FED. ROAD DIV. No.	STATE	PROJECT No.	FISCAL YEAR	SHEET No.
3	FLA.		66-67	1

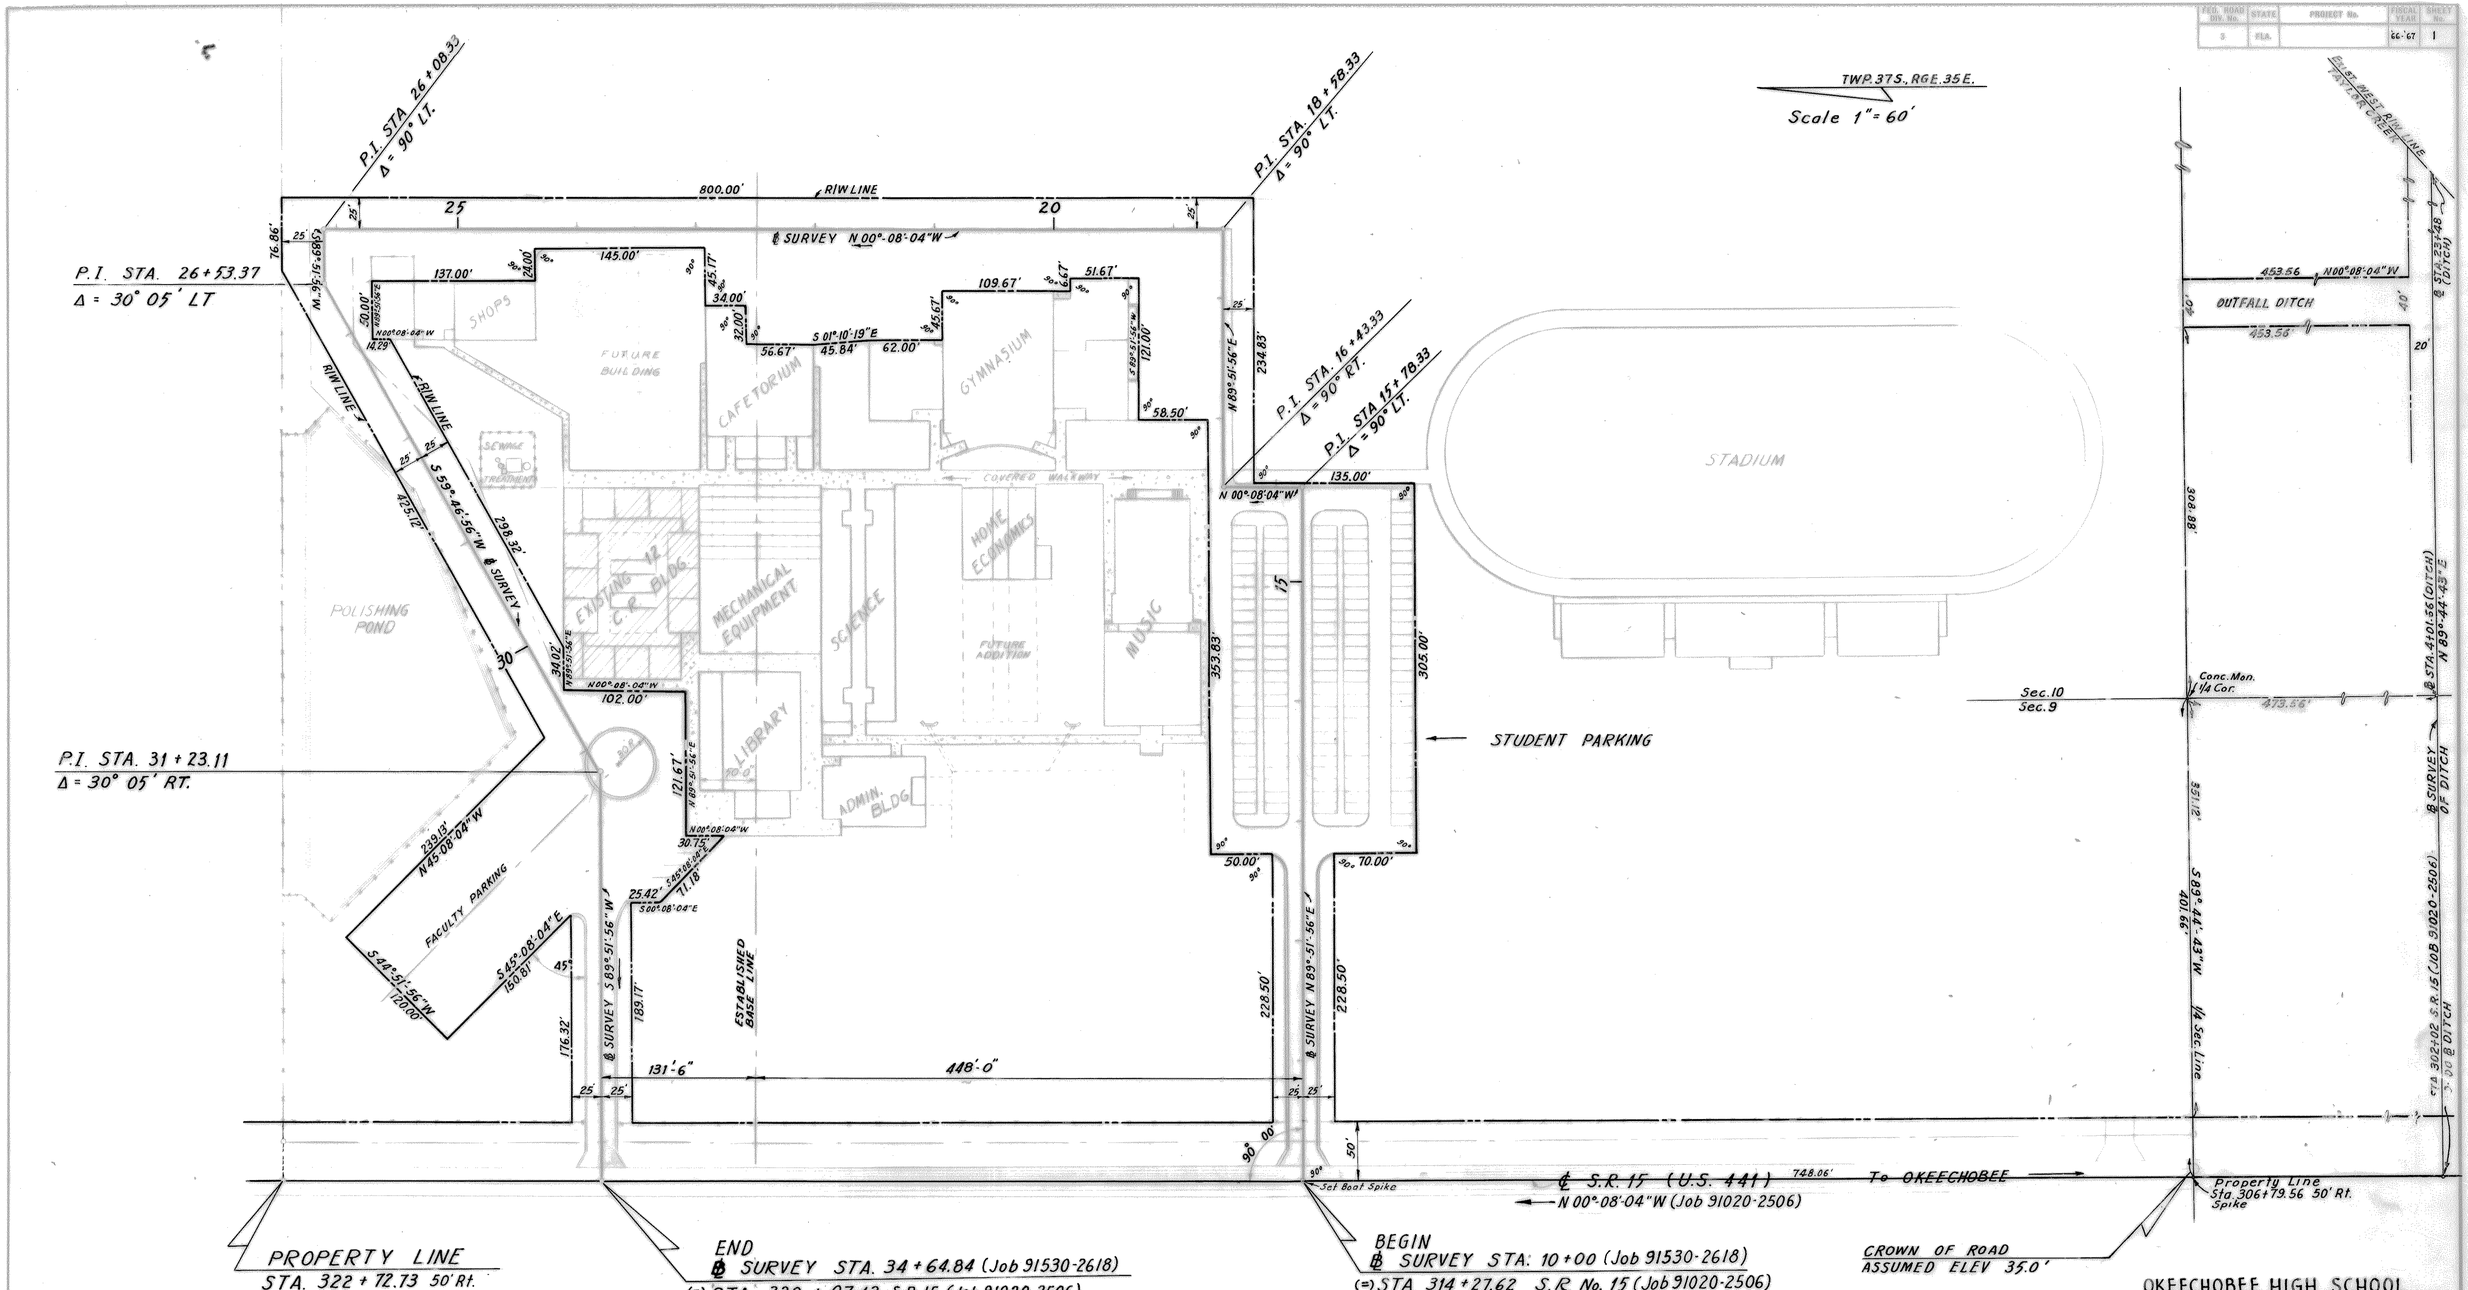

ADDED OUTFALL DITCH — D.E.R. — 3-5-68
REVISION — BY — DATE

OKEECHOBEE HIGH SCHOOL

STATE OF FLORIDA
STATE ROAD DEPARTMENT

RIGHT OF WAY MAP

STATE ROAD No. — OKEECHOBEE COUNTY

	By	Date	Approved By	Date
Drawn	R.W., D.E.R. G.W.F.	2-23-67	Jasper B. Davidson	1-4-68
Traced	R.W. D.E.R.	2-23-67	District Engineer	
Checked				
Compared			Chief Engineer	1-15-68
Indexed				

SECTION 91530-2618 — SHEET 1 OF 1