FED. ROAD DIV. No.	STATE	PROJECT No.	FISCAL YEAR	SHEET No.
3	FLA.			

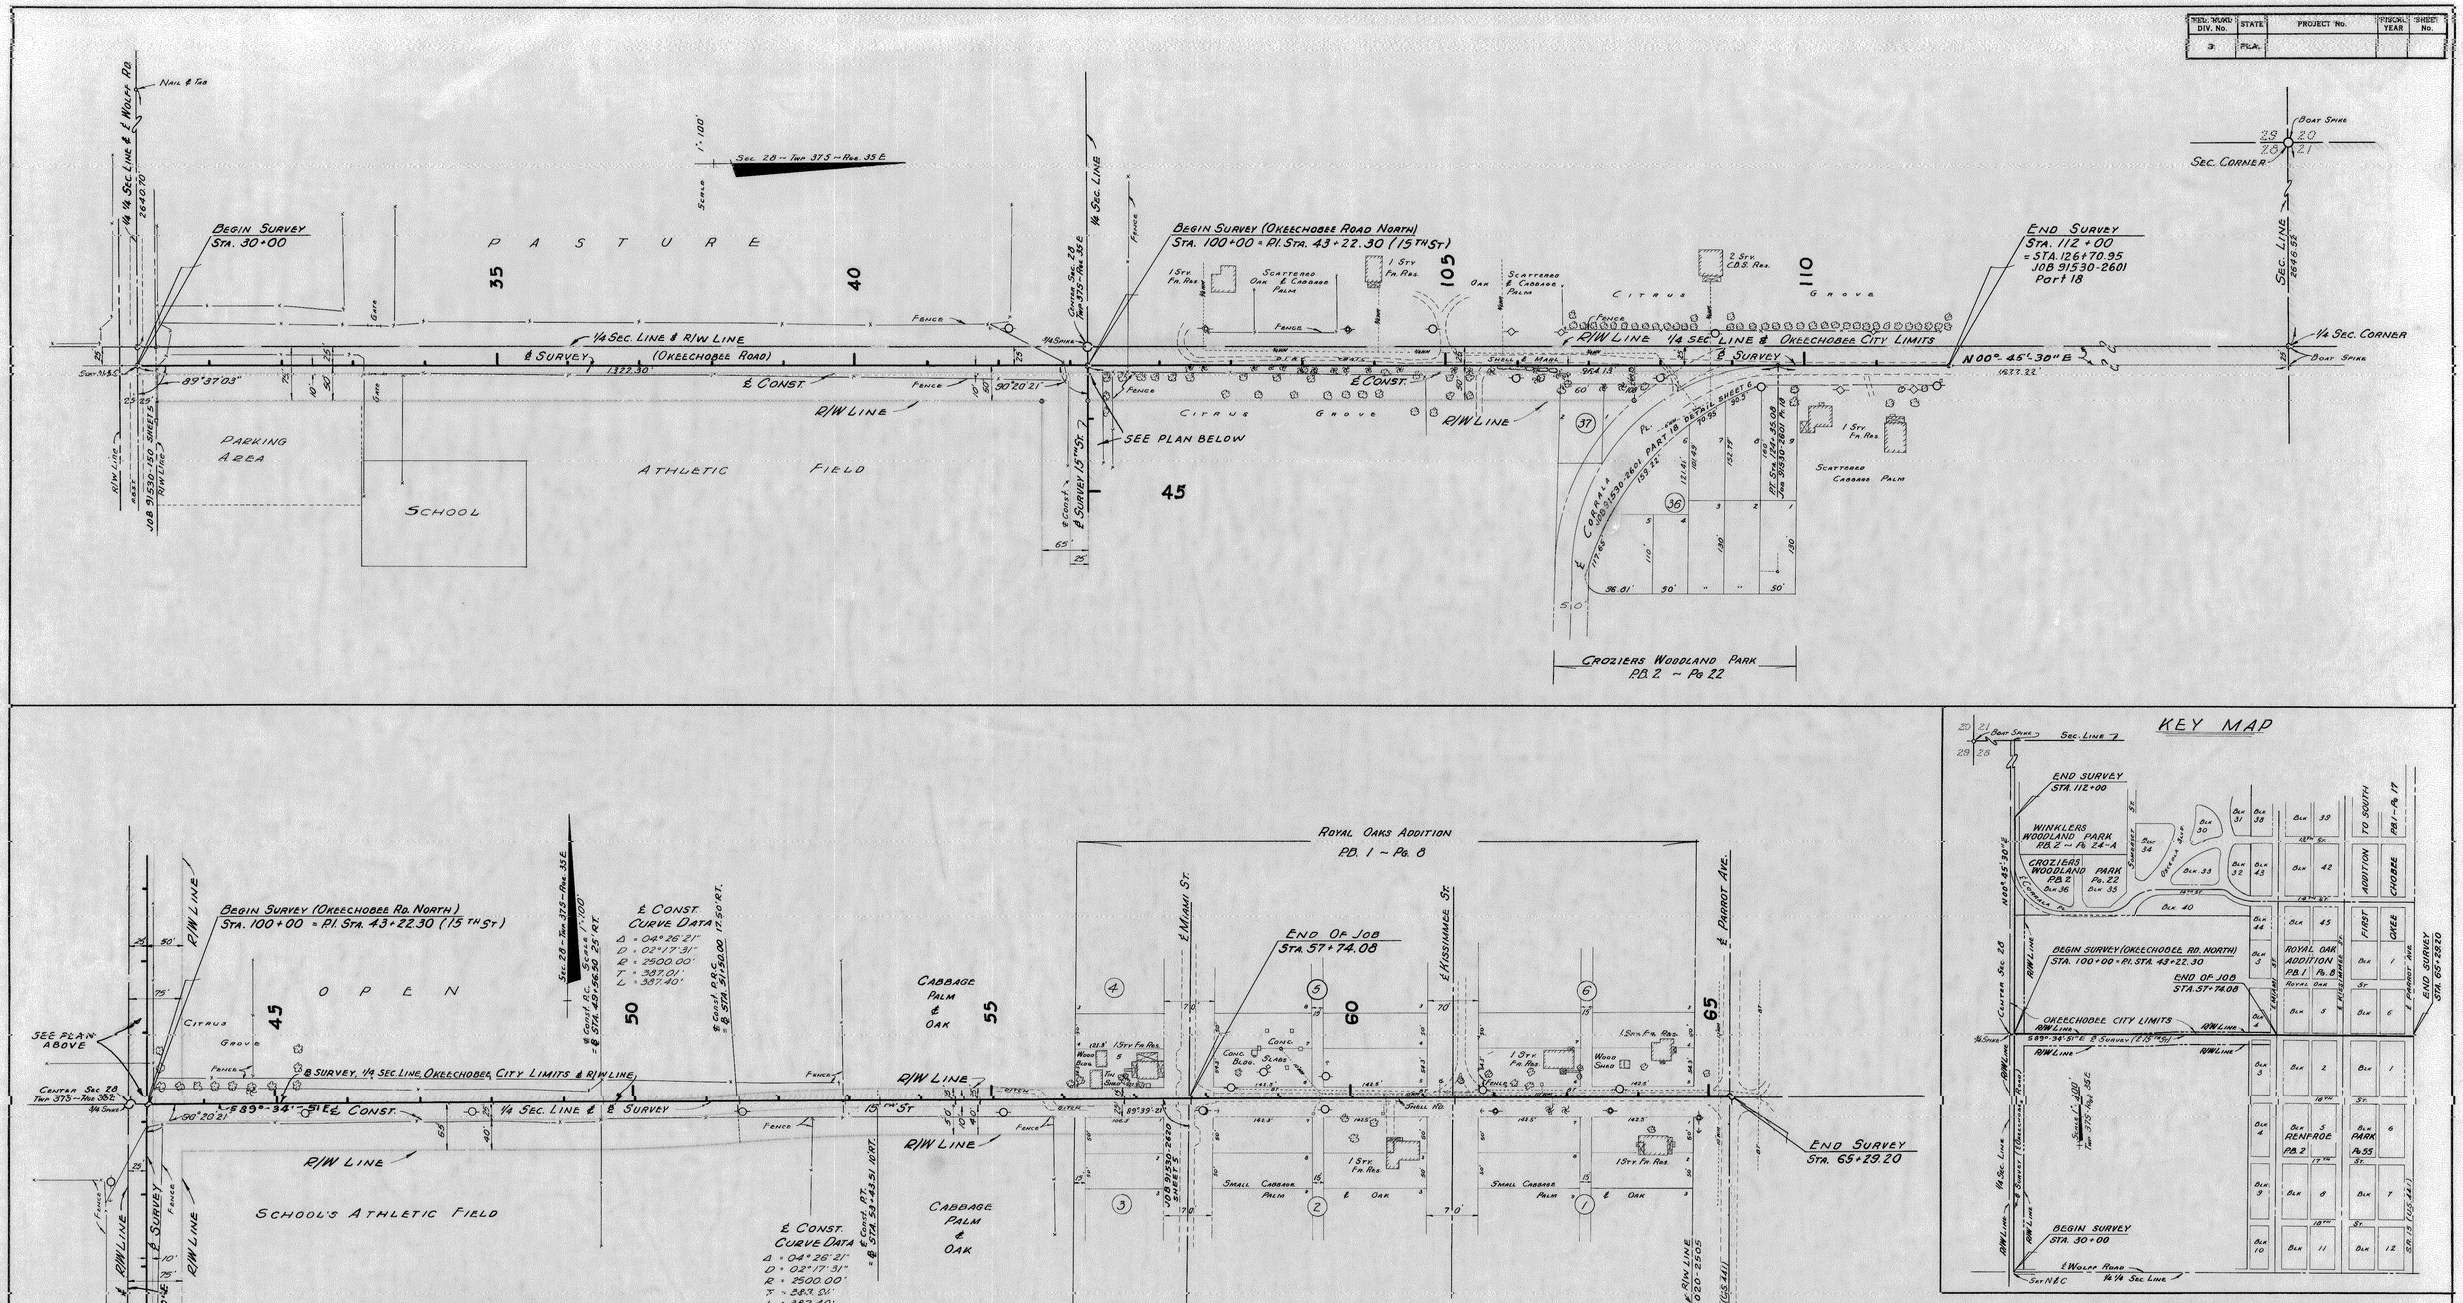

OKEECHOBEE ROAD & 15TH ST.

Note: ☐ R/W Mrk---These symbols denote the location of underground Permanent R/W Markers. The Permanent R/W Markers are 5/8" copper-coated rods.
Above ground reference markers are located within 1' of The Permanent R/W Markers.
The location of the permanent R/W Markers were established by field survey in May, 1973. The original field notes are filed in the District 4 Office, State of Fla. Dept. of Trans., Ft. Lauderdale, Fla. Copies of these notes are filed in the office of R/W Engineering, State of Fla. Dept. of Transportation, Tallahassee.

Field Books No's
869091
877894
877919

UTILITIES INVOLVED
Okeechobee Beach Water Association
City of Okeechobee
Florida Power & Light Co.
United Tel. & Tel. Co.

Bearing Reference Job 91530-2601 Sht. 6

Filed for record in the Office of the Clerk of the Circuit Court for the County of Okeechobee, State of Florida, in Map Book 2, Page 42.

B.I. No 427539

REVISION	BY	DATE
R/W's & Note	M.L.D.	5-10-73

STATE OF FLORIDA
DEPARTMENT OF TRANSPORTATION

RIGHT OF WAY MAP

STATE ROAD NO. OKEECHOBEE COUNTY

	BY	DATE
DRAWN	R.W. WALTON	12 '70
TRACED	R.W. WALTON	12 '70
CHECKED		
COMPARED		
INDEXED		

APPROVED BY: [signature] DATE: 1/19/71
DISTRICT ENGINEER
[signature] 1-27-71
ADMINISTRATOR, R/W ENGINEERING
SCALE: HIGHWAY ENGINEER

SECTION 91530-2628 SHEET 1 OF 1