FED. ROAD DIV. No.	STATE	SEC. AND JOB No.	FISCAL YEAR	SHEET No.	TOTAL SHEETS
3	FLA.	91564-2601	'60	1	1

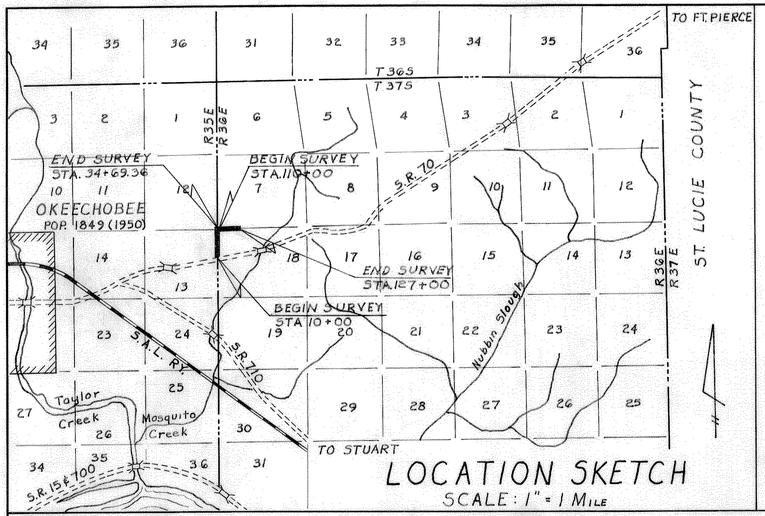

LOCATION SKETCH

SCALE: 1" = 1 MILE

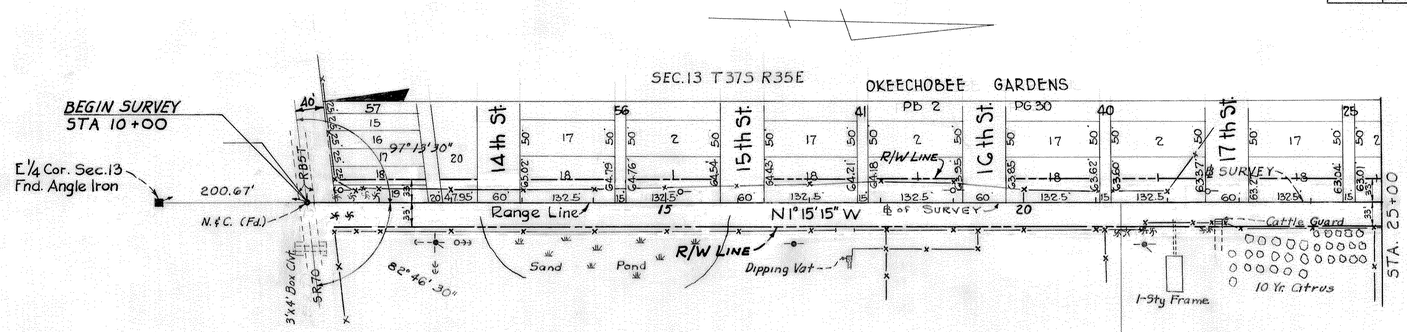

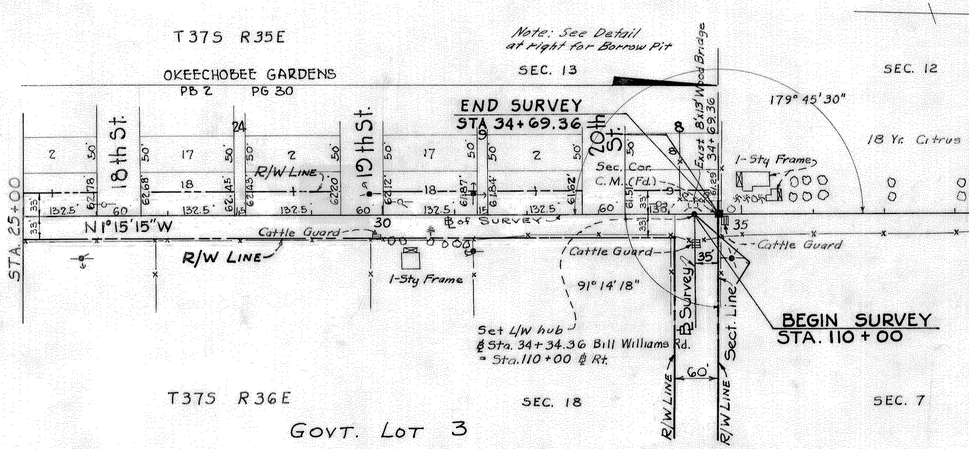

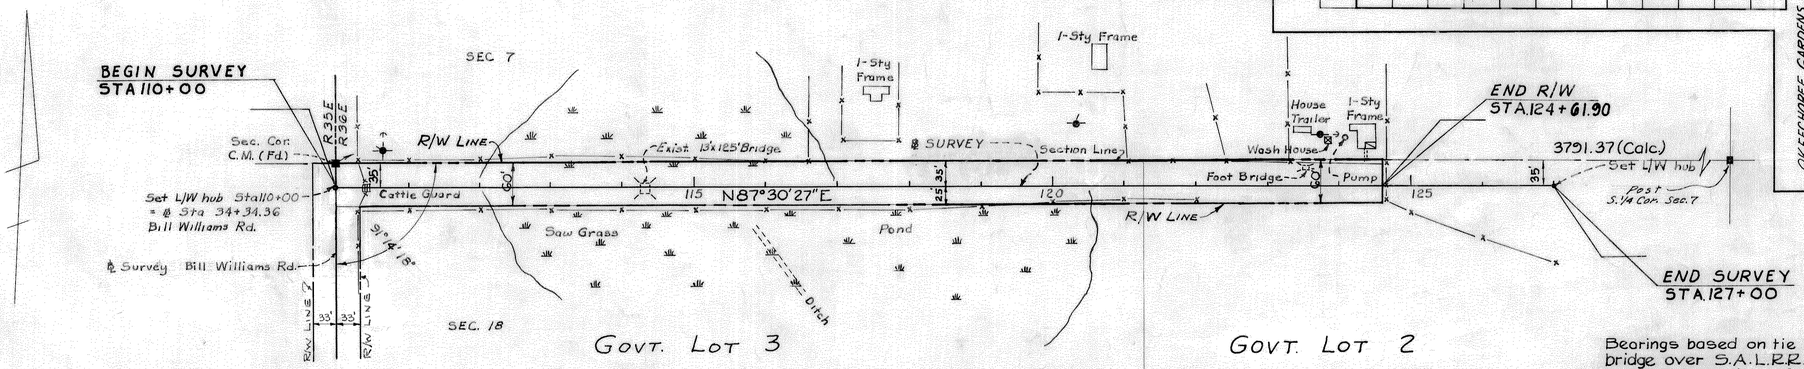

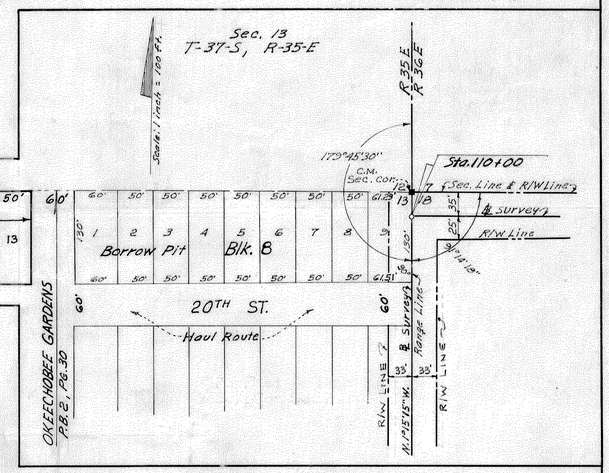

Bearings based on tie to SR 90 bridge over S.A.L.R.R. 1.9 miles west of beginning of survey. (See R/W map old proj. 5322)

No.	REVISION	BY	DATE
1	Relocate R/W Lines Sta. 10+00 to Sta. 34+69	Schindler	12-20-60

BILL WILLIAMS ROAD

STATE OF FLORIDA
STATE ROAD DEPARTMENT

RIGHT OF WAY MAP

SECTION NO. 91564-2601

ROAD NO. OKEECHOBEE COUNTY

	NAMES	DATES
SCALE 1"=100'		
DRAWN	C. R. S.	9/59
TRACED	C. R. S.	9/11/59
INDEXED		
REVISED Survey Plat	W. C. S.	3-29-60
REVISED	J.H.P.	3-28-62

APPROVED BY

Division Engineer 2-23-60

for State Highway Engineer 5-27-60

91564-2601 1-1