FED. ROAD DIV. No.	STATE	SEC. AND JOB No.	FISCAL YEAR	SHEET No.	TOTAL SHEETS
3	FLA.	1608 - 106		1	1

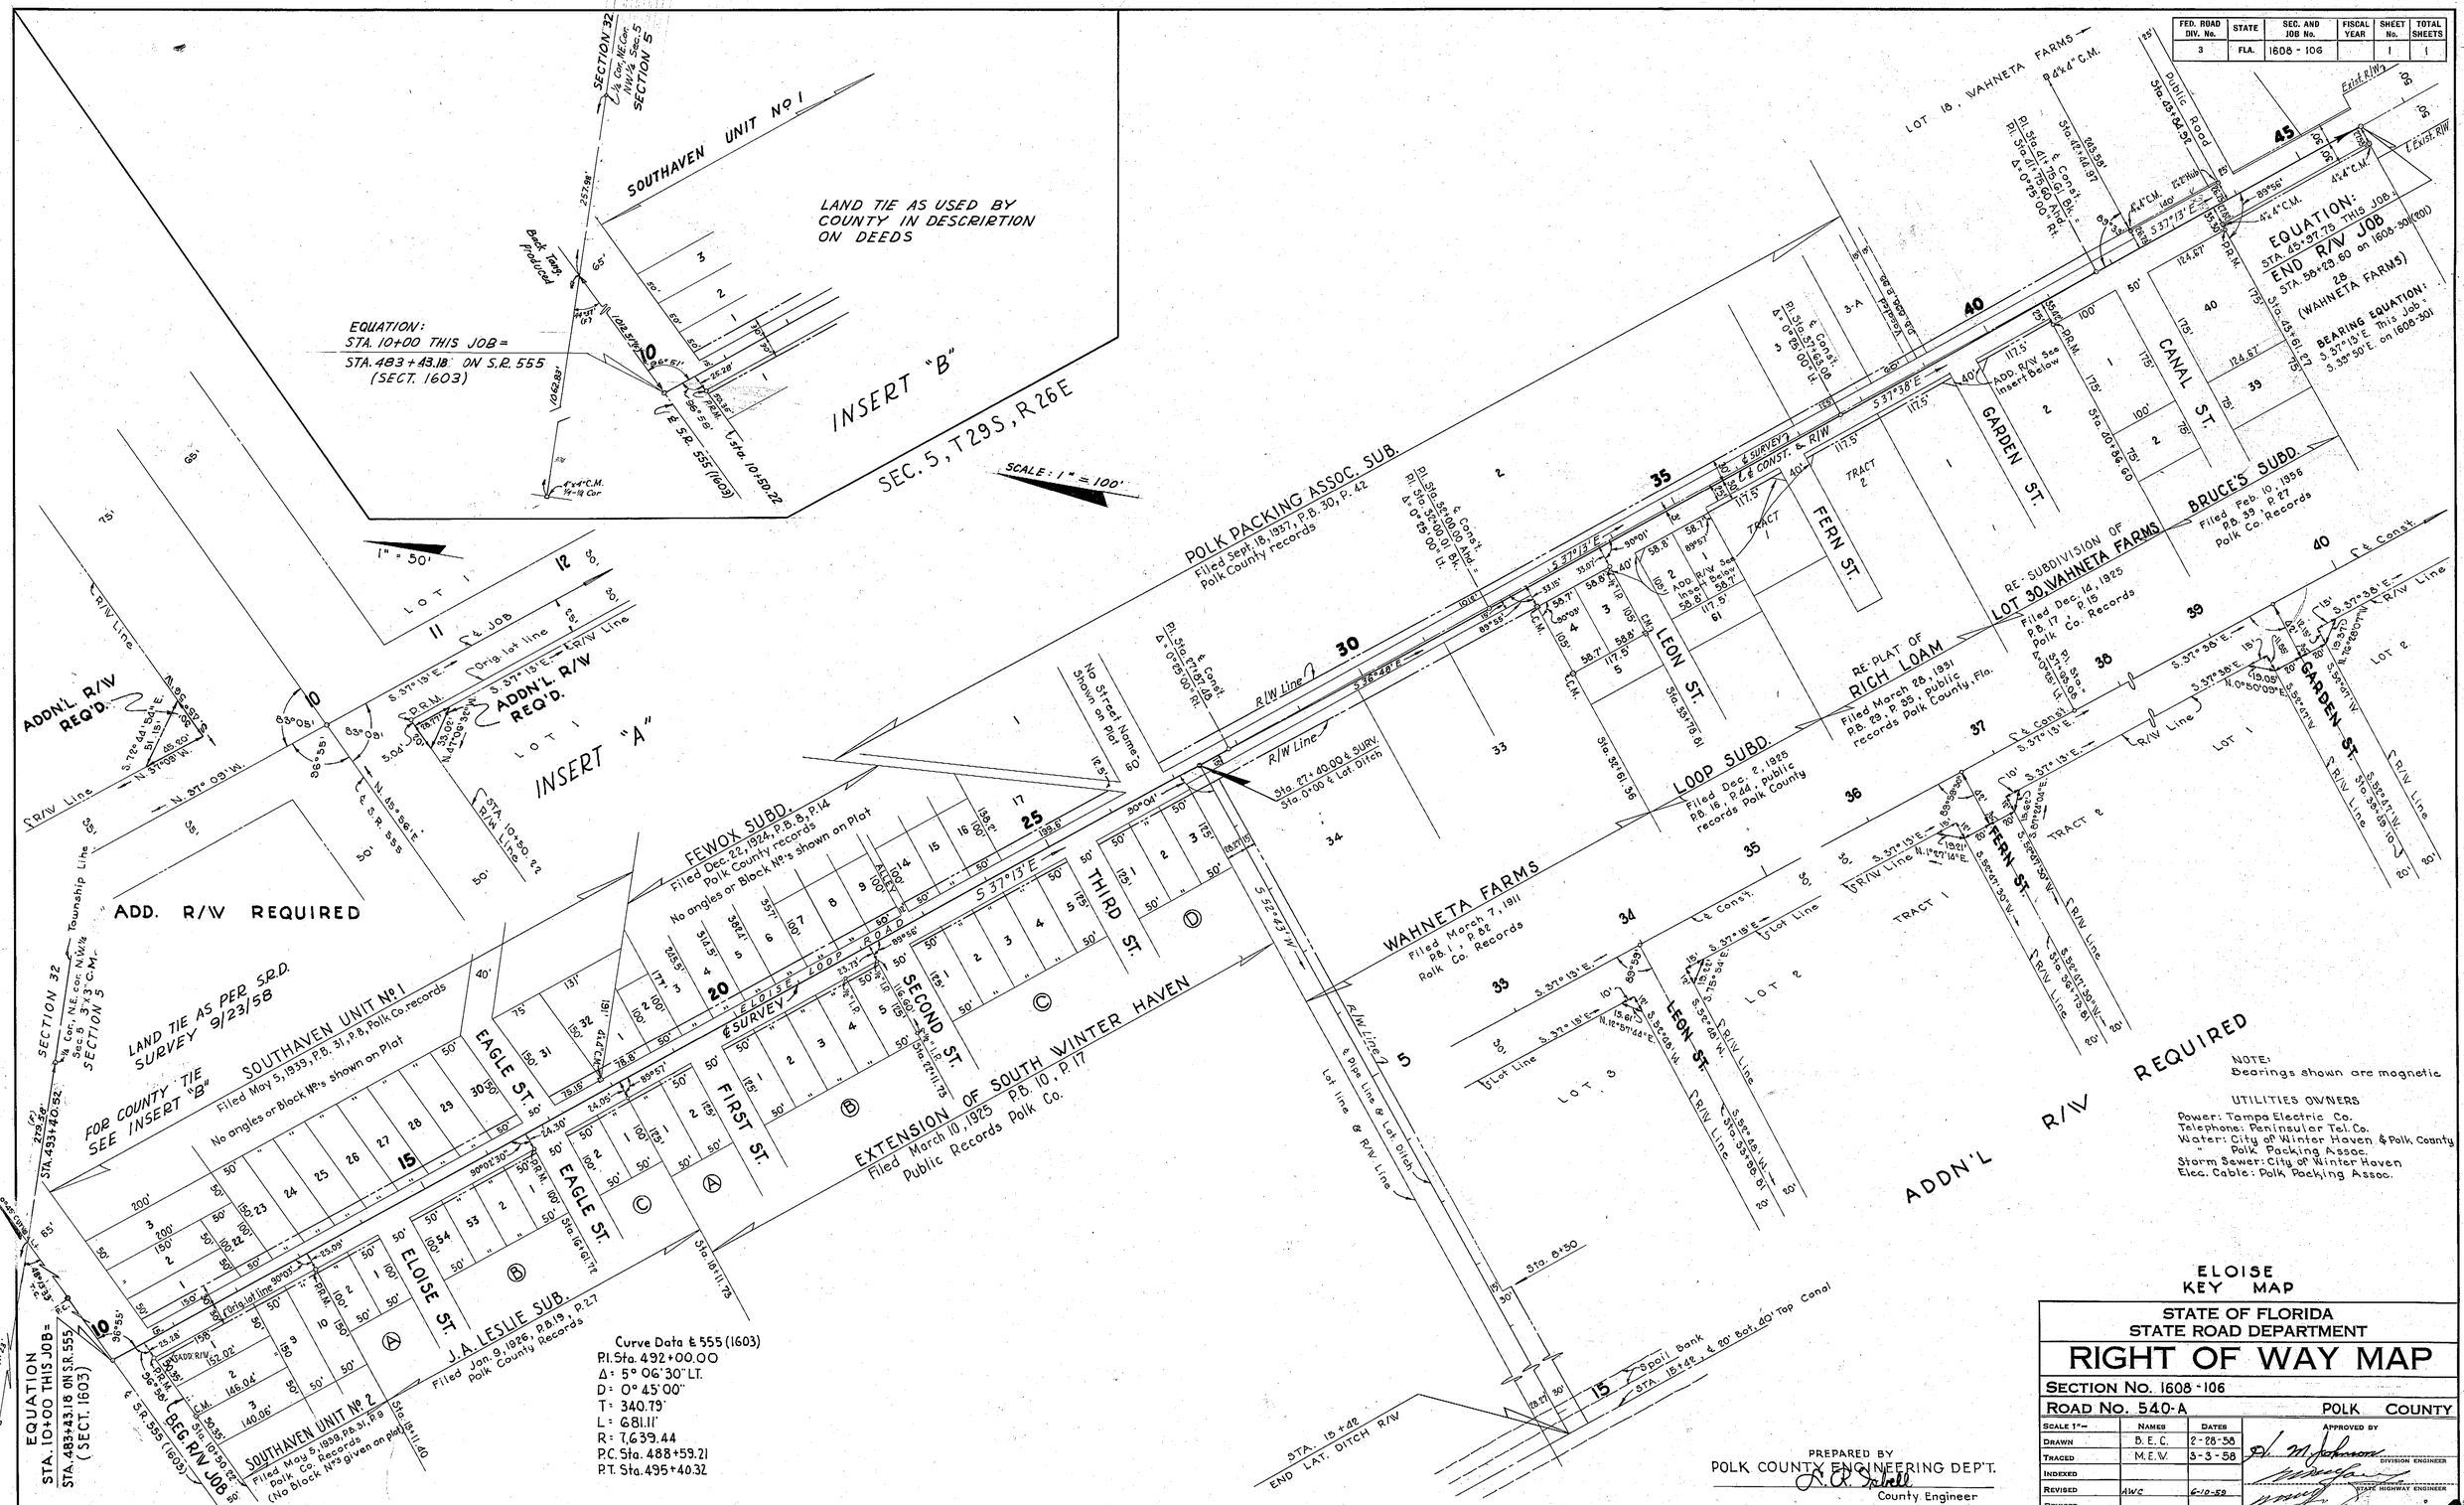

PREPARED BY
POLK COUNTY ENGINEERING DEP'T.
County Engineer

STATE OF FLORIDA
STATE ROAD DEPARTMENT

RIGHT OF WAY MAP

SECTION No. 1608-106

ROAD No. 540-A — POLK COUNTY

SCALE 1"=	NAMES	DATES	APPROVED BY
DRAWN	B. E. C.	2-28-58	DIVISION ENGINEER
TRACED	M. E. W.	3-3-58	STATE HIGHWAY ENGINEER
INDEXED			
REVISED	AWC	6-10-58	
REVISED			

checked BEC 3/3/58

A. R. COGSWELL, JACKSONVILLE