| FED. ROAD DIV. No. | STATE | SEC. AND JOB No. | FISCAL YEAR | SHEET No. | TOTAL SHEETS |
|---|---|---|---|---|---|
| 3 | FLA. | [illegible] | | 1 | 1 |

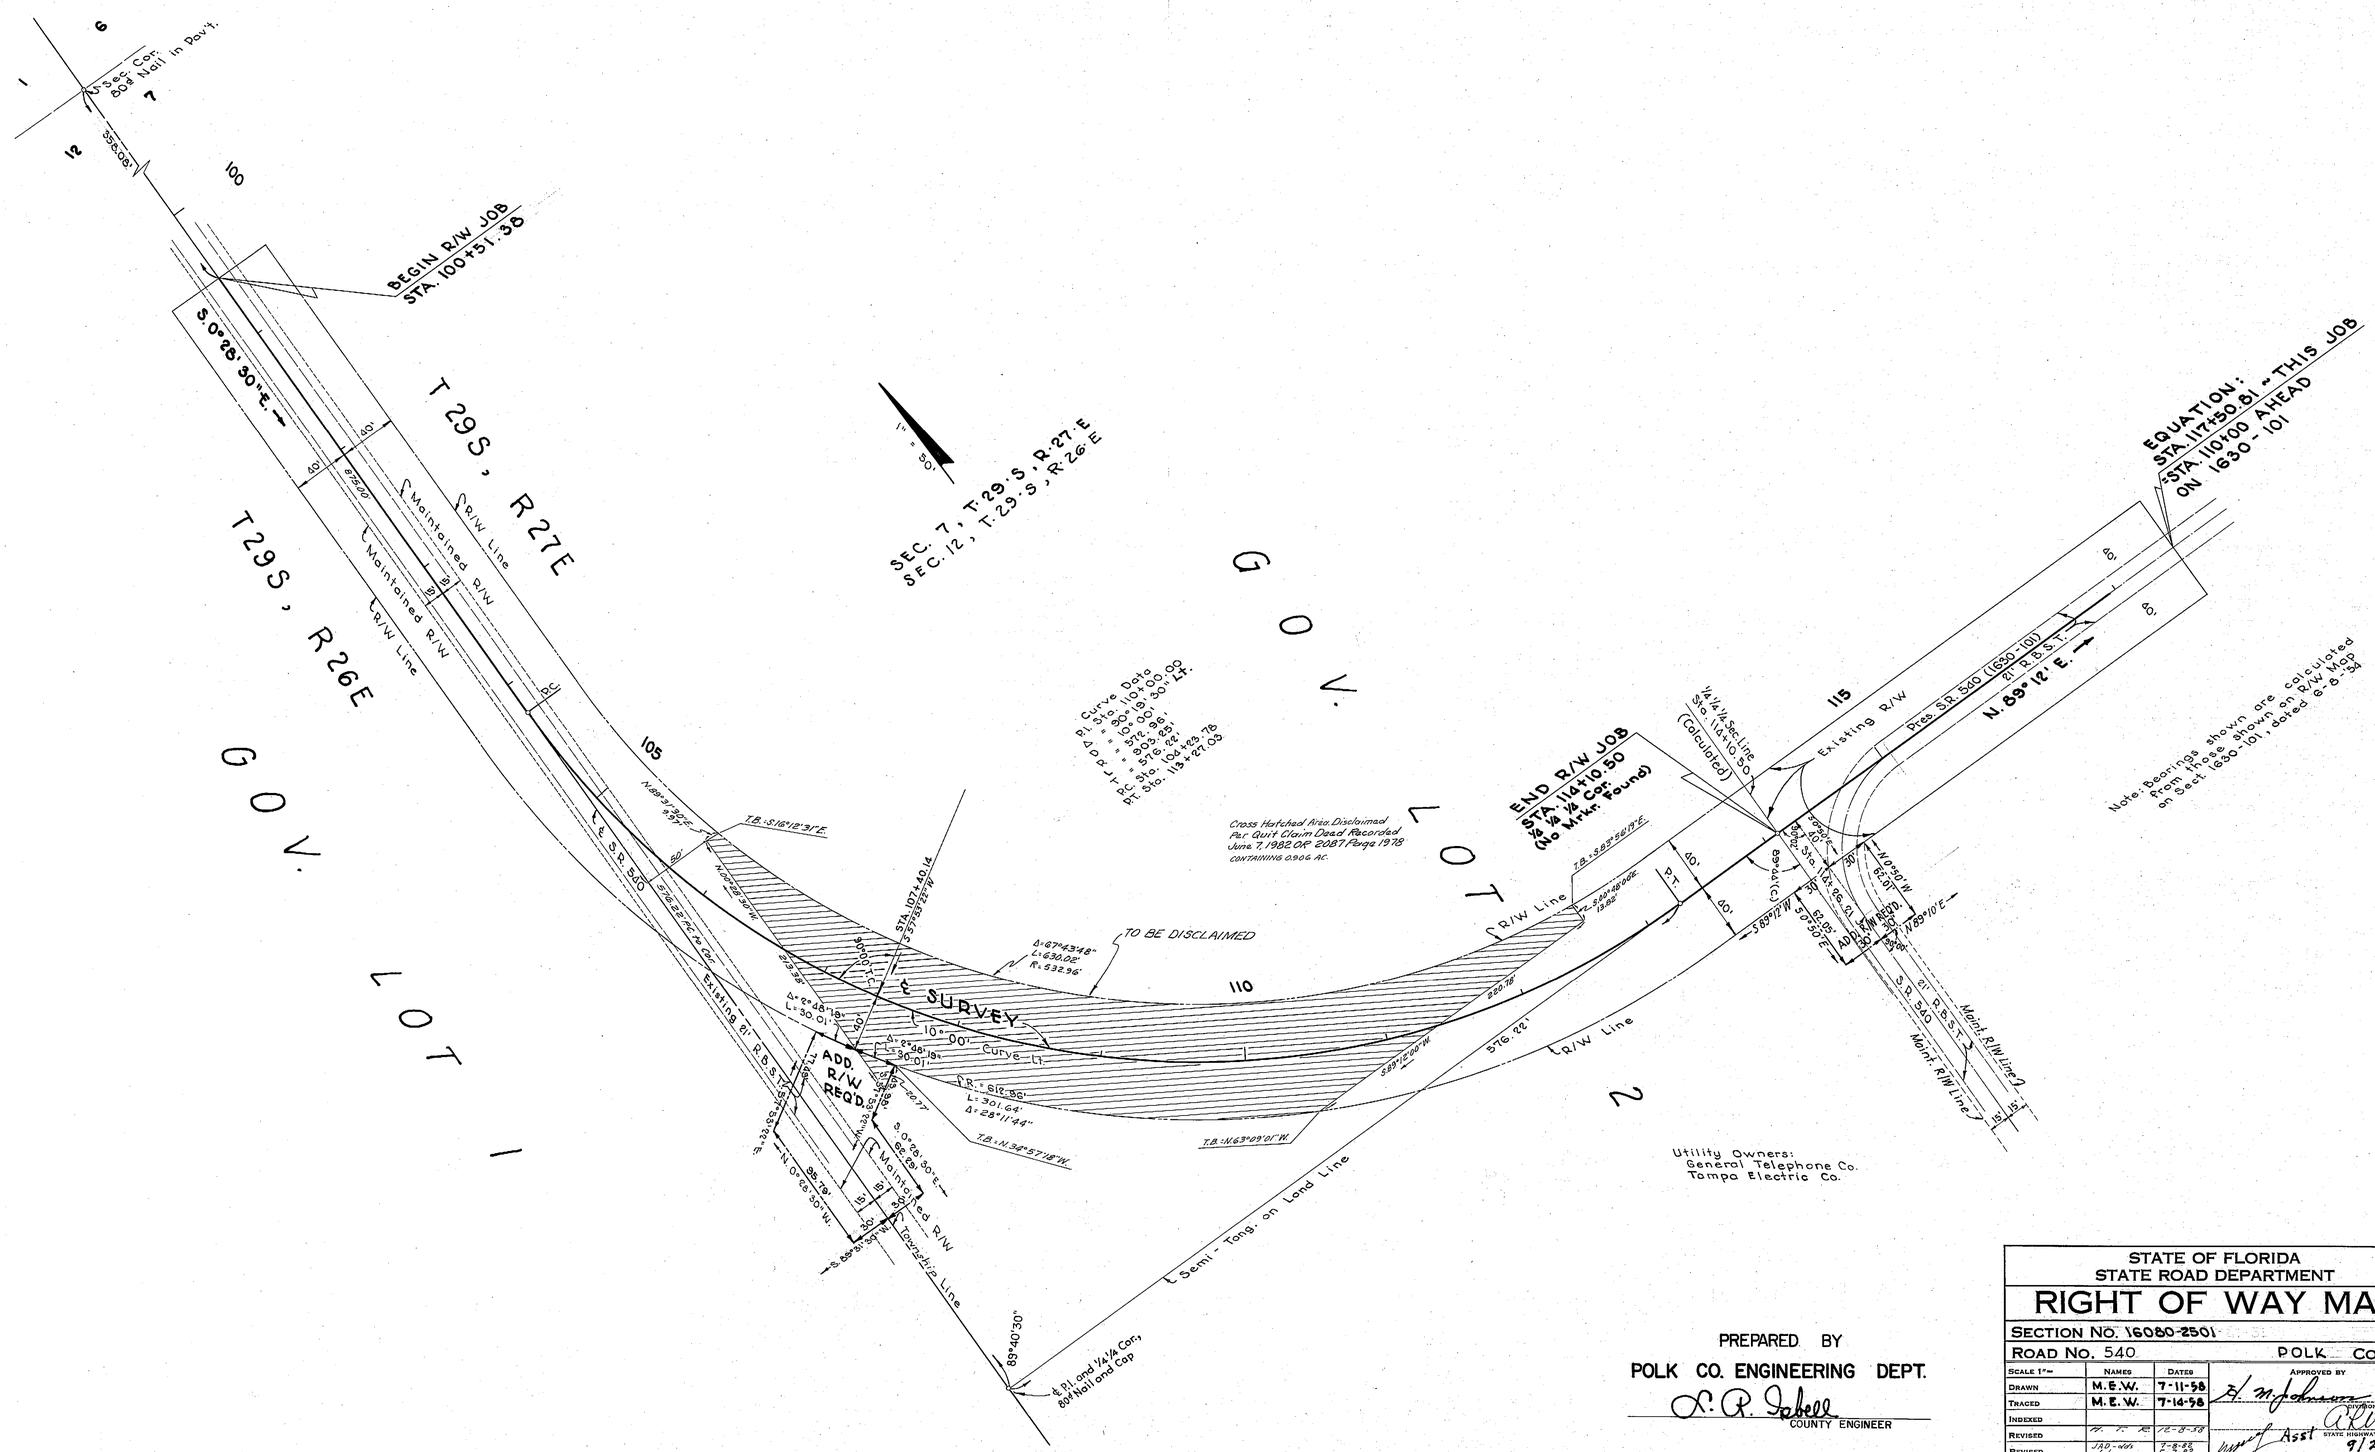


PREPARED BY

POLK CO. ENGINEERING DEPT.

L. R. Isbell

COUNTY ENGINEER

STATE OF FLORIDA
STATE ROAD DEPARTMENT

# RIGHT OF WAY MAP

SECTION NO. 1630-2501

ROAD NO. 540 POLK COUNTY

| SCALE 1"= | NAMES | DATES | APPROVED BY |
|---|---|---|---|
| DRAWN | M.E.W. | 7-11-58 | H. M. Johnson — DIVISION ENGINEER |
| TRACED | M.E.W. | 7-14-58 | |
| INDEXED | | | |
| REVISED | H. T. R. | 12-8-58 | A. L. West — STATE HIGHWAY ENGINEER |
| REVISED | TAD - WH | 2-9-82 | Asst. 9/29/58 |
| | GDC | 5-5-82 | |

Checked: BEC 8-25-58

See 1630-101 for information only

①

A. R. COGSWELL, JACKSONVILLE

OCT 2 1958