FED. ROAD DIST. No.	STATE	FED. AID PROJ. No.	FISCAL YEAR	SHEET NO.	TOTAL SHEETS
	FLA.	F.A.S.S. Hwy. Hwy.	Park	1	4

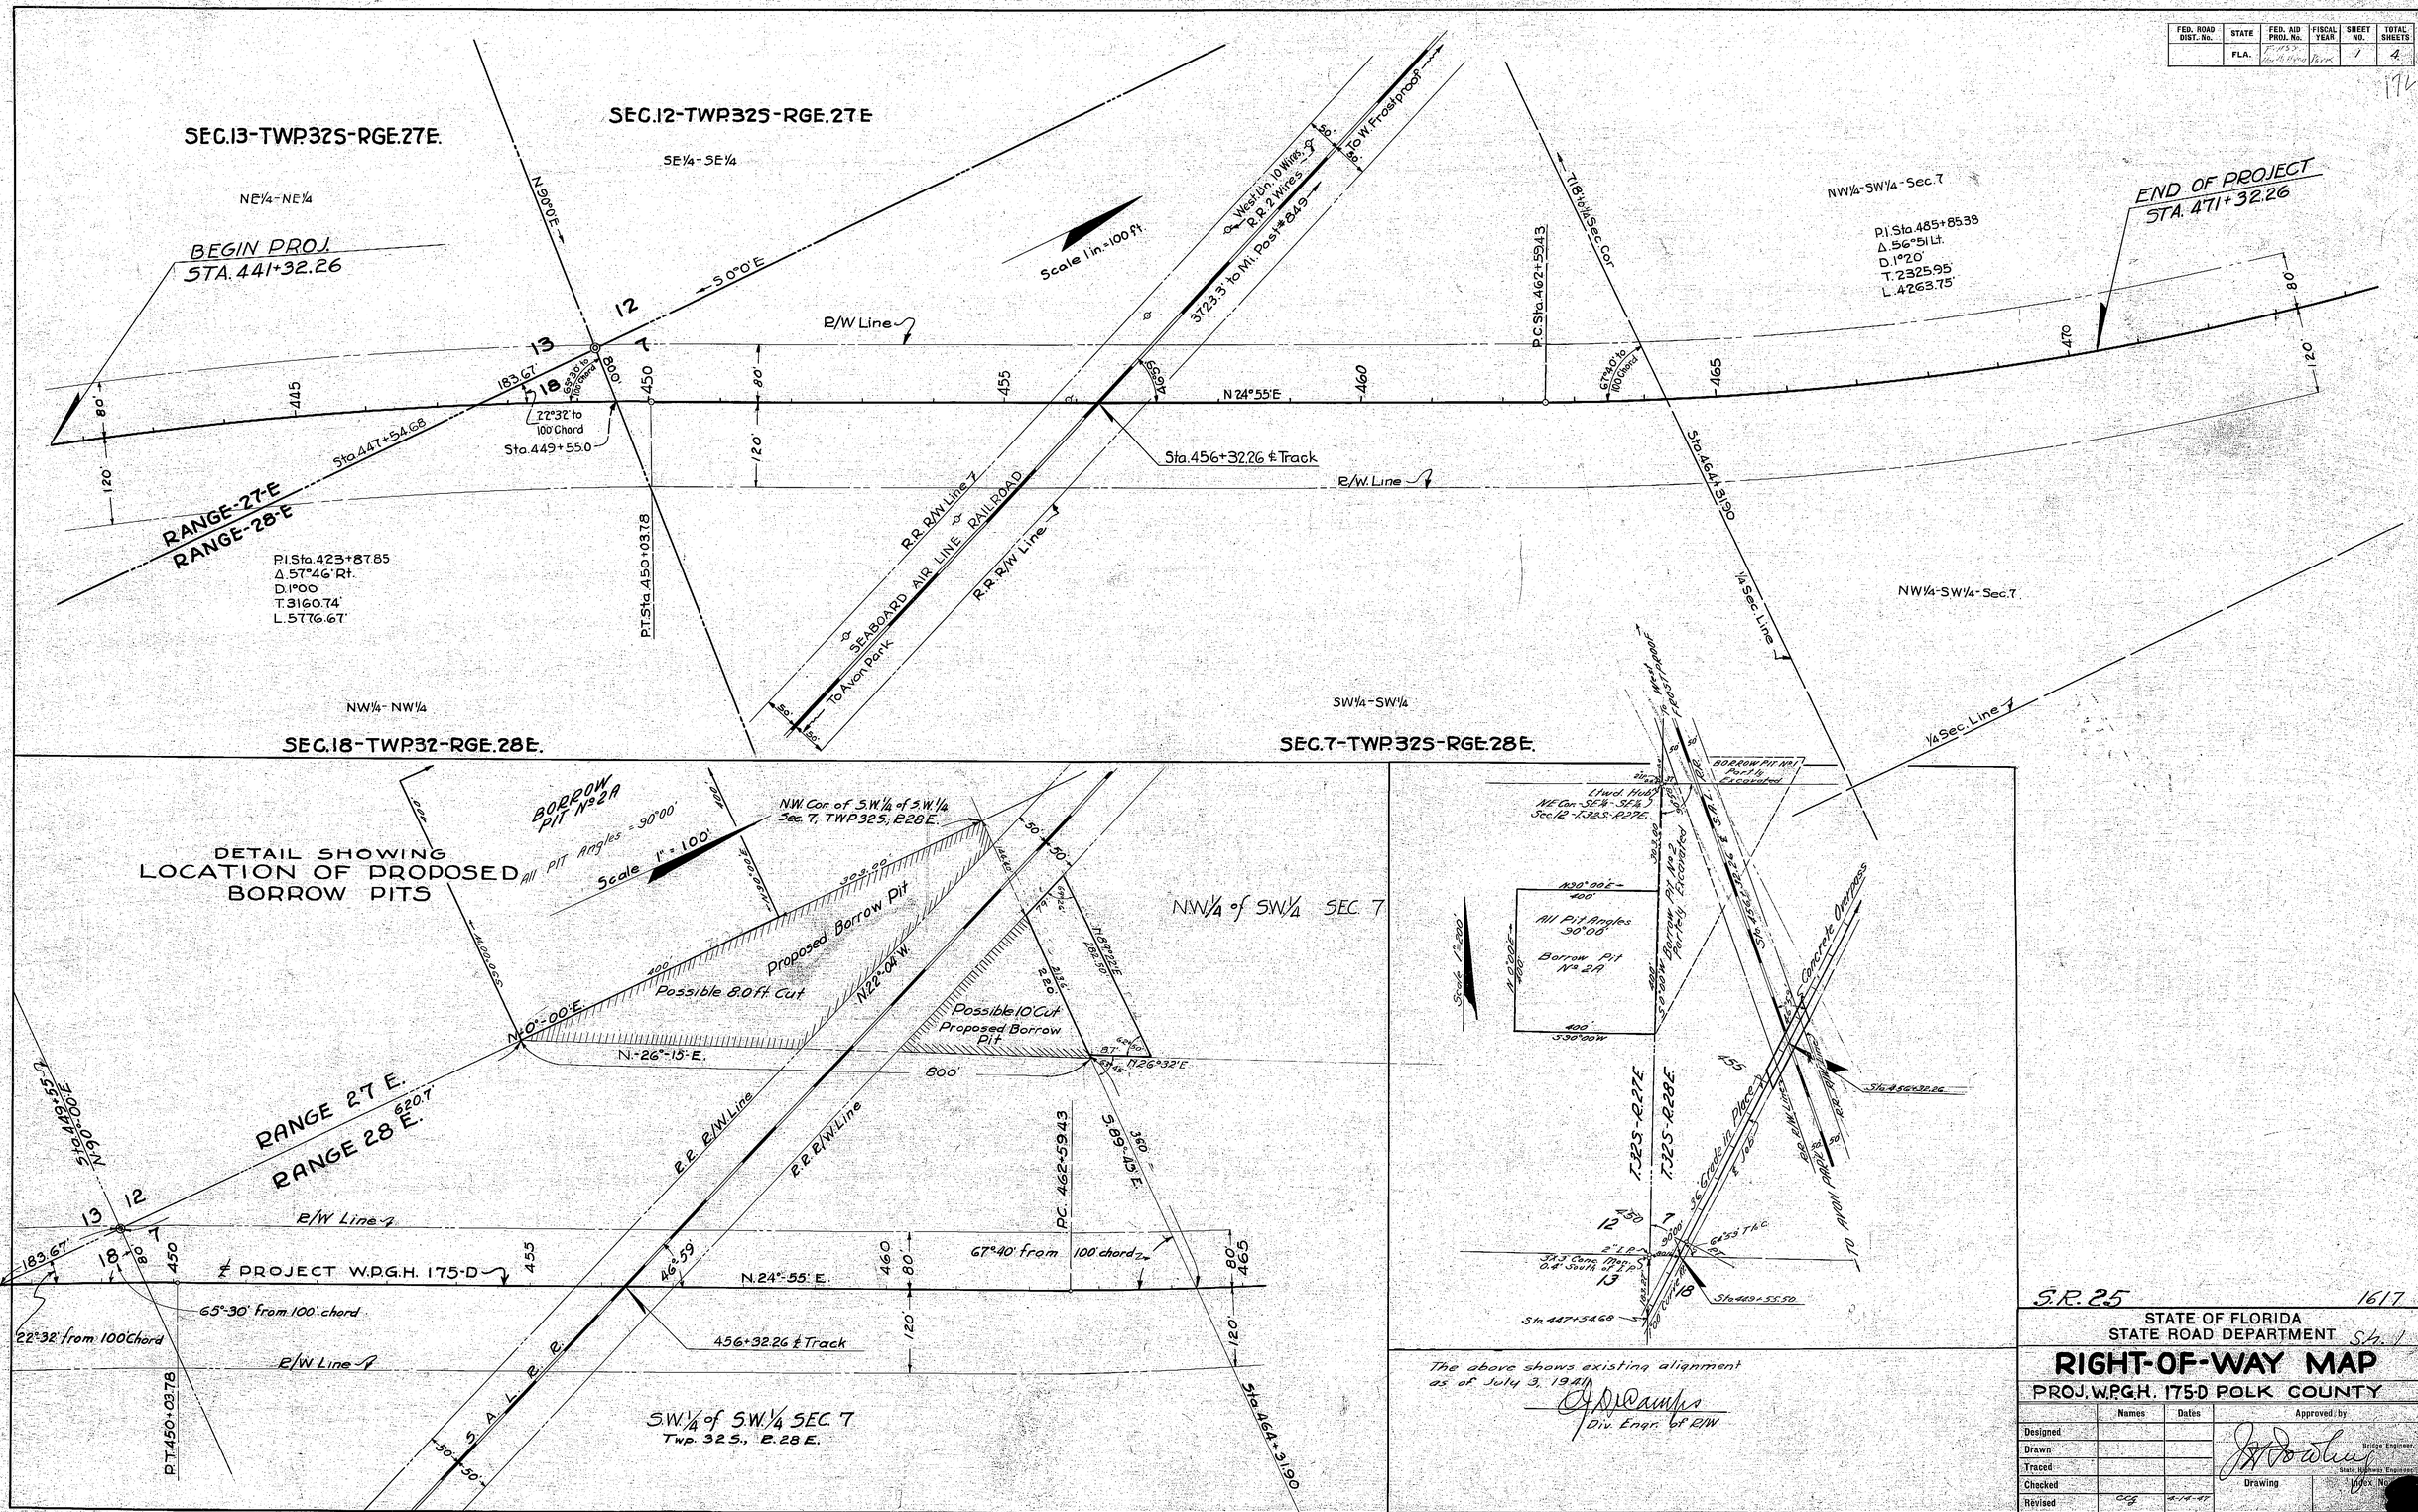

The above shows existing alignment as of July 3, 1941.

Div. Engr. of R/W

S.R. 25 1617

STATE OF FLORIDA
STATE ROAD DEPARTMENT Sh. 1

RIGHT-OF-WAY MAP

PROJ. W.P.G.H. 175-D POLK COUNTY

	Names	Dates	Approved by
Designed			Bridge Engineer
Drawn			
Traced			State Highway Engineer
Checked			Drawing / Index No.
Revised	CCG	4-14-47	

CROSS SECTIONS

Scale 1 inch = 5 feet

Dist.	State	County	Route	Proj.	Sheet No.
8	Fla.	Polk	8	WPGH 175-D	29

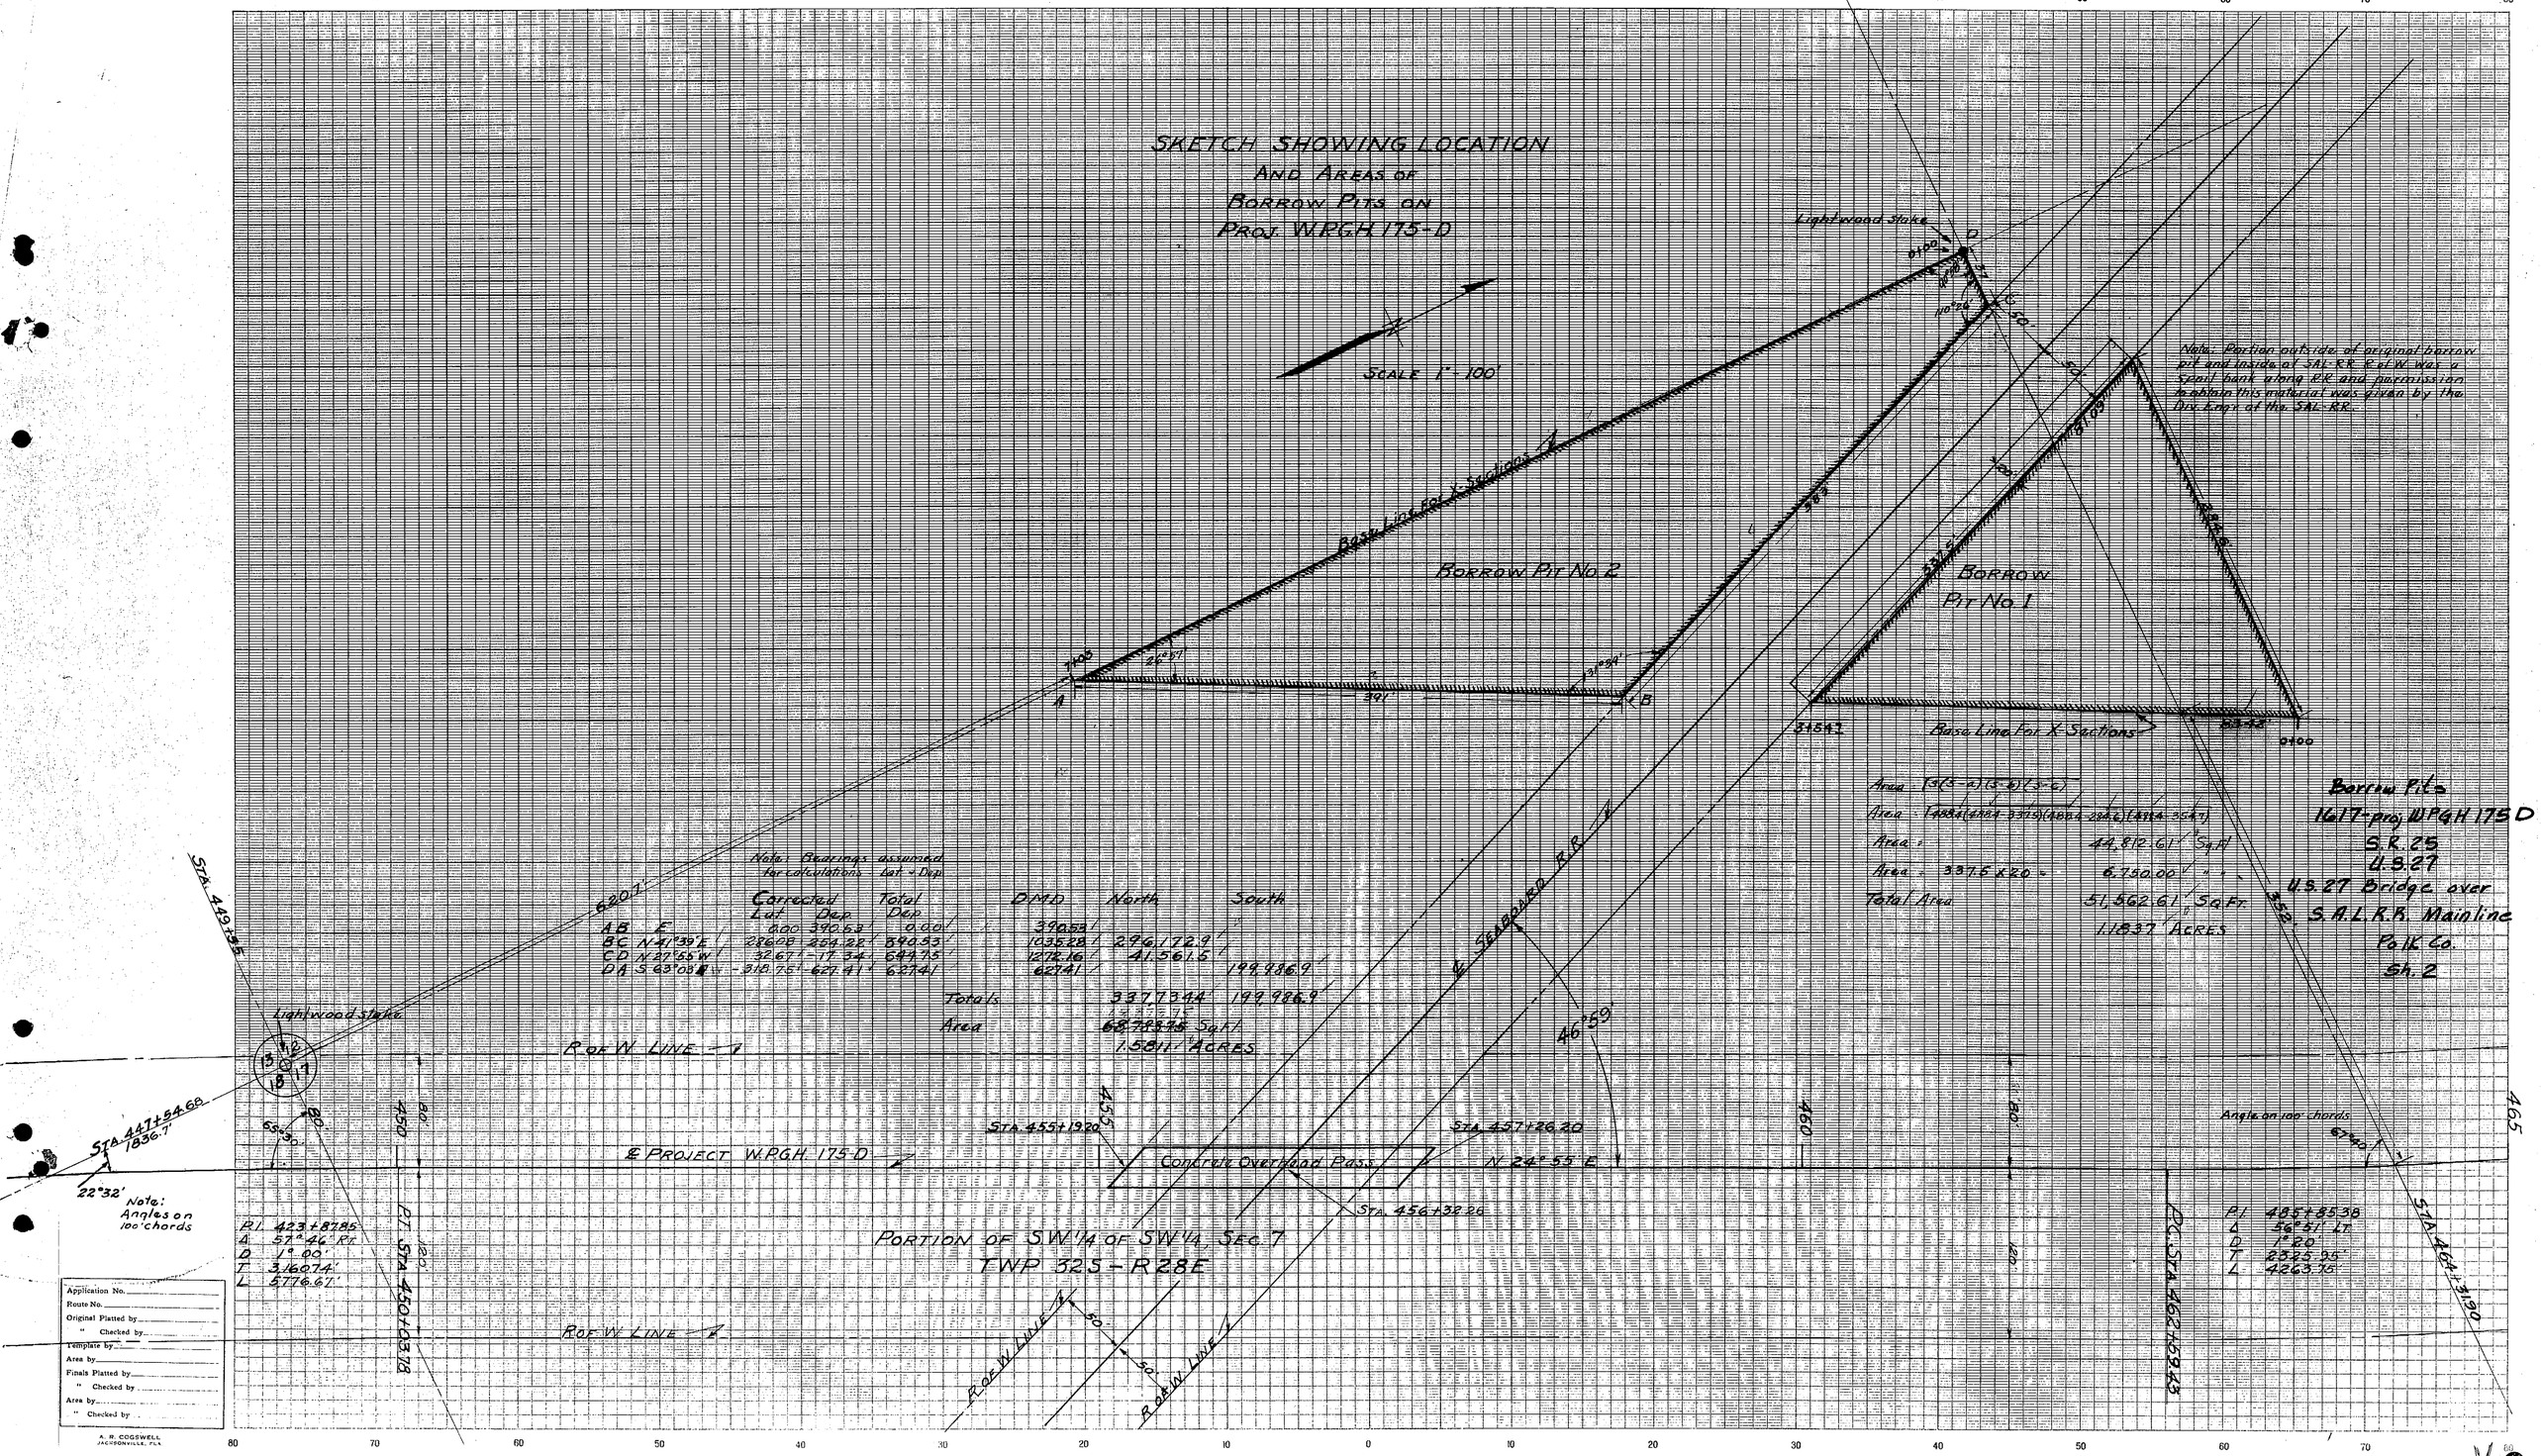

Application No.
Route No.
Original Platted by
" Checked by
Template by
Area by
Finals Platted by
" Checked by
Area by
" Checked by

A. R. COGSWELL
JACKSONVILLE, FLA.