FED. ROAD DIV. No.	STATE	SEC. AND JOB No.	FISCAL YEAR	SHEET No.	TOTAL SHEETS
3	FLA.			4	5

236

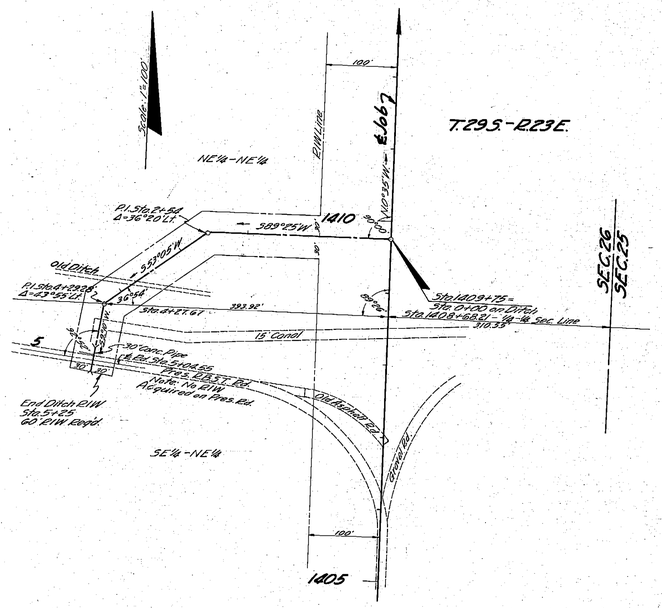

LATERAL DITCH
LT. STA. 1409+75.00

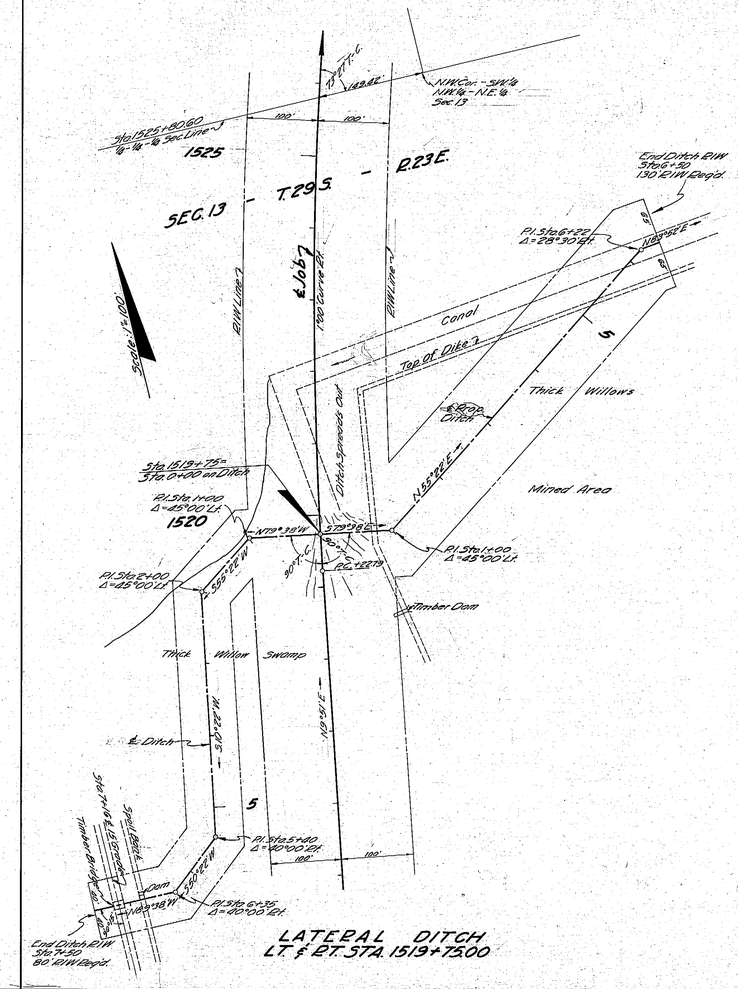

LATERAL DITCH
LT. & RT. STA. 1519+75.00

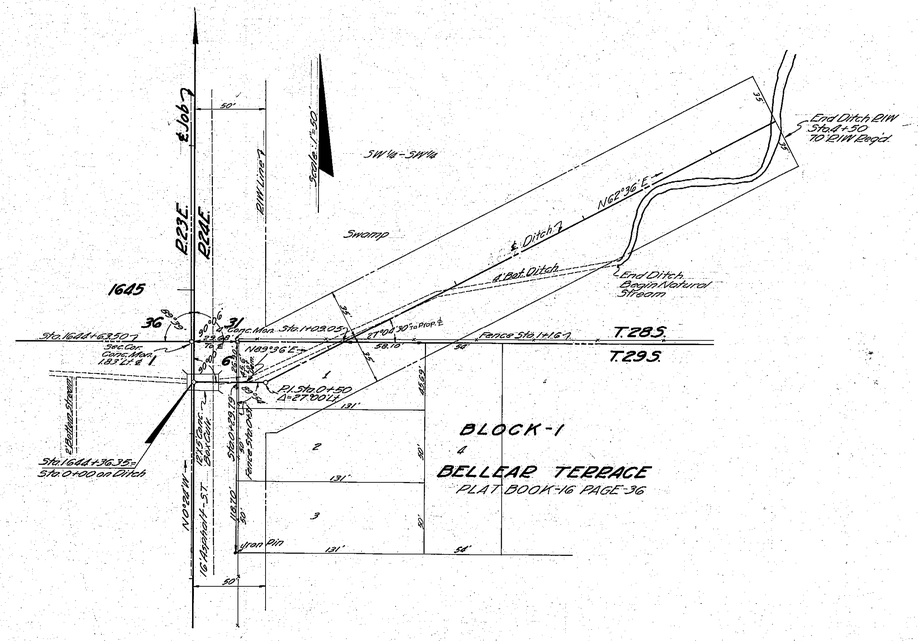

LATERAL DITCH
RT. STA. 1644+36.35

STATE OF FLORIDA
STATE ROAD DEPARTMENT

RIGHT OF WAY MAP

SECTION No. 1625-105 (5719)

ROAD No. 37 POLK COUNTY

	NAMES	DATES	APPROVED BY
SCALE 1"=			
DRAWN	RCGREEN	10-6-47	
TRACED	RCG.	10-7-47	DIVISION ENGINEER
INDEXED			
REVISED	R.L.H.	10-14-47	STATE HIGHWAY ENGINEER
REVISED			
CHECKED	F.E.T.	10-7-47	

INDEXED

FED. ROAD DIV. No.	STATE	SEC. AND JOB No.	FISCAL YEAR	SHEET No.	TOTAL SHEETS
3	FLA.			5	5

237

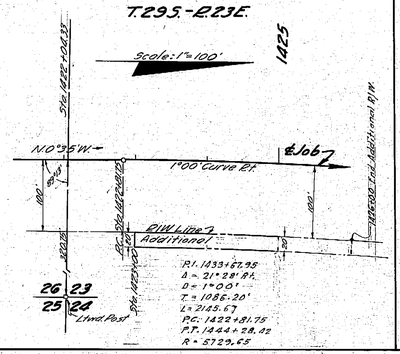

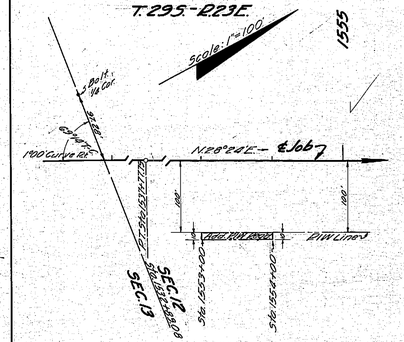

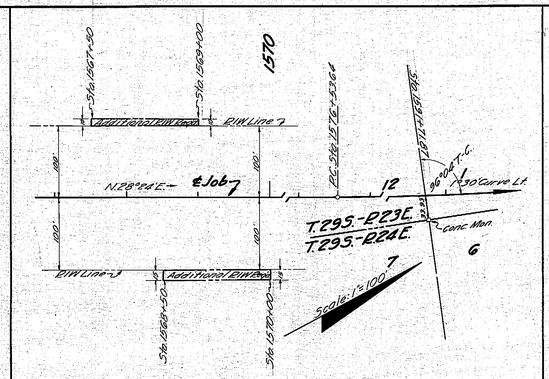

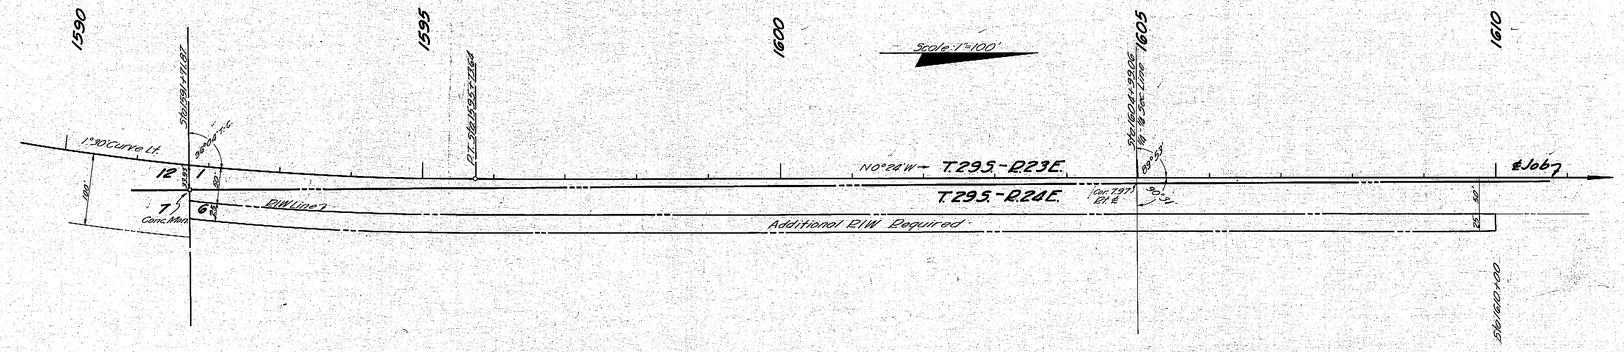

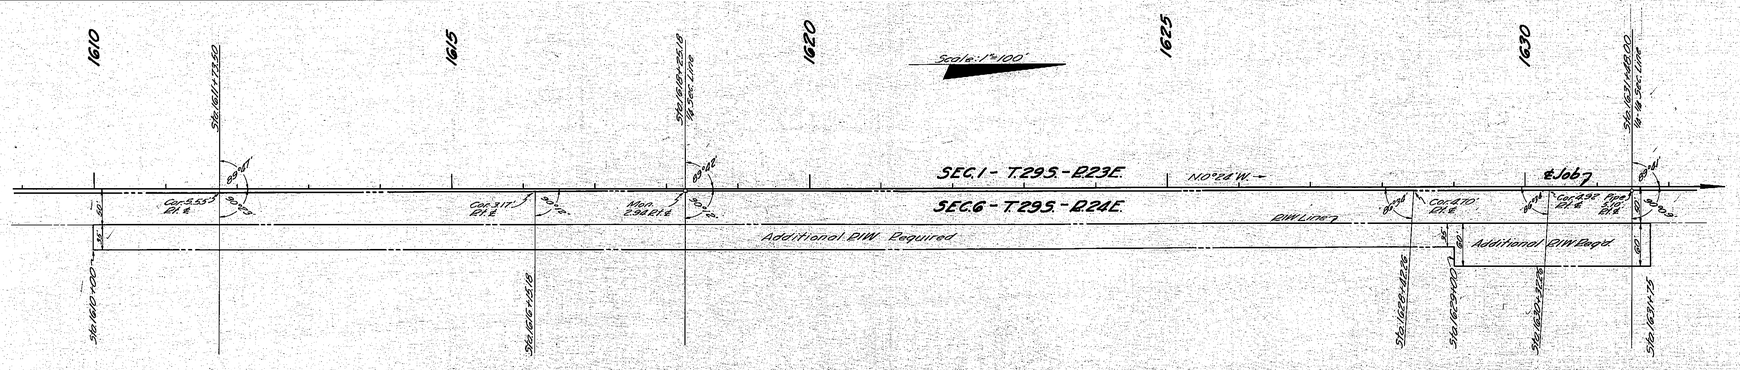

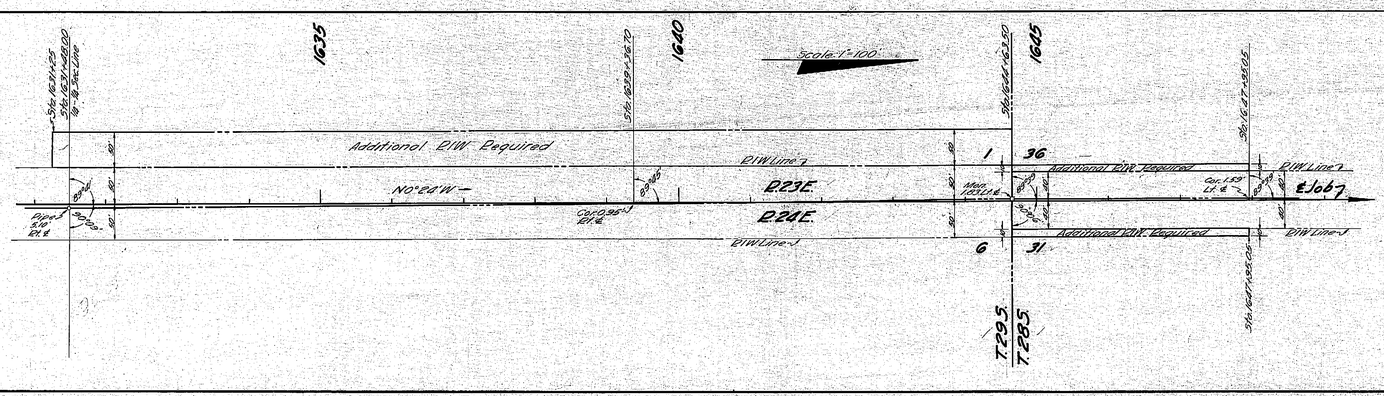

ADDITIONAL R/W REQUIRED

Note: Bearings Shown Are From ℄ R/W Map.

STATE OF FLORIDA
STATE ROAD DEPARTMENT

RIGHT OF WAY MAP

SECTION NO. 1625-105 (5719)

ROAD NO. 37 — POLK COUNTY

SCALE 1"=	NAMES	DATES	APPROVED BY
DRAWN	E.C.G.	9-24-47	
TRACED	E.C.G.	9-25-47	DIVISION ENGINEER
INDEXED			
REVISED			STATE HIGHWAY ENGINEER
REVISED			
CHECKED ✓	E.E.I.	10-4-47	

5

INDEXED 001 Jo 107