FED. ROAD DIV. No.	STATE	SEC. AND JOB No.	FISCAL YEAR	SHEET No.	TOTAL SHEETS
3	FLA.	1628-107		1	

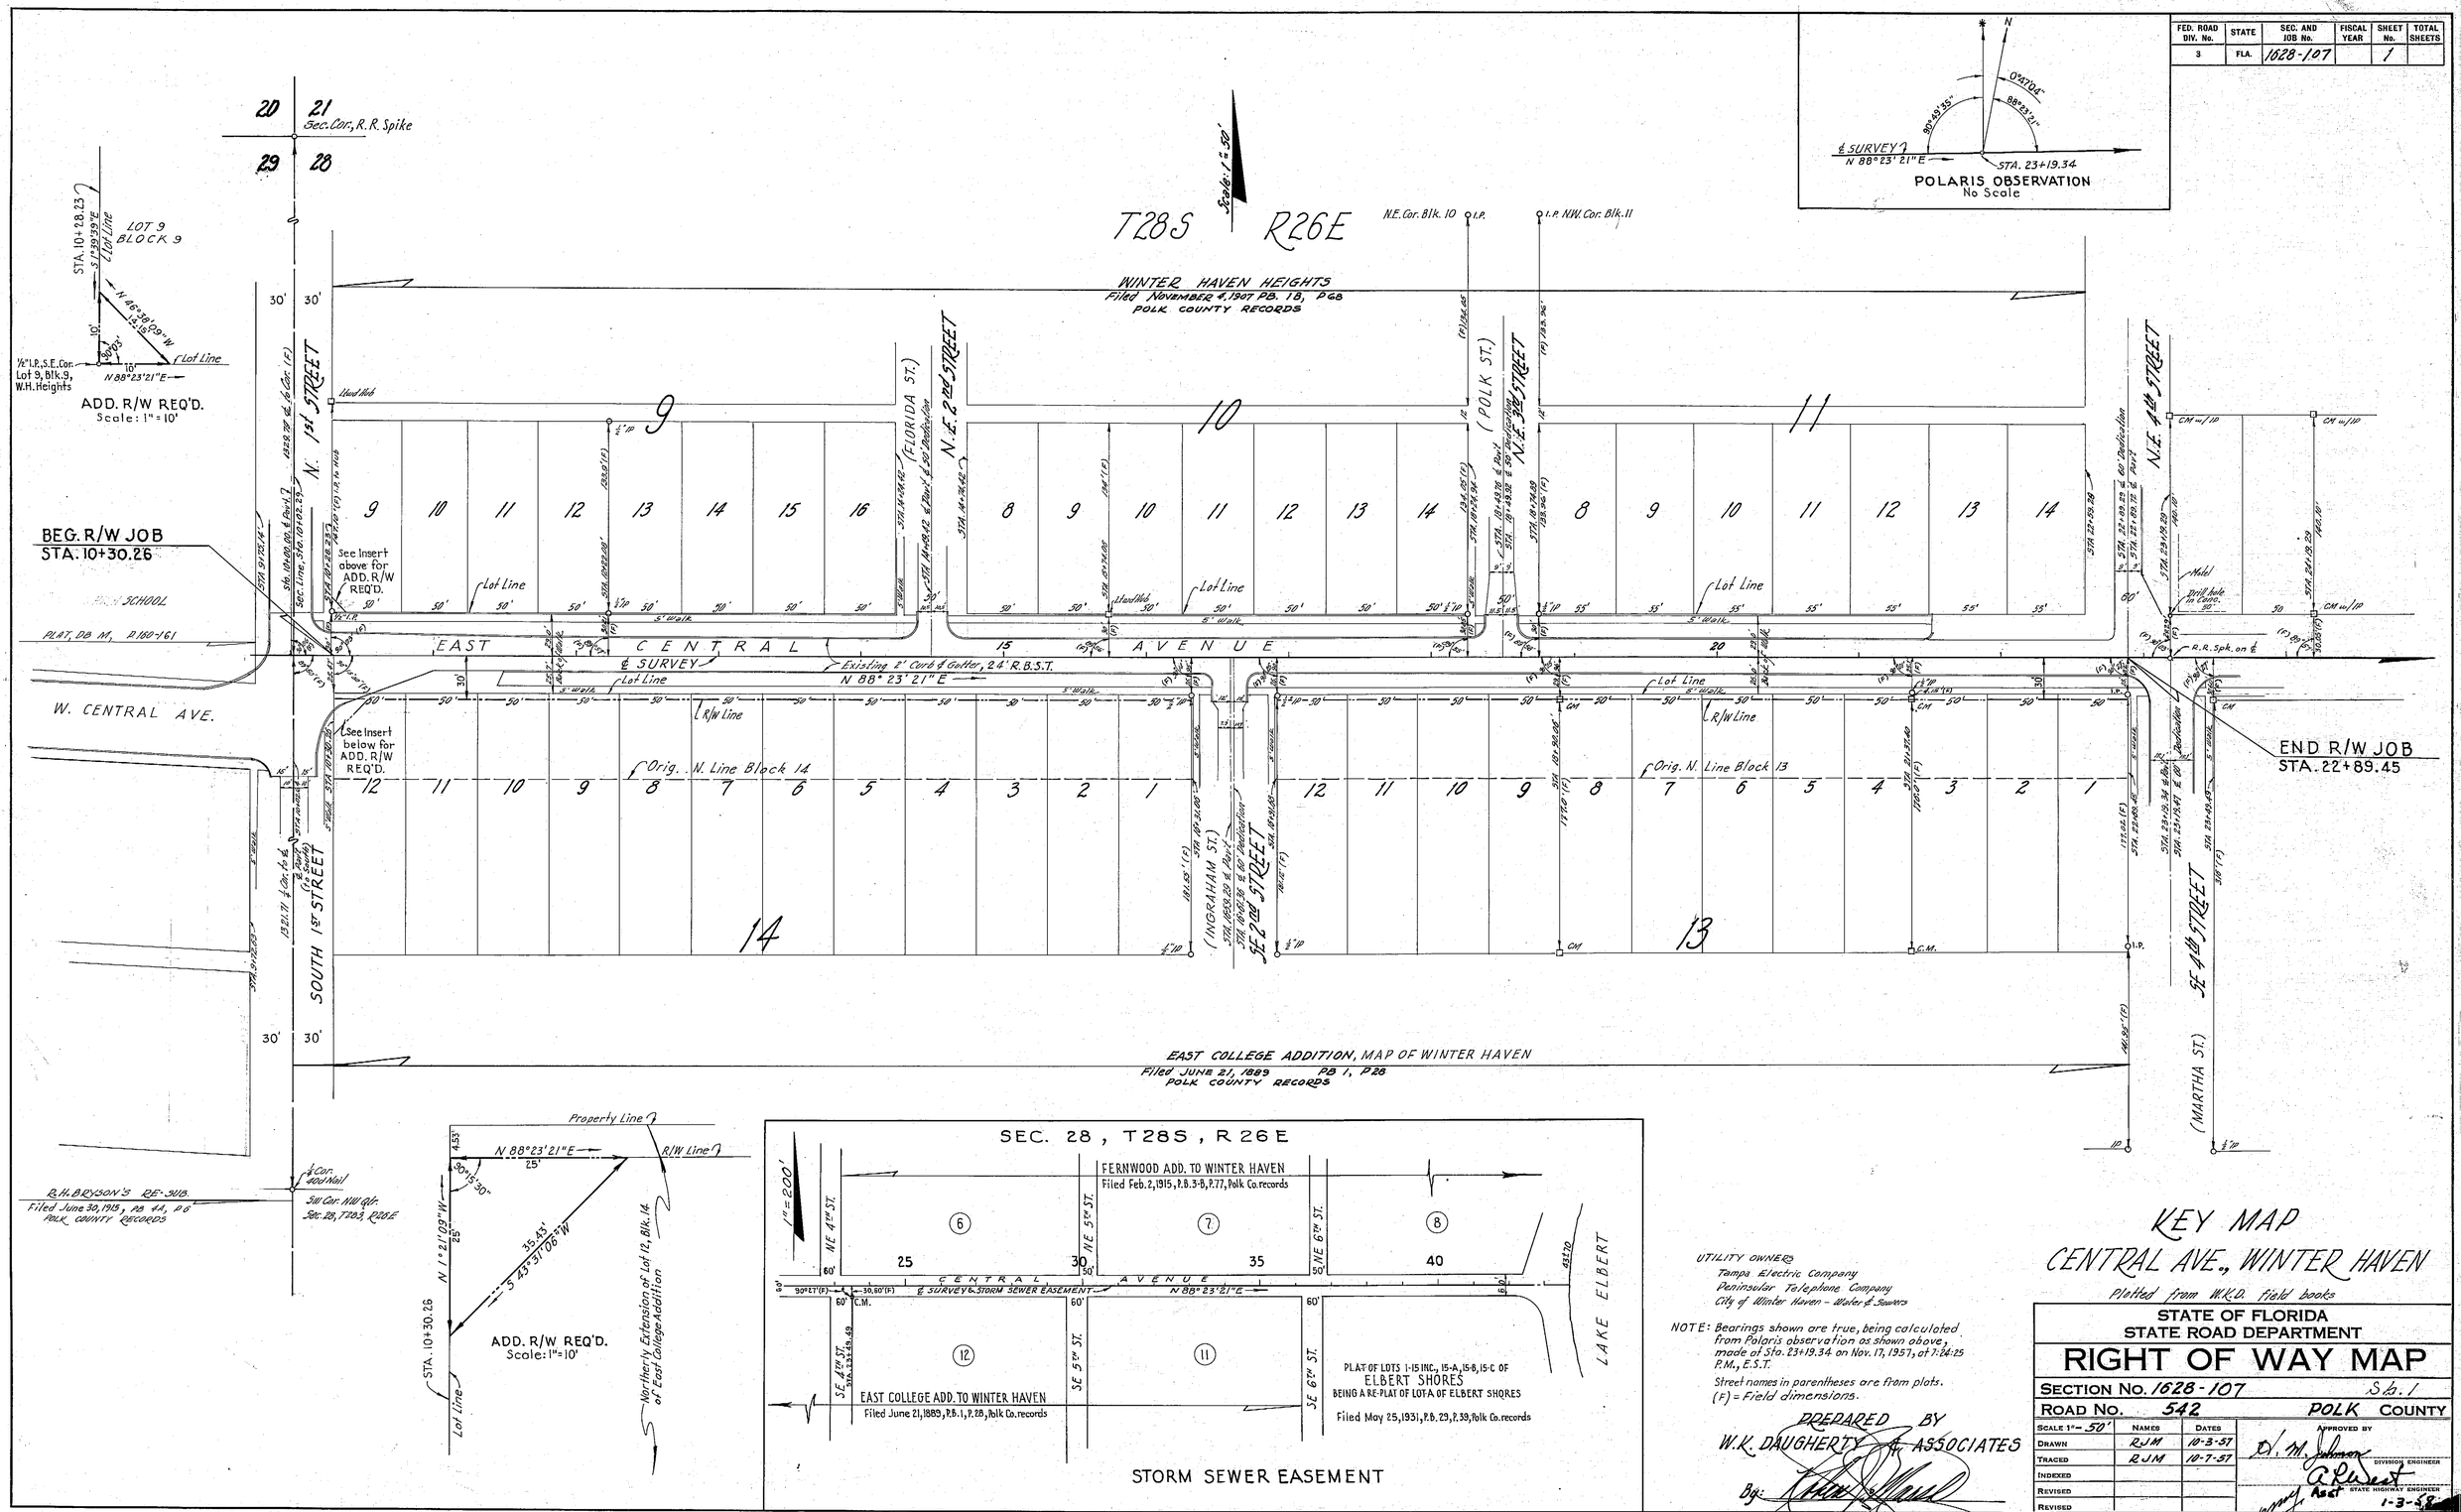

UTILITY OWNERS
Tampa Electric Company
Peninsular Telephone Company
City of Winter Haven - Water & Sewers

NOTE: Bearings shown are true, being calculated from Polaris observation as shown above, made at Sta. 23+19.34 on Nov. 17, 1957, at 7:24:25 P.M., E.S.T.

Street names in parentheses are from plats.
(F) = Field dimensions.

PREPARED BY
W.K. DAUGHERTY & ASSOCIATES
By:

KEY MAP
CENTRAL AVE., WINTER HAVEN

Plotted from W.K.D. Field books

STATE OF FLORIDA
STATE ROAD DEPARTMENT

RIGHT OF WAY MAP

SECTION No. 1628-107 Sh. 1
ROAD No. 542 POLK COUNTY

SCALE 1" = 50'	NAMES	DATES
DRAWN	RJM	10-3-57
TRACED	RJM	10-7-57
INDEXED		
REVISED		
REVISED		

APPROVED BY
D. M. Johnson DIVISION ENGINEER
A. R. West ASST STATE HIGHWAY ENGINEER
1-3-58

CHECKED BY BEC - 10-7-57

R. CORWELL, JACKSONVILLE