FED. ROAD DIV. No.	STATE	F A PROJECT NO.	FISCAL YEAR	SHEET No.
3	FLA.	16590-2606		1

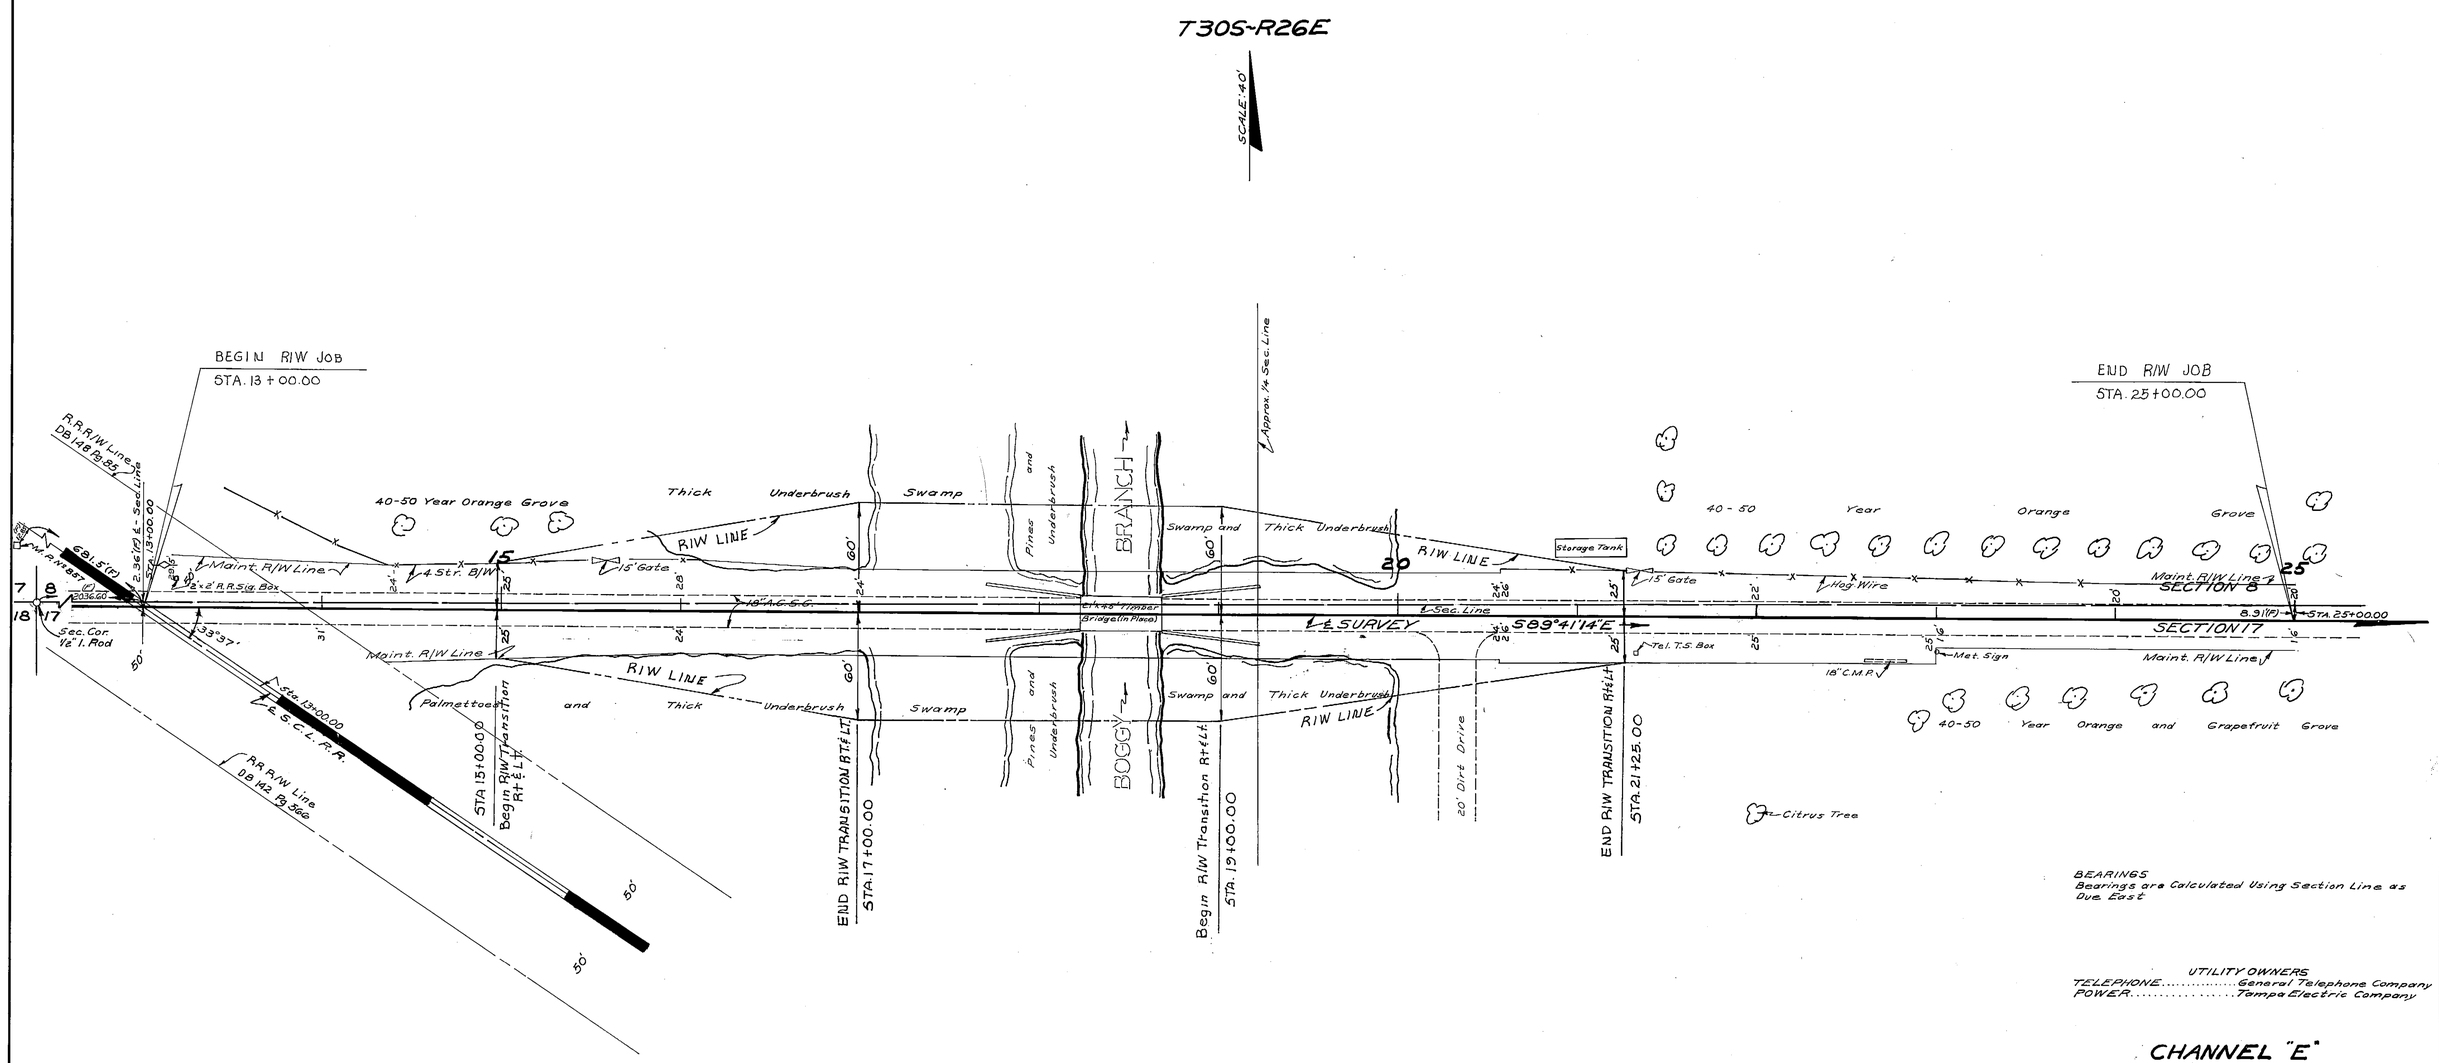

BEARINGS
Bearings are Calculated Using Section Line as Due East

UTILITY OWNERS
TELEPHONE.....General Telephone Company
POWER.....Tampa Electric Company

CHANNEL "E" BOGGY BRANCH BRIDGE

Topog taken from F.B. No 875744.
Sec. Line ties Taken from F.B. No 878550

REVISION	BY	DATE
added R/W	WJP-MHC	11-17-70
add RR R/W Line	MHS-MHC	10-22-70
Begin & End Job	RDH-MHC	10-5-70

STATE OF FLORIDA
DEPARTMENT OF TRANSPORTATION

RIGHT OF WAY MAP

STATE ROAD NO. S-655-A POLK COUNTY

	BY	DATE	APPROVED BY	DATE
DRAWN	C.U.K.	16-Sep-70		
TRACED	C.U.K.	16-Sep-70		
CHECKED	D.C.	17-Sep-70		
COMPARED				
INDEXED				

DISTRICT ENGINEER
ENGINEER OF RIGHT OF WAY
STATE HIGHWAY ENGINEER

SECTION 16590-2606 SHEET 1 OF