FED. ROAD DIV. No.	STATE	PROJECT NO.	FISCAL YEAR	SHEET No.
3	FLA.	16600-2601		1

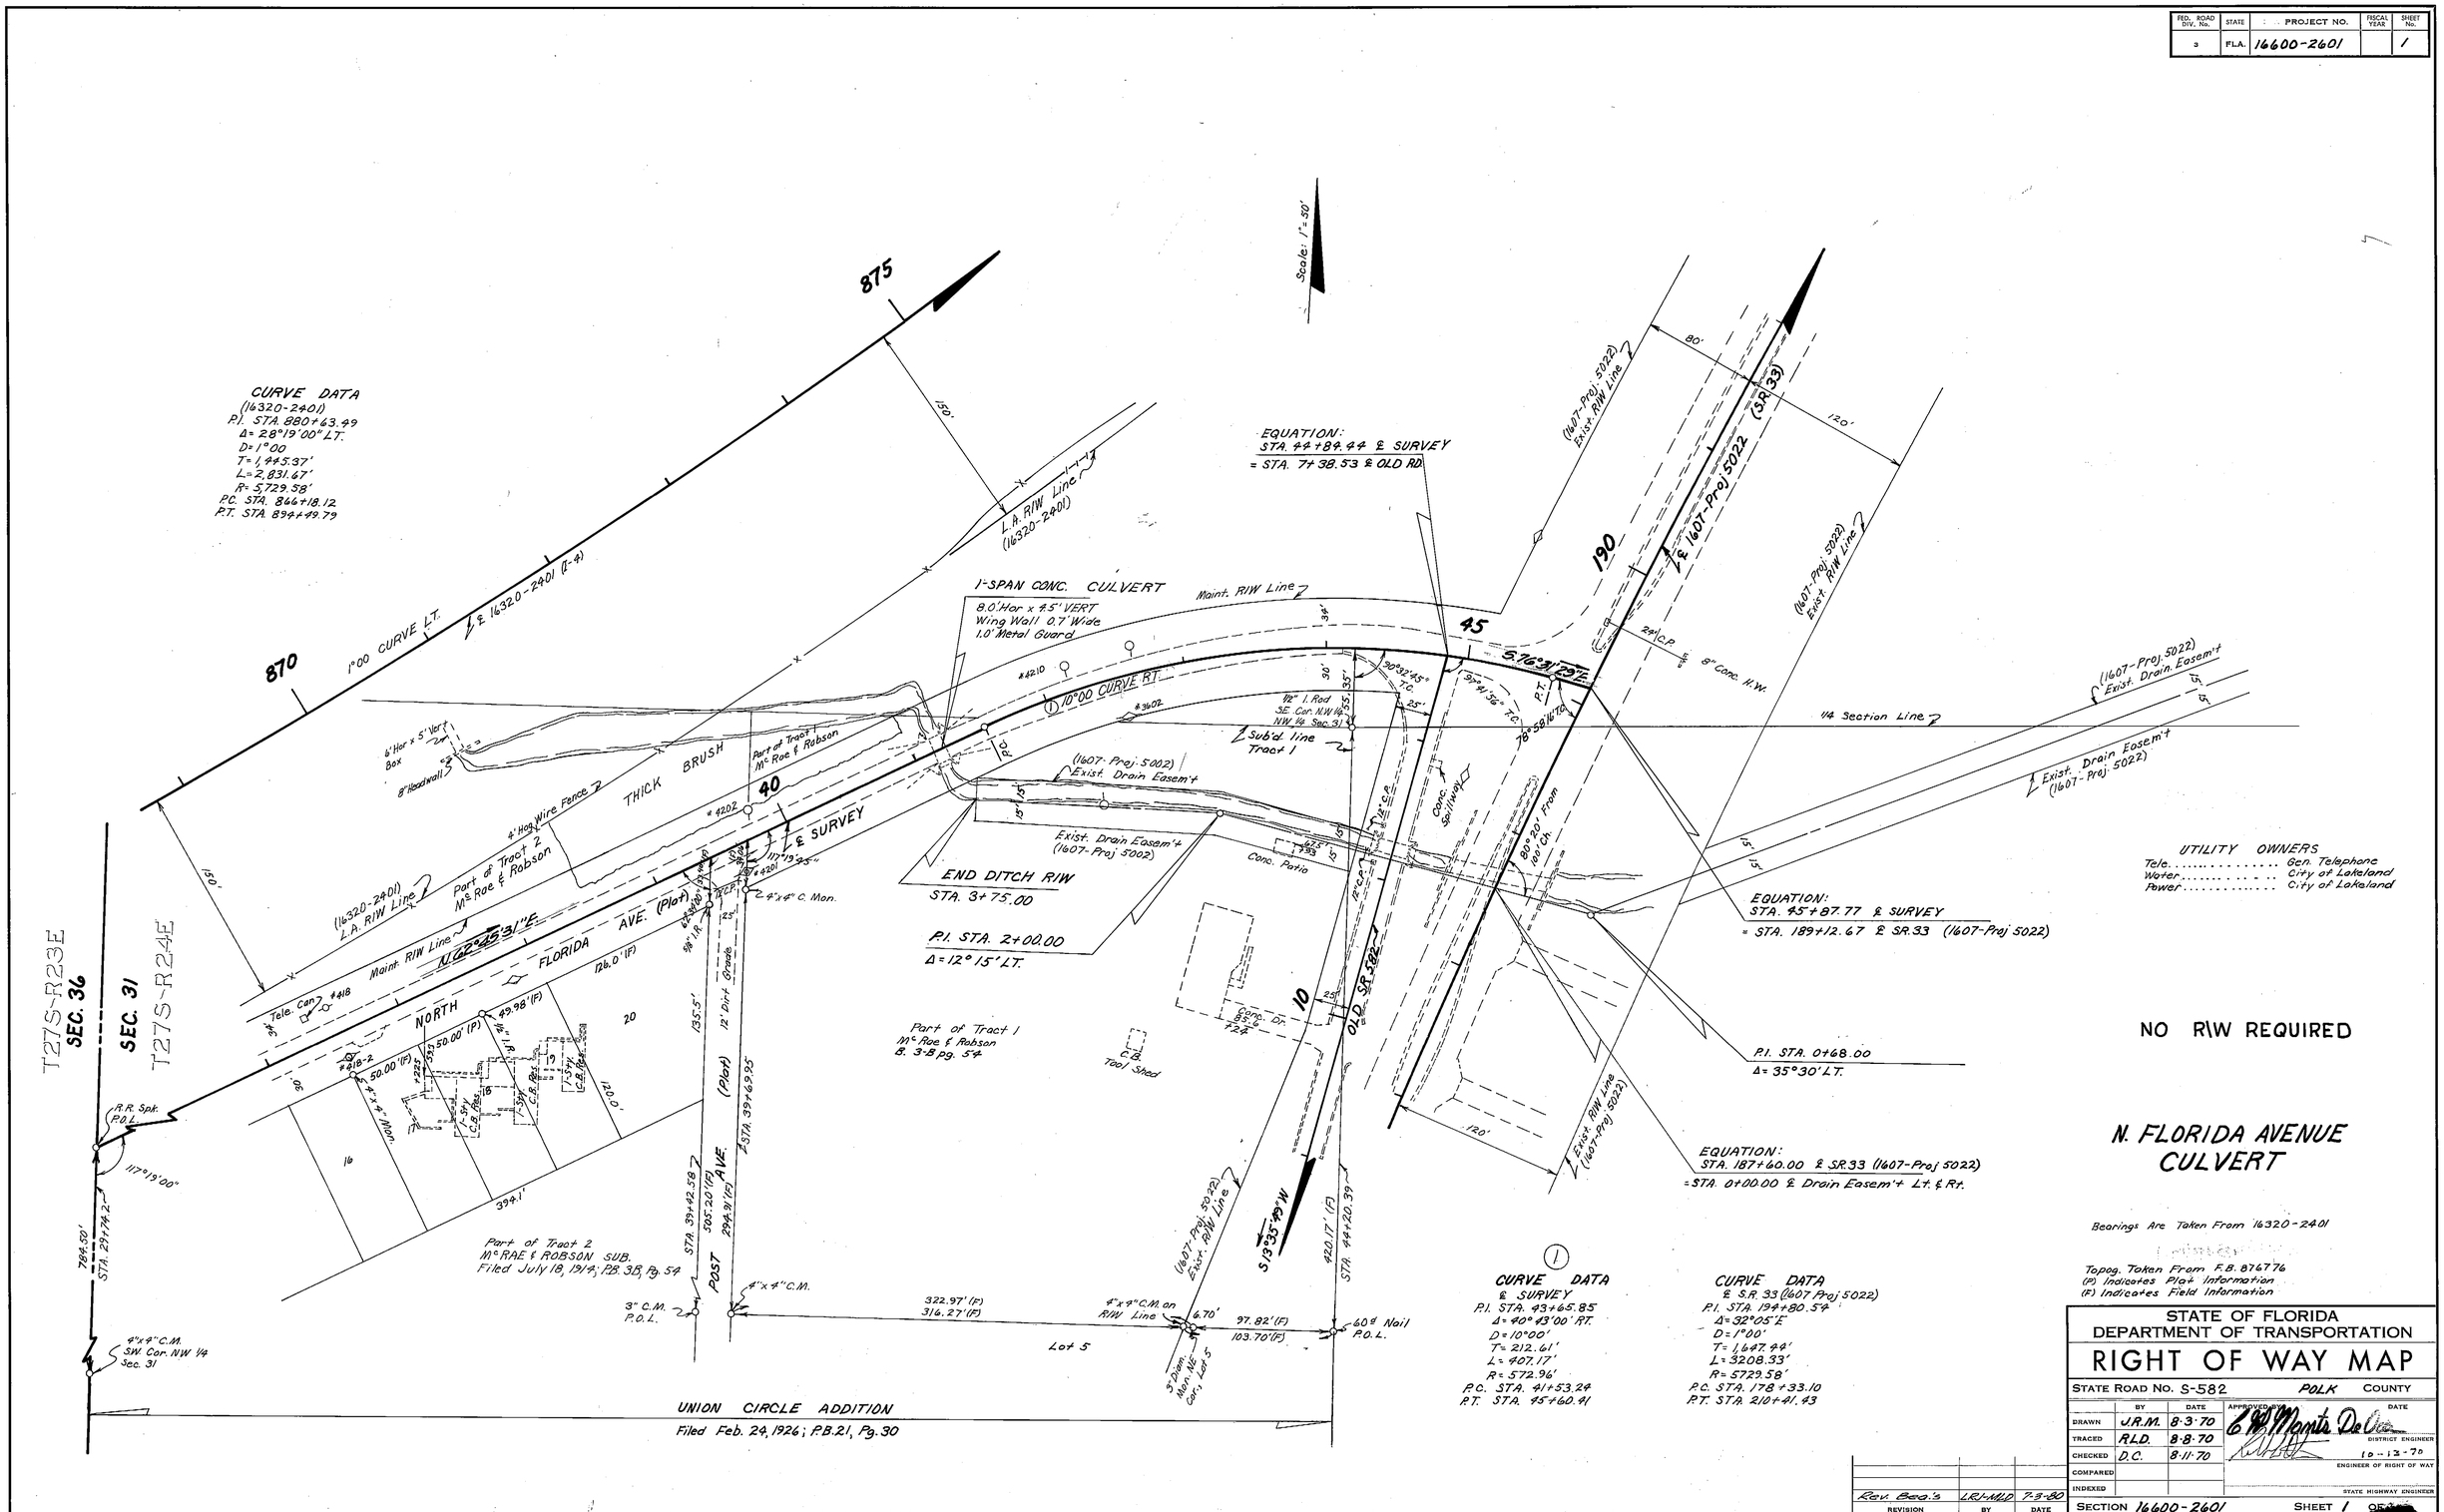

REVISION	BY	DATE
Rev. Beg.'s	LRJ-MLP	7-3-80

STATE OF FLORIDA
DEPARTMENT OF TRANSPORTATION

RIGHT OF WAY MAP

STATE ROAD No. S-582 POLK COUNTY

	BY	DATE	APPROVED BY	DATE
DRAWN	J.R.M.	8-3-70		
TRACED	R.L.D.	8-8-70	DISTRICT ENGINEER	
CHECKED	D.C.	8-11-70		10-12-70
COMPARED			ENGINEER OF RIGHT OF WAY	
INDEXED			STATE HIGHWAY ENGINEER	

SECTION 16600-2601 SHEET 1 OF

Dietzgen 138M-3 "Ageproof Film"