FED. ROAD DIV. No.	STATE	SEC. AND JOB No.	FISCAL YEAR	SHEET No.	TOTAL SHEETS
3	FLA.	1667-152		1	

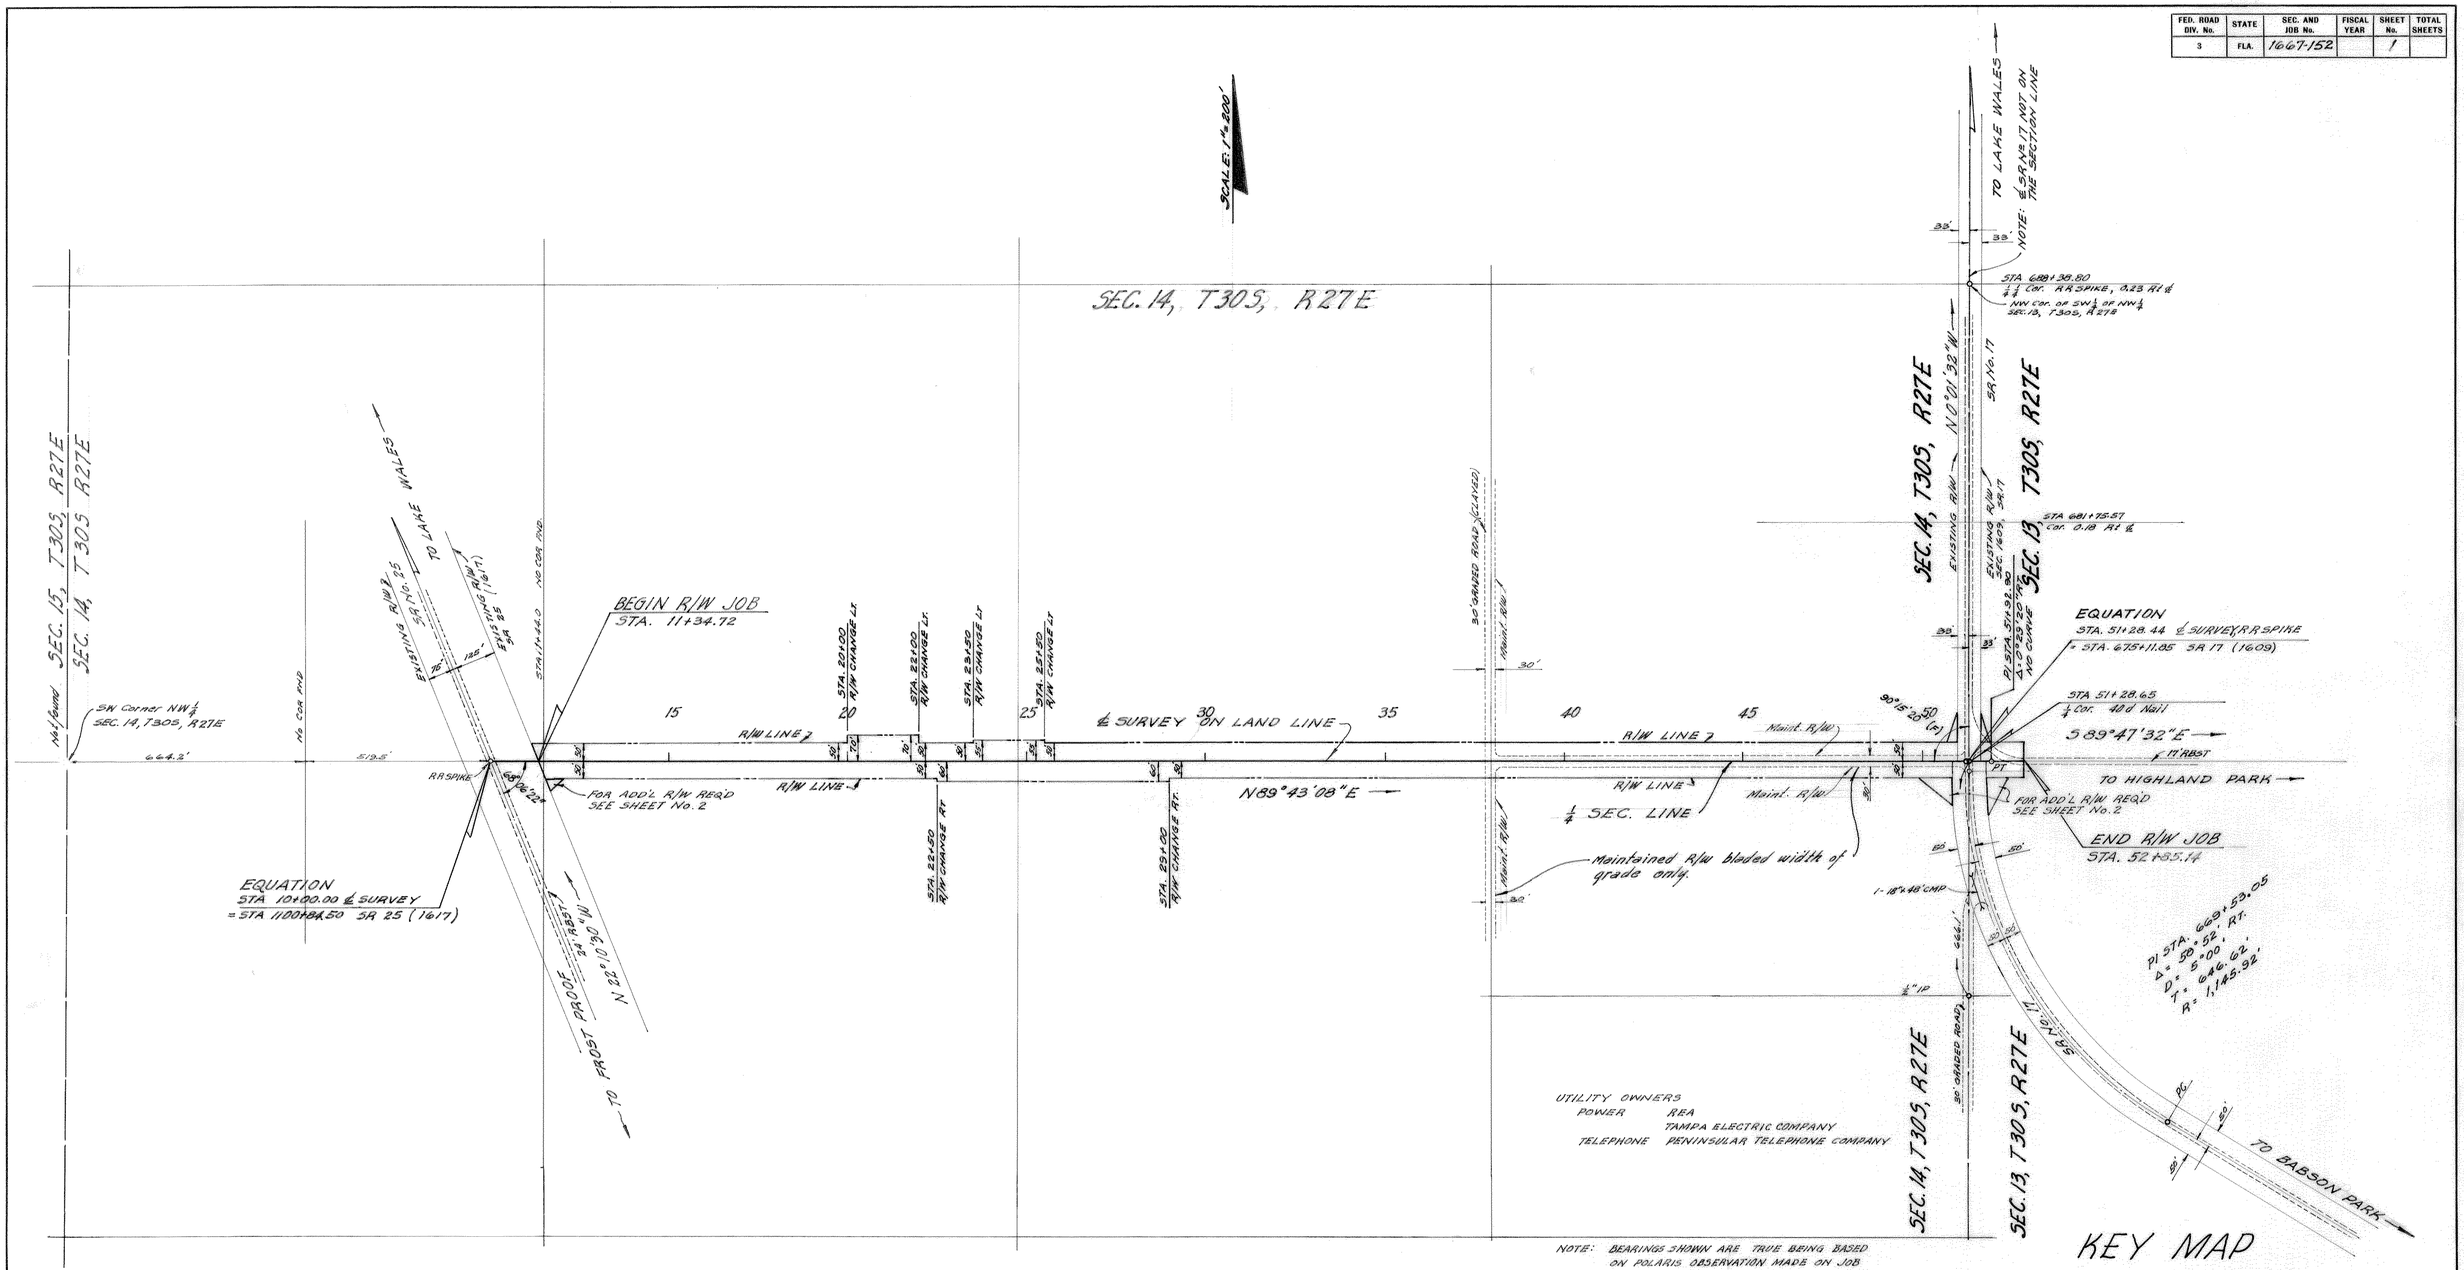

UTILITY OWNERS

POWER REA
TAMPA ELECTRIC COMPANY

TELEPHONE PENINSULAR TELEPHONE COMPANY

NOTE: BEARINGS SHOWN ARE TRUE BEING BASED ON POLARIS OBSERVATION MADE ON JOB 1617.

PLOTTED FROM WKD FIELD BOOKS

PREPARED BY
W. K. DAUGHERTY & ASSOCIATES
By: [signature]

STATE OF FLORIDA
STATE ROAD DEPARTMENT

RIGHT OF WAY MAP

SECTION No. 1667-152 Sh. 1

ROAD No. S-17-A POLK COUNTY

SCALE 1" = 200'	NAMES	DATES	APPROVED BY
DRAWN	R.J.M.	12-5-57	D. M. Johnson — DIVISION ENGINEER
TRACED	R.J.M.	12-6-57	[signature] 2-21-58 for STATE HIGHWAY ENGINEER
INDEXED			
REVISED			
REVISED			

CHECKED B.E.C. 1-14-58

R. COUSWELL, JACKSONVILLE

FED. ROAD DIV. No.	STATE	SEC. AND JOB No.	FISCAL YEAR	SHEET No.	TOTAL SHEETS
3	FLA.	1667-152		2	

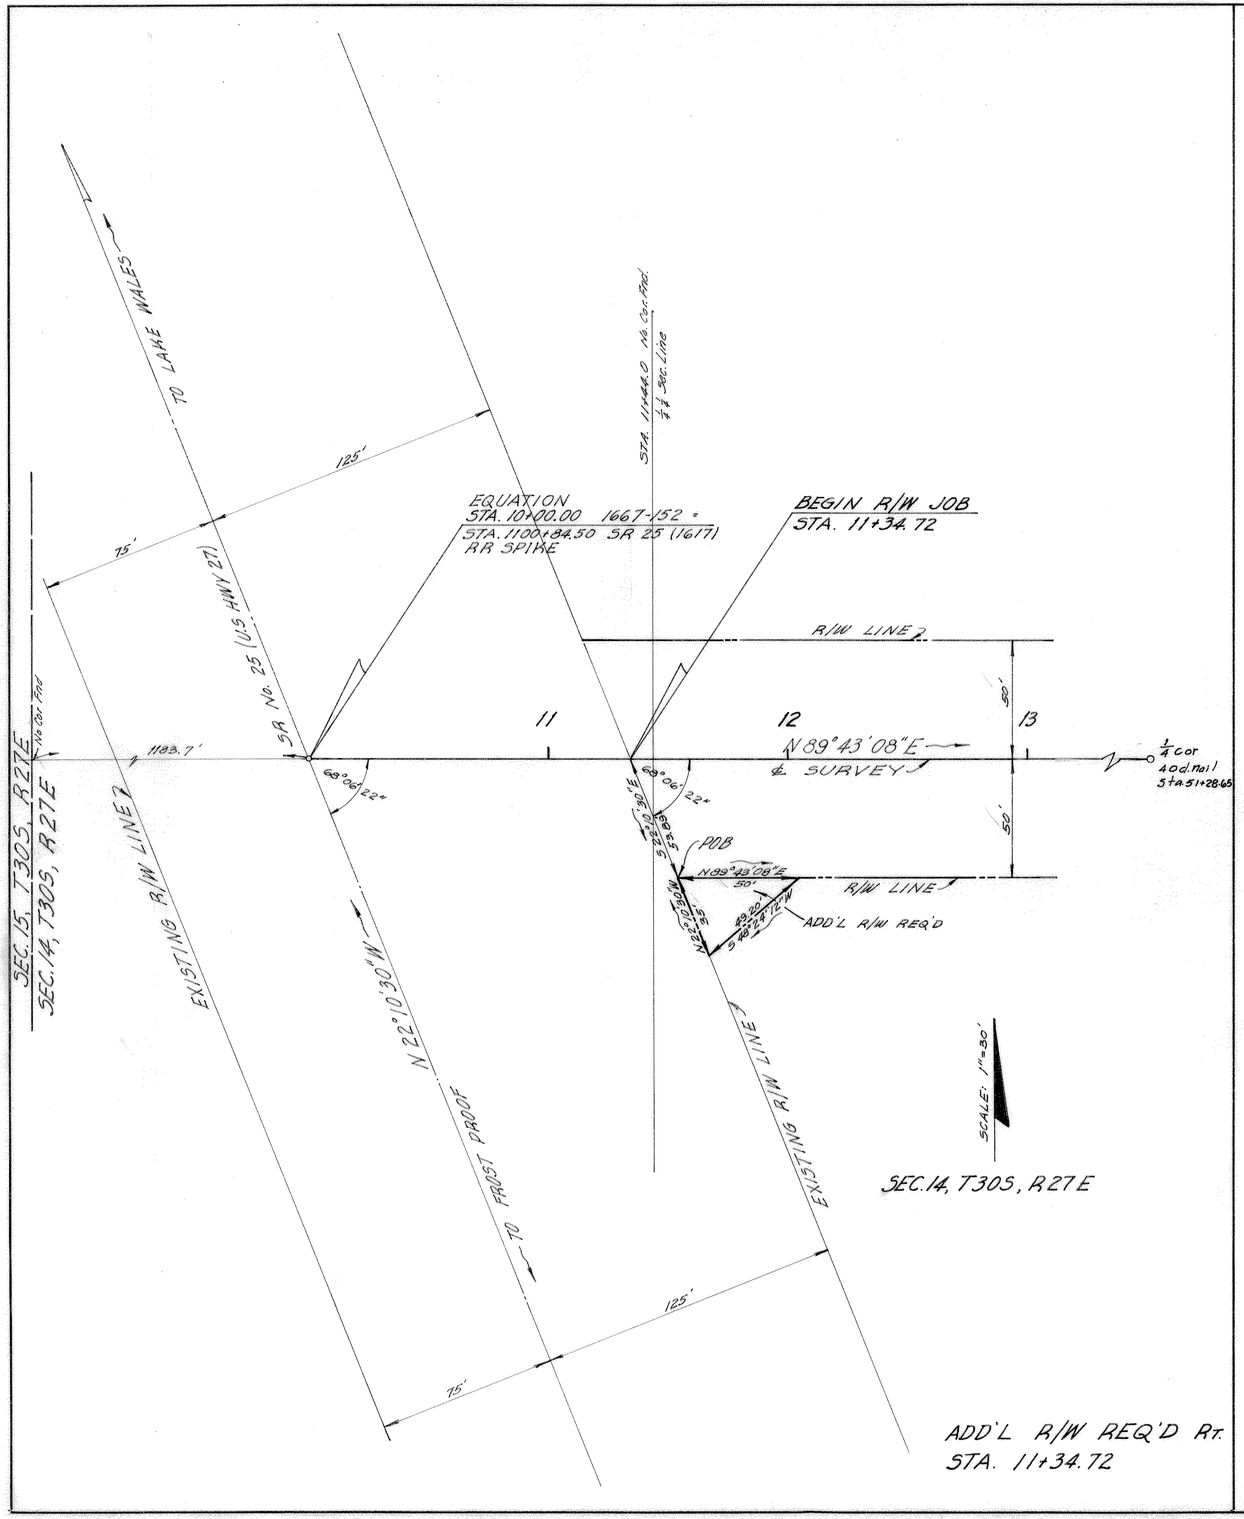

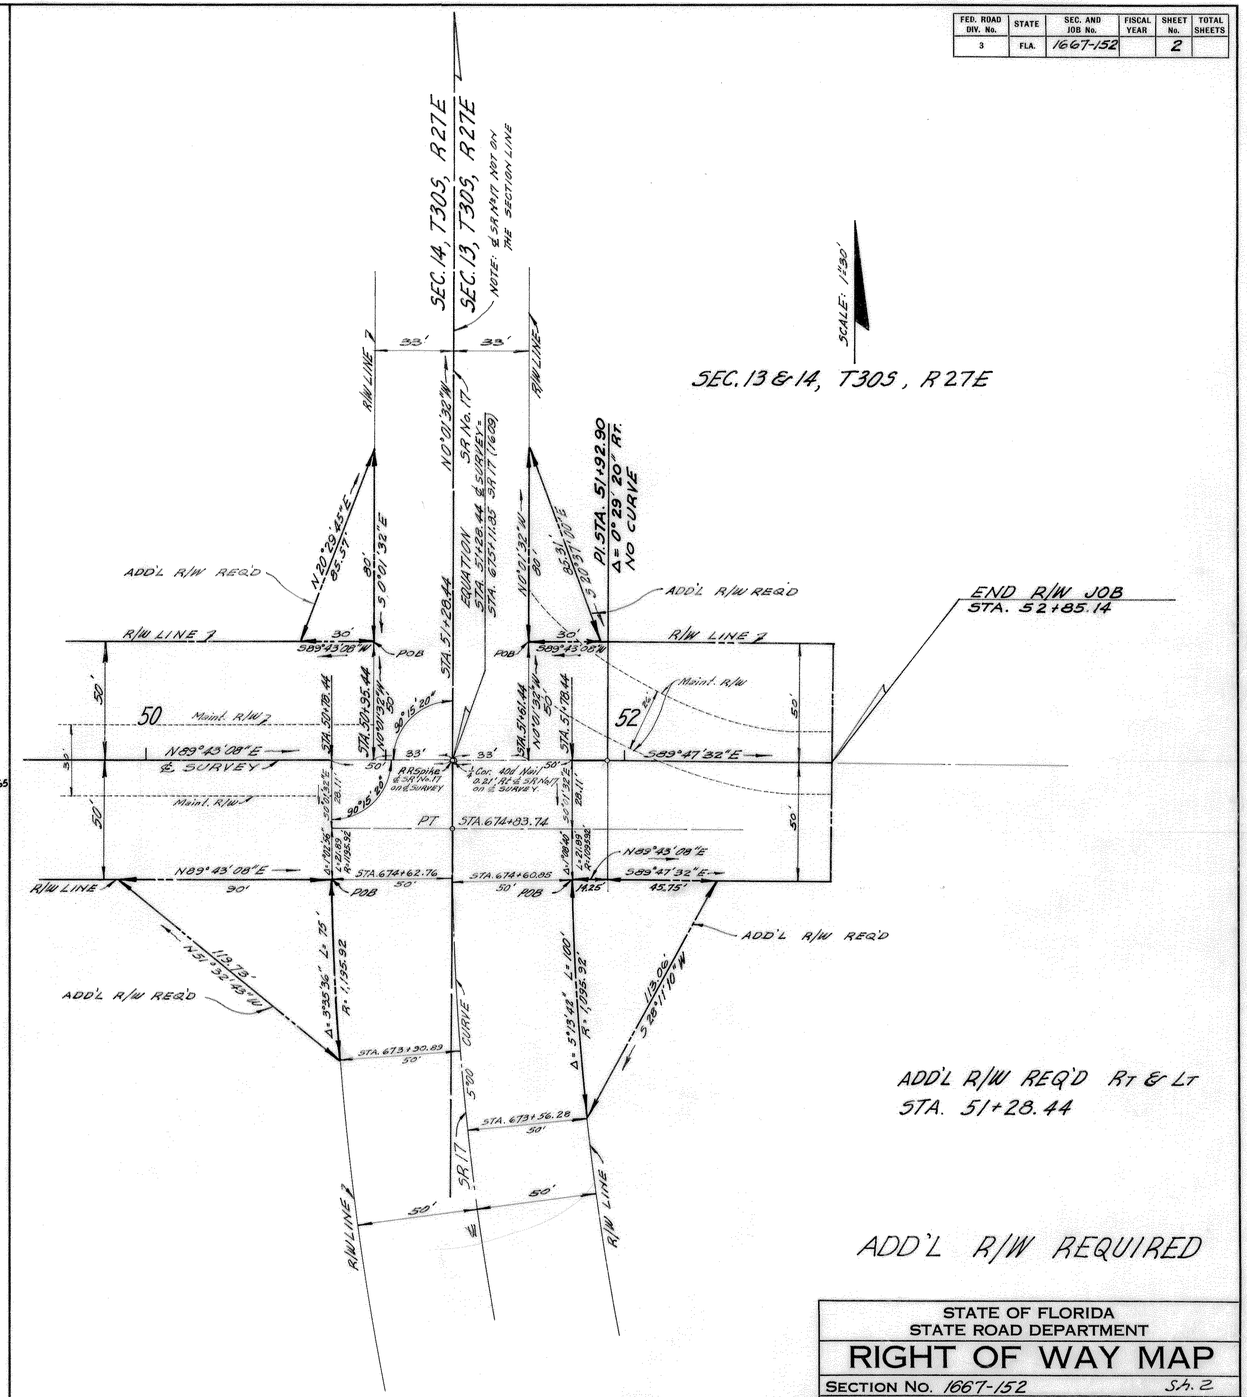

PREPARED BY
W. K. DAUGHERTY & ASSOCIATES
By: [signature]

STATE OF FLORIDA
STATE ROAD DEPARTMENT

RIGHT OF WAY MAP

SECTION No. 1667-152 Sh. 2

ROAD No. S-17-A POLK COUNTY

SCALE 1"=	NAMES	DATES	APPROVED BY
DRAWN	RJM	1-8-58	H. M. Johnson DIVISION ENGINEER
TRACED	RJM	1-9-58	Horiba Buchan for STATE HIGHWAY ENGINEER 2-21-58
INDEXED			
REVISED			
REVISED			

CHECKED B.E.C. 1-14-58