FED. ROAD DIV. No.	STATE	SEC. AND JOB No.	FISCAL YEAR	SHEET No.	TOTAL SHEETS
3	FLA.	1668-151		1	

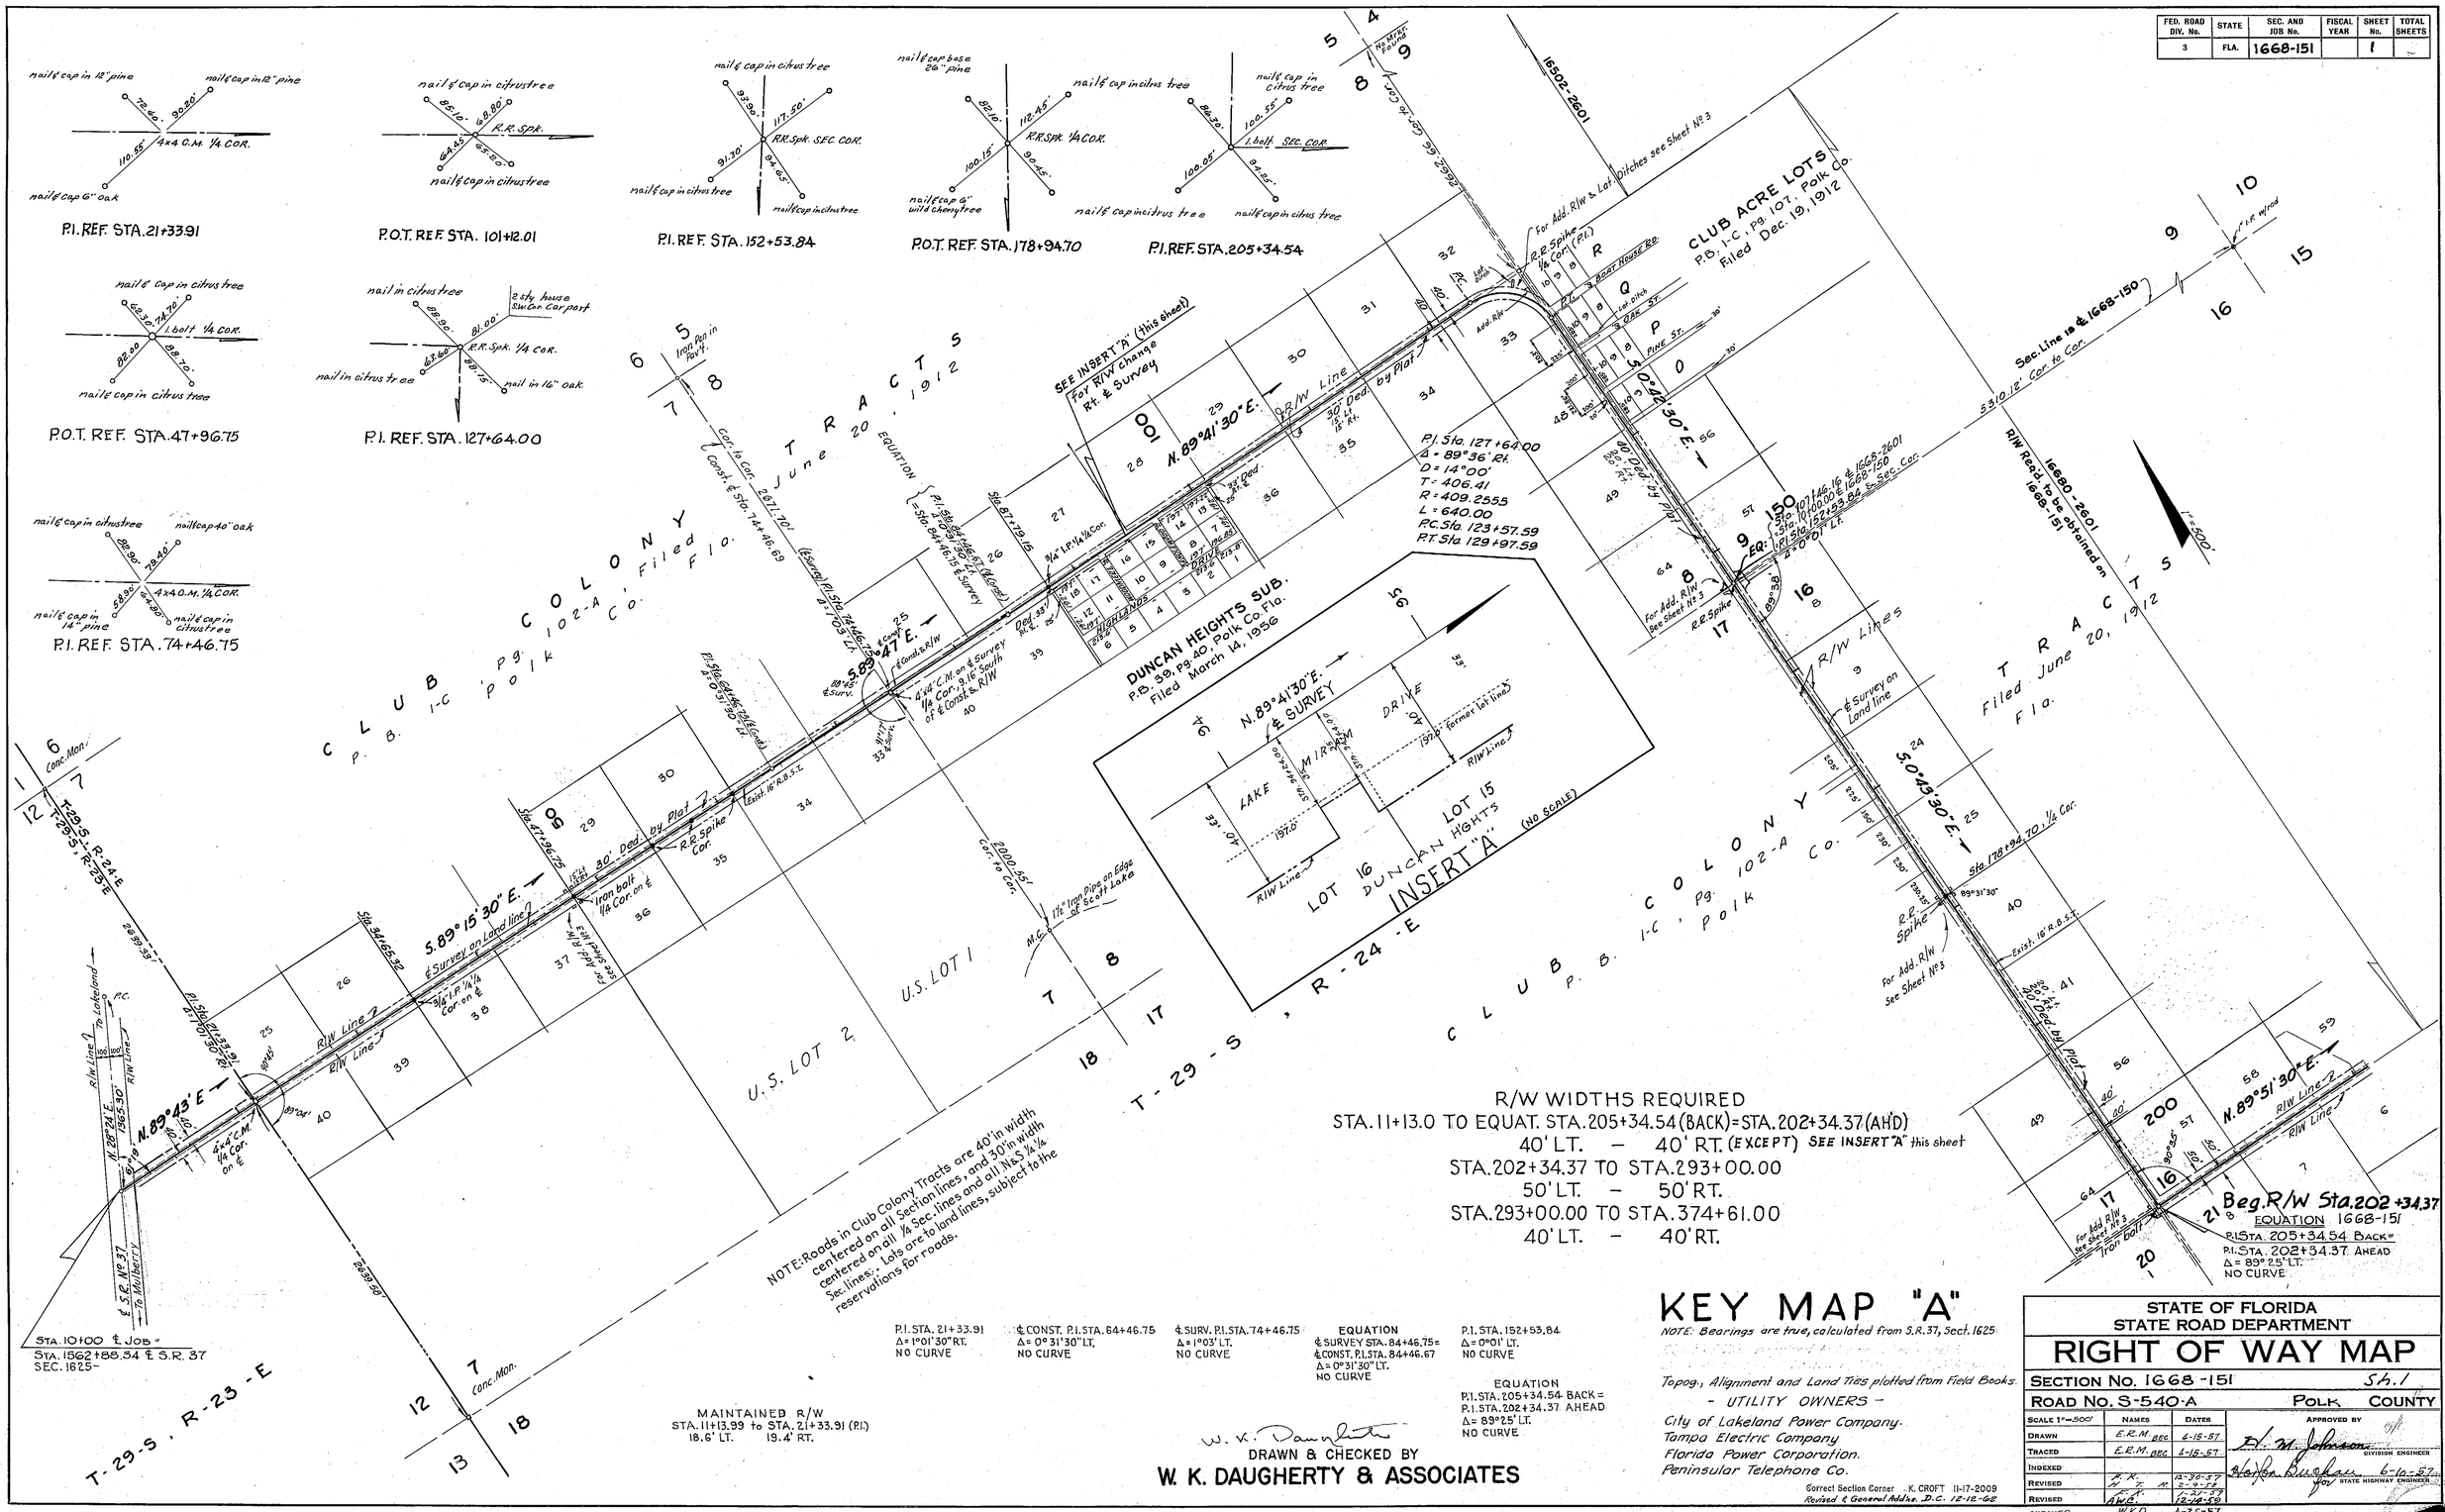

A. R. COGSWELL, JACKSONVILLE

FED. ROAD DIV. No.	STATE	SEC. AND JOB No.	FISCAL YEAR	SHEET No.	TOTAL SHEETS
3	FLA.	1668-151		2	

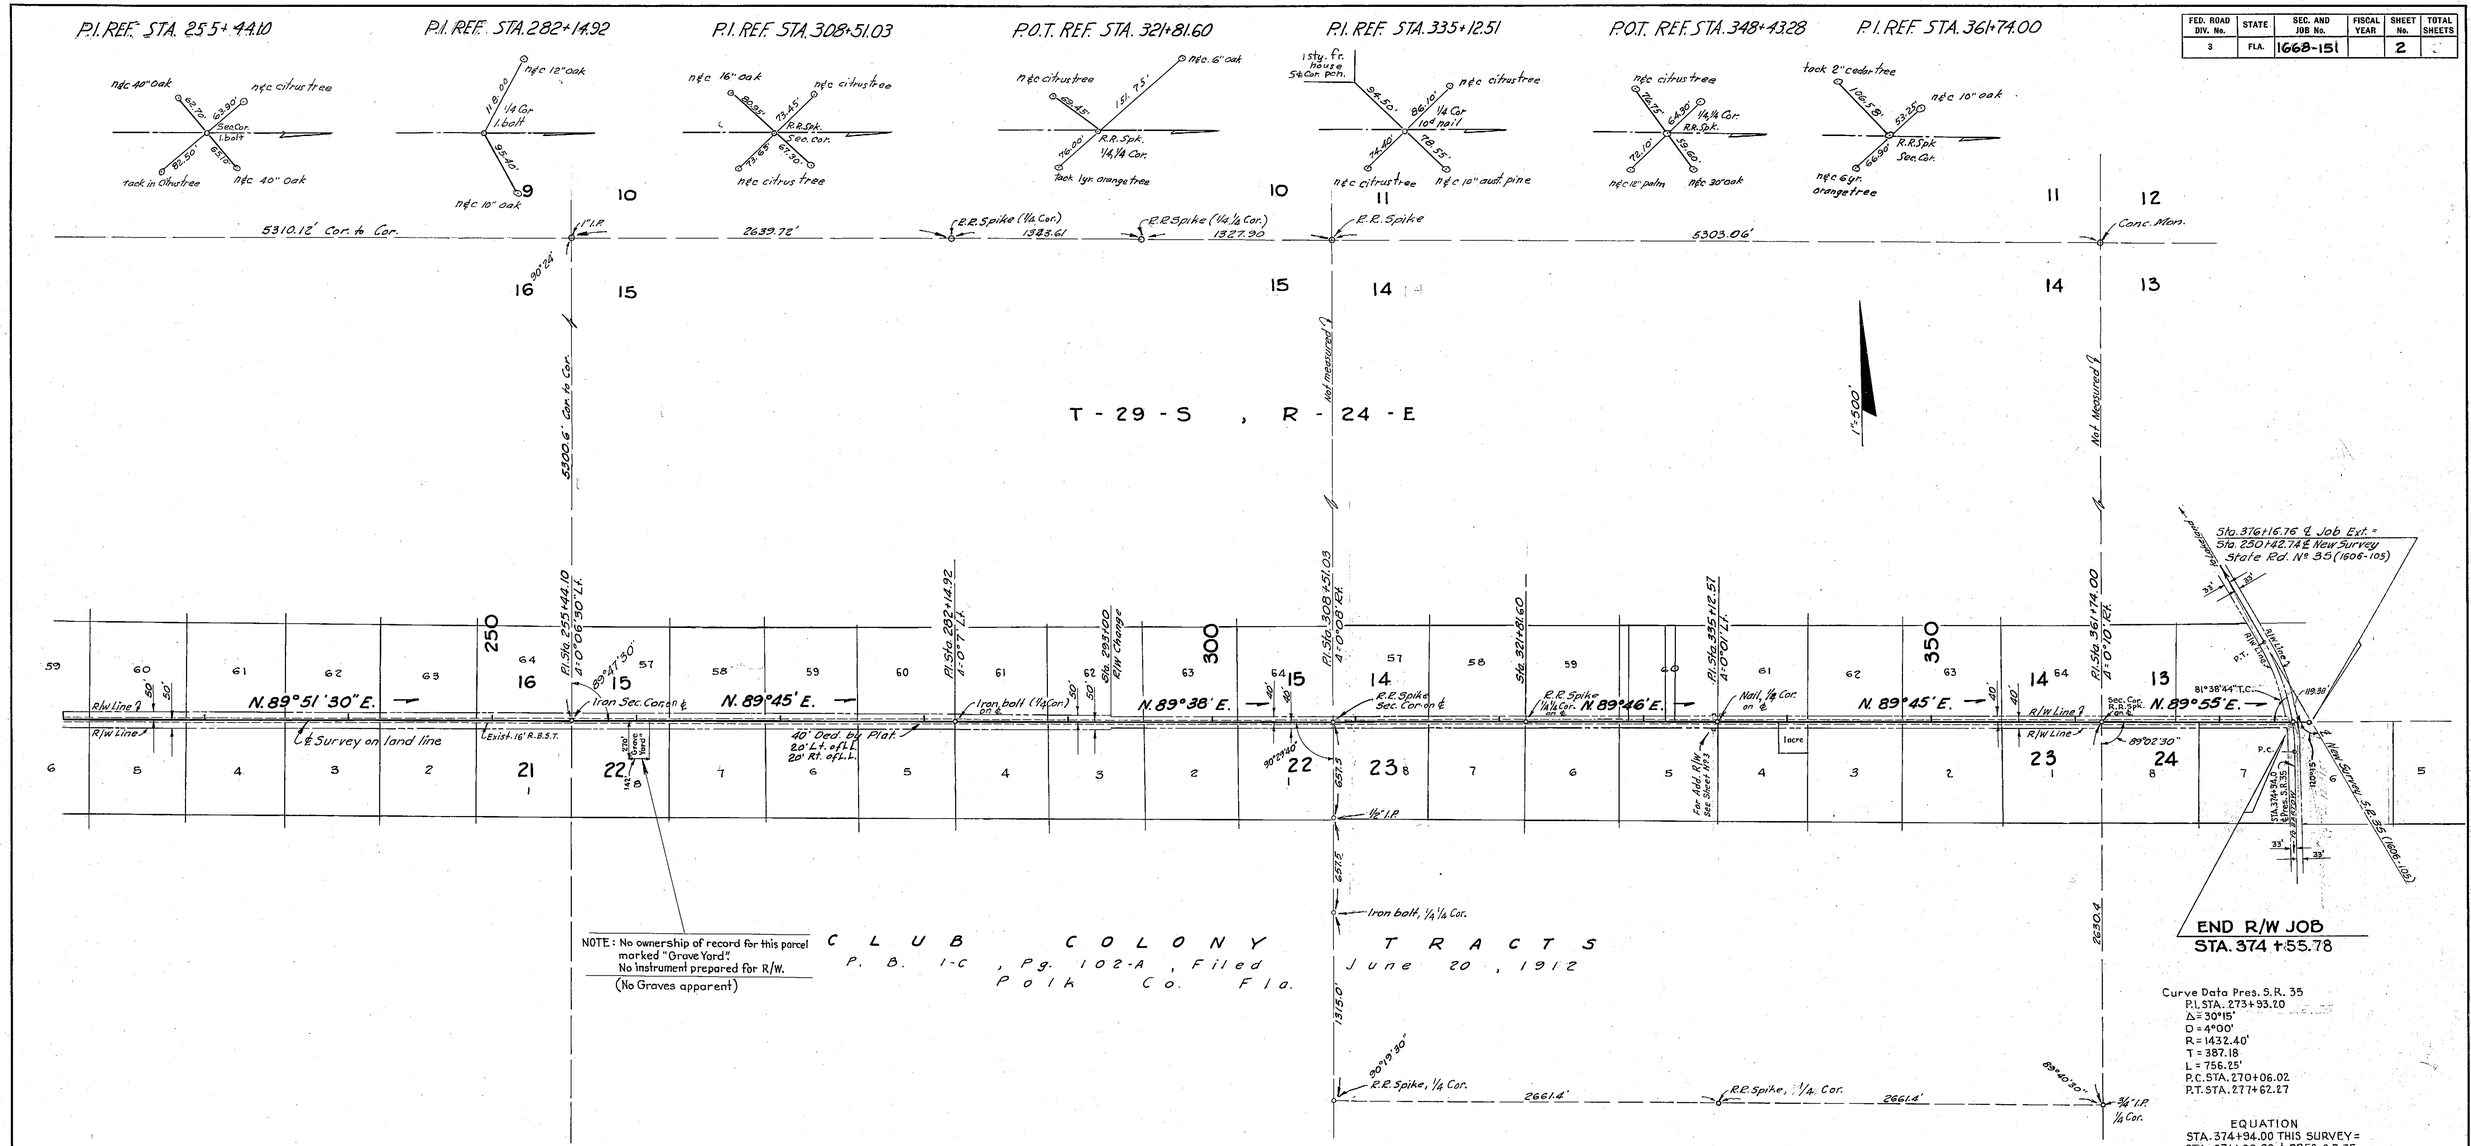

Curve Data Pres. S.R. 35
P.I. STA. 273+93.20
Δ = 30°15'
D = 4°00'
R = 1432.40'
T = 387.18
L = 756.25'
P.C. STA. 270+06.02
P.T. STA. 277+62.27

EQUATION
STA. 374+94.00 THIS SURVEY =
STA. 271+99.88 ℄ PRES. S.R. 35

KEY MAP "B"

P.I. STA. 255+44.10
Δ = 0°06'30" LT.
NO CURVE

P.I. STA. 282+14.92
Δ = 0°07'00" LT.
NO CURVE

P.I. STA. 308+51.03
Δ = 0°08' RT.
NO CURVE

P.I. STA. 335+12.57
Δ = 0°01' LT.
NO CURVE

P.I. STA. 361+74.00
Δ = 0°10' RT.
NO CURVE

DRAWN & CHECKED BY
W. K. DAUGHERTY & ASSOCIATES
W. K. Daugherty

STATE OF FLORIDA
STATE ROAD DEPARTMENT

RIGHT OF WAY MAP

SECTION No. 1668 - 151 Sh. 2
ROAD No. S-540-A POLK COUNTY

SCALE 1" = 500'	NAMES	DATES	APPROVED BY
DRAWN	E.R.M. BEC	4-15-57	
TRACED	E.R.M. BEC	4-15-57	DIVISION ENGINEER
INDEXED			
REVISED	A.W.C.	12-15-59	for STATE HIGHWAY ENGINEER 6-10-57
REVISED			
CHECKED	W.K.D.	4-26-57	

A. R. COGSWELL, JACKSONVILLE

FED. ROAD DIV. No.	STATE	SEC. AND JOB No.	FISCAL YEAR	SHEET No.	TOTAL SHEETS
3	FLA.	1668-151 & 1668		3	

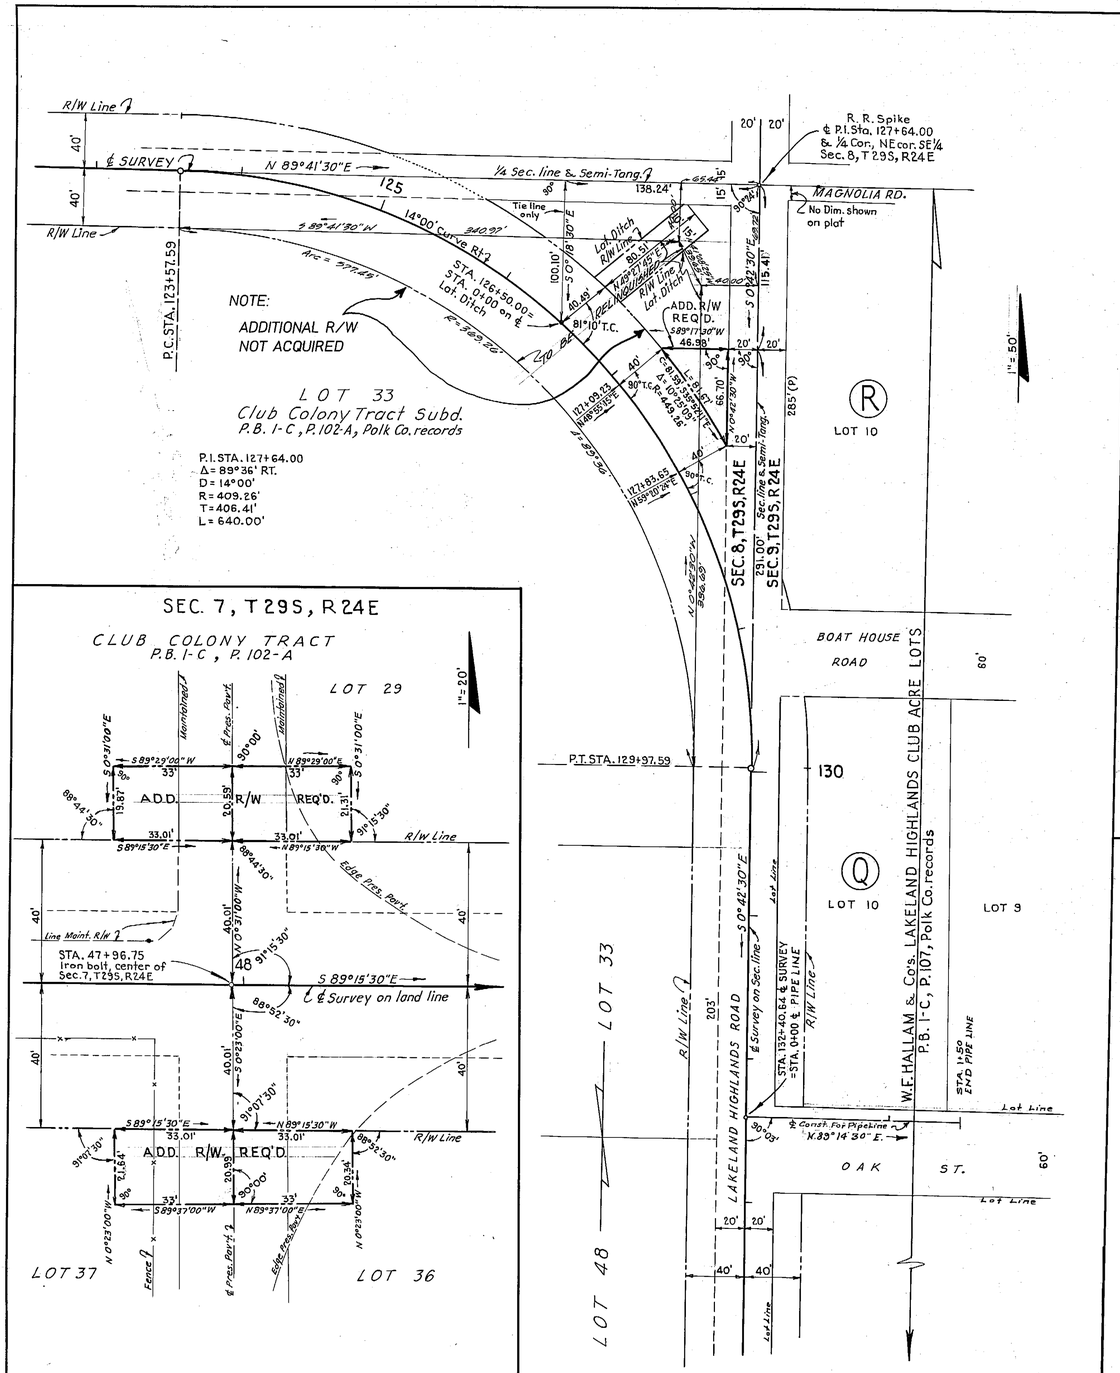

ADD. R/W REQ'D.
STA. 47+96.75

LATERAL DITCH
LT. STA. 126+50.00
PIPE LT. STA. 132+40.64
AND
ADD. R/W REQ'D.

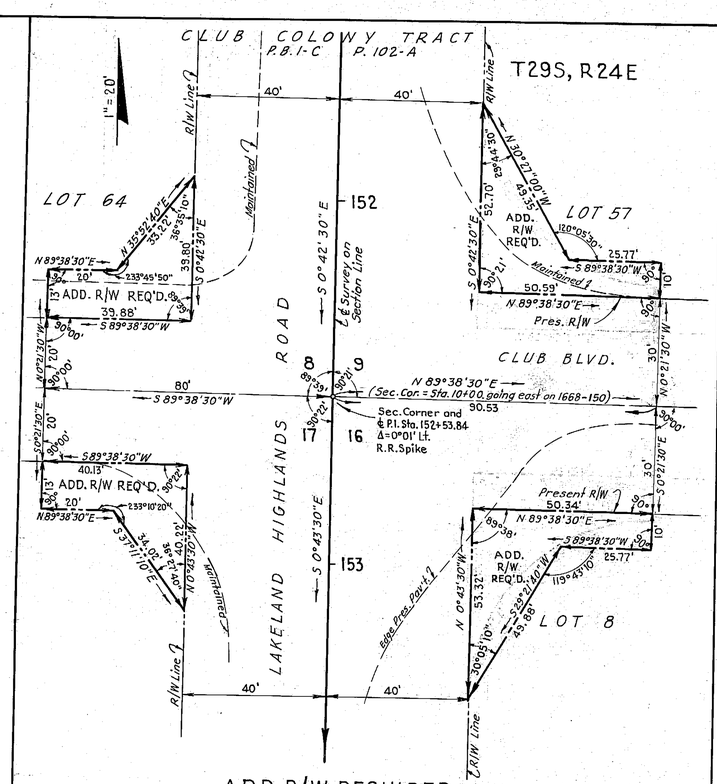

ADD. R/W REQUIRED
STA. 152+53.84

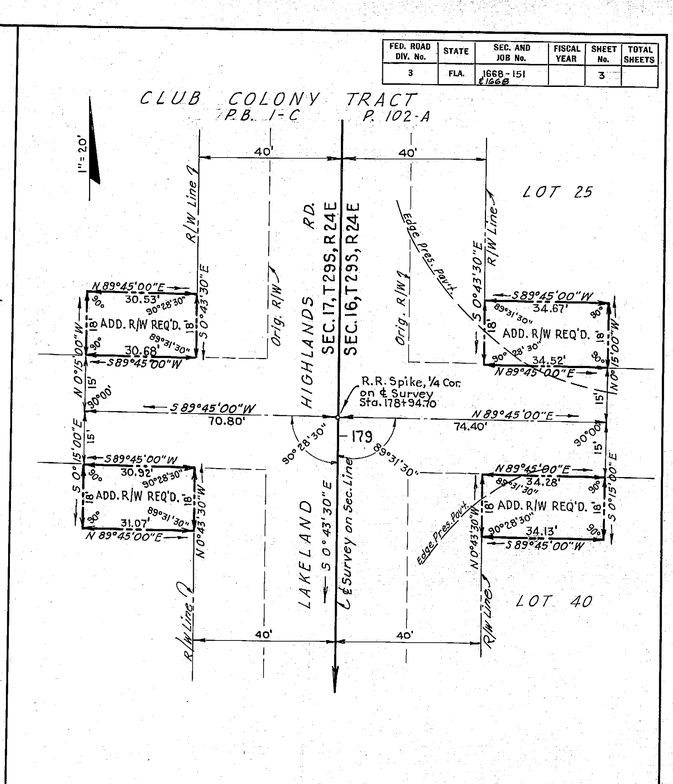

ADD. R/W REQUIRED
STA. 178+94.70

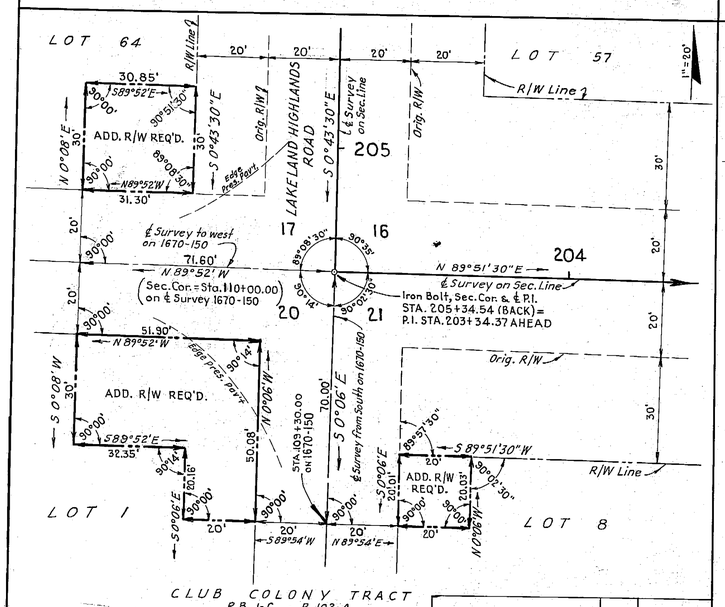

1668-151
ADD. R/W REQ'D
STA. 205+34.54

Add. R/W Not Acq. Note	ALB	8-22-07
Revision	By	Date

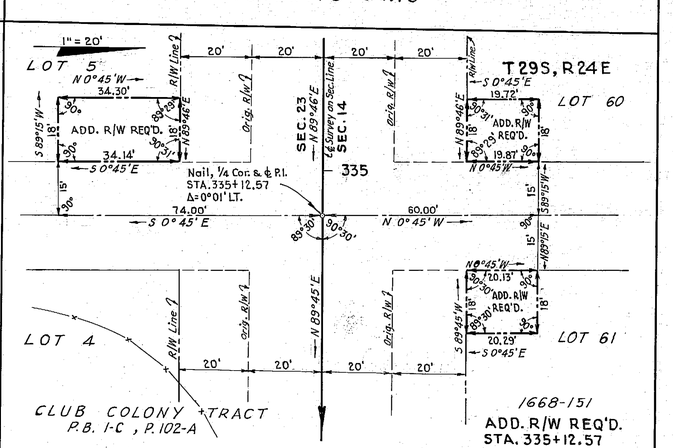

1668-151
ADD. R/W REQ'D.
STA. 335+12.57

ADD. R/W REQ'D. & LAT. DITCHES

STATE OF FLORIDA
STATE ROAD DEPARTMENT

RIGHT OF WAY MAP

SECTION No. 1668-151 & 1668 SH. 3
ROAD No. S-540-A POLK COUNTY

SCALE 1"=	NAMES	DATES	APPROVED BY
DRAWN	B.E.C.	4-22-57	H. M. Johnson — DIVISION ENGINEER
TRACED	B.E.C.	4-22-57	
INDEXED			
REVISED	W.F.R. A.W.C. Rodney Atk. C.E.K. MCD	10-16-57 12-15-59	Hartford Brigham for STATE HIGHWAY ENGINEER 6-10-57
REVISED		6-16-80	

PREPARED BY
W. K. DAUGHERTY
&
ASSOCIATES
W. K. Daugherty

CHECKED : W.K.D. 4-26-57

R. COSSWELL, JACKSONVILLE

FED. ROAD DIV. No.	STATE	SEC. AND JOB No.	FISCAL YEAR	SHEET No.	TOTAL SHEETS
3	FLA.	1668-151		4	

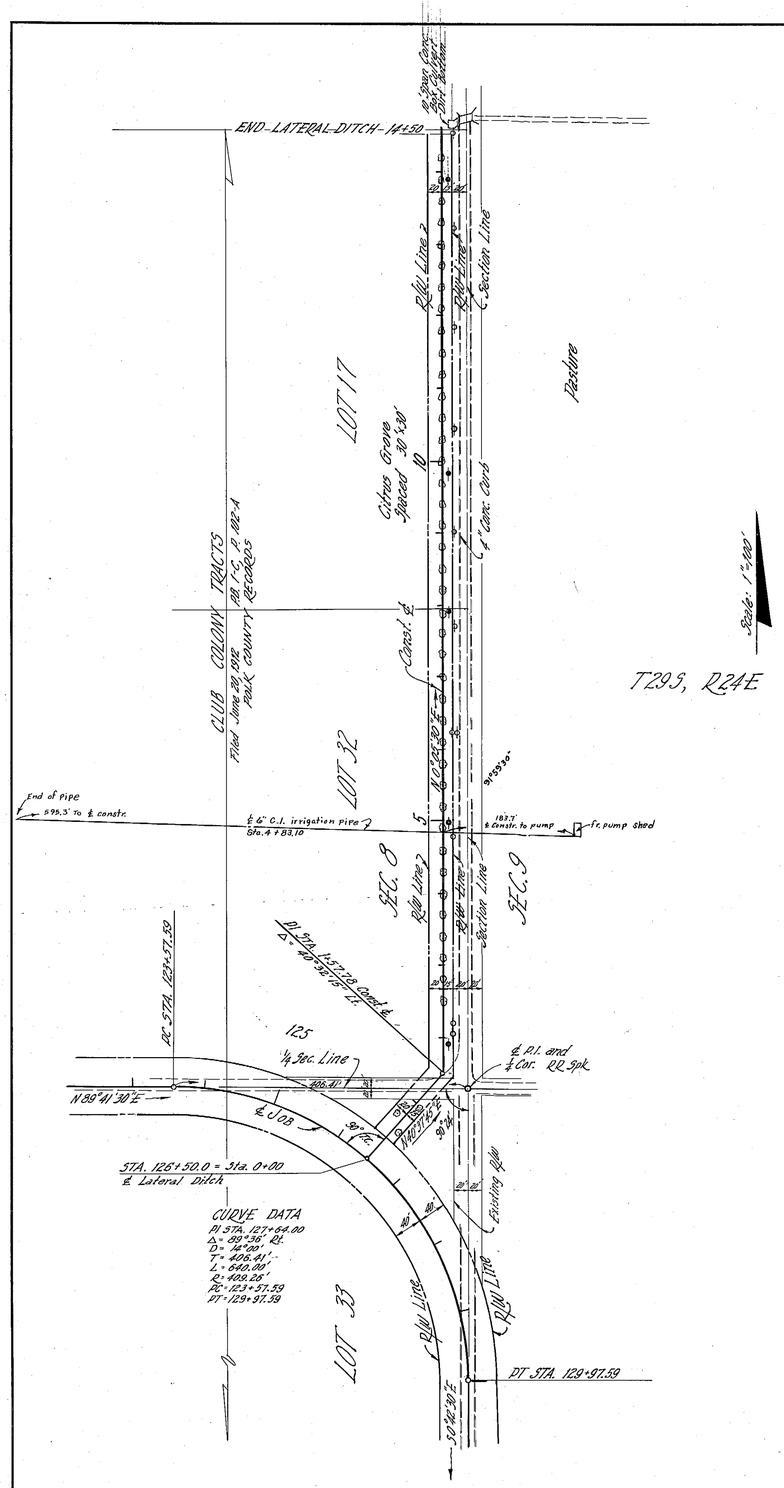

PREPARED BY
W. K. DAUGHERTY & ASSOCIATES
By [signature]

LATERAL DITCH

STATE OF FLORIDA
STATE ROAD DEPARTMENT

RIGHT OF WAY MAP

SECTION No. 1668-151 Sh. 4

ROAD No. S-540-A POLK COUNTY

SCALE 1"=100'	NAMES	DATES	APPROVED BY
DRAWN	RJM	7-25-57	H. M. Johnson DIVISION ENGINEER
TRACED	RJM	7-25-57	
INDEXED			Hoyt Buchan 8-5-57 for STATE HIGHWAY ENGINEER
REVISED	H. T. R. F. K.	1-21-58 2-5-58	
REVISED			
CHECKED	BEC	7-25-57	

A. R. COGSWELL, JACKSONVILLE