FED. ROAD DIV. No.	STATE	PROJECT No.	FISCAL YEAR	SHEET No.
3	FLA.	16680-2601		1

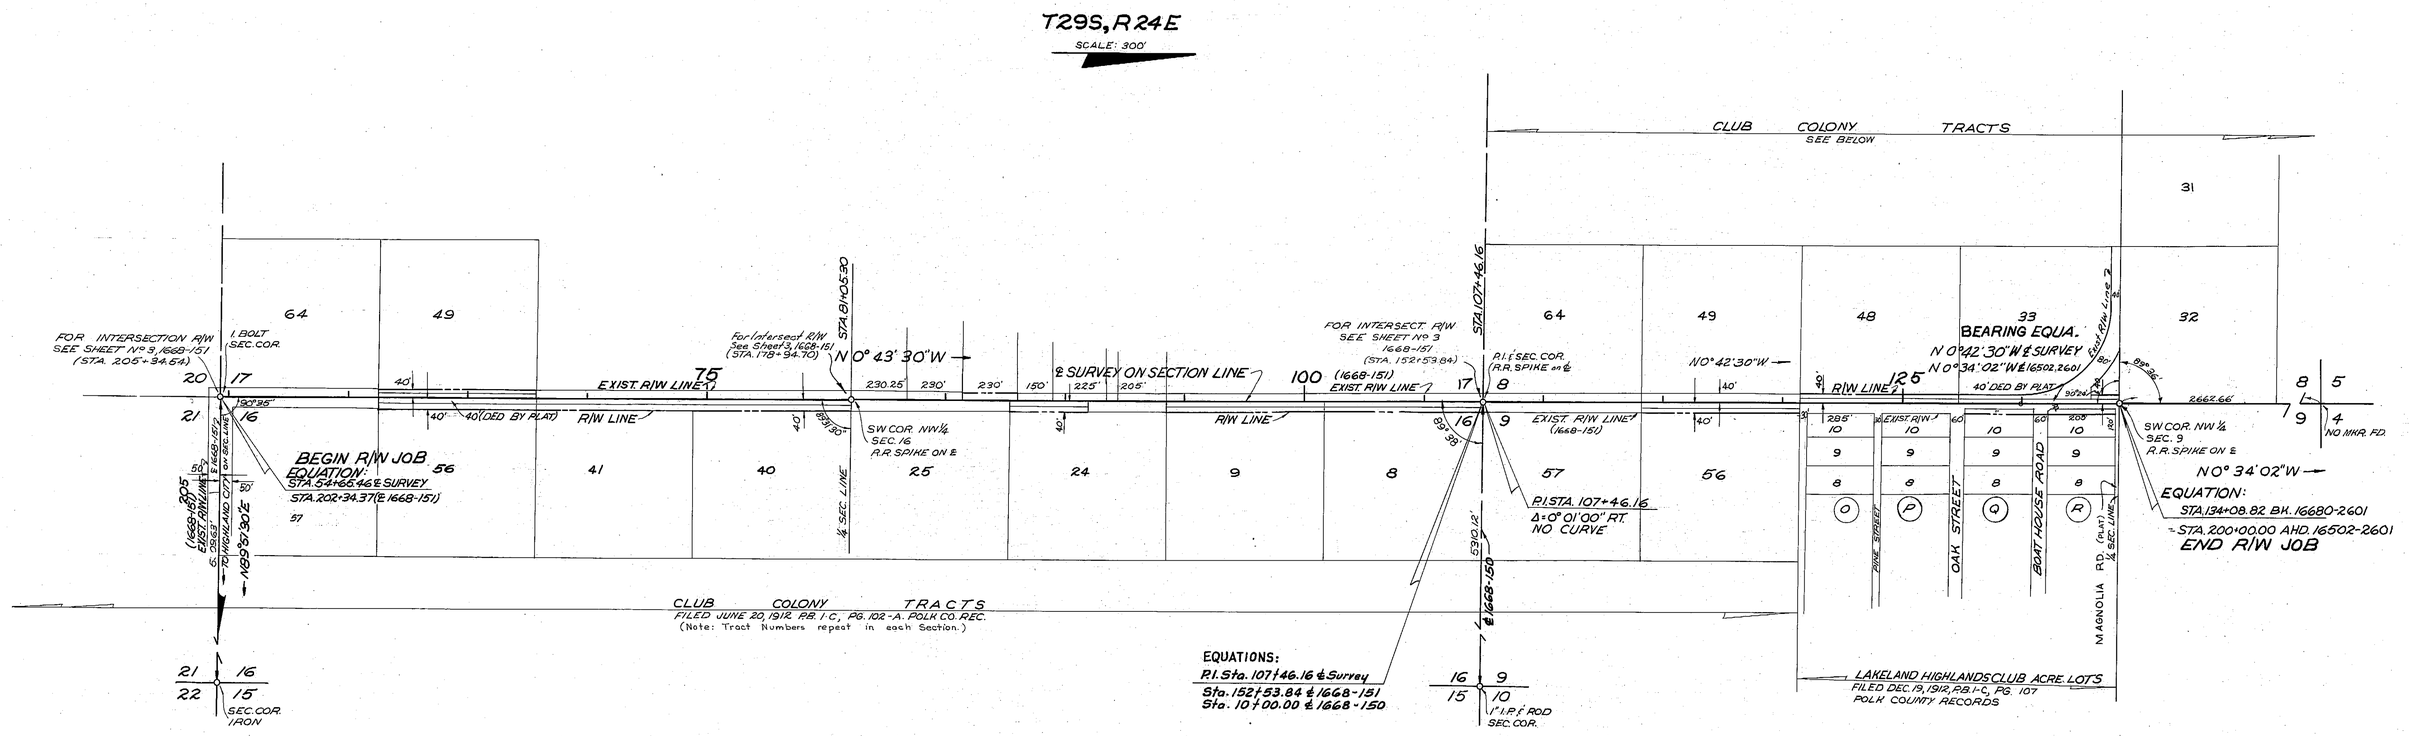

EQUATION:
STA. 54+65.46 ℄ SURVEY
STA. 202+34.37 (℄ 1668-151)

P.I. STA. 107+46.16
Δ=0°01'00" RT.
NO CURVE

EQUATION:
STA. 134+08.82 16680-2601
= STA. 200+00.00 16502-2601

UTILITY OWNERS
TAMPA ELECTRIC CO.
FLORIDA POWER CORP.
CITY OF LAKELAND POWER CO.
GENERAL TELEPHONE CO.

BEARINGS:
BEARINGS SHOWN ARE BASED ON TRUE BEARING SHOWN ON SEC. 1668-151

NOTE: ALL R/W REQ'D. FOR THIS JOB IS TO BE OBTAINED UNDER 1668-151

THIS DRAWING REVERSES THE STATIONING TO AGREE WITH PRESENT PLANS & FIELD DATA.

PLOTTED FROM SEC. 1668-151 - KEY MAP "A"

STATE OF FLORIDA
STATE ROAD DEPARTMENT

RIGHT OF WAY MAP

STATE ROAD No. 5-37-B POLK COUNTY

	BY	DATE	APPROVED BY	DATE
DRAWN	R.H.C.	11-26-62	F. M. Johnson	DISTRICT ENGINEER
TRACED	P.B.E.	11-28-62		
CHECKED	D.C.	11-29-62		ENGINEER OF RIGHTS OF WAY
COMPARED			Ernest H. Owens	1-2-63 STATE HIGHWAY ENGINEER
INDEXED				

REVISION	BY	DATE
Exist. R/W Line 6 & 13 + HWP-TOW		3-23-63

SECTION. 16680-2601 SHEET 1 OF