FED. ROAD DIV. No.	STATE	PROJECT NO.	FISCAL YEAR	SHEET No.
3	FLA.	16680-2602		1

SEE INSERT SHEET Nº 4 — SEE INSERT SHEET Nº 5 — SEE INSERT SHEET Nº 6 — SEE INSERT SHEET Nº 7

SCALE: 1" = 400'

STA. 167+00.00 — STA. 197+00.00 — STA. 227+00.00

R.R. SPK. N.W. COR. NE ¼ N.E. ¼ SEC. 12

3/8" I. ROD SEC. COR.

4" I.P. NW COR. NE, ¼, SEC. 7

½" I ROD SEC. COR.

R.R. SPK. NE COR. NW. ¼ SEC. 8

R.R. SPK. SEC. COR.

2648.82'

STA. 123+96.55

COUNTY ℄ RNG LINE

1321.50'

1323.46'

1322.78'

1323.55'

2648.24'

STA. 243+68.01

60d NAIL & CAP. SW COR. NW ¼ NW ¼, SEC. 7

4" I.P. NW COR. SE ¼, NW ¼ SEC. 7

4" I.P. NW.COR. SW ¼, NE ¼ SEC. 7

4" I.P. SE.COR. NE ¼, NE ¼ SEC. 7

1" I. BOLT SE COR. NE ¼, NW ¼ SEC. 8

BEGIN R/W JOB
P.I. STA. 137+18.94
Δ= 0° 05' 40.51" RT.
(NO CURVE)

P.I. STA. 163+91.46
Δ= 0° 03' 31.71" LT.
(NO CURVE)

P.I. STA. 190+50.57
Δ= 0° 08' 05.86" RT.
(NO CURVE)

P.I. STA. 217+10.80
Δ= 0° 00' 39.33" RT.
(NO CURVE)

P.I. STA. 243+68.07
Δ= 0° 12' 53.56" LT.
(NO CURVE)

COUNTY R 22 E

COUNTY R 23 E

STA. 137+18.94

1321.28'

1322.79' COR. TO COR.

DIRT RD. ℄ STA. 150+60.87

STA. 163+91.46

1325.33'

1326.62

1323.98

100'

125 — 150 — 175 — 200 — 225

89° 53' 45" — 89° 58' 20" — 90° 04' 50" — 89° 52' 20" — 90° 07' 40" — 90° 21' 52" — 90° 14' 00" — 89° 52' 10"

N89° 49' 38.84" E — DIRT ROAD

N89° 55' 19.35" E — PAVED ROAD

N89° 51' 47.64" E — ℄ SURVEY — TRAIL RD.

N89° 59' 53.50" E — TRAIL ROAD

(COUNTY) EXIST R/W LINE S89° 59' 27.17" E

N89° 47' 39.27" E

1/2" I.R. NE COR. NW¼ SE ¼ SEC. 12

℄ 10740-2601 ½" I.R. NE.COR. SE. ¼, SEC. 12

4" I.P. NW COR. NE ¼, SW ¼ SEC. 7, 0.79 RT. ℄

4" I.P. NW.COR. SE ¼, SEC. 7

4" I.P. NE.COR SE.¼, SEC. 7

4" I.P. NE.COR SW ¼ SEC. 8

89° 54' 15" — 179° 58' 45" — 90° 07' 40" — 89° 38' 56" — 89° 50' 44" — 90° 06' 53"

W. SILVER RD.

EXIST R/W LINE (COUNTY)

R.R. SPK. NE.COR. SE ¼ SEC. 8

NOTE: ℄ COUNTY R/W & ℄ SURVEY NOT SAME BACK OF STA. 243+68.07

T29 S HILLSBOROUGH — POLK T29 S

1322.49' — 1325.60' — 1325.22' — 1326.32' — 1329.24 — 2647.89 — 2644.63'

STA. 190+50.57 — STA. 217+10.80

1/2" I. ROD SW COR. NE ¼, SE ¼ SEC. 12

1/2" I. ROD 2.00' WEST of SEC. LINE & NE COR. SE ¼ SE ¼ SEC. 12

1" I.P. 3.60' WEST of ¼-¼ SEC. LINE NE COR, SW ¾ SW ¼, SEC. 7

4" I.P. NW.COR SW ¼, SE ¼ SEC. 7

4" I.P. NE.COR. SE.¼, SE ¼ SEC. 7

180° 01' 20" — 179° 58' 44"

2638.37' ¼ PO COR

2643.38'

1325.58

1329.44'

1324.20'

2" I.P. SW COR. SE ¼ SE ¼ SEC. 12

2" I.P. SEC. COR.

2" I.P. SW COR. SE ¼, SW ¼ SEC. 7

4" I.P. SW COR. SE ¼ SEC. 7

4" I.P. SEC. COR.

LTWD. HUB. SW COR, SE ¼ SEC. 8

4" I.P. SEC. COR.

12 / 13 — 7 / 18 — 7 / 18 — 8 / 17 — 8 / 17 — 9 / 16

UTILITY OWNERS

POWER------- CITY OF LAKELAND
TELEPHONE----- GENERAL TELEPHONE CO.
WATER-------- CITY OF LAKELAND
RAILROAD------- SEABOARD COAST LINE
Power_____Florida Power Corp.

KEY MAP "A"
PIPKIN DAIRY ROAD
HILLSBOROUGH COUNTY LINE TO S.R. 37

BEARING ARE TAKEN FROM FLA. PLAN COORDINATES
TOPOG TAKEN FROM FB. 749848 & 880813

B.I. 1278 74

P.I. STA. 137+18.94
Δ= 0° 05' 40.51" RT.
(NO CURVE)

P.I. STA. 163+91.46
Δ= 0° 03' 31.71" LT.
(NO CURVE)

P.I. STA. 190+50.57
Δ= 0° 08' 05.86" RT.
(NO CURVE)

P.I. STA. 217+10.80
Δ= 0° 00' 39.33" RT.
(NO CURVE)

P.I. STA. 243+68.07
Δ= 0° 12' 53.56" LT.
(NO CURVE)

STATE OF FLORIDA
DEPARTMENT OF TRANSPORTATION
RIGHT OF WAY MAP

STATE ROAD No. — POLK COUNTY

	BY	DATE	APPROVED BY	DATE
DRAWN	J.R.M	4-1-71		DISTRICT ENGINEER
TRACED	R.E.B.	5-26-71	Thomas C. Cusso	7-7-71
CHECKED	R.CANNON	6-10-71		ENGINEER OF RIGHT OF WAY
COMPARED				
INDEXED				STATE HIGHWAY ENGINEER

REVISION	BY	DATE
Fla. Power Corp.	RHC-MWC	9-21-71

SECTION 16680-2602 — SHEET 1 OF

FED. ROAD DIV. No.	STATE	PROJECT NO.	FISCAL YEAR	SHEET No.
3	FLA.	16680-2602		2

SEE INSERT SHEET Nº 7

SEE INSERT SHEET Nº 8

SEE INSERT SHEET Nº 9

SEE INSERT SHEET Nº 10

SEE INSERT SHEET Nº 11

SCALE: 1" = 400'

STA. 294+00.00

STA. 290+00.00

STA. 320+00.00

STA. 355+00.00

T29S R23E

5 / 8 — 4 / 9 — 3 / 10 — 2 / 11

4 / 9 — 3 / 10

R.R. SPK. SEC. COR.

R.R. SPK. SEC. COR.

2" I.P. NW. COR. NE¼, SEC. 10

½" I.P. NW COR. NE¼, NE¼ SEC. 10

4" I.P. SEC. COR.

2648.24'

2640.87'

1322.85'

1318.28'

P.I. STA. 243+68.07
Δ = 0° 12' 53.56" LT.
(NO CURVE)

P.I. STA. 296+74.44
Δ = 0° 04' 06.00" RT
(NO CURVE)

180° 03' 42"

C.M. NW. COR. SW ¼, NE¼ SEC. 10

4" I.P. NE COR. SE ¼, NE ¼ SEC. 10

P.I. STA. 350 + 12.95
Δ = 0° 09' 11.12" LT
(NO CURVE)

EXIST 50' COUNTY DRAINAGE EASEMENT

50' 50'

89° 52' 10"

250

275

300

325

350

S89°59'27.17"E

50' 50' 50' 50'

24' PAVED RD.

(COUNTY) EXIST. R/W LINE

℄ SURVEY

EXIST R/W LINE (COUNTY)

N89°47'39.27"E

89° 58' 24"

4" I.P. NE COR. SE ¼ SEC. 9

N89° 51' 45.27"E

C.M. 0.76' LT. OF ℄ SE. COR. NW¼ SEC. 10

½" I.P. 0.64' LT. OF ℄ SE COR. SW¼ NE ¼ SEC. 10

179° 43' L.L. TO L.L.

89° 56' E TO L.L.

PAVED RD.

N89°44'34.15"E

R.R. SPK. NE. COR, SE ¼ SEC. 8

90° 06' 58"

90° 11' 20"

90° 11' 20"

R.R. SPK. NE. COR. SE ¼ SEC. 10

PAVED RD.

DIRT RD.

2639.82'

STA. 336+98.87

1322.62'

1318.16'

1317.37'

STA. 323+15.28

1317.62'

1318.24

STA. 350+12.95

C.M. SW COR. NW¼ SE¼ SEC. 10

C.M. SW COR. NE¼ SE¼ SEC. 10

P.I. STA. 350+12.95

180° 06'

NAIL & CAP NE COR. SE ¼ SE ¼ SEC. 10

2644.63'

P.I. STA. 243+68.07

2641.14'

P.I. STA. 296+74.44

1320.75'

1318.53

4" I.P. SEC. COR.

4" I.P. SEC. COR.

4" I.P. SW COR. SE ¼ SEC. 10

R.R. SPK. SEC. COR.

8 / 17 — 9 / 16 — 9 / 16 — 10 / 15 — 10 / 15 — 11 / 14

KEY MAP "B"
PIPKIN DAIRY ROAD
HILLS BOROUGH COUNTY LINE TO SR 37

P.I. STA. 243+68.07
Δ = 0° 12'53.56" LT.
(NO CURVE)

P.I. STA. 296+7444
Δ = 0° 04'06.00" RT.
(NO CURVE)

P.I. STA. 350+12.95
Δ = 0° 09'11.12" LT.
(NO CURVE)

STATE OF FLORIDA
DEPARTMENT OF TRANSPORTATION

RIGHT OF WAY MAP

STATE ROAD No. — POLK COUNTY

	BY	DATE
DRAWN	J.R.M.	4-2-71
TRACED	R.E.B.	5-27-71
CHECKED		
COMPARED		
INDEXED		

APPROVED BY — DATE

DISTRICT ENGINEER — 7-7-71

Thomas C. Russo
ENGINEER OF RIGHT OF WAY

STATE HIGHWAY ENGINEER

REVISION	BY	DATE

SECTION 16680 - 2602 SHEET 2 OF

Dietzgen 138M-3 "Agecroof Film"

FED. ROAD DIV. No.	STATE	PROJECT NO.	FISCAL YEAR	SHEET No.
3	FLA.	16680-1602		3

SEE INSERT SHEET Nº 11

SEE INSERT SHEET Nº 12

SEE INSERT SHEET Nº 13

STA. 385+00.00

STA. 415+00.00

SCALE: 1"= 400'

11 | 12 — 2 | 1

4" I.P. SEC. COR.

R.R. SPK. NW. COR. NE ¼ SEC. 12

12 | 7 — 1 | 6

CONC. MON. SEC. COR.

16250 - 2504
EXIST CURVE DATA
P.I. STA. 1586+34.44
Δ = 28° 48' 00" LT.
D = 1° 30'
T = 930.74'
L = 1920.00'
R = 3819.72'
P.C. STA. 1576+53.70
P.T. STA. 1595+73.70

END R/W JOB EQUATION
STA. 444+94.44 ℄ SURVEY
= STA. 1562+88.34 ℄ 15250-2504
= STA. 10+00.00 ℄ 1668-151

P.I. STA. 376+64.58
Δ = 0° 12' 56.98" RT.
(NO CURVE)

4"x4" C.M. NE COR. SE¼ NW ¼, SEC. 11

P.I. STA. 429+78.67
Δ = 0° 00' 10.48" LT.
(NO CURVE)

P.I. STA. 21+33.91
Δ = 1° 01' 30" RT.
(NO CURVE)

P.R.M. P.O.L.

179°57'

1575' ℄ EXIST. R/W LINE

SOUTH FLORIDA AVE.

EXIST. R/W LINE (16290-2504)

66' 32' 33'

2639.33'

1655.70'

975.17'

T29S ~ R23E

T29S ~ R24E

375 — 400 — 425 — 25

90°03' — 90°11'10" — 90°03'04" — 90°03'18" — 90°45'

89°18'17" — 89°48'40" — 89°58'

N89°44'34.15"E — N89°57'31.13"E — N89°45'32.94"E — N89°45'22.46"E — S89°15'30"E

R.R. SPK. NE COR. SW ¼ SEC. 11

R.R. SPK. NE COR. SE ¼ SEC. 11

R.R. SPK. NW COR. NE ¼ SW ¼ SEC. 12

R.R. SPK. NE COR. SW ¼ SEC. 12

4"x4" C.M. SE COR. NE ¼ SEC. 12

EXIST. R/W LINE (1668-151)

℄ 1668-151- (MIRIAM DRIVE) (SR S-54D-A)

6°19'

40'

BEARING EQUATION
N89°45'22.46"E ℄ SURVEY
N89°43'E 1668-151
N89°43'00" 16250-2504

BEARING EQUATION:
N28°26'22.46"E ℄ SURVEY
N28°24'00"E (16250-2504)
N28°24'E 1668-151

1550

℄ 16250-2504 (S.R. 37)

100' 132'

R.R. R/W LINE

S. Fla. Power Corp. Easement

66' 33' 33'

2630.74

P.I. STA. 403+21.25

1321.21'

1315.04'

P.I. STA. 376+64.58

C.M. SE. COR. NE ¼, SW ¼ SEC. 11

1324.52'

STA. 416+49.98

I. BOLT SW COR. NE ¼ SW ¼, SEC. 12

P.I. STA. 403+21.25
Δ = 0° 11' 58.19" LT.
(NO CURVE)
(℄ ℄ SCL R.R)

16' 12'

2633.19'

℄ S.C.L. R.R. 2529'

60' 60'

R.R M.P. 861

2" I.P. SEC. COR

2640.20'

P.I. STA. 429+78.67

RR SPK. SW COR. SE ¼ SEC. 12

2639.58'

P.I. STA. 21+33.91

C.M. SEC. COR.

11 | 12 — 14 | 13 — 12 | 7 — 13 | 18

KEY MAP "C"
PIPKIN DAIRY ROAD
HILLSBOROUGH COUNTY LINE TO SR 37

P.I. STA. 376+64.58
Δ = 0° 12' 56.98" RT.
(NO CURVE)

P.I. STA. 403+21.25
Δ = 0° 11' 58.19" LT.
(NO CURVE)

P.I. STA. 429+78.67
Δ = 0° 00' 10.48" LT.
(NO CURVE)

P.I. STA. 21+33.91
Δ = 1° 01' 30" RT.
(NO CURVE)

STATE OF FLORIDA
DEPARTMENT OF TRANSPORTATION

RIGHT OF WAY MAP

STATE ROAD No. — POLK COUNTY

	BY	DATE	APPROVED BY	DATE
DRAWN	J.R.M.	4-6-71		
TRACED	R.E.B.	5-28-71	DISTRICT ENGINEER	
CHECKED	R.CANNON	6-11-71	Thomas C. Russ	7-7-71
COMPARED			ENGINEER OF RIGHT OF WAY	
INDEXED			STATE HIGHWAY ENGINEER	

REVISION	BY	DATE
Fla. Power Corp. Eas. 121-m Inc.		10-13-71

SECTION 16680-2602 SHEET 3 OF

FED ROAD DIV No.	STATE	PROJECT No.	FISCAL YEAR	SHEET No.
3	FLA.	16680-2602		4

Sta. 0+96.51
END INTERSECTION R/W

DETAIL
1" = 50'

60d Nail & Cap
S.W. Cor. NW 1/4
NW 1/4 Sec. 7

EQUATION:
Sta. 137+29.84 ℄ SURVEY
= Sta. 0+00 ℄ INTERSEC. R/W

N0°28'00.65"W
℄ Co. Line Rd.
15'
35'
R/W Line
Maint. R/W Line
26'
60'
90°23'20"
138
℄ SURVEY N89°55'19.35"E

Scale: 1" = 100'

1321.22 (F)

COUNTY LINE ROAD
Maint. R/W Line
Maint. R/W Line

R22E
COUNTY
R23E
COUNTY

BEGIN R/W JOB
Equation:
P.I. Sta. 137+18.94 ℄ Survey "Ahd."
P.I. Sta. 137+18.94 (10740-2601) "Bk."
Δ = 0°05'40.51" Rt
(No Curve)

15'
90°58'20" ℄ to LL
90°58'20" ℄ to E
140 R/W LINE
145
150
155
160
165 R/W LINE
N89°49'38.84"E
℄ 10740-2601
1/2" I. Rod, NE Cor. SE 1/4 Sec. 12
37'
Maint. R/W Line
Maint. R/W Line
N89°55'19.35"E
4" I.P., N.W. Cor. S.E. 1/4 N.W. 1/4 Sec. 7
322.79'(F) Cor to Cor
Sta. 150+60.82'
4" I.P., N.W. Cor. S.W. 1/4, NE 1/4 Sec. 7
1325.33'(F)
90°04'40"
90°58'20"
90°17'℄ to ℄
89°54'15" ℄ to LL
179°58'40"
R/W LINE
℄ SURVEY
N89°51'47.64"E
4" I.P., N.W. Cor. S.E. 1/4, Sec. 7
R/W LINE

BEGIN TRANSITION L.T.
STA. 1+30.00

END DRAINAGE EASEMENT
END TRANSITION L.T.
STA. 2+49.00

℄ D.E.
N10°04'42.5"W
55'
60'
S10°04'42.5"E
℄ D.E.
90°07'40"
℄ D.E.
N64°51'47.64"E
60.00'
℄ D.E.
END DRAINAGE EASEMENT
STA. 4+55.00

P.I. Sta. 163+91.46
Δ = 0°03'31.71" Lt.
(No Curve)

HILLSBOROUGH
T29S
Sec. 12
Sec. 7
T29S
POLK
Maint. R/W Line
Maint. R/W Line
Sta. 137+29.84
Maint. R/W Line
P.I. Sta. 137+18.94
1325.60'(F)
1325.22'(F)
P.I. Sta. 163+91.46
1326.32'(F)

P.I. 3.60' West of Line, NE Cor. S.W. 1/4 S.W. 1/4, Sec. 7.

EQUATION:
STA. 158+43.00 ℄ SURVEY =
STA. 0+00.00 ℄ DRAINAGE EASEMENT LT. & RT.

EQUATION:
STA. 163+93.00 ℄ SURVEY =
STA. 0+00.00 ℄ DRAINAGE EASEM'T. LT & RT.

NOTE:
FOR DRAINAGE EASEMENT DETAILS SEE SHEET No. 14

END DRAINAGE EASEM'T.
STA. 1+50.00

END DRAINAGE EASEMET
STA. 1+83.00

4" I.P., N.W. Cor. S.W. 1/4, SE 1/4 Sec. 7

1/2" I. Rod., 2.00' West of Line & NE Cor. SE 1/4, SE 1/4, Sec. 12

P.I. Sta. 137+18.94
Δ = 0°05'40.51" Rt.
(No Curve)

P.I. Sta. 163+91.46
Δ = 0°03'31.71" Lt.
(No Curve)

INSERT

PIPKIN DAIRY ROAD
HILLSBOROUGH COUNTY LINE TO S.R. 37

(F) Indicates Field Information

STATE OF FLORIDA
STATE ROAD DEPARTMENT

RIGHT OF WAY MAP

STATE ROAD No. S-540-A POLK COUNTY

	BY	DATE
DRAWN	J.R.M.	5-14-71
TRACED	J.R.M.	5-26-71
CHECKED	R.CANNON	6-14-71
COMPARED	C.U.K.	11-10-72
INDEXED		

APPROVED BY: B. R. Monts DeOca — DISTRICT ENGINEER — DATE
Thomas C. Kuss — ENGINEER OF RIGHTS OF WAY — 11-29-72
STATE HIGHWAY ENGINEER

REVISION	BY	DATE

SECTION. 16680-2602 SHEET 4 OF

FED ROAD DIV No.	STATE	PROJECT No	FISCAL YEAR	SHEET No.
3	FLA.	16680-2602		5

Scale: 1" = 100'

T29S ~ R23E

4" I.P., S.E. Cor., N.E. 1/4, N.E. 1/4, Sec. 7

1326.62'(F)

P.I. Sta. 190+50.57
Δ = 0°08'05.86" Rt.
(No Curve)

SEC. 7 | SEC. 8

RIW Line

60'

170 | 175 | 180 | 185 | 190 | 195

N 89°51'47.64" E

℄ SURVEY

90°21'52"

89°38'56"

4" I.P., N.E. Cor. S.E. 1/4, Sec. 7

N 89°59'53.50" E

RIW Line

1329.24'(F)

Sta. 190+50.57

4" I.P., N.E. Cor. S.E. 1/4, S.E. 1/4 Sec. 7

INSERT

PIPKIN DAIRY ROAD
HILLSBOROUGH COUNTY LINE TO S.R. 37

PHOTO DATE 4-8-71

P.I. Sta. 190+50.57
Δ = 0°08'05.86" Rt.
(No Curve)

(F) Indicates Field Information

STATE OF FLORIDA
STATE ROAD DEPARTMENT

RIGHT OF WAY MAP

STATE ROAD No. S-540-A POLK COUNTY

	BY	DATE
DRAWN	J.R.M.	5-14-71
TRACED	J.R.M.	5-17-71
CHECKED	R. CANNON	6-15-71
COMPARED	C.U.K.	11-10-72
INDEXED		

APPROVED BY: C.W. Monts DeOca, DISTRICT ENGINEER, DATE 11-29-72

Thomas B. Russo, ENGINEER OF RIGHTS OF WAY

STATE HIGHWAY ENGINEER

REVISION	BY	DATE

SECTION. 16680-2602 SHEET 5 OF

FED. ROAD DIV. No.	STATE	PROJECT No.	FISCAL YEAR	SHEET No.
3	FLA.	16680-2602		6

Scale: 1" = 100'

Sec. 8
T29S ~ R23E

S43°23'15.67"W
128.26
4,001.9'
87.00
S89°44'25.41"E
32.00
N0°03'57.41"W

Sta. 5+00.00
END INTERSECTION R/W

F.I. Bolt, S.E. Cor. NE 1/4, NW 1/4 Sec. 8

Sta. 217+10.80

1323.89 (F)

P.I. Sta. 217+10.80
Δ = 0°00'39.33" Rt.
(No Curve)

BEGIN ℄ CONST.
P.I. Sta. 222+00.00 ℄ CONST.
Δ = 0°15'01.76" RT.
(NO CURVE)

(County) Exist. R/W Line

50'

P.C.

Exist. R/W Line (County)

14°00' Curve Lt.

P.T.

S. Plane Field Road

ACQUIRE

STA. 225+67.73 ℄ INTERSECT. R/W

RIW Line

200 205 210 215 220 225

60'

N 89°59'53.50"E

℄ SURVEY

RIW Line

1" I.P. N.E. Cor. S.W. 1/4, Sec. 8

90°14'00"

89°30'41"

89°40'28"

36.00

S 89°59'27.17"E
℄ SURVEY

S 89°44'25.41"E
℄ CONST.

℄ CONSTR.

RIW Line

EQUATION:
Sta. 225+67.73 ℄ CONSTR.
= Sta. 0+00.00 ℄ INTERSECT. R/W

2647.89 (F)

Ltwd. Hub S.W. Cor., S.E. 1/4 Sec. 8

INSERT
PIPKIN DAIRY ROAD
HILLSBOROUGH COUNTY LINE TO S.R. 37

PHOTO DATE 4-8-71

(F) Indicates Field Information

℄ SURVEY
P.I. Sta. 217+10.80
Δ = 0°00'39.33" Rt.
(No Curve)

℄ CONSTR.
P.I. Sta. 222+00.00
Δ = 0°15'01.76" RT.
(NO CURVE)

STATE OF FLORIDA
STATE ROAD DEPARTMENT

RIGHT OF WAY MAP

STATE ROAD No. S-540-A POLK COUNTY

	BY	DATE
DRAWN	J.R.M.	5-17-71
TRACED	J.R.M.	5-17-71
CHECKED	R.CANNON	6-15-71
COMPARED	C.U.K.	11-10-72
INDEXED		

APPROVED: C.W. Monts DeOca, DISTRICT ENGINEER, DATE 11-29-72

Thomas E. Russo, ENGINEER OF RIGHTS OF WAY, STATE HIGHWAY ENGINEER

REVISION	BY	DATE

SECTION. 16680-2602 SHEET 6 OF

FED. ROAD DIV. No.	STATE	PROJECT No.	FISCAL YEAR	SHEET No.
3	F.L.A.	16680-2602		7

Scale: 1" = 100'

T29S ~ R23E

5 / 8 — 4 / 9 — R.R. Spk. Sec. Cor.

2648.24' (F)

Equation
P.I. Sta. 243+68.07 ℄ SURVEY AHD
*Sta. 51+04.50 (℄ S. Drane Field Rd.)
Δ = 0°12'53.56" Lt.
(No Curve)
= Sta. 243+68.09 (℄ CONSTR. BK.)

Sta. 249+86.67 (C)
℄ County Drain. Easemt

P.I. Sta. 232+01.09 ℄ CONSTR.
Δ = 0°27'53.32" LT.
(NO CURVE)

RIW CHANGE LT.
STA. 228+00.00
℄ CONSTR.

14°00' Curve Lt.

50'

60'

230 235 240 245 250 255

RIW LINE ℄

Exist. R/W Line (County)

S 89°59'27.17" E

1390.72' (C)

℄ S. DRANE FIELD ROAD
N 89°47'39.27" E (S. Drane Field Rd)

R.R. Spk. NE Cor. S.E. ¼, Sec. 8

89°52'10"

90°06'53"

℄ SURVEY ℄ S. DRANE FIELD ROAD

89°52'

N 89°47'39.27" E

(County) Exist. R/W Line

℄ RIW LINE

S 89°44'25.41" E

RIW LINE

℄ CONSTR.

RIW CHANGE RT.
STA. 232+01.09
℄ CONST.

2644.63' (F)

Sta. 243+68.07

4" I. P. Sec. Cor.

8 / 17 — 9 / 16

PHOTO DATE 4-8-71

INSERT

PIPKIN DAIRY ROAD
HILLSBOROUGH COUNTY LINE TO S.R. 37

(C) Indicates Calculated Information
(F) Indicates Field Information

S. DRANE FIELD RD.
Curve Data.
Δ = 90°08' LT.
L = 643.81'
R = 409.26'
T = 410.21'
D = 14°00'

℄ CONSTR.
P.I. STA. 232+01.09
Δ = 0°27'53.32" LT
(NO CURVE)

℄ SURVEY
P.I. Sta. 243+68.07
Δ = 0°12'53.56" Lt.
(No Curve)

STATE OF FLORIDA
STATE ROAD DEPARTMENT

RIGHT OF WAY MAP

STATE ROAD No. S-540-A — POLK COUNTY

	BY	DATE
DRAWN	J.R.M.	5-17-71
TRACED	J.R.M.	5-17-71
CHECKED	R.CANNON	6-15-71
COMPARED	C.U.K.	11-10-72
INDEXED		

APPROVED: E. P. Monts De Oca — DISTRICT ENGINEER — DATE 11-29-72
Thomas D. Russo — ENGINEER OF RIGHTS OF WAY
STATE HIGHWAY ENGINEER

REVISION	BY	DATE

SECTION. 16680-2602 SHEET 7 OF

FED. ROAD DIV. No.	STATE	PROJECT No.	FISCAL YEAR	SHEET No.
3	FLA.	16680-2602		8

Scale: 1" = 100'

SEC. 9
T 29 S ~ R 23 E

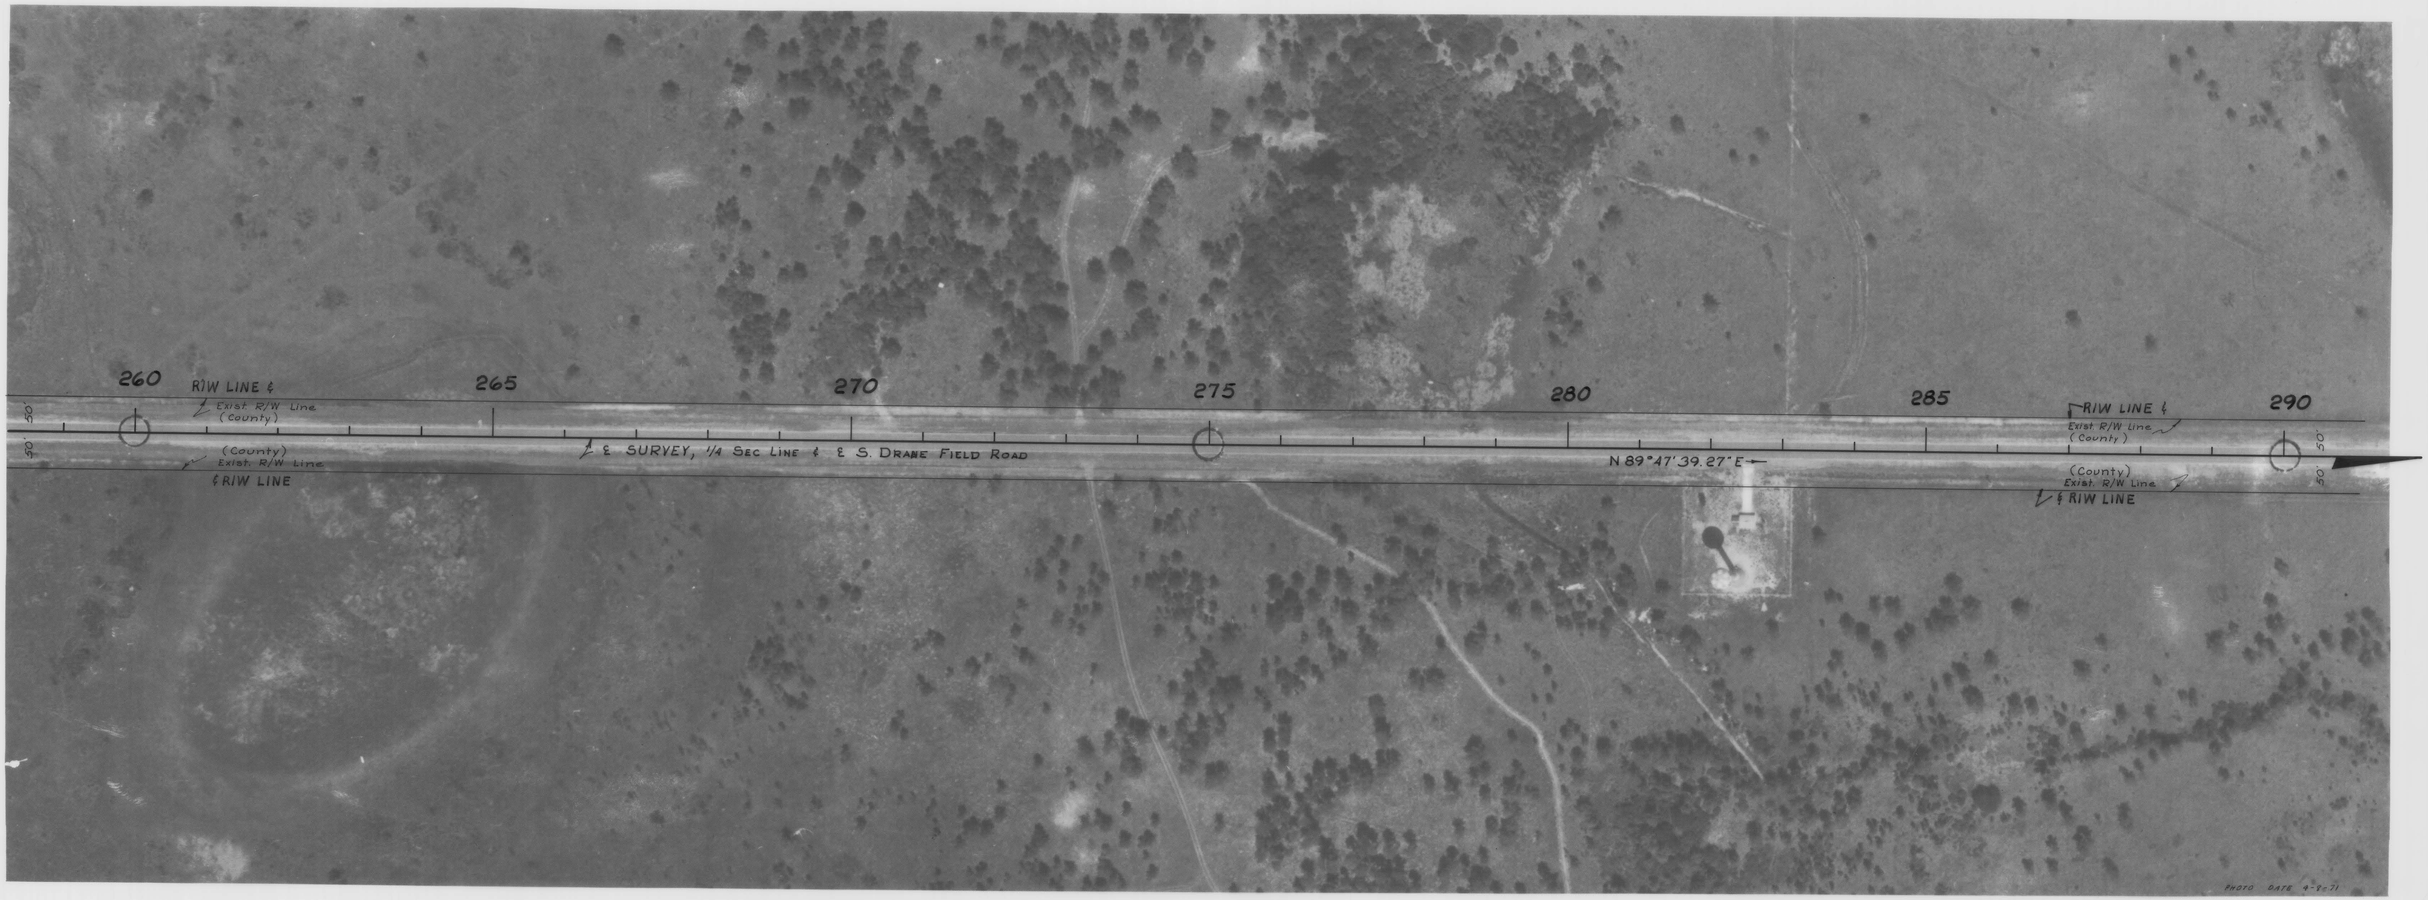

INSERT

PIPKIN DAIRY ROAD
HILLSBOROUGH COUNTY LINE TO S.R. 37

STATE OF FLORIDA
STATE ROAD DEPARTMENT

RIGHT OF WAY MAP

STATE ROAD No. S-540-A POLK COUNTY

	BY	DATE
DRAWN	J.R.M.	5-17-71
TRACED	J.R.M.	5-17-71
CHECKED	R.CANNON	6-15-71
COMPARED	C.U.K.	11-10-72
INDEXED		

APPROVED: E.W. Mantz DeOca — DISTRICT ENGINEER — DATE
Thomas C. Evans 11-29-72 — ENGINEER OF RIGHTS OF WAY
STATE HIGHWAY ENGINEER

REVISION	BY	DATE

SECTION. 16680-2602 SHEET 8 OF

FED. ROAD DIV. No.	STATE	PROJECT No.	FISCAL YEAR	SHEET No.
3	FLA.	16680-2602		9

SCALE: 1" = 100'

T 29 S ~ R 23 E

4 / 9 — 3 / 10 — R.R. Spk. Sec. Cor.

2640.87'(F)

END INTERSECTION R/W
STA. 5+00.00

50' — ℄ INTERSECT R/W — N 0°29'20.73" W — 100.00' — STA. 297+24.44 — 50' — 90°21'10" — 298 — 50'

5°37'13.56" 08" E
125.368'
3°4 9 329.0'
0.086 Ac.

75'
S 89°51'45.27" W

Pl. Sta. 296+74.44
Δ = 0°04'06.00" Rt.
(No Curve)

1400' Curve Lt. ℄ S. Drane Field Rd

ACQUIRE THIS AREA

℄ INTERSECT. R/W N 0°29'35.39" W

R/W Line

RIW LINE ℄ 290 — Exist. R/W Line (County) — 50' — 50' — (County) Exist. R/W Line — ℄ R/W LINE

295 — 300 — 305 — 310 — 315 — 320

N 89°47'39.27" E

P.I.P. NE Cor. SE ¼, Sec. 9

89°49'E
89°41' ℄ L.T.

℄ SURVEY

O.R. 1214, Pg. 98#19 Exist. R/W Line

N 89°51'45.27" E

R/W Line

Pl. STA. 296+74.44 ℄ SURVEY
= STA. 0+00.00 ℄ INTERSEC. R/W LT.

R/W Change Lt. & Rt. STA 310+09.10

Sta. 296+74.44

2641.41'(F)

4" I. P. Sec. Cor. — 9 / 16 — 10 / 15

PHOTO DATE 4-5-71

INSERT
PIPKIN DAIRY ROAD
HILLSBOROUGH COUNTY LINE TO S.R. 37

(F) Indicates Field Information.

Exist. Curve Data
(County Road)

Equation { P.I. Sta. 104+15.27 ℄ S. Drane Field Rd.
= Sta. 296+74.44 ℄ Survey
Δ = 90° 17' Lt
D = 14° 00'
L = 644.88'
T = 411.29'
R = 409.26'

Equation { P.C. Sta. 100+03.98 ℄ S. Drane Field Rd.
= Sta. 292+63.15 ℄ Survey
P.T. Sta. 106+48.86

P.I. Sta. 296+74.44
Δ = 0° 04' 06.00" Rt.
(No Curve)

STATE OF FLORIDA
STATE ROAD DEPARTMENT

RIGHT OF WAY MAP

STATE ROAD No. S-540-A POLK COUNTY

	BY	DATE
DRAWN	J.R.M.	5-18-71
TRACED	J.R.M.	5-18-71
CHECKED	R. CANNON	6-15-71
COMPARED	C.U.K.	11-10-72
INDEXED		

APPROVED: C. W. Monts DeOca — DISTRICT ENGINEER — DATE 11-29-72
Thomas S. Russo — ENGINEER OF RIGHTS OF WAY
STATE HIGHWAY ENGINEER

REVISION	BY	DATE
Remove R/W not purch.	M.W.D.-D.R.	3-28-77
Various	D.S.D.-72HC	11-1-73
Rev. Adj. R/W	D.R.D.-72HC	10-18-73
Sta on R/W	M.E.B.-L.W.	1-25-74

SECTION 16680-2602 SHEET 9 OF

FED ROAD DIV No.	STATE	PROJECT No.	FISCAL YEAR	SHEET No.
3	FLA	16680-2602		10

Scale: 1" = 100'

SEC. 10
T 29 S ~ R 23 E

DETAIL
1" = 50'

320

C.M. 0.76 Lt. of E
S.E. Cor. NW 1/4
Sec. 10

N 89°51'45.27"E

℄ SURVEY

30°11'20"

C.M., NW Cor.
SW 1/4, NE 1/4,
Sec. 10

1322.62'(F)

Sta. 323+45.28

Sta. 323+45.28

℄ D.E.

S 38°51'45.27"W

RIW Line

325

330

335

340

345

350

355

RIW LINE

90°11'20"

EQUATION:
STA. 0+00.00 ℄ DRAINAGE EASEMENT LT. & RT.
= STA. 325+22.00 ℄ SURVEY

FOR D.E. DETAIL SEE SHEET N°15

1317.37'(F)

C.M. SW Cor
NW 1/4, SE 1/4
Sec. 10

Sta. 1+22.82
END INTERSECT R/W

1/4 - 1/4 Sec. Line

30'

50'

185'

23'

RIW Line

℄ INTERSECT R/W

N 0°30'45.27"E

EQUAT.
Sta. 336+82.24 ℄ SURVEY
= Sta. 0+00.00 ℄ INTERSEC. R/W

180°17'

89°21'

60'

336

338

℄ SURVEY

N 89°51'45.27E

89°56'E-LL

1/2" I.P., N.W. Cor.
NE 1/4, NE 1/4
Sec. 10

2639.82'(F)

Sta. 336+78.87

SEE DETAIL

RIW Change At ℄ Lt.
Sta. 341+00.00

1/2" I.P. 0.6 Lt. of E
S.E. Cor. SW 1/4
NE 1/4, Sec. 10

73°43'
LL to LL

RIW LINE

Maint. R/W Line

89°56'
LL to LL

RIW LINE

EQUATION:
STA. 336+82.24 ℄ SURVEY
= STA. 0+00.00 ℄ INTERSECTION R/W

1317.62'(F)

C.M., S.W. Cor
N.E. 1/4, S.E. 1/4
Sec. 10

4" I.P. N.E. Cor.
SE 1/4, NE 1/4
Sec. 10

P.I. Sta. 350+12.95
Δ = 0°07'11.12" Lt.
(No Curve)

10

11

1318.16'(F)

℄ SURVEY

Maint. R/W Line

R.R. Spk. N.E. Cor.
SE. 1/4 Sec. 10

Maint. R/W Line
℄ RIW Line

90°11'20"

N 89°44'34.15"E

LUNN RD. (FIELD)

SEC.

SEC.

1318.24'(F)

P.I. Sta. 350+12.95

Nail & Cap
N.E. Cor., S.E. 1/4
SE 1/4, Sec. 10

PHOTO DATE 4-8-71

INSERT

PIPKIN DAIRY ROAD
HILLSBOROUGH COUNTY LINE TO SR 37

(F) Indicates Field Information

P.I. STA. 350+12.95
Δ = 0°07' 11.12" LT.
NO CURVE

STATE OF FLORIDA
STATE ROAD DEPARTMENT

RIGHT OF WAY MAP

STATE ROAD No. S-540-A POLK COUNTY

	BY	DATE
DRAWN	J.R.M.	5-18-71
TRACED	J.R.M.	5-18-71
CHECKED	R. CANNON	6-15-71
COMPARED	C.U.K.	11-10-72
INDEXED		

APPROVED BY: E. W. Monte DeOca — DISTRICT ENGINEER — DATE
Thomas S. Rivers — ENGINEER OF RIGHTS OF WAY — 11-29-72
STATE HIGHWAY ENGINEER

REVISION	BY	DATE

SECTION. 16680-2602 SHEET 10 OF

FED. ROAD DIV. No.	STATE	PROJECT No.	FISCAL YEAR	SHEET No.
3	FLA.	16680-2602		11

Scale: 1" = 100'

Sec. 11
T29S ~ R23E

4"x4" C.M. NE Cor. S.E. 1/4, N.W. 1/4 Sec. 11

1315.04 (F)

P.I. Sta. 376+64.58
Δ = 0°12'56.98" Rt.
(No Curve)

355 360 365 370 375 380 385

R/W LINE & Maint. R/W Line

Maint. R/W Line & R/W LINE

N 89°44' 34.15" E

℄ SURVEY

Maint. R/W Line

P.R.M. Set, NE Cor. S.W. 1/4, Sec. 11

N 89°57' 31.13" E

Maint. R/W Line

R/W LINE & Maint. R/W Line

Maint. R/W Line & R/W LINE

BARLOW LOOP ROAD (FIELD)
Sta. 363+43.68

HAYES ROAD (FIELD)
Sta. 370+00.00

KIRKLAND ROAD (FIELD)
Sta. 383+08.25

1321.21 (F)

P.I. Sta. 376+64.58

C.M., S.E. Cor. N.E. 1/4, S.W. 1/4 Sec. 11

P.I. Sta. 376+64.58
Δ = 0°12'56.98" Rt.
(No Curve)

PHOTO DATE 4-9-71

INSERT

PIPKIN DAIRY ROAD
HILLSBOROUGH COUNTY LINE TO SR. 37

(F) Indicates Field Information

STATE OF FLORIDA
STATE ROAD DEPARTMENT

RIGHT OF WAY MAP

STATE ROAD No. S-540-A POLK COUNTY

	BY	DATE
DRAWN	J.R.M.	5-18-71
TRACED	J.R.M.	5-18-71
CHECKED	R.CANNON	6-15-71
COMPARED	C.U.K.	11-10-72
INDEXED		

APPROVED BY: E. H. Monte De Oca — DISTRICT ENGINEER — DATE
Thomas S. Lucas — ENGINEER OF RIGHTS OF WAY — 11-29-72
STATE HIGHWAY ENGINEER

REVISION	BY	DATE

SECTION. 16680-2602 SHEET 11 OF

FED. ROAD DIV. No.	STATE	PROJECT No.	FISCAL YEAR	SHEET No.
3	FLA.	16680-2602		12

Scale: 1" = 100'

2 / 11 — 1 / 12 — 4" I.P. Sec. Cor.

T29S ~ R23E

2630.74'(F)

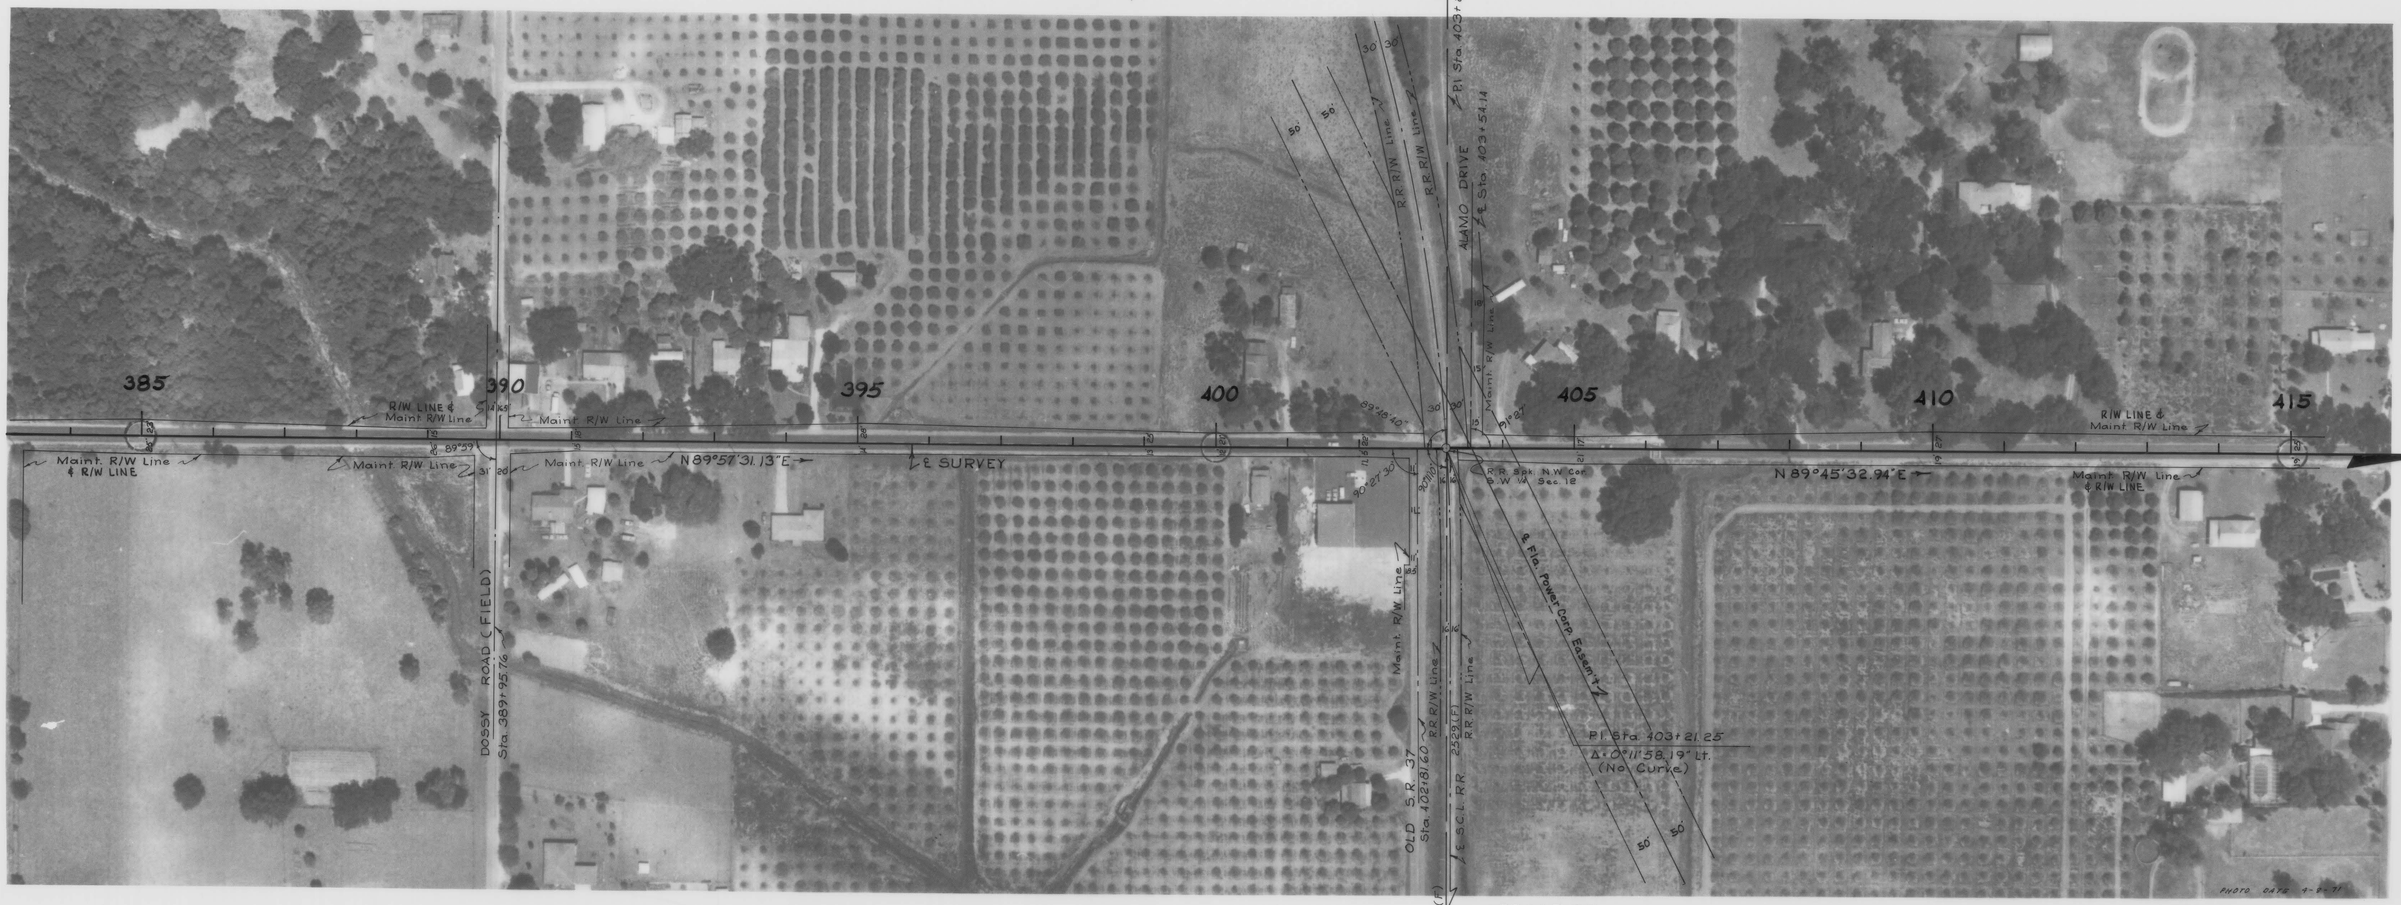

2633.19'(F)

R.R. M.P. 861

2" I.P. Sec. Cor.

11 / 14 — 12 / 13

P.I. Sta. 403+21.25
Δ = 0°11'58.19" Lt.
(No Curve)

INSERT

PIPKIN DAIRY ROAD
HILLSBOROUGH COUNTY LINE TO S.R. 37

(F) Indicates Field Information

STATE OF FLORIDA
STATE ROAD DEPARTMENT

RIGHT OF WAY MAP

STATE ROAD No. S-540-A POLK COUNTY

	BY	DATE	APPROVED BY	DATE
DRAWN	J.R.M.	5-20-71	G.W. Monts DeOca	DISTRICT ENGINEER
TRACED	J.R.M.	5-20-71		
CHECKED	R.CANNON	6-15-71	Thomas C. Rivest	11-29-72
COMPARED	C.U.K.	11-10-72		ENGINEER OF RIGHTS OF WAY
INDEXED				STATE HIGHWAY ENGINEER

REVISION	BY	DATE

SECTION. 16680-2602 SHEET 12 OF

FED. ROAD DIV No.	STATE	PROJECT No.	FISCAL YEAR	SHEET No.
3	FLA.	16680-2602		13

Sec. 12
T 29 S ~ R 23 E

Scale: 1" = 100'

P.R.M., (C.M.)
N.W Cor. Plat.

P.R.M. (C.M.)

WHITE OAK SUB. (Unrecorded)
O.R. Bk. 886, Pg. 353

I. P., N.W. Cor. Lot 7, Blk A

Sta. 423+34.18

312.3'(F)

ROSE (Plat)

WHITE OAK ROAD (Plat)

Utility Easemt.

P.I. Sta. 429+78.67

950.17'(F)

415 420 425 430 435 440

R/W LINE & Maint. R/W Line

C.M. 136.0'

C.M. 136.38'

90°03'00"

PIPKIN ROAD (Plat)

℄ Survey

N 89°45'32.94" E

N 89°45'22.46" E

R.R. Spk. N.E. Cor. NW 1/4, NE 1/4, SW 1/4 Sec. 12

R.R. Spk. N.E. Cor. S.W. 1/4, Sec. 12

Maint. R/W Line & R/W LINE

89°58'

DORMAN RD. ~ STA. 416+49.38

P.I. Sta. 429+78.67
Δ = 0°00'10.48" Lt.
(No Curve)

2640.20'(F)

P.I. Sta. 429+78.67

R.R. Spk. S.W. Cor. SE 1/4 Sec. 12

OLD SR 37
Exist. Curve Data.
Δ = 90°10'
D = 20°00'
T = 287.31'
L = 450.83'
R = 286.48'
Equat: P.C. Sta. 0+00.00
Sta. 440+26.57 ℄ Survey
P.T. Sta. 4+50.83

P.I. Sta. 429+78.67
Δ = 0°00'10.48" Lt
(No. Curve)

Sta. 443+19.88

Maint. R/W Line

OLD SR 37

Exist. R/W Line (1625'-105')

1665'

90°10'

℄ 1668-151

1660

Exist. R/W Line (1625'-105')

100'

132'

℄ 16250-2504 (S.R.37)

SOUTH FLORIDA AVENUE

(16250-2504) Exist. R/W Line

BEARING EQUATION
N 28°26'22.46" E ℄ Survey
N 28°24'00" E ℄ 16250-2504 ℄ 1668-151

PHOTO DATE 4-8-71

END R/W JOB
Equation
Sta. 444+94.44 ℄ Survey
Sta. 1562+88.34 ℄ 16250-2504
Sta. 10+00.00 ℄ 1668-151

INSERT

PIPKIN DAIRY ROAD
HILLSBOROUGH COUNTY LINE TO S.R 37

(F) Indicates Field Information

STATE OF FLORIDA
STATE ROAD DEPARTMENT

RIGHT OF WAY MAP

STATE ROAD No. S-S40-A POLK COUNTY

	BY	DATE	APPROVED	DATE
DRAWN	J.R.M.	5-24-71	C.W. Mantz DeOca	11-29-72
TRACED	J.R.M.	5-24-71	DISTRICT ENGINEER	
CHECKED	R.CANNON	6-16-71	Thomas S. Russo	
COMPARED	C.U.K.	11-10-72	ENGINEER OF RIGHTS OF WAY	
INDEXED			STATE HIGHWAY ENGINEER	

REVISION	BY	DATE

SECTION. 16680-2602 SHEET 13 OF

FED. ROAD DIV. No.	STATE	F A PROJECT No.	FISCAL YEAR	SHEET No.
3	FLA.	16680-2602		14

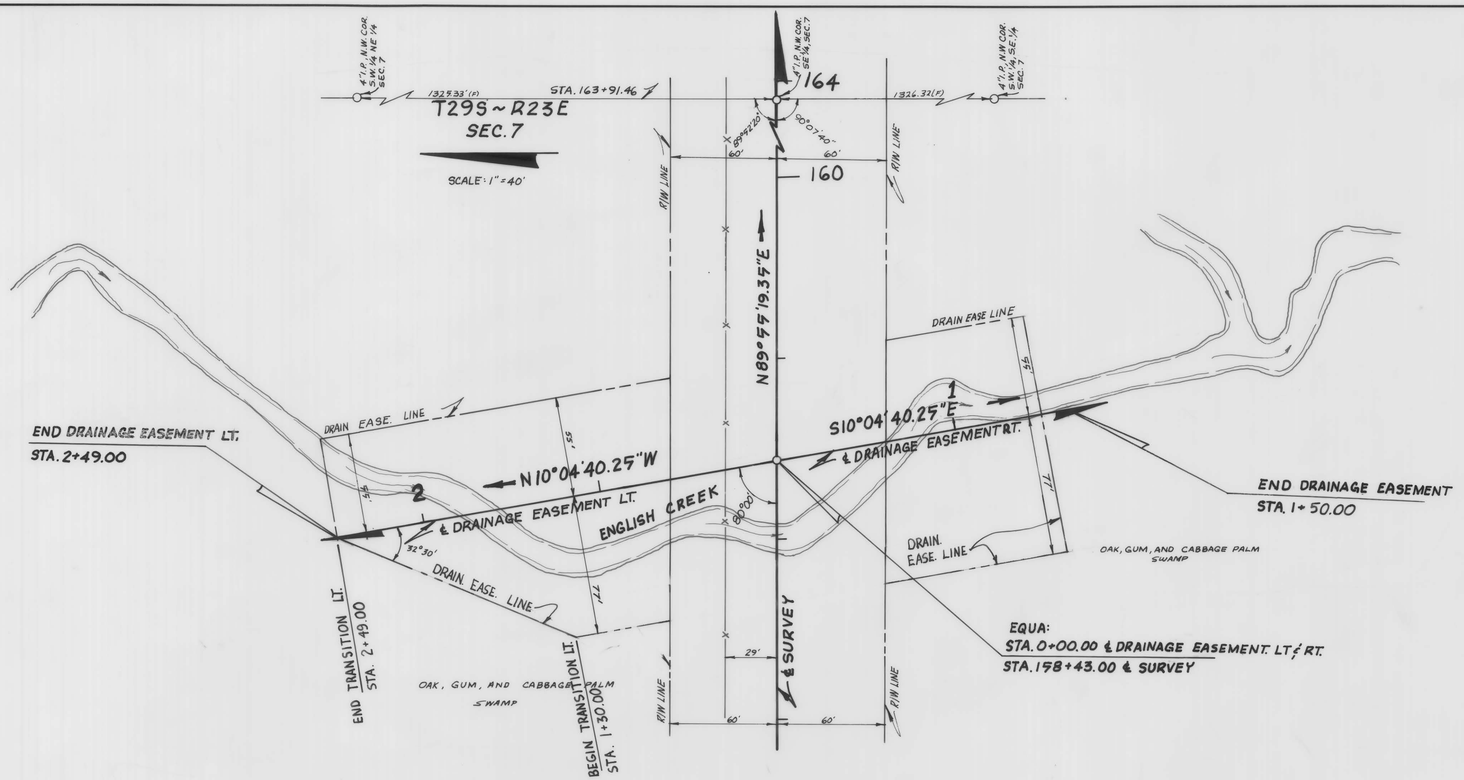

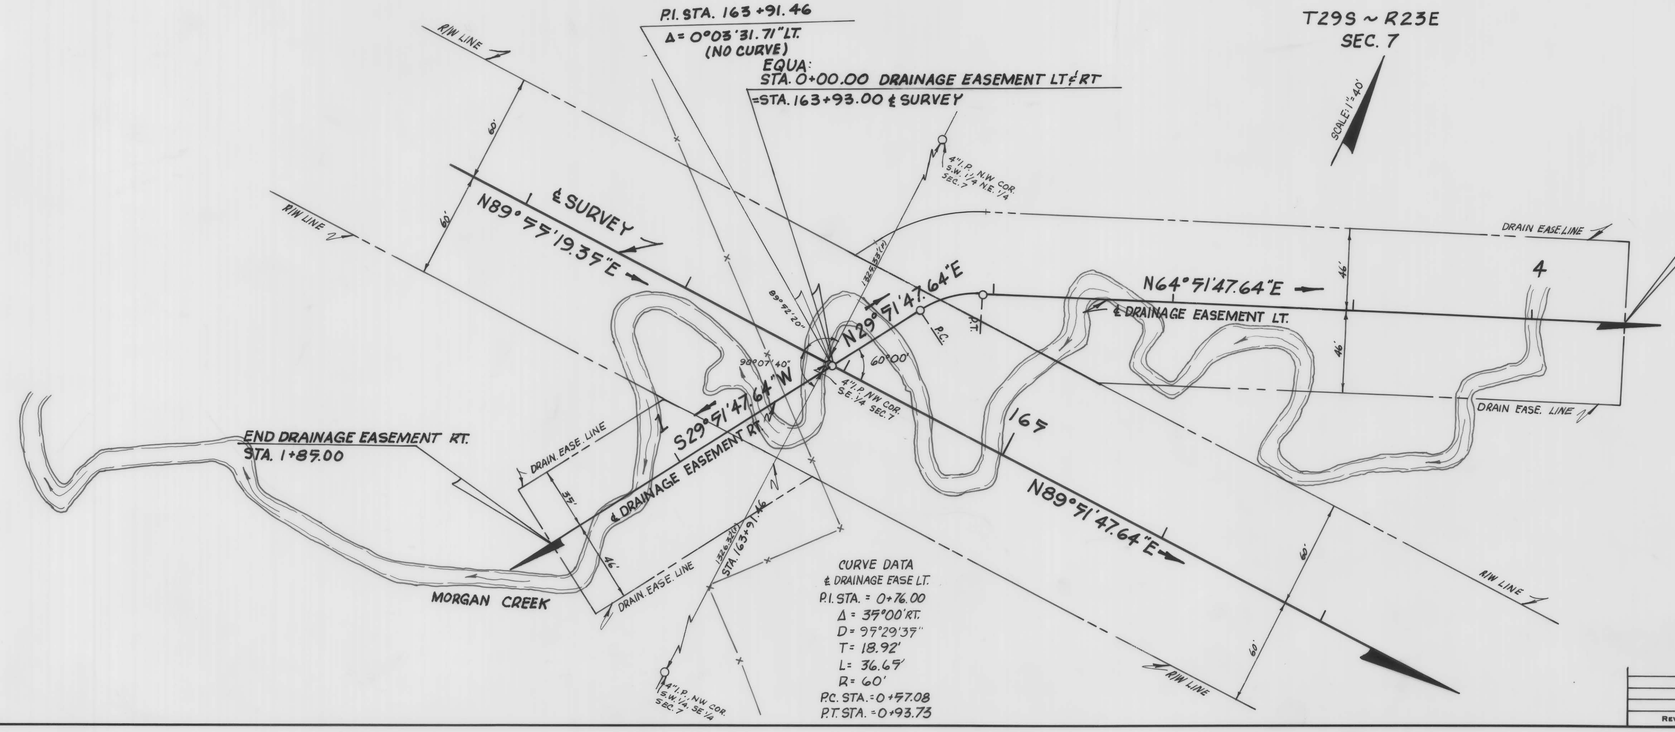

DRAINAGE EASEMENTS
PIPKIN DAIRY RD.

(F) INDICATES FIELD DIMENSION

STATE OF FLORIDA
DEPARTMENT OF TRANSPORTATION

RIGHT OF WAY MAP

STATE ROAD NO. S-540-A POLK COUNTY

	BY	DATE	APPROVED BY	DATE
DRAWN	A.J.D.	4-5-72		
TRACED	A.J.D.	4-5-72	DISTRICT ENGINEER	
CHECKED	R.H.C.	4-7-72		11-29-72
COMPARED	C.U.K.	11-10-72	ENGINEER OF RIGHT OF WAY	
INDEXED			STATE HIGHWAY ENGINEER	

REVISION	BY	DATE

SECTION. 16680-2602 SHEET 14 OF

K&E CO., ORLANDO, FLA. 19 1253 STOCK NO. 7024+

FED. ROAD DIV. No.	STATE	F A PROJECT No.	FISCAL YEAR	SHEET No.
3	FLA.	16680-2602		15

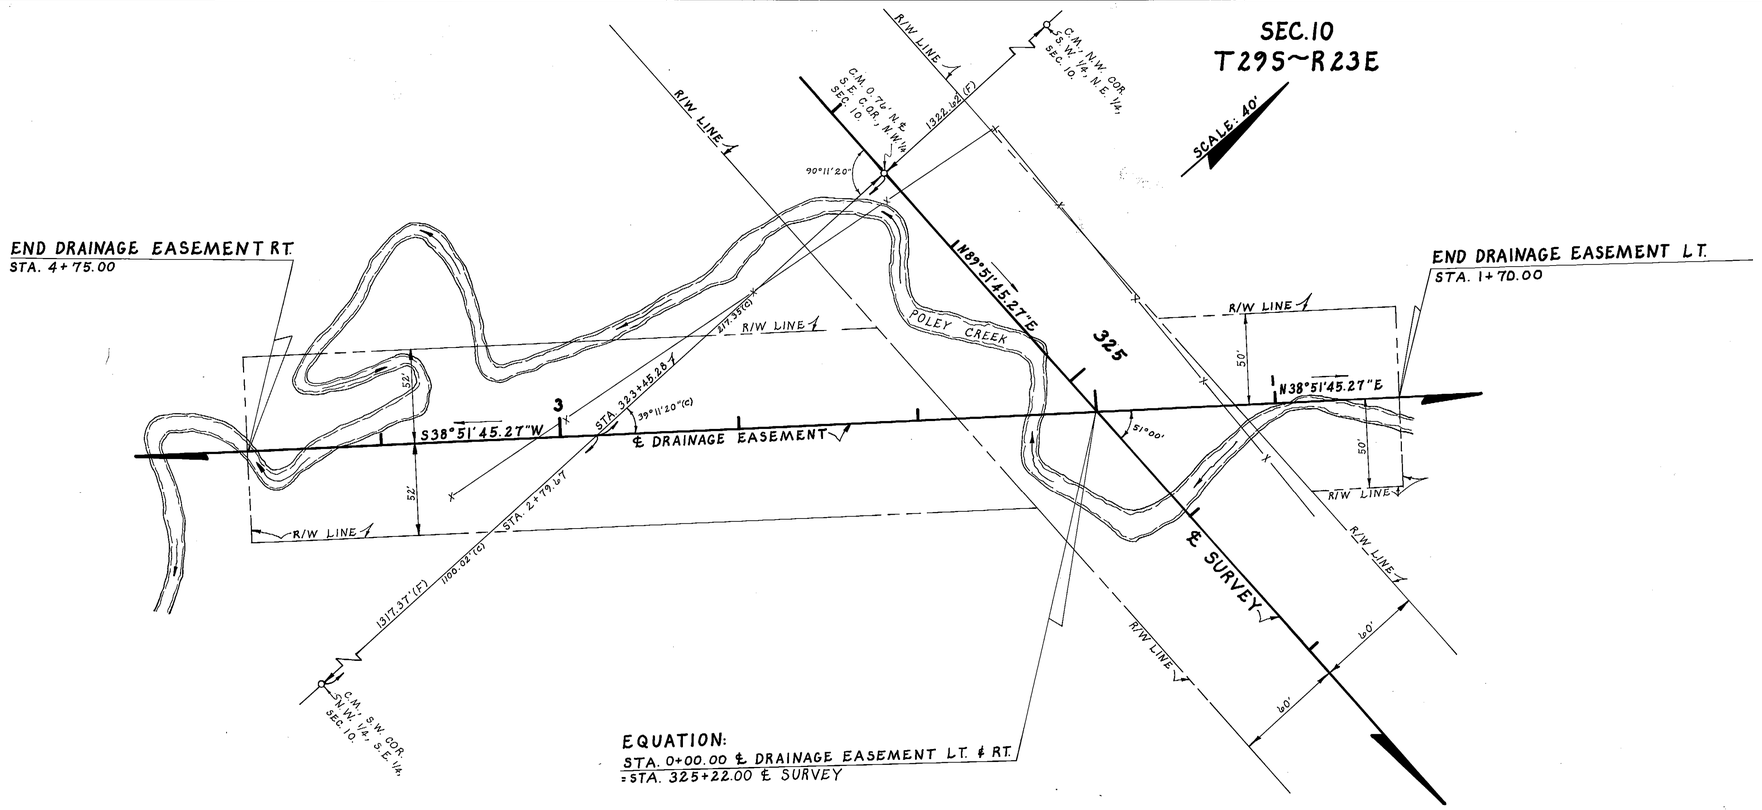

DRAINAGE EASEMENT

PIPKIN DAIRY ROAD
HILLS. CO. LINE TO S.R. - 37

(C) INDICATES OFFICE CALC.
(F) INDICATES FIELD DIMENSIONS

STATE OF FLORIDA
DEPARTMENT OF TRANSPORTATION

RIGHT OF WAY MAP

STATE ROAD No. S-540-A POLK COUNTY

	BY	DATE
DRAWN	C. U. K.	4-26-72
TRACED	J. A. B.	4-28-72
CHECKED	R. H. C.	4-28-72
COMPARED	C. U. K.	11-10-72
INDEXED		

APPROVED: DATE
C. W. Monts DeOca 11-24-72
DISTRICT ENGINEER
Thomas C. Russo
ENGINEER OF RIGHT OF WAY
STATE HIGHWAY ENGINEER

REVISION	BY	DATE

SECTION. 16680-2602 SHEET 15 OF

K&E CO., ORLANDO, FLA. 19 1253 STOCK NO. 7024