FED. ROAD DIV. NO.	STATE	PROJECT NO.	FISCAL YEAR	SHEET NO.
3	FLA.	16843-2601		1

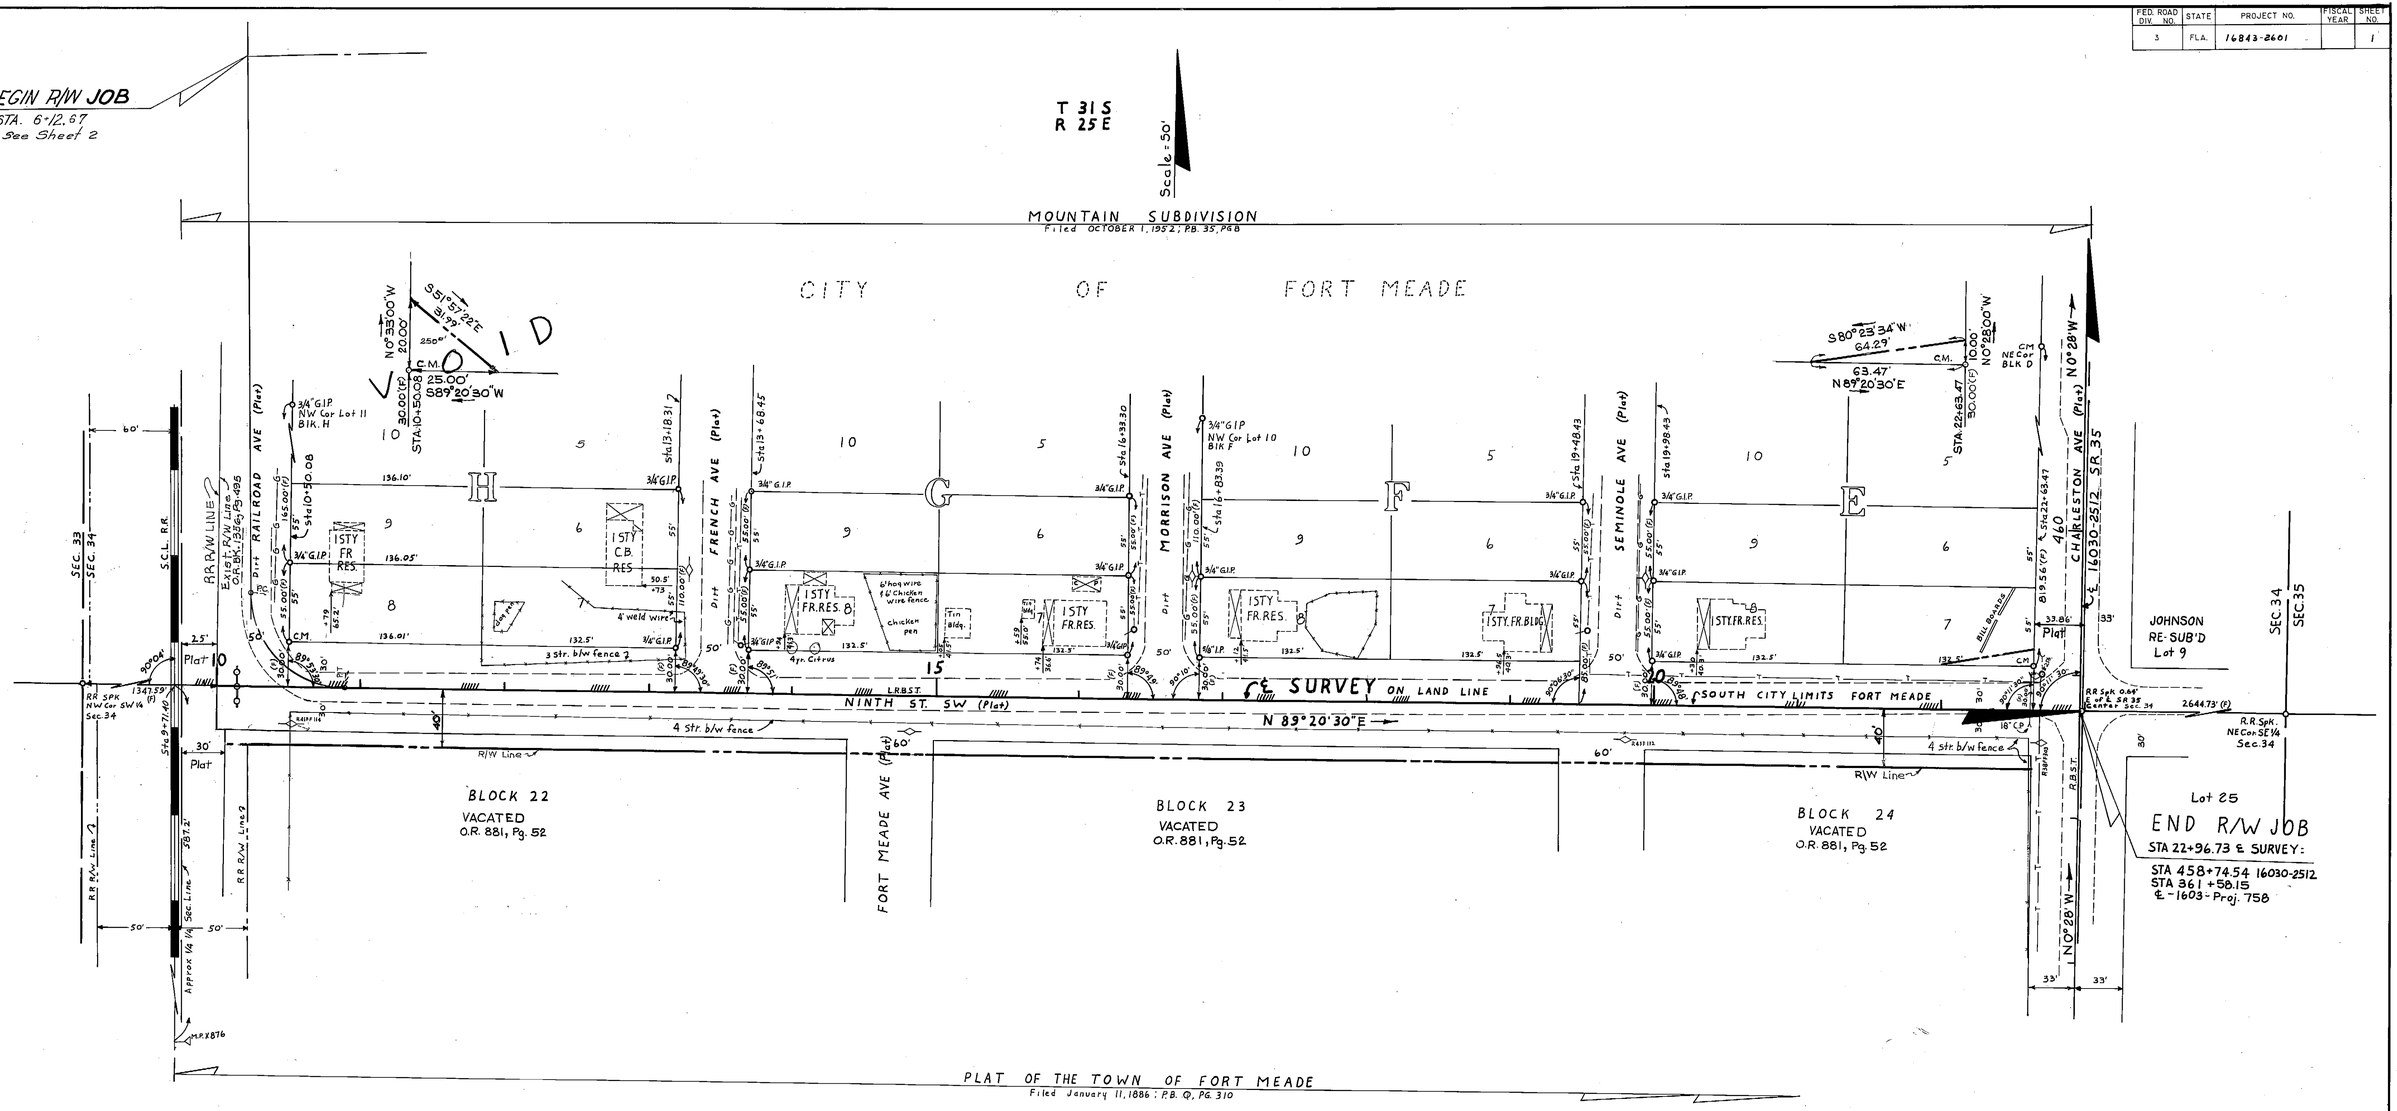

UTILITY OWNERS

Power, Water	City of Ft. Meade
Telephone	United Telephone System
Gas, Sewer	City of Ft. Meade

Note: Bearing Taken from 1603 Proj. 758

NINTH STREET IN FT. MEADE

Align., Land Ties, Sub. Ties, City Limits & Topography from F.B. 863B57

STATE OF FLORIDA
STATE ROAD DEPARTMENT

RIGHT OF WAY MAP

STATE ROAD NO. POLK COUNTY

	By	Date
DRAWN	WJP	6-26-68
TRACED	HGP	6-28-68
CHECKED	D.C.	8-12-68
COMPARED	L.R.J.	8-13-69
INDEXED		

APPROVED BY: G. W. Moorts De Oca — DATE 11-10-69 — DISTRICT ENGINEER
ENGINEER OF RIGHTS OF WAY
STATE HIGHWAY ENGINEER

REVISION	BY	DATE
added O.R. 6 Pg.	L.B.I.-M.H.C.	5-20-71
Rev. R/W-Sta. 10+50.08	PHB-M.H.C.	6-15-70
Removed RR R/W Line	PHB-M.H.C.	5-7-70
Removed Note	L.B.I.-M.H.C.	4-8-70
Drainage Easm.	PBB-M.H.C.	4-2-70

SECTION 16843-2601- SHEET 1 OF

FED. ROAD DIV. No.	STATE	PROJECT No.	FISCAL YEAR	SHEET No.
3	FLA.	16843-2601		2

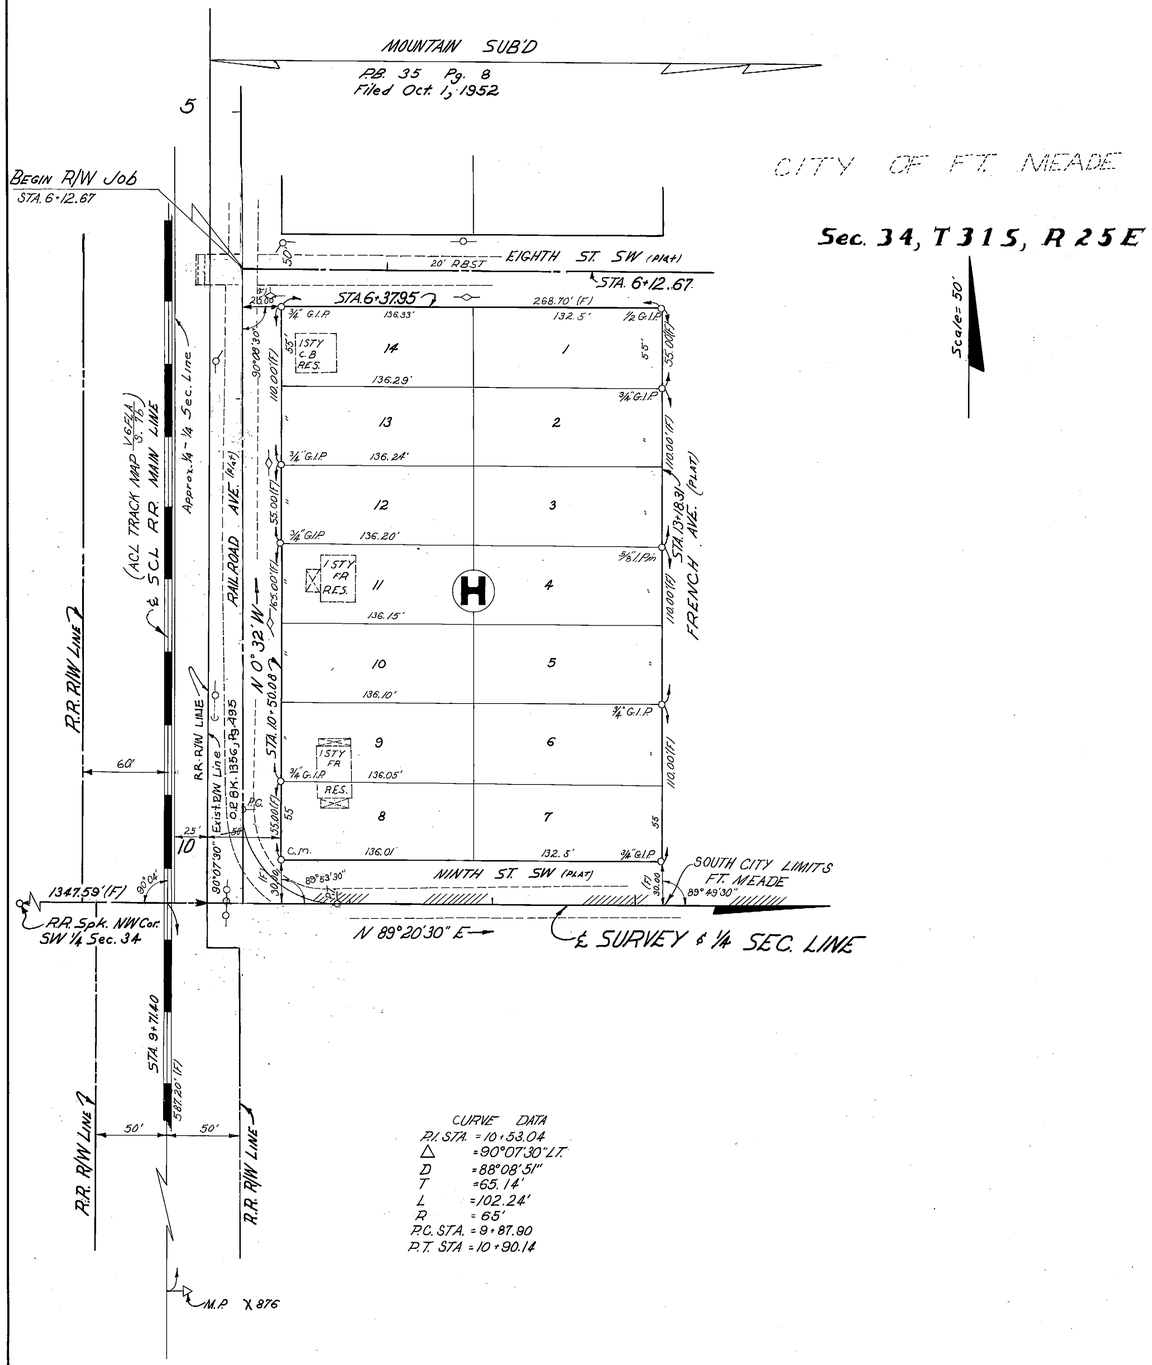

CURVE DATA
P.I. STA. = 10+53.04
△ = 90°07'30" LT.
D = 88°08'51"
T = 65.14'
L = 102.24'
R = 65'
P.C. STA. = 9+87.90
P.T. STA = 10+90.14

REVISION	BY	DATE
OR. BK. & Pg.	LRJ-MHC	5-20-71
Rev. R/W	PHH-MHC	6-15-70
Remove RR R/W Line	PHH-MHC	5-7-70
Drain-Ease	PGG-MHC	4-2-70

STATE OF FLORIDA
STATE ROAD DEPARTMENT

RIGHT OF WAY MAP

STATE ROAD NO. POLK COUNTY

	BY	DATE	APPROVED BY	DATE
DRAWN	W.J.P.	6-26-69		
TRACED	J.T.D.	4-1-69		
CHECKED	D.C.	4-8-69		11-10-69
COMPARED	L.R.J.	8-13-69		
INDEXED				

DISTRICT ENGINEER
ENGINEER OF RIGHTS OF WAY
STATE HIGHWAY ENGINEER

SECTION. 16843-2601 SHEET 2 OF