FED. ROAD DIV. NO.	STATE	FED. AID NO.	FISCAL YEAR	SHEET NO.
3	FLA.	1626-102	'54	1

Summary of Quantities

STATE OF FLORIDA
STATE ROAD DEPARTMENT

PLANS OF PROPOSED

STATE HIGHWAY

STATE JOB NO. 1626-102

POLK COUNTY

SCALE: 1"=800'

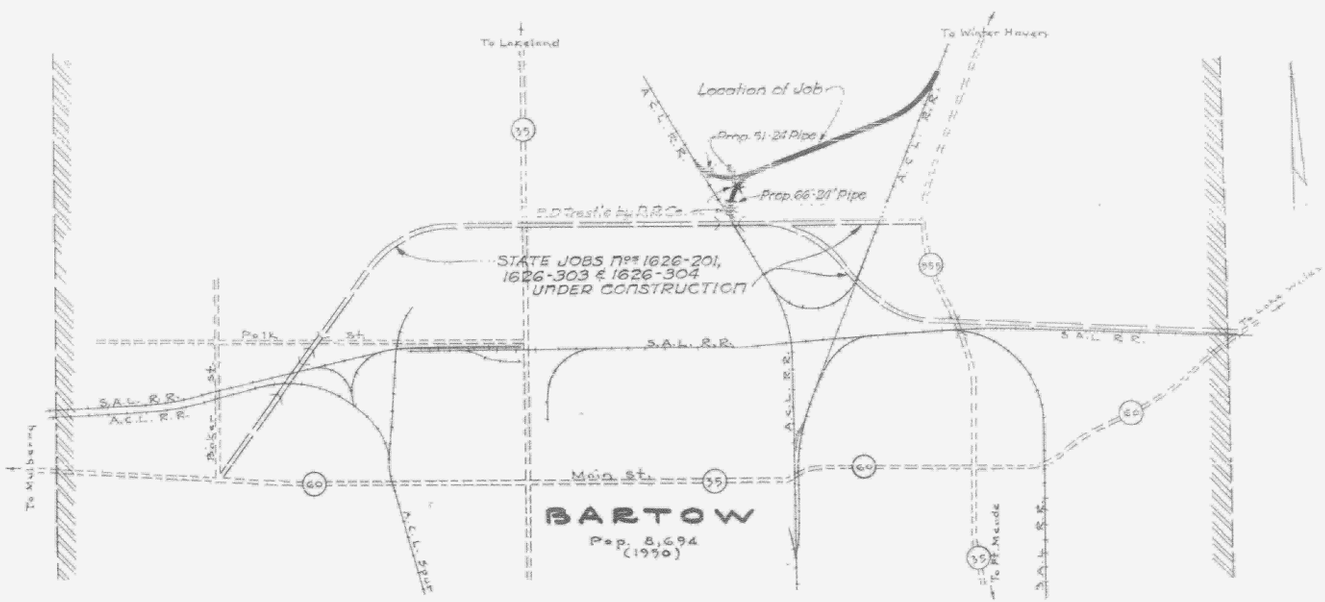

NAL SIGNS

TRAVELED WAY	
CULVERTS	
BRIDGES OVER 20 FT. SPAN	
POWER POLE	
TELEPHONE POLE	
MARSH	
GROUND ELEV.	
GRADE ELEV.	
R. R. MILE POST	

RECOMMENDED FOR APPROVAL DATE

DISTRICT ENGINEER
PUBLIC ROADS ADMINISTRATION
FEDERAL WORKS AGENCY

APPROVED DATE

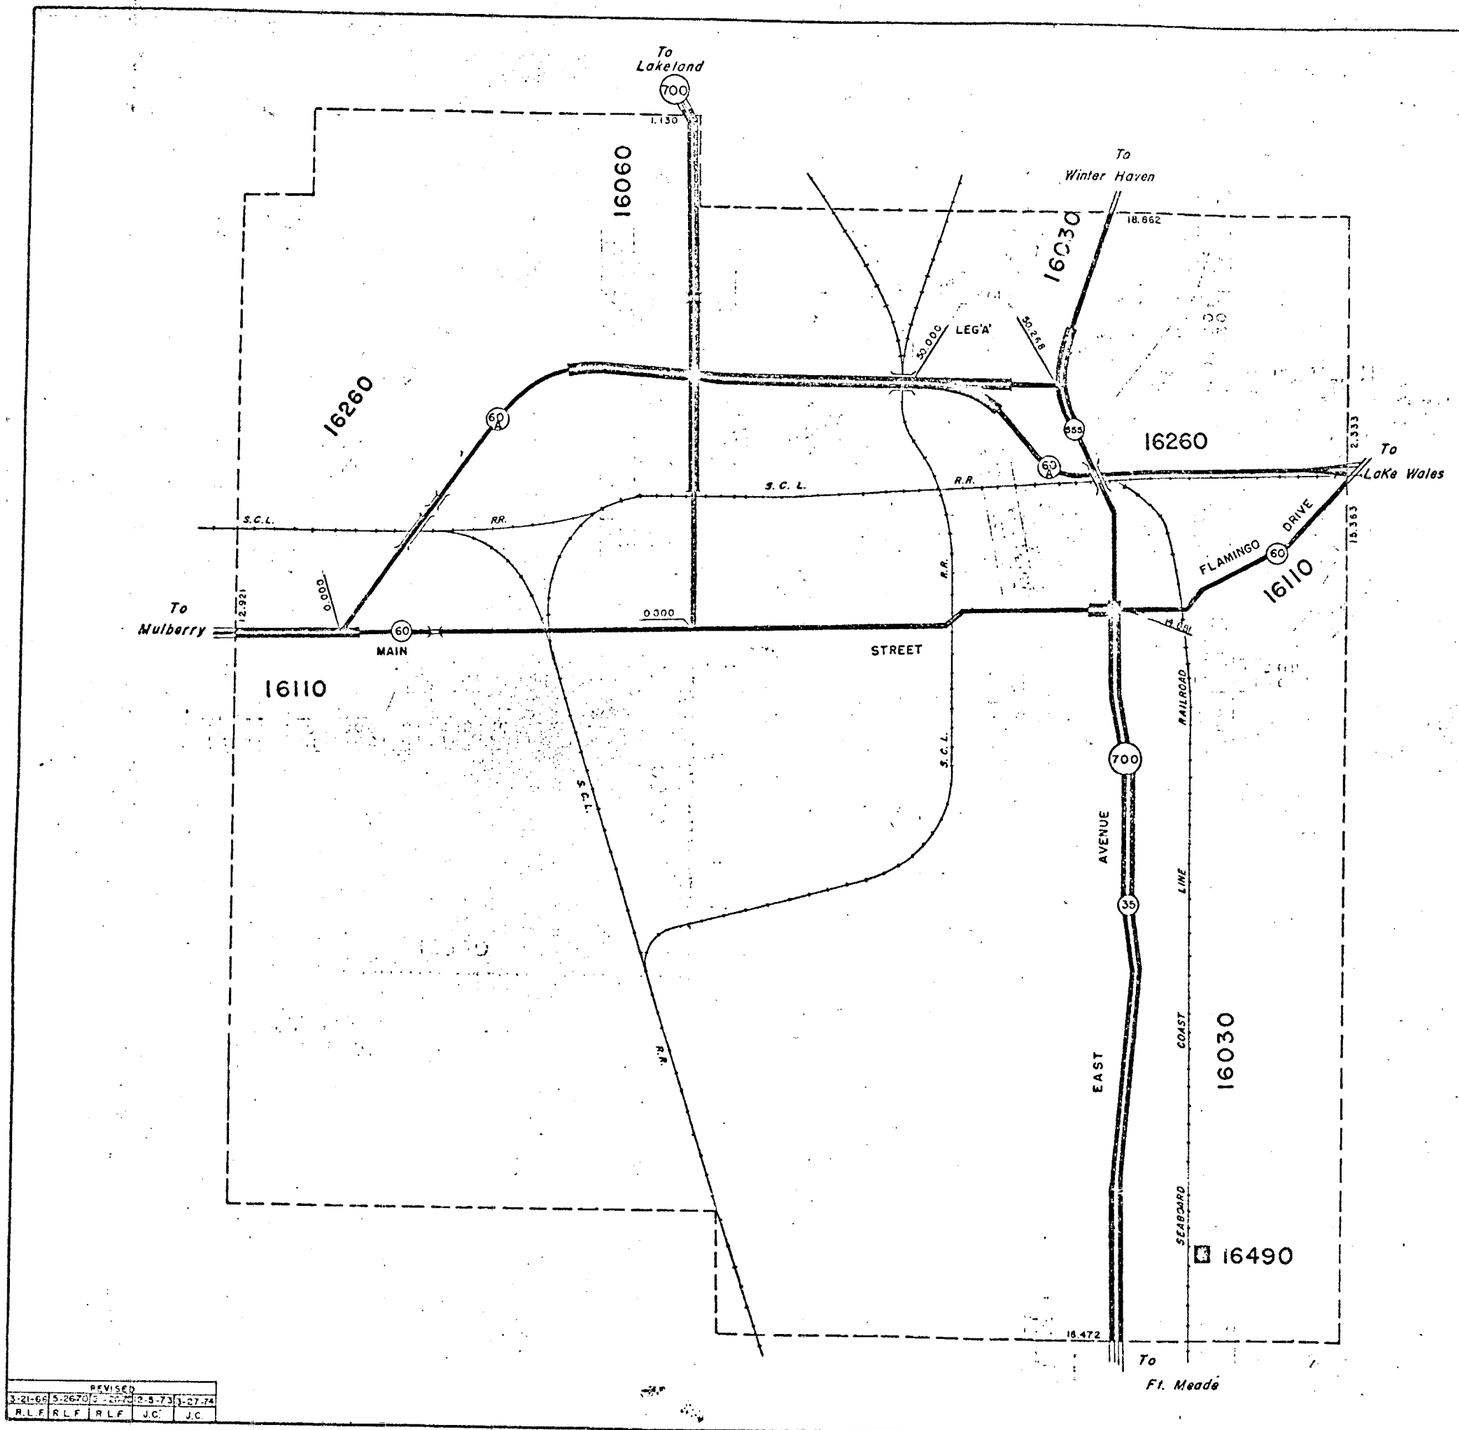

REVISED

3-21-66	5-26-70	- - -	5-5-73	3-27-74
R.L.F.	R.L.F.	R.L.F.	J.C.	J.C.

MUNICIPAL EXTENSIONS—STATE MAINTAINED SYSTEM

BARTOW

POLK CO. FLORIDA

PREPARED BY THE
FLORIDA DEPARTMENT OF TRANSPORTATION
DIVISION OF PLANNING AND PROGRAMMING
IN COOPERATION WITH THE
U. S. DEPARTMENT OF TRANSPORTATION
FEDERAL HIGHWAY ADMINISTRATION

SCALE 1" = 900'

1942