FED. ROAD DIV. No.	STATE	PROJECT No.	FISCAL YEAR	SHEET No.
3	FLA.	17020-2503		1

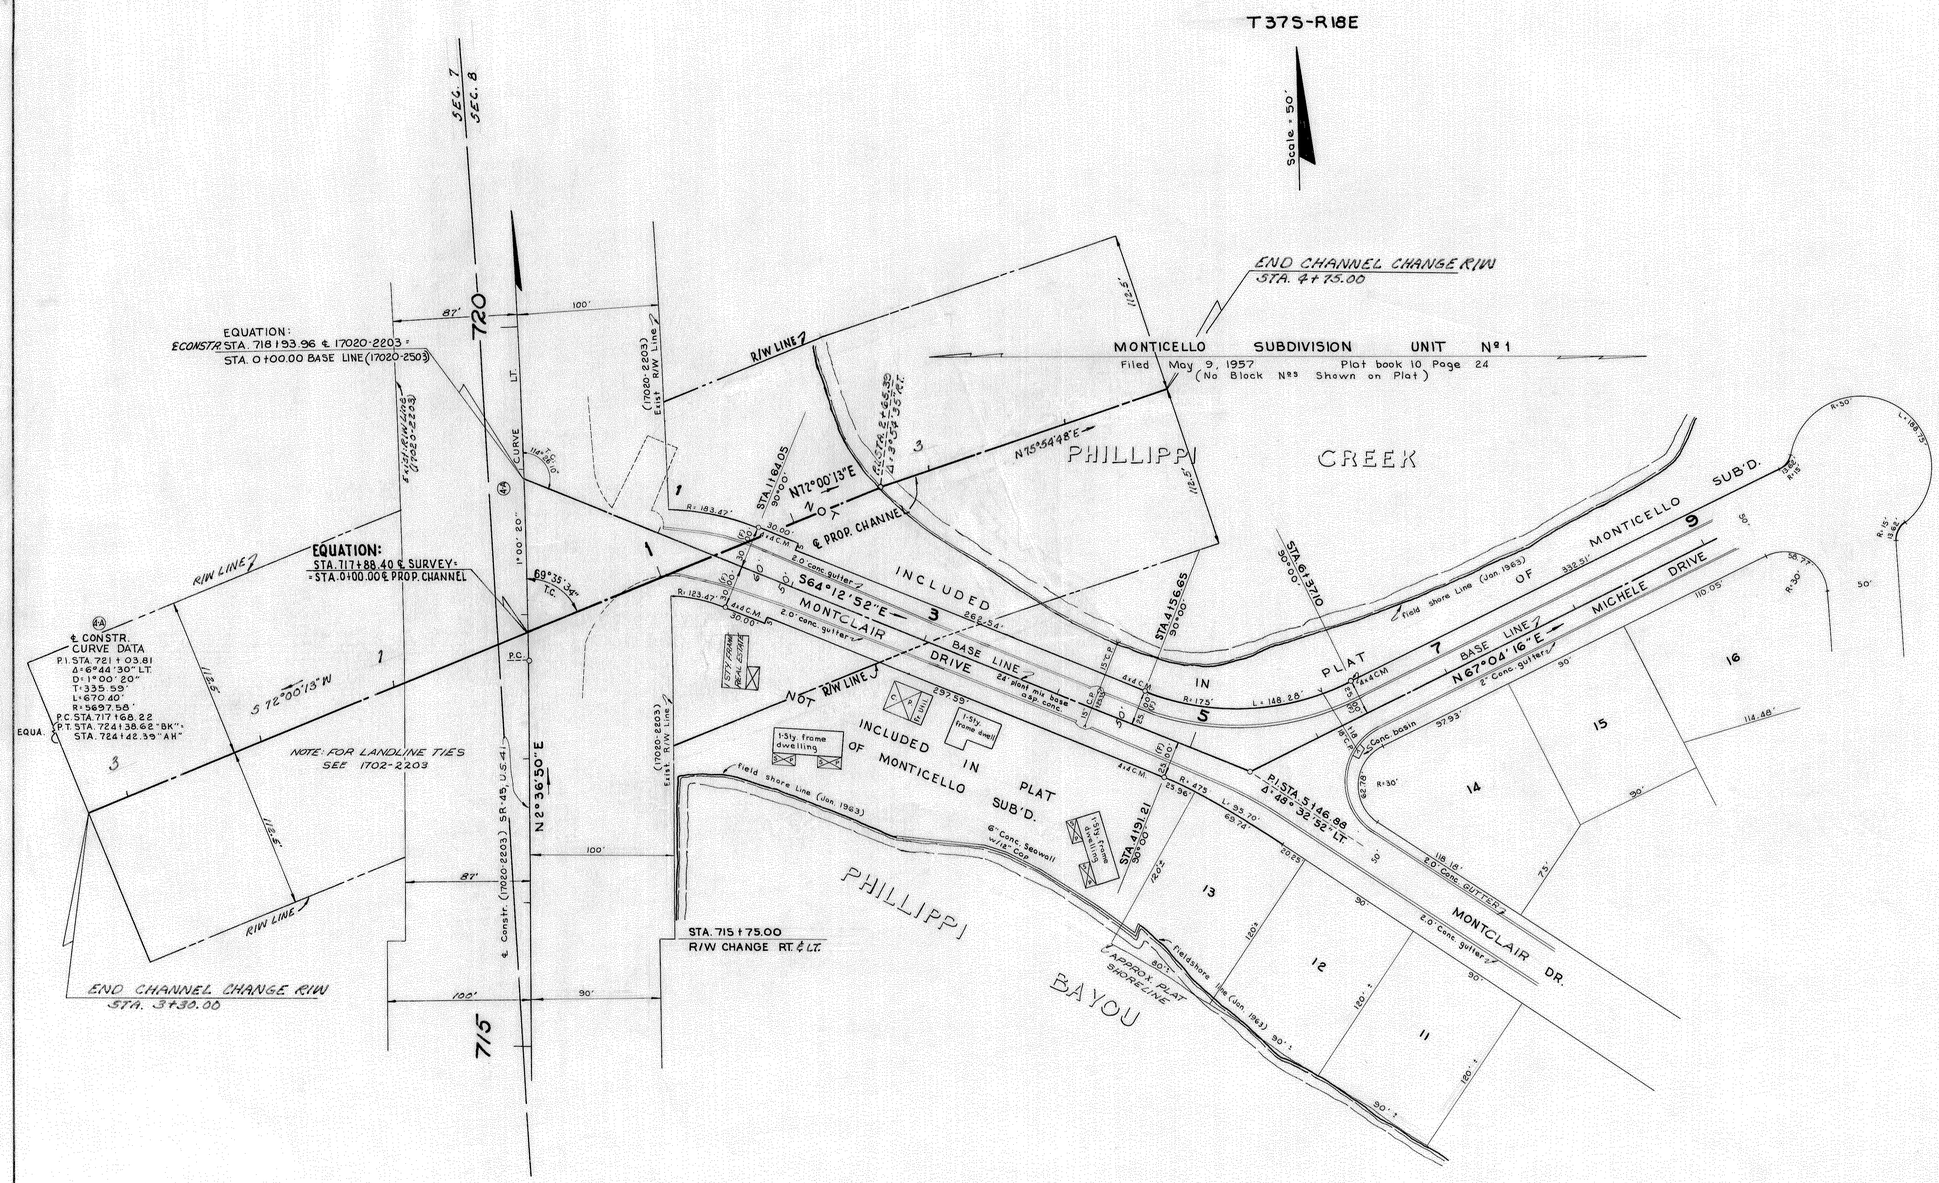

UTILITY OWNERS

POWER- FLORIDA POWER CORPORATION
TELEPHONE- GENERAL TELEPHONE COMPANY

CHANNEL CHANGE R/W TO BE SECURED BY SARASOTA COUNTY.

Bearings are based on true bearings as Shown on 17020-2203

(F) indicates field dimensions

PHILLIPPI CREEK DRAINAGE

Align & Sub'd ties plotted from field bk. 622050

STATE OF FLORIDA
STATE ROAD DEPARTMENT

RIGHT OF WAY MAP

STATE ROAD No. 45-US 41 Sarasota COUNTY

	BY	DATE	APPROVED BY	DATE
DRAWN	W.J.P.	2-5-63	H. M. Johnson	DISTRICT ENGINEER
TRACED	B.L.N.	2-6-63		
CHECKED	NC	2-7-63	M. M. Yaw	6-21-63 ENGINEER OF RIGHTS OF WAY
COMPARED				
INDEXED				STATE HIGHWAY ENGINEER

REVISION	BY	DATE
R/W NOTE	W.J.P.	8-27-65
Add Sec Line	W.J.P.-T.D.W.	8-9-65
lengthen & Al. Dr. Easemt.	W.J.P.-T.D.W.	1-7-64

SECTION 17020-2503 SHEET 1 OF