FED. ROAD DIV. No.	STATE	PROJECT NO.	FISCAL YEAR	SHEET No.
3	FLA.	17030-2901		1

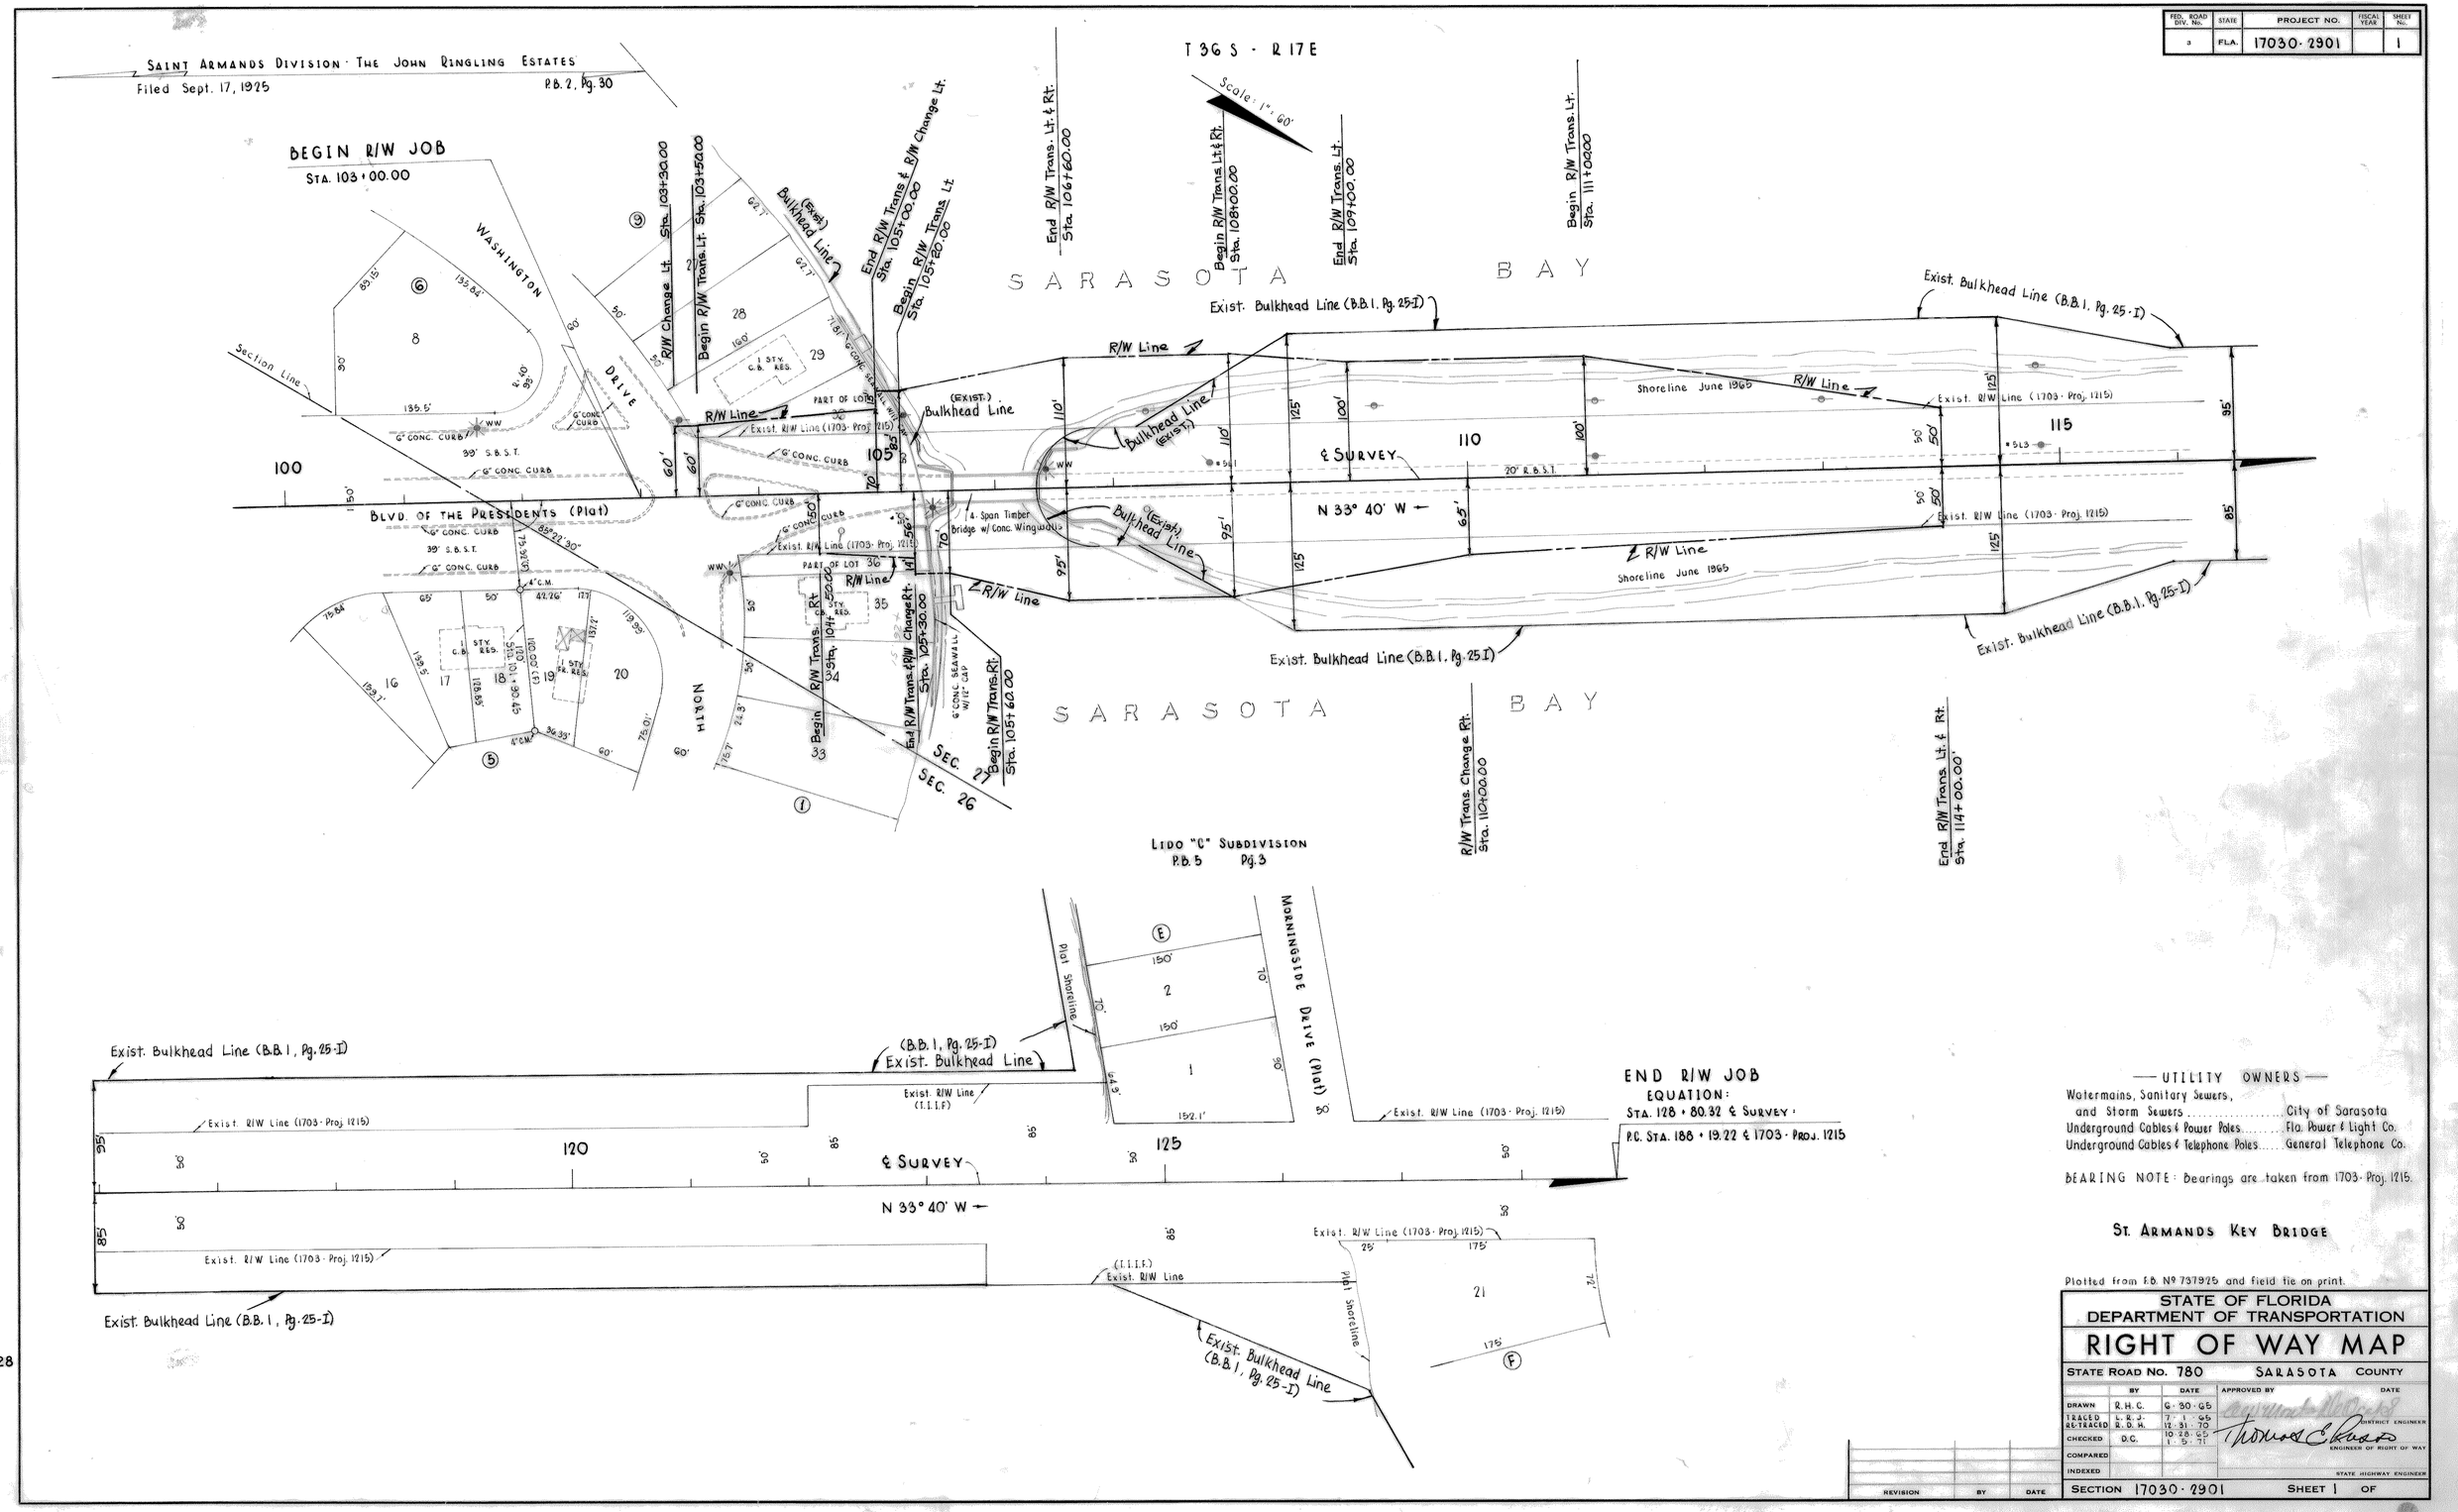

— UTILITY OWNERS —

Watermains, Sanitary Sewers, and Storm Sewers ..... City of Sarasota
Underground Cables & Power Poles ..... Fla. Power & Light Co.
Underground Cables & Telephone Poles ..... General Telephone Co.

BEARING NOTE: Bearings are taken from 1703-Proj. 1215.

ST. ARMANDS KEY BRIDGE

Plotted from F.B. Nº 737925 and field tie on print.

STATE OF FLORIDA
DEPARTMENT OF TRANSPORTATION

RIGHT OF WAY MAP

STATE ROAD NO. 780 SARASOTA COUNTY

	BY	DATE	APPROVED BY	DATE
DRAWN	R.H.C.	6-30-65		
TRACED RE-TRACED	L.R.J. R.D.H.	7-1-65 12-31-70		DISTRICT ENGINEER
CHECKED	D.C.	10-28-65 1-5-71	Thomas E. Russo	ENGINEER OF RIGHT OF WAY
COMPARED				
INDEXED				STATE HIGHWAY ENGINEER

REVISION	BY	DATE

SECTION 17030-2901 SHEET 1 OF

B.I. Nº 129028