FED. ROAD DIV. No.	STATE	SEC. AND JOB No.	FISCAL YEAR	SHEET No.	TOTAL SHEETS
3	FLA.	17100-2501		1	

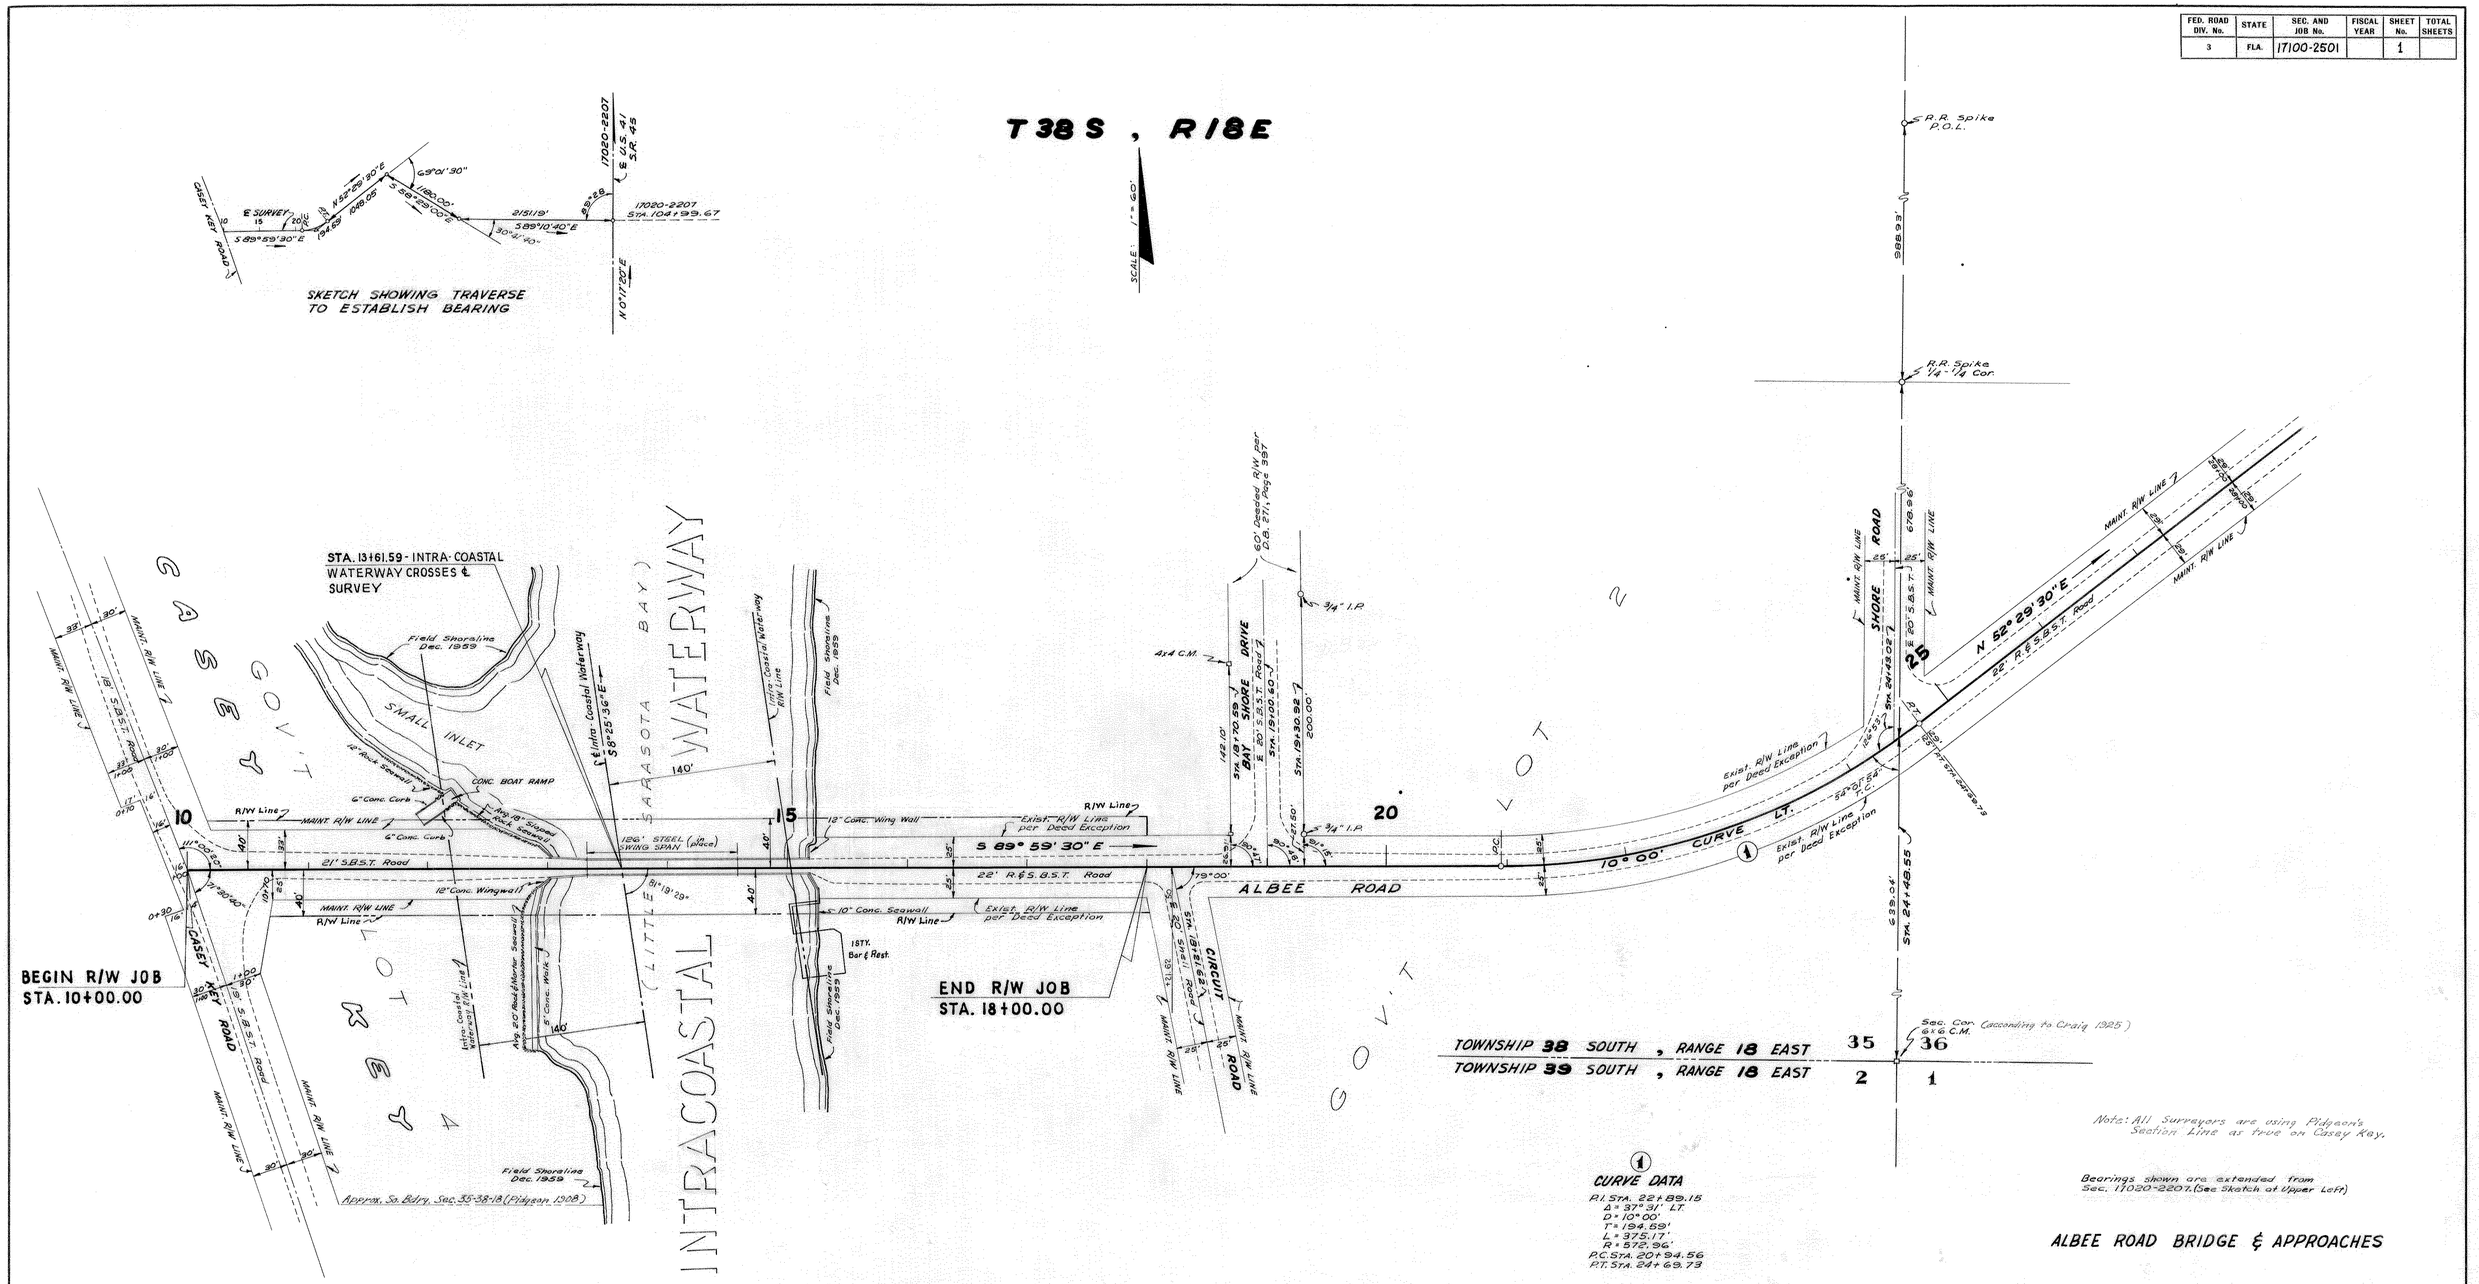

ALBEE ROAD BRIDGE & APPROACHES

Alignment, Sec. Line ties, & topog. plotted from field book No 384109

STATE OF FLORIDA
STATE ROAD DEPARTMENT

RIGHT OF WAY MAP

SECTION No. 17100-2501

ROAD No. 789 SARASOTA COUNTY

SCALE 1" = 60'	NAMES	DATES
DRAWN	W.J.P. & W.E.S.	12-17-59
TRACED	W.E.S.	12-18-59
INDEXED		
REVISED	J.H.P.	7-20-61
REVISED	J.H.P.	2-15-62
REVISED	J.H.P.	3-12-62
CHECKED	D.C.	1-28-60

APPROVED BY
E. M. Johnson
DIVISION ENGINEER
A. C. Church 7-7-61
STATE HIGHWAY ENGINEER
by [illegible] Eng. of R/W

1

FED. ROAD DIV. No.	STATE	SEC. AND JOB No.	FISCAL YEAR	SHEET No.	TOTAL SHEETS
3	FLA.	17100 - 2501		2	

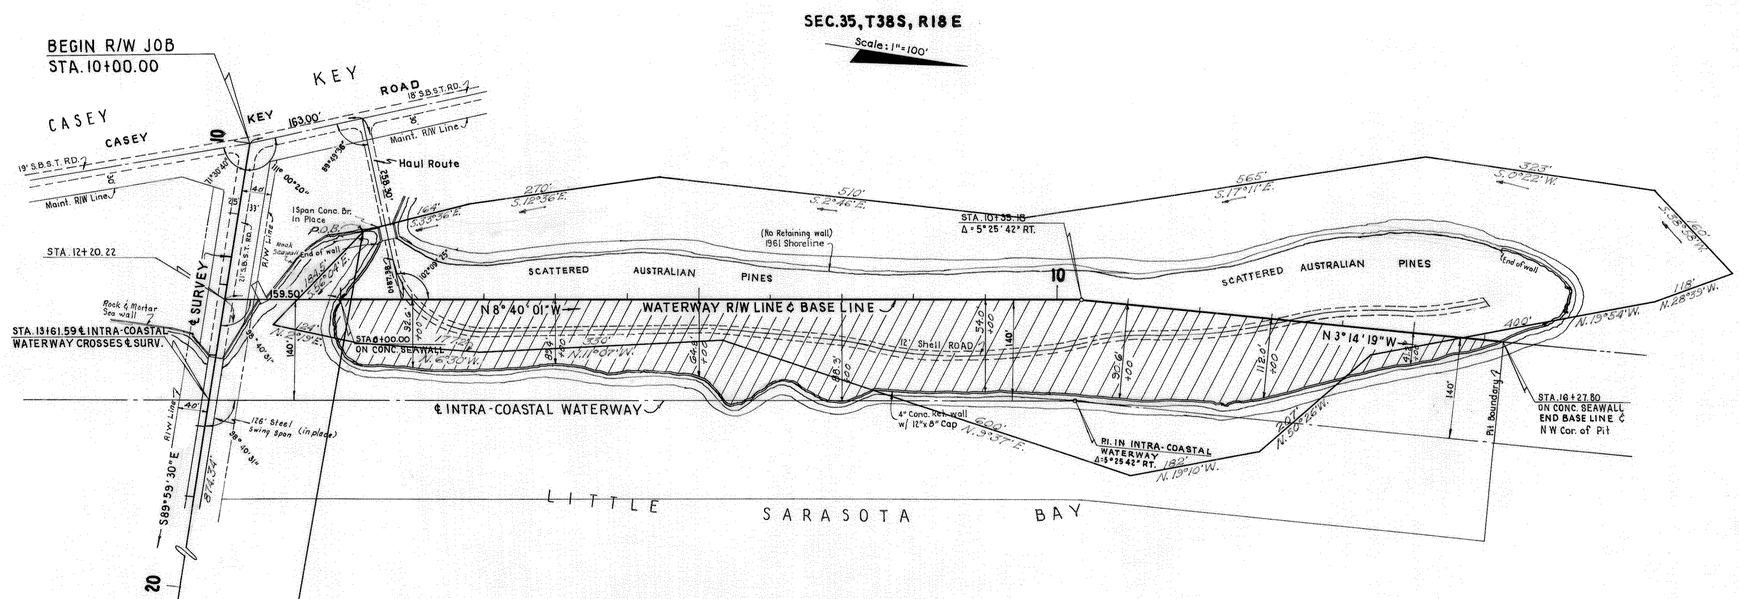

Shaded Area Required For
BORROW PIT Nº 1
LT. STA. 12+20.22

CURVE Nº 1
PI. Sta. 22+89.15
Δ = 37° 31' 00" Lt.
D = 10°00'
T = 194.59'
L = 375.17'
R = 572.96'
P.C. Sta. 20+94.56
P.T. Sta. 24+69.73

BORROW PIT Nº 1

Plotted from Loose Leaf Notes.

STATE OF FLORIDA
STATE ROAD DEPARTMENT

RIGHT OF WAY MAP

STATE ROAD No. 789 SARASOTA COUNTY

	BY	DATE	APPROVED BY	DATE
DRAWN	R.H.C.	6-19-61	D. M. Johnson DISTRICT ENGINEER	
TRACED	R.H.C.	6-19-61	A.C. Church STATE HIGHWAY ENGINEER	7-7-61
CHECKED	E.E.I.	6-20-61		
COMPARED			by [illegible] Engineer of Right of Way	
INDEXED				

REVISION	BY	DATE
	J.H.P.	2-16-62
	A.W.C.	5-21-61
	J.H.P.	7-26-61

SECTION. 17100 - 2501 SHEET 2 OF

A. H. COGSWELL, JACKSONVILLE