FED. ROAD DIV. No.	STATE	SEC. AND JOB No.	FISCAL YEAR	SHEET No.	TOTAL SHEETS
3	FLA.	06501-2601		1	

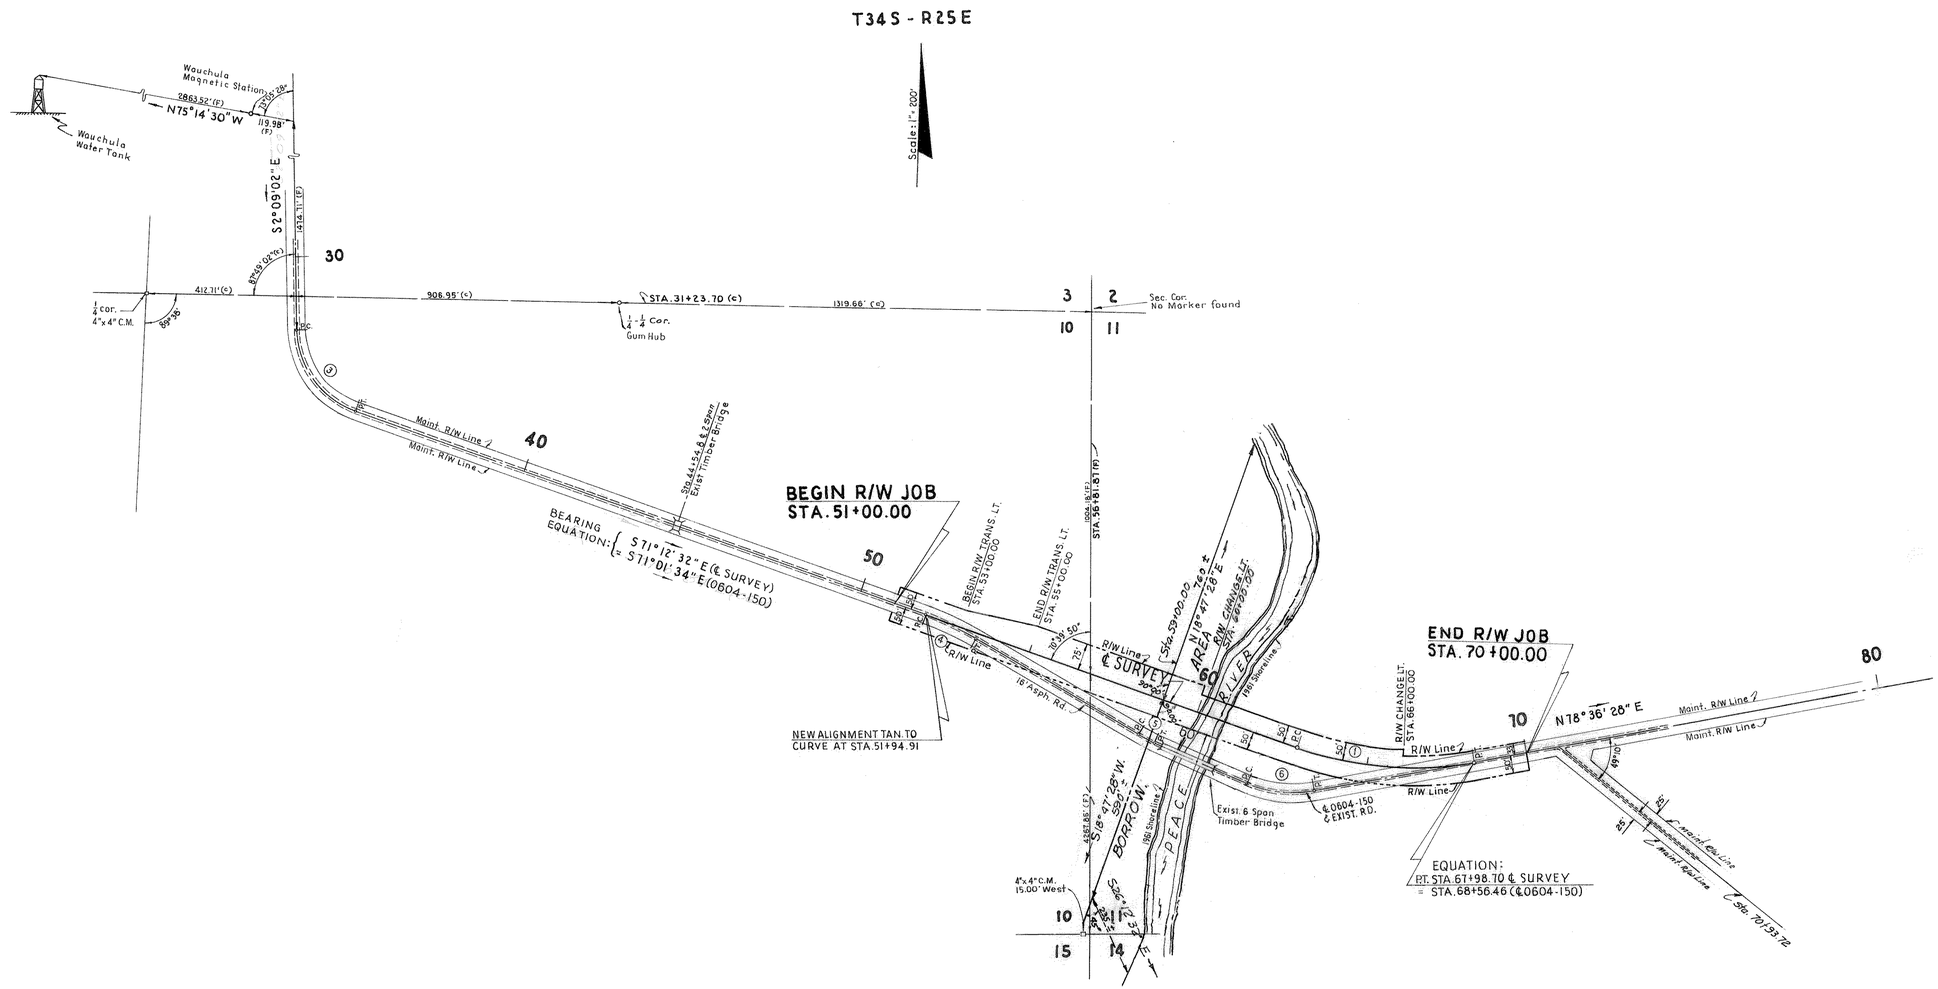

③ Exist. Curve Data
P.I. Sta. 33+71.57
Δ = 69°03'30" Lt.
D = 23°20'
T = 168.95'
L = 295.96'
R = 245.55'
P.C. Sta. 32+02.62
P.T. Sta. 34+98.58

④ Exist. Curve Data
P.I. Sta. 52+72.52
Δ = 10°50' Rt.
D = 7°00'
T = 77.61'
L = 154.76'
R = 818.51'
P.C. Sta. 51+94.91
P.T. Sta. 53+49.67

⑤ Exist. Curve Data
P.I. Sta. 59+04.84
Δ = 6°21' Lt.
D = 13°00'
T = 24.45'
L = 48.85'
R = 440.74'
P.C. Sta. 58+80.39
P.T. Sta. 59+29.24

⑥ Exist. Curve Data
P.I. Sta. 63+06.19
Δ = 34°39' Lt.
D = 18°00'
T = 99.30'
L = 192.50'
R = 318.31'
P.C. Sta. 62+06.89
P.T. Sta. 63+99.39

① ℄ Survey Curve Data
P.I. Sta. 65+53.15
Δ = 30°11' Lt.
D = 6°00'
T = 257.51'
L = 503.06'
R = 954.93'
P.C. Sta. 62+95.64
EQ: P.T. Sta. 67+98.70 = Sta. 68+56.46 (℄ 0604-150)

Utilities:
Power ..... Fla. Power Corp.
Telephone ..... Intercounty tele.

Maint. 25' Lt., 25' Rt. along existing Road.

PEACE RIVER BRIDGE
EAST OF WAUCHULA

Plotted from field map and field books No 268082 & 401023

STATE OF FLORIDA
STATE ROAD DEPARTMENT

RIGHT OF WAY MAP

STATE ROAD No. 652 HARDEE COUNTY

	BY	DATE	APPROVED BY	DATE
DRAWN	D. C.	3-2-61	D. M. Johnson	DISTRICT ENGINEER
TRACED	R. H. C.	3-3-61		
CHECKED	E.E.I	3-6-61		ENGINEER OF RIGHTS OF WAY
COMPARED			Bertha Buchan	1-22-62
INDEXED				STATE HIGHWAY ENGINEER

REVISION	BY	DATE
Channel Change	B.L.N.-J.H.P.	11-28-62
Borrow Area	P.C.B.	6-4-62
borrow area	J.H.P.	3-14-62

SECTION. 06501-2601 SHEET 1 OF