T 33 S - R 24 E

SCALE: 1" = 500'

FED. ROAD DIV. No.	STATE	SEC. AND JOB No.	FISCAL YEAR	SHEET No.	TOTAL SHEETS
3	FLA.	06520-2150	58	1	5

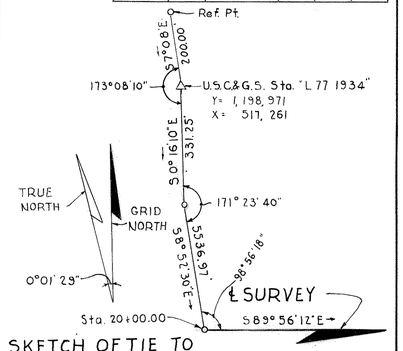

SKETCH OF TIE TO U.S.C.&G.S. STA. "L 77 1934"

SEE INSERT Nº 1, SHEET 2 — SEE INSERT Nº 2, SHEET 2 — SEE INSERT Nº 1, SHEET 3 — SEE INSERT Nº 2, SHEET 3 — SEE INSERT SHEET 4

Sec. Cor. 3/4" I.P.

Sec. Cor. 4"x4" C.M.

Sec. Cor. 3"x3" C.M.

℄ Approx. Sec. Line

Sec. Line 2657.80'

Sec. Line 2650.70'

Sec. Line 2595.13'

Sec. Line 5291.62'

Sta. 52+00.00

Sta. 115+00.00

Sta. 135+00.00

Sta. 125+48.89

Sta. 83+40.00

Sta. 69+00.00

Sta. 71+00.00

Sta. 87+80.03

Sta. 30+43.57

Sta. 20+00.00 ℄ (06630-2150) Maint. R/W 40'E, 8'W (Exist.)

Prop. R/W Lines (06630-2150) 40' 40'

M.P. 8.56

530.00' Lt. ℄

Sta. 20+90.00 ℄ S.A.L. R.R.

98°56' 18" ℄-℄

S 89°56' 12" E

89°57' 08" ℄-LL

Sec. Cor. 80" Nail on ℄

90°02' 52" ℄-LL

Sta. 20+00.00 ℄ (06630-2150) Plotted R/W 20.60'W, 40.07'E (Exist.)

S.A.L. R.R. R/W Lines

To S.R. 62 ← To Arcadia

To Bradley Junction

To Bradley Junction

BEGIN R/W JOB
STA. 20+40.07

EQUATION:
STA. 20+00.00 ℄ SURVEY
STA. 98+63.03 (06630-2150)

Sec. Line 4227.50' (±) Cor. to ℄ Rd.

Sec. Cor. 3/4" I.P.

Bearing Equation: N 89°55'30" W (GRID) = N 89°55'57" W (TRUE) (06520-2150) = N 89°56'30" W (06630-2150)

T 33 S, R 23 E — T 33 S, R 24 E

℄ SURVEY

R/W LINE N 89°54'48" E →

July 1958 Creek Bank Line

9' Asph. Rd

R/W LINE

78°12' ℄-℄

Sta. 67+09.00 ℄ 18' Graded Rd. Maint. R/W 18'E, 17'W

Sta. 70+01.25(c) ℄ 5 Span Timber Bridge in Place

P.C. 3°30' CURVE Lt. ⑩

P.T. 69°53'30" ℄-LL

Approx. Sec. Line

Sec. Cor. 4"x4" C.M.

Sec. Cor. No Cor. found

Sec. Cor. 4"x4" C.M.

Approx. Sec. Line

P.I. STA. 42+00.00
Δ = 0°09' LT.
NO CURVE

Jan. 1959 Creek Bank Line

4°00' CURVE Rt. ⑧

P.C.

P.T.

R/W LINE

N 55°55'48" E →

R/W LINE

Swamp

Swamp

Sta. 123+00.00 ℄ 15 span Conc. Bridge in Place

Sec. Cor. 4"x4" C.M. 33.00' Lt. ℄ N 89° 48' 48" E →

SEE INSERT "A"

S 89°54'12" E →

P.C.

P.T.

Sec. Line

Sec. Cor. 4"x4" C.M.

END R/W JOB
STA. 163+25.00

Sta. 156+66.00 ℄ 18' Graded Rd. Maint. R/W 10'W, 12'E

N 70° 31' 48" E →

To Bowling Green →

90°00' T.C. ℄ Curve Lt. ⑨

37° 36' T.S. ℄

Sta. 157+10.47(c) ℄ 10' Dirt Rd Maint. R/W 10'W & E.

P.I. STA. 143+76.65
Δ = 0°17' LT.

Sta. 143+77.39
12.98.47'

89°55'48" ℄-LL

℄-℄ Sec. Cor. 4"x4" C.M.

Sec. Cor. No Cor. found

CURVE Nº ①
P.I. STA. 83+09.30
Δ = 33° 59' LT.
D = 3° 30'
T = 500.22'
L = 970.85'
R = 1637.02'
P.C. STA. 78+09.08
P.T. STA. 87+80.03

CURVE Nº ②
P.I. STA. 129+89.10
Δ = 34°10' RT.
D = 4°00'
T = 440.21'
L = 854.17'
R = 1432.40'
P.C. STA. 125+48.89
P.T. STA. 134+03.06

P.I. STA. 143+76.65
Δ = 0° 17' LT.
NO CURVE

CURVE NO ③
P.I. STA. 157+81.87
Δ = 19° 17' Lt.
D = 3°00'
T = 324.46'
L = 642.78'
R = 1909.86'
P.C. STA. 154+57.41
P.T. STA. 161+00.19

INSERT "A"

NO SCALE

4 3 / 9 10 Sec. Cor. 3"x3" C.M.

Sec. Line 2657.80'

¼ Sec. Cor. 4"x4" C.M.

¼ Sec. Line

33.00'

℄ SURVEY

P.I. STA 143+76.65 Δ=0°17' LT.

Sta. 143+77.39 12.98.47'

89°55'48" ℄-LL

¼-¼ Sec. Cor. 4"x4" C.M.

UTILITY OWNERS

Power Lines & Poles owned by R.E.A. Co-op, Wauchula, Fla.
Telephone Lines & Poles owned by Inter-county Telephone & Telegraph Co., Ft. Myers, Fla.

NOTE:
(c) Indicates office calculated data.
Bearings are West Zone Grid being taken from U.S.C.&G.S. Sta. "L 77 1934"

KEY MAP

Alignment plotted from Field Book Nº 1
Land-ties & Topog. plotted from Field Book Nº 2

PULLARA, BOWEN & WATSON
ARCHITECTS ~ 2910 GRAND CENTRAL AVE ~ ENGINEERS
TAMPA, FLORIDA
COMM. Nº 5812 William A. Watson

STATE OF FLORIDA
STATE ROAD DEPARTMENT

RIGHT OF WAY MAP

SECTION NO. 06520-2150

ROAD NO. S-664A. HARDEE COUNTY

	NAMES	DATES	APPROVED BY
SCALE 1"= 500'			
DRAWN	E.T.C.	8-12-58	E. M. Johnson DIVISION ENGINEER
TRACED	E.T.C.	8-12-58	
INDEXED			Horton Bucham 8-16-58 for STATE HIGHWAY ENGINEER
REVISED			
REVISED			
CHECKED	P.N.	8-13-58	

FED. ROAD DIV. No.	STATE	SEC. AND JOB No.	FISCAL YEAR	SHEET No.	TOTAL SHEETS
3	FLA.	06520-2150	58	2	5

EQUATION:
STA. 20+00.00 ℄ SURVEY = STA. 99+63.03 (06630-2150)

T-33S., R-23 E
T-33S., R-24 E

BEARING EQUA. { N. 89°-56'-30" W. GRID (06630-2150) / N. 89°-56'-51" W. TRUE }

Sta. 20+00.00 Exist. Maint. R/W Line (06630-2150)

Prop. R/W Line (06630-2150)

M.P. 356

BEGIN R/W JOB
STA 20+40.07

Sec. Line

Sec. Cor. 4"x4" I.P.

Sec. Cor. 4"x4" C.M.

Sec. Cor. 4"x4" I.P.

Sec. Cor. 4"x4" C.M.

Sec. Cor. 4"x4" C.M.

Sec. Cor. 4"x4" C.M

FED. ROAD DIV. No.	STATE	SEC. AND JOB No.	FISCAL YEAR	SHEET No.	TOTAL SHEETS
3	FLA.	06520-2150	58	3	5

T33S-R24E

SCALE 1" = 100'

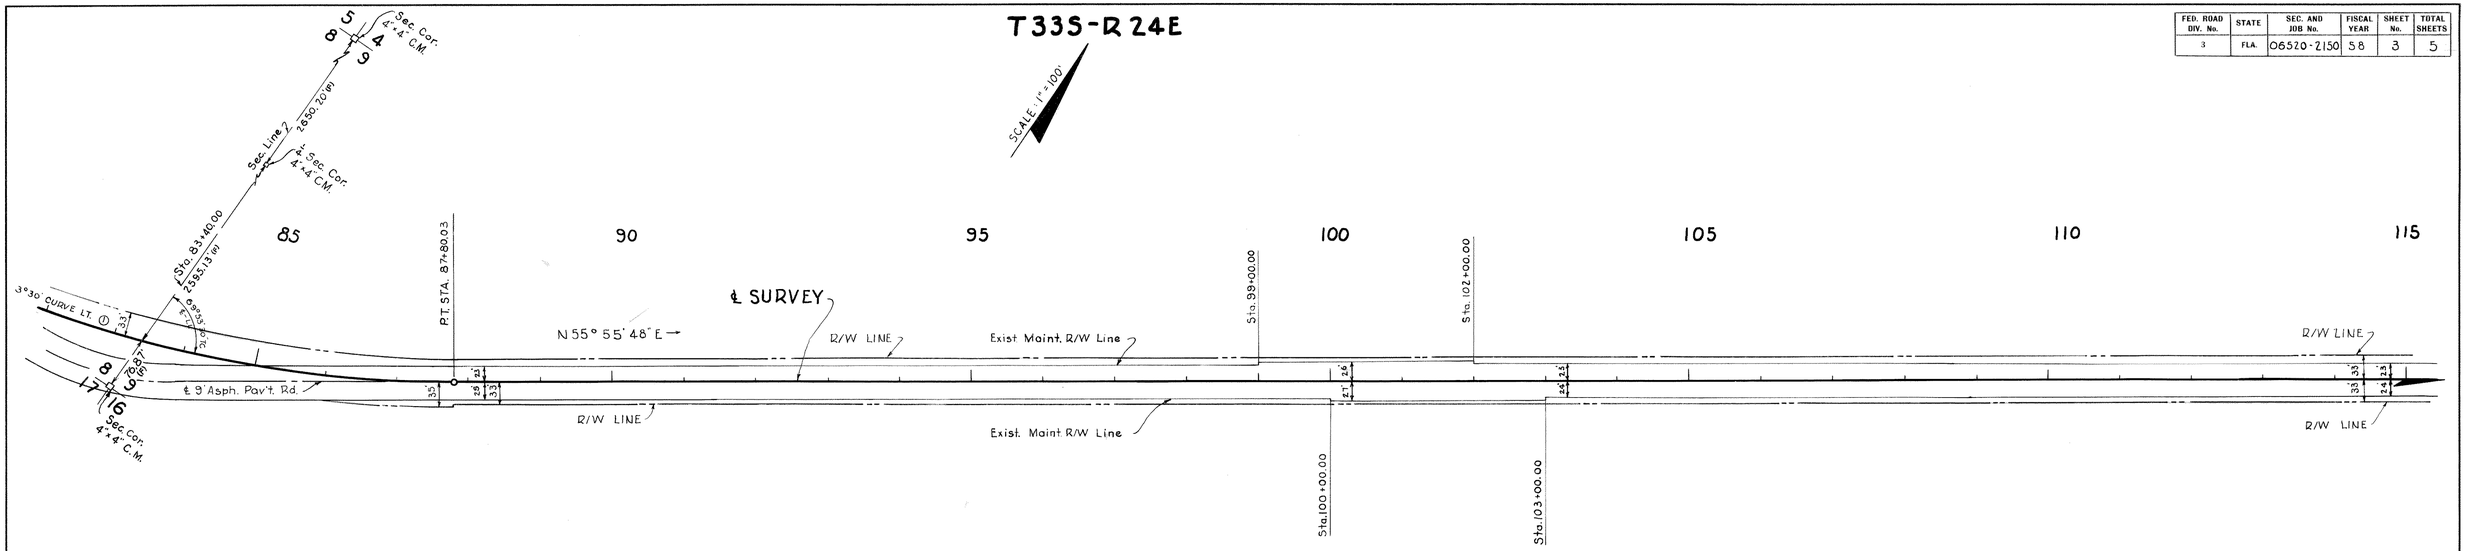

CURVE Nº ①
P.I. STA. 83+09.30
Δ = 33°59' LT.
D = 3° 30'
T = 500.22'
L = 970.95'
R = 1637.02'
P.C. STA. 78+09.08
P.T. STA. 87+80.03

INSERT Nº 1

T33S-R24E

SCALE 1" = 100'

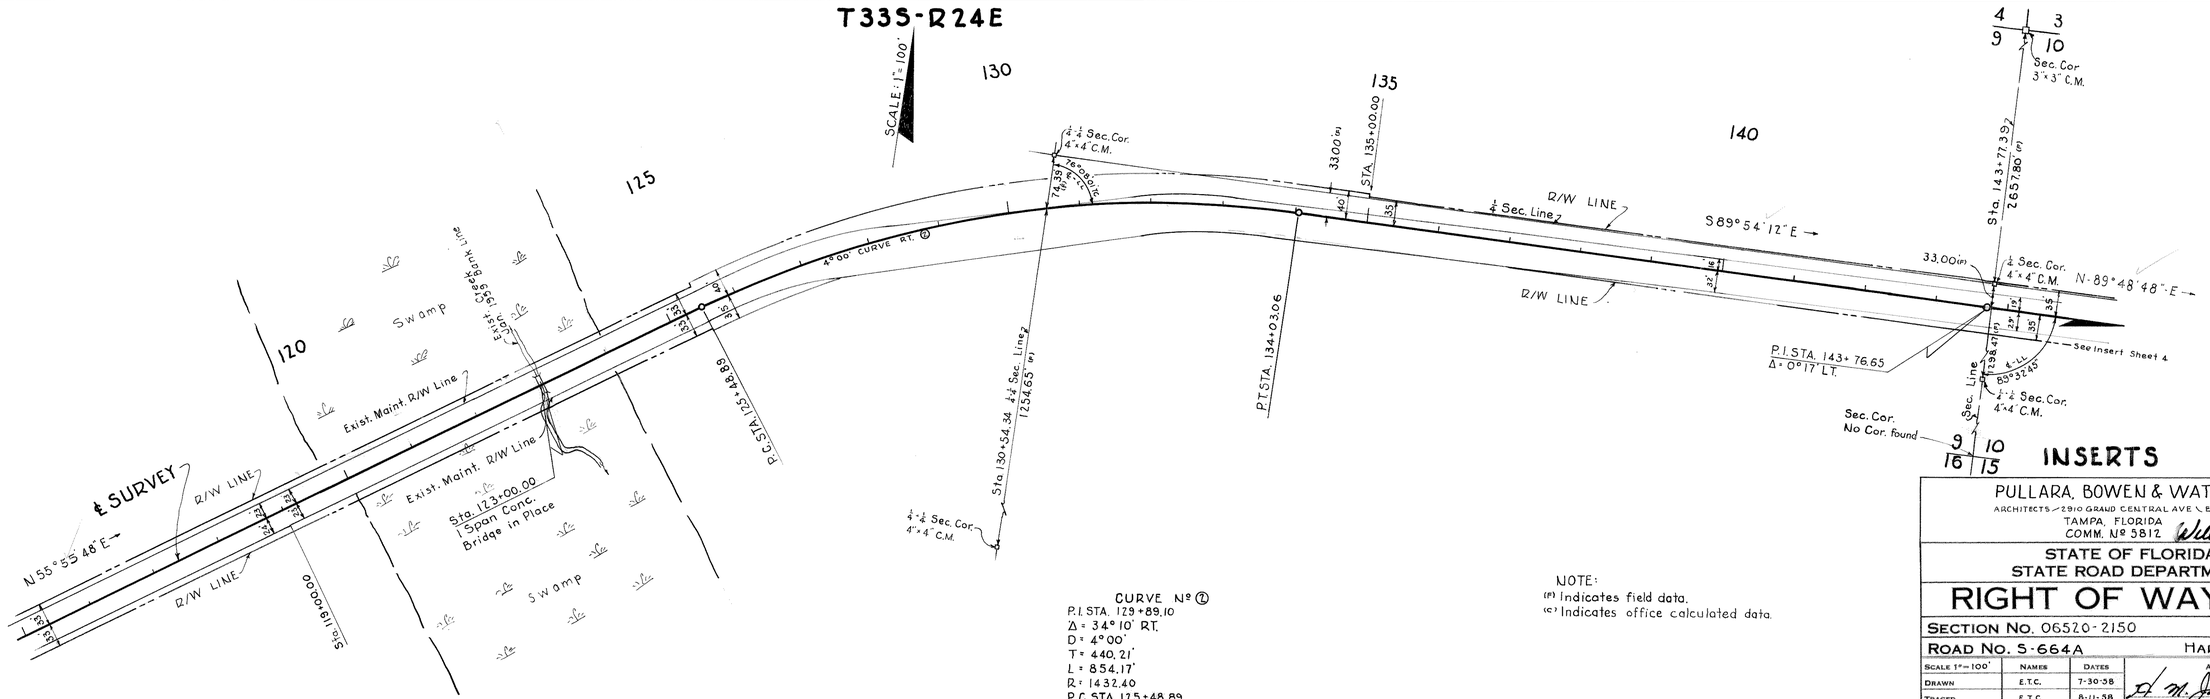

CURVE Nº ②
P.I. STA. 129+89.10
Δ = 34° 10' RT.
D = 4° 00'
T = 440.21'
L = 854.17'
R = 1432.40
P.C. STA. 125+48.89
P.T. STA. 134+03.06

NOTE:
(m) Indicates field data.
(c) Indicates office calculated data.

P.I. STA. 143+76.65
Δ = 0° 17' LT.
NO CURVE

INSERT Nº 2

INSERTS

PULLARA, BOWEN & WATSON
ARCHITECTS — 2910 GRAND CENTRAL AVE. — ENGINEERS
TAMPA, FLORIDA
COMM. Nº 5812 William A. Watson

STATE OF FLORIDA
STATE ROAD DEPARTMENT

RIGHT OF WAY MAP

SECTION No. 06520-2150

ROAD No. S-664A — HARDEE COUNTY

	NAMES	DATES
SCALE 1"=100'		
DRAWN	E.T.C.	7-30-58
TRACED	E.T.C.	8-11-58
INDEXED		
REVISED		
REVISED		
CHECKED	P. N.	8-13-58

APPROVED BY
H. M. Johnson
DIVISION ENGINEER
Hollon Bucham 3-16-59
for STATE HIGHWAY ENGINEER

FED. ROAD DIV. No.	STATE	SEC. AND JOB No.	FISCAL YEAR	SHEET No.	TOTAL SHEETS
3	FLA.	06520-2150	58	4	5

T 33 S - R 24 E

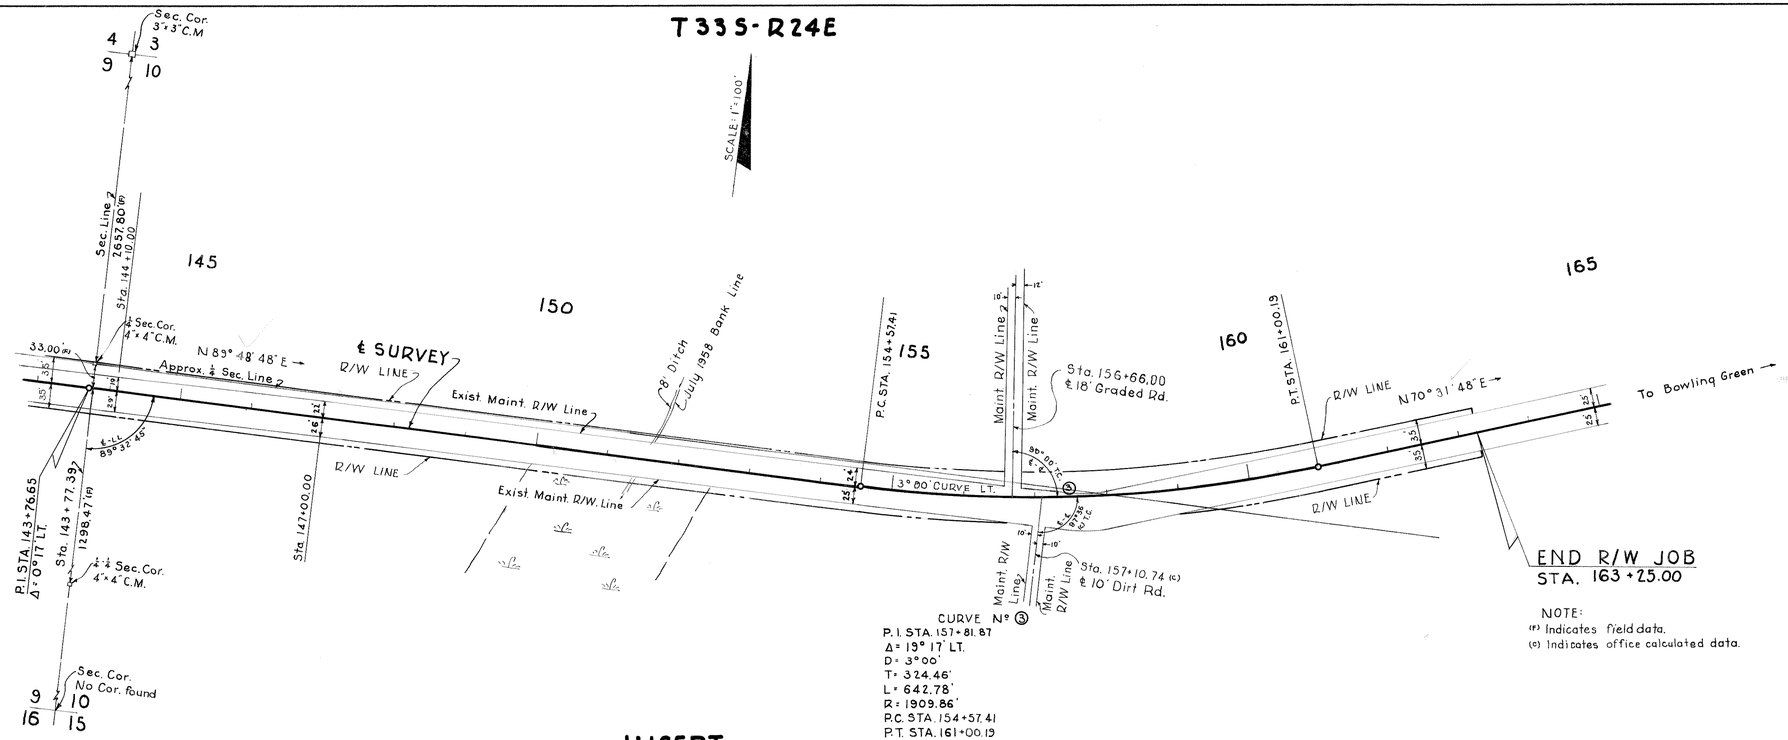

CURVE Nº ③
P. I. STA. 157+81.87
Δ = 19° 17' LT.
D = 3° 00'
T = 324.46'
L = 642.78'
R = 1909.86'
P.C. STA. 154+57.41
P.T. STA. 161+00.13

NOTE:
(f) Indicates field data.
(c) Indicates office calculated data.

P.I. STA. 143+76.65
Δ = 0° 17' LT.
NO CURVE

INSERT

INSERT

PULLARA, BOWEN & WATSON
ARCHITECTS - 2910 GRAND CENTRAL AVE. - ENGINEERS
TAMPA, FLORIDA
COMM. Nº 5812 Wilbur A. Watson

STATE OF FLORIDA
STATE ROAD DEPARTMENT

RIGHT OF WAY MAP

SECTION No. 06520-2150

ROAD No. S-664A HARDEE COUNTY

	NAMES	DATES
SCALE 1" = 100'		
DRAWN	E.T.C.	7-30-58
TRACED	E.T.C.	8-11-58
INDEXED		
REVISED		
REVISED		
CHECKED	P. N.	8-14-58

APPROVED BY
E. M. Johnson DIVISION ENGINEER
Harper Buchan for STATE HIGHWAY ENGINEER 3-16-59

FED. ROAD DIV. No.	STATE	SEC. AND JOB No.	FISCAL YEAR	SHEET No.	TOTAL SHEETS
3	FLA.	06520-2150	58	5	5

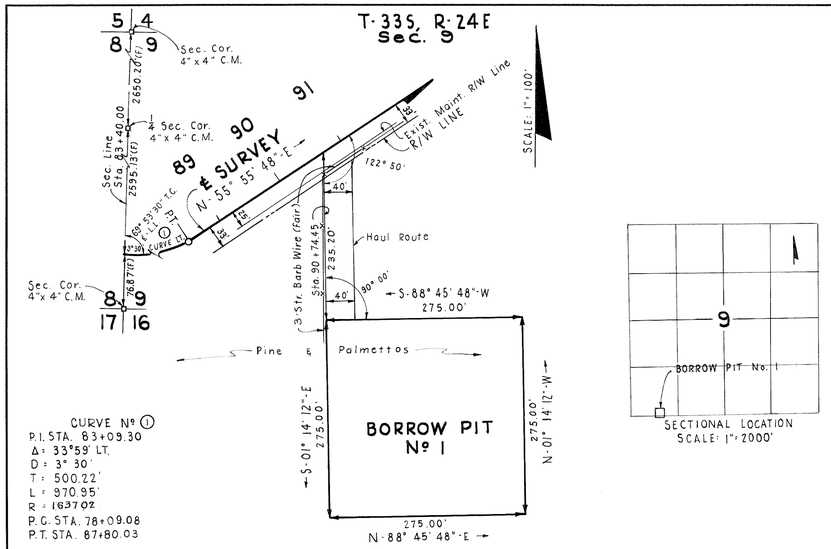

CURVE Nº ①
P.I. STA. 83+09.30
Δ = 33°59' LT.
D = 3° 30'
T = 500.22'
L = 870.95'
R = 1637.02'
P.C. STA. 78+09.08
P.T. STA. 87+80.03

BORROW PIT Nº 1
RT. STA. 90 + 74.45

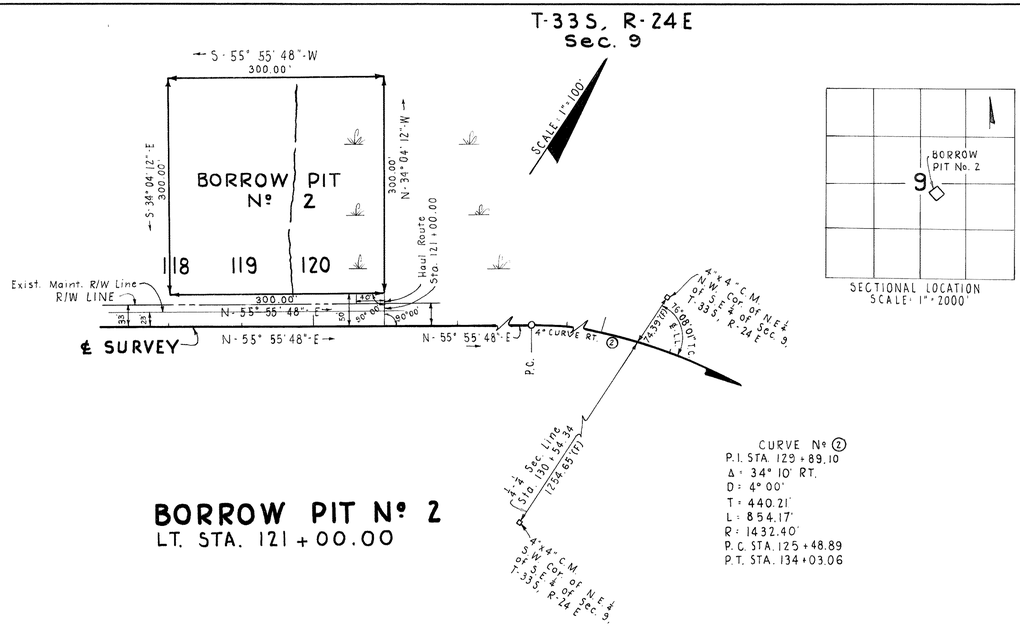

CURVE Nº ②
P.I. STA. 129+89.10
Δ = 34° 10' RT.
D = 4° 00'
T = 440.21'
L = 854.17'
R = 1432.40'
P.C. STA. 125+48.89
P.T. STA. 134+03.06

BORROW PIT Nº 2
LT. STA. 121 + 00.00

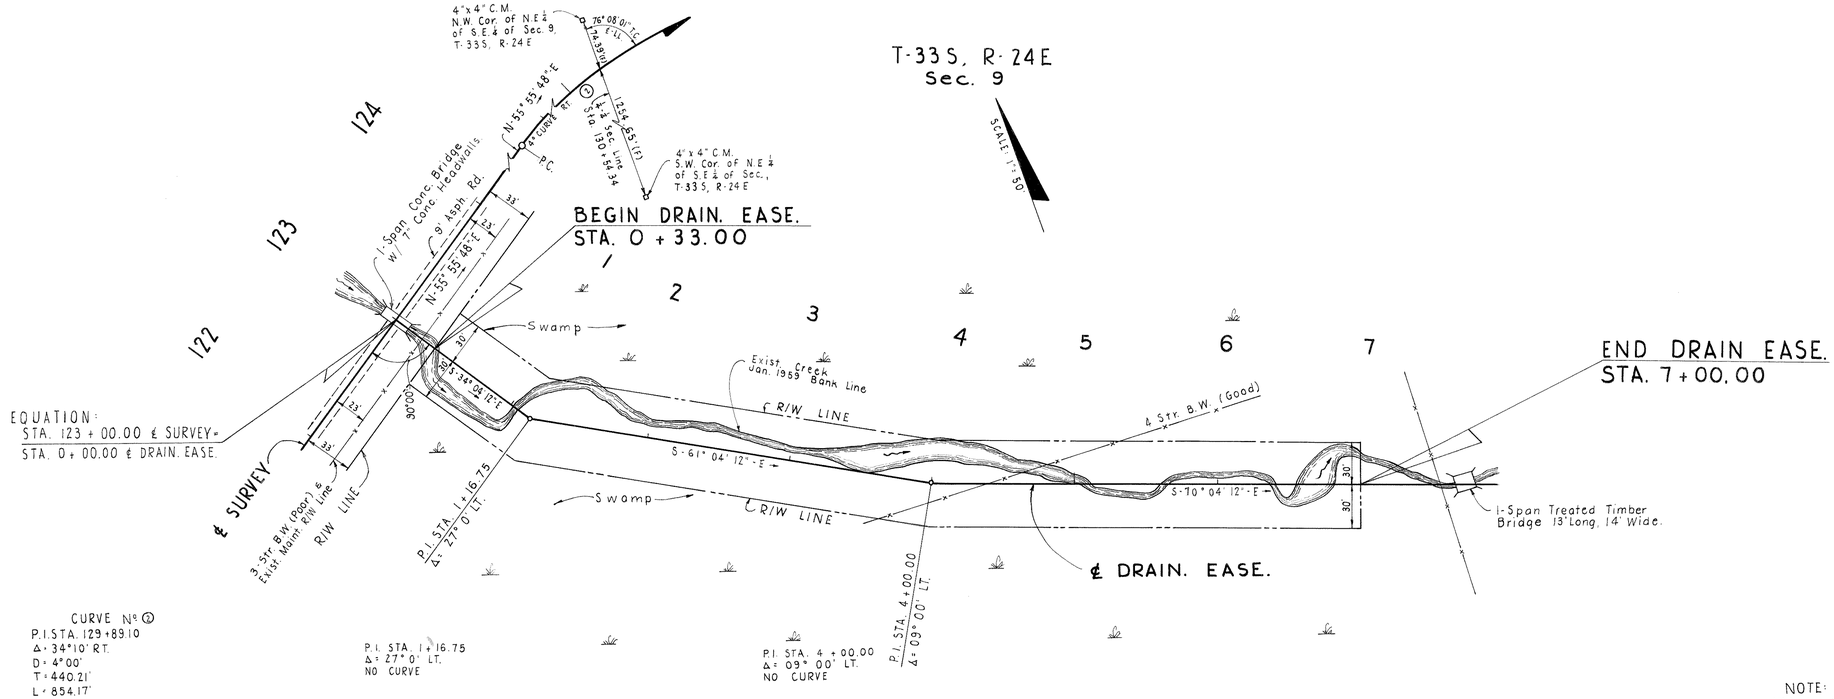

CURVE Nº ③
P.I. STA. 129+89.10
Δ = 34°10' RT.
D = 4° 00'
T = 440.21'
L = 854.17'
R = 1432.40'
P.C. STA. 125+48.89
P.T. STA. 134+03.06

P.I. STA. 1+16.75
Δ = 27° 0' LT.
NO CURVE

P.I. STA. 4+00.00
Δ = 09° 00' LT.
NO CURVE

DRAINAGE EASEMENT
RT. STA. 123 + 00.00

NOTE:
(F) Indicates field data.

BORROW PITS & DRAINAGE EASEMENT

PULLARA, BOWEN & WATSON
ARCHITECTS / 2910 GRAND CENTRAL AVE. \ ENGINEERS
TAMPA, FLORIDA
COMM. Nº 581.2 William & Watson

STATE OF FLORIDA
STATE ROAD DEPARTMENT

RIGHT OF WAY MAP

SECTION NO. 06520-2150

ROAD NO. S-664A — HARDEE COUNTY

SCALE NOTED	NAMES	DATES	APPROVED BY
DRAWN	J.D.	1-20-59	H. M. Johnson — DIVISION ENGINEER
TRACED	J.D.	1-21-59	Harlo Bupkin 3-16-59 for STATE HIGHWAY ENGINEER
INDEXED			
REVISED	AWC	1-8-59	
REVISED			
CHECKED	P. N.	1-21-59	