FED. ROAD DIV. No.	STATE	SEC. AND JOB No.	FISCAL YEAR	SHEET No.	TOTAL SHEETS
3	FLA.	0653-150	57	1	6

EQUATION:
STA. 5+00.35 ℄ SURVEY
STA.53+74.10 ℄ (0605-155B)

BEGIN R/W JOB
STA. 7+64.79

SCALE: 1" = 500'

T34S, R25E / T34S, R26E

T34S, R26E

END R/W JOB
STA 219+00

UTILITY OWNERS:
Power Poles & Lines owned By R.E.A. Coop.
Telephone poles & Lines lines owned by Inter-County Telephone & Telegraph Co., Ft. Myers, Fla.

NOTE:
(c) Indicates Office-calculated Data.
(F) Indicates Field data

Bearings are true being taken from S.R.D. 0605-110

KEY MAP

PULLARA, BOWEN & WATSON
ARCHITECTS — 2910 GRAND CENTRAL AVE — ENGINEERS
TAMPA, FLORIDA
COMM. NO. 5726

STATE OF FLORIDA
STATE ROAD DEPARTMENT

RIGHT OF WAY MAP

SECTION NO. 0653-150
ROAD NO. S-636 HARDEE COUNTY

	NAMES	DATES
SCALE 1"= 500'		
DRAWN	R.D.P.	12-3-57
TRACED	R.D.P.	12-3-57
INDEXED		
REVISED		
REVISED		
CHECKED	J.D.	1-16-58

APPROVED BY
H. M. Johnson DIVISION ENGINEER
for STATE HIGHWAY ENGINEER 3-26-58

FED. ROAD DIV. No.	STATE	SEC. AND JOB No.	FISCAL YEAR	SHEET No.	TOTAL SHEETS
3	FLA.	0653-150	57	2	6

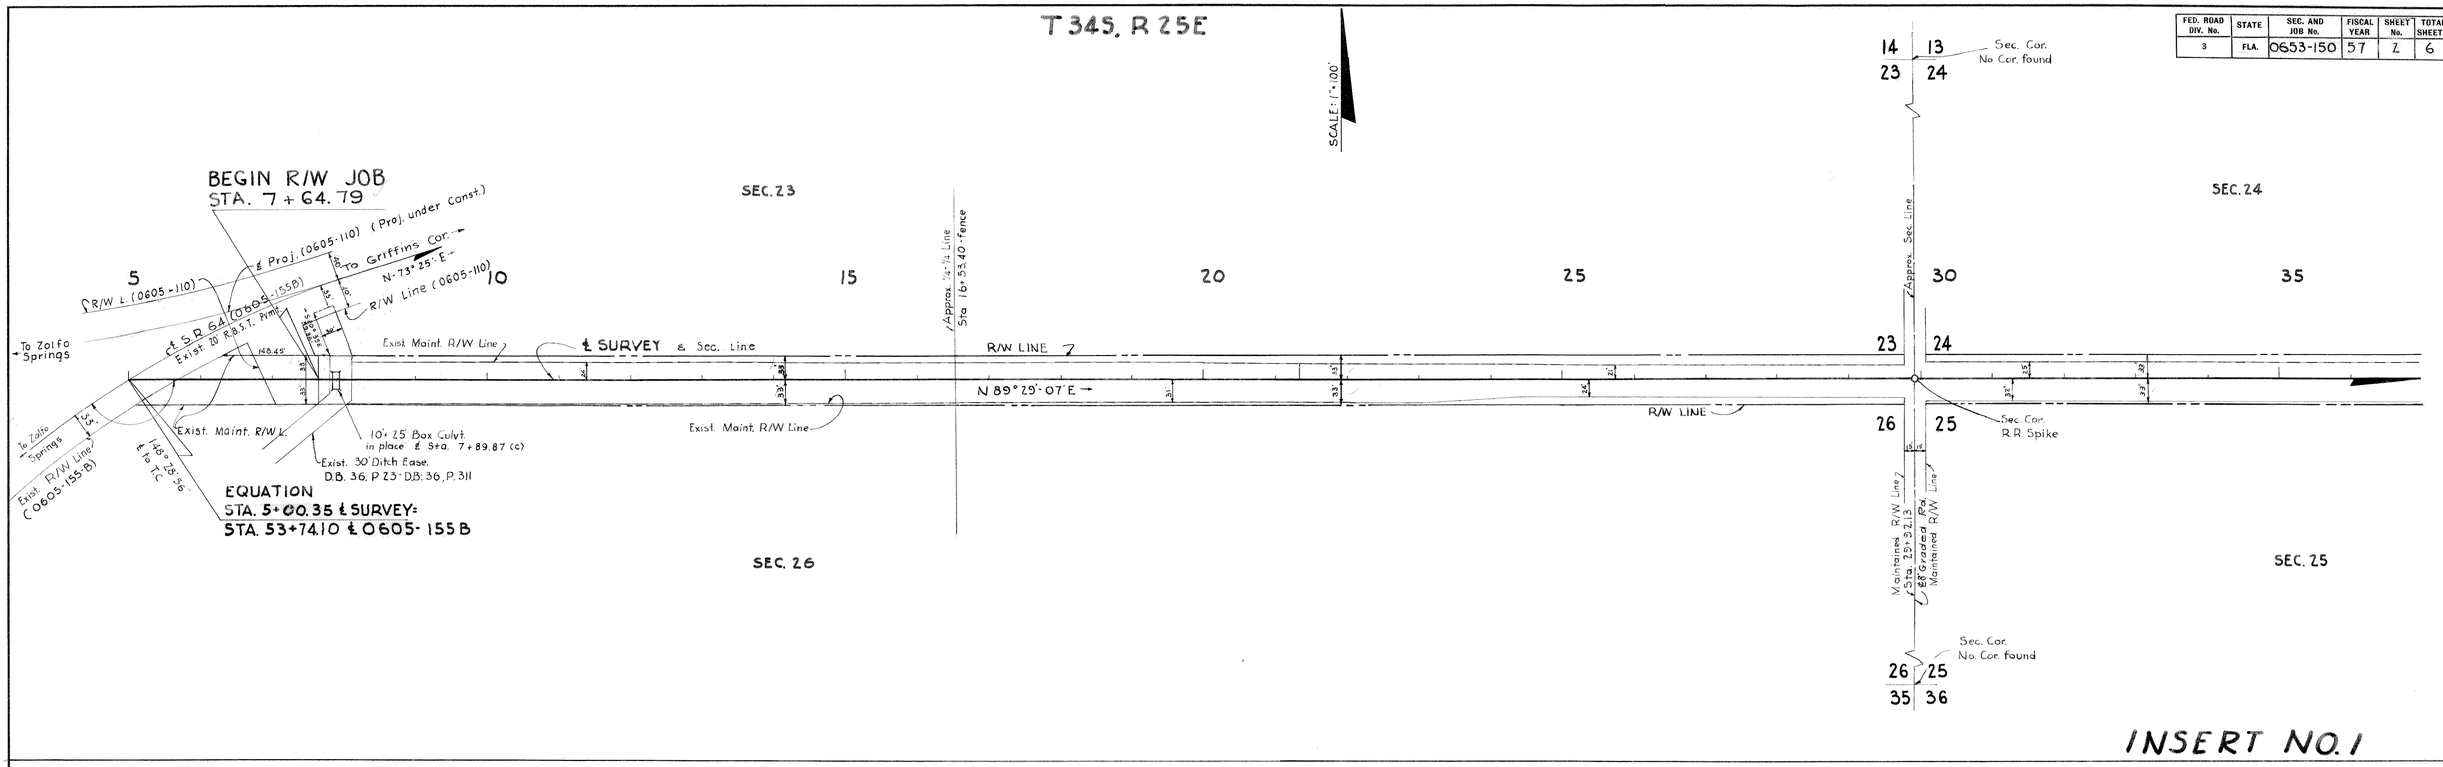

PULLARA, BOWEN & WATSON
ARCHITECTS — 2910 GRAND CENTRAL AVE. — ENGINEERS
TAMPA, FLORIDA
COMM. NO. 5726 William A. Watson

STATE OF FLORIDA
STATE ROAD DEPARTMENT

RIGHT OF WAY MAP

SECTION No. 0653-150

ROAD No. S-636 HARDEE COUNTY

SCALE 1"= 100'	NAMES	DATES	APPROVED BY
DRAWN	E.C.	12-4-57	H. M. Johnson DIVISION ENGINEER
TRACED	E.C.	12-7-57	Horace Buchan 5-26-58 for STATE HIGHWAY ENGINEER
INDEXED			
REVISED			
REVISED			
CHECKED	J.D.	1-16-58	

2

FED. ROAD DIV. No.	STATE	SEC. AND JOB No.	FISCAL YEAR	SHEET No.	TOTAL SHEETS
3	FLA.	0653-150	57	3	6

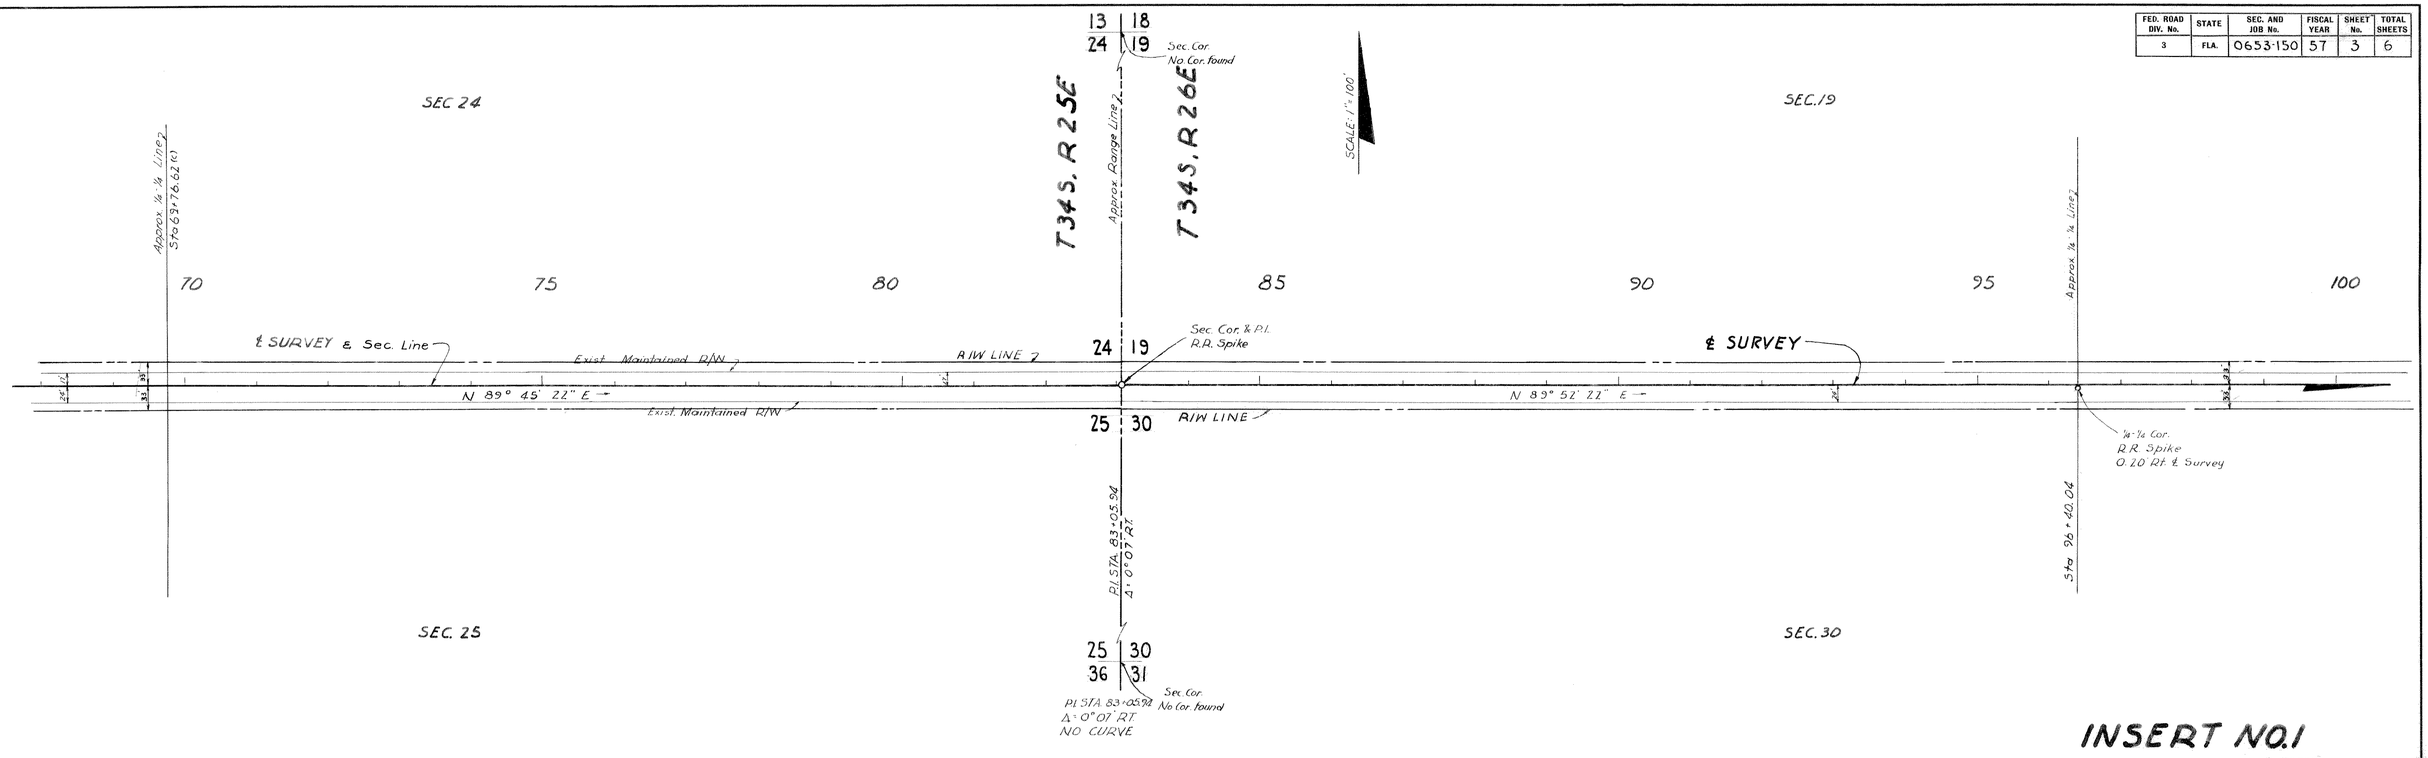

INSERT NO.1

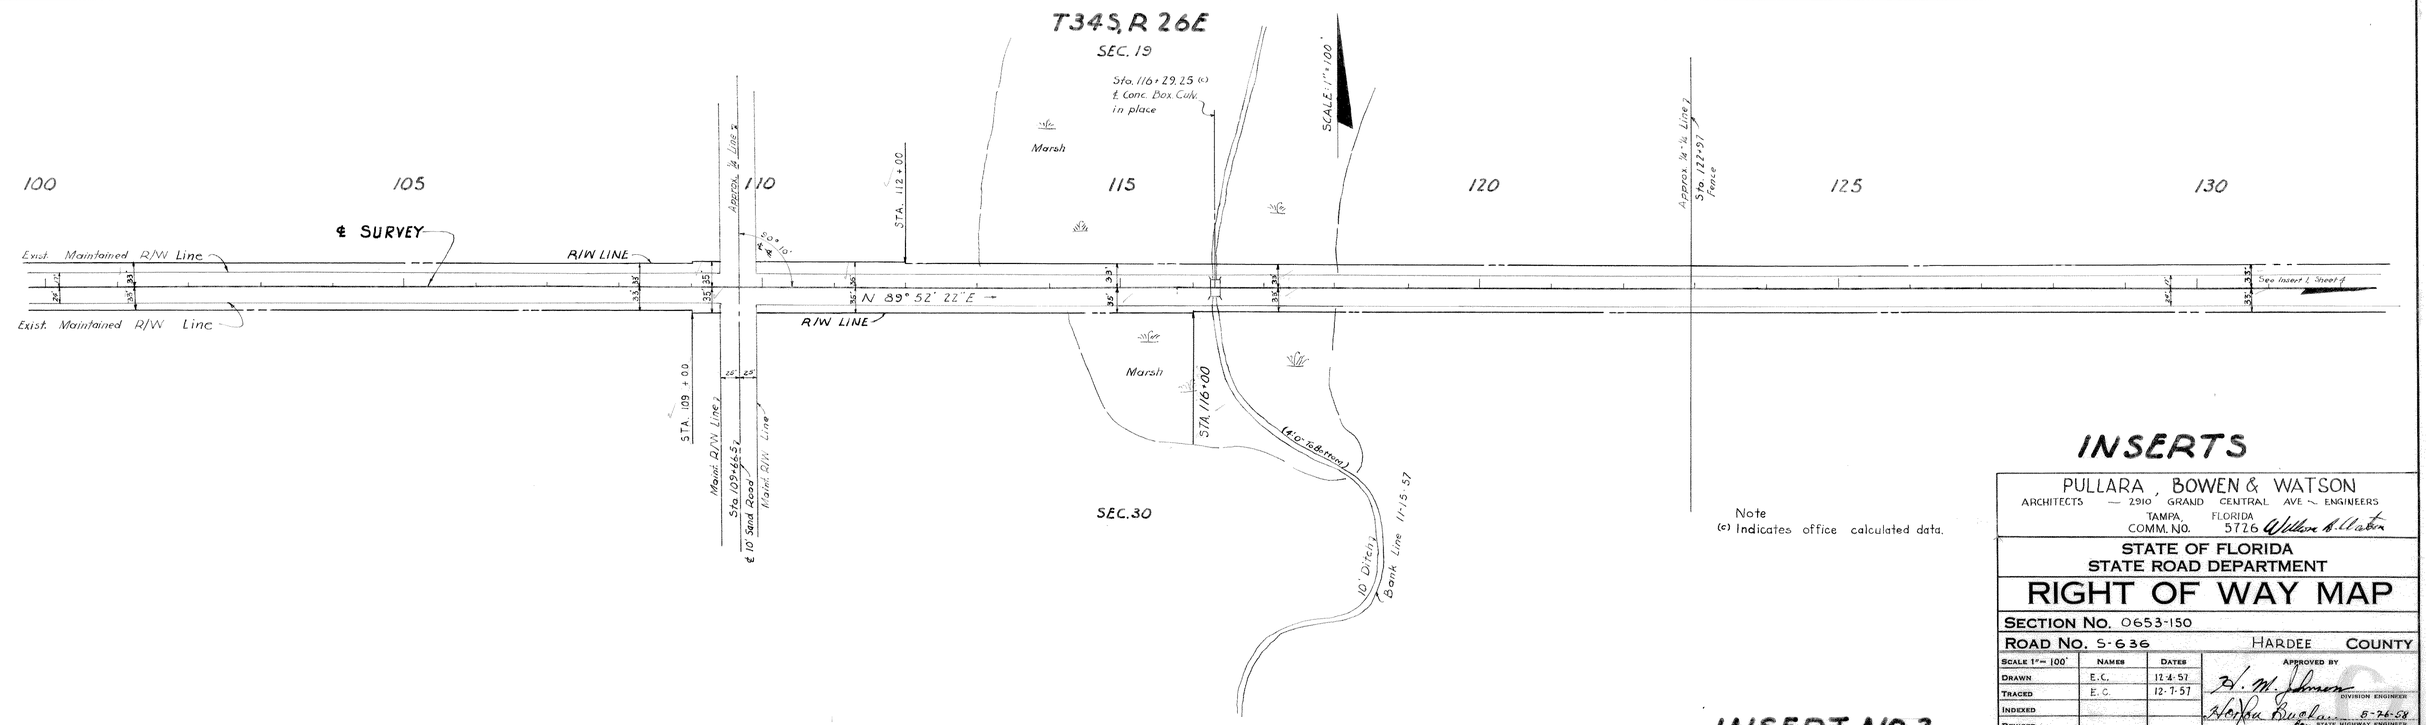

INSERTS

Note
(c) Indicates office calculated data.

INSERT NO.2

PULLARA, BOWEN & WATSON
ARCHITECTS — 2910 GRAND CENTRAL AVE — ENGINEERS
TAMPA, FLORIDA
COMM. NO. 5726 William H. Watson

STATE OF FLORIDA
STATE ROAD DEPARTMENT

RIGHT OF WAY MAP

SECTION No. 0653-150

ROAD No. S-636 HARDEE COUNTY

SCALE 1" = 100'	NAMES	DATES	APPROVED BY
DRAWN	E.C.	12-4-57	H. M. Johnson DIVISION ENGINEER
TRACED	E.C.	12-7-57	Horton Buchan for STATE HIGHWAY ENGINEER 5-26-58
INDEXED			
REVISED			
REVISED			
CHECKED	J.D.	1-16-58	

3

FED. ROAD DIV. No.	STATE	SEC. AND JOB No.	FISCAL YEAR	SHEET No.	TOTAL SHEETS
3	FLA.	0653-150	57	4	6

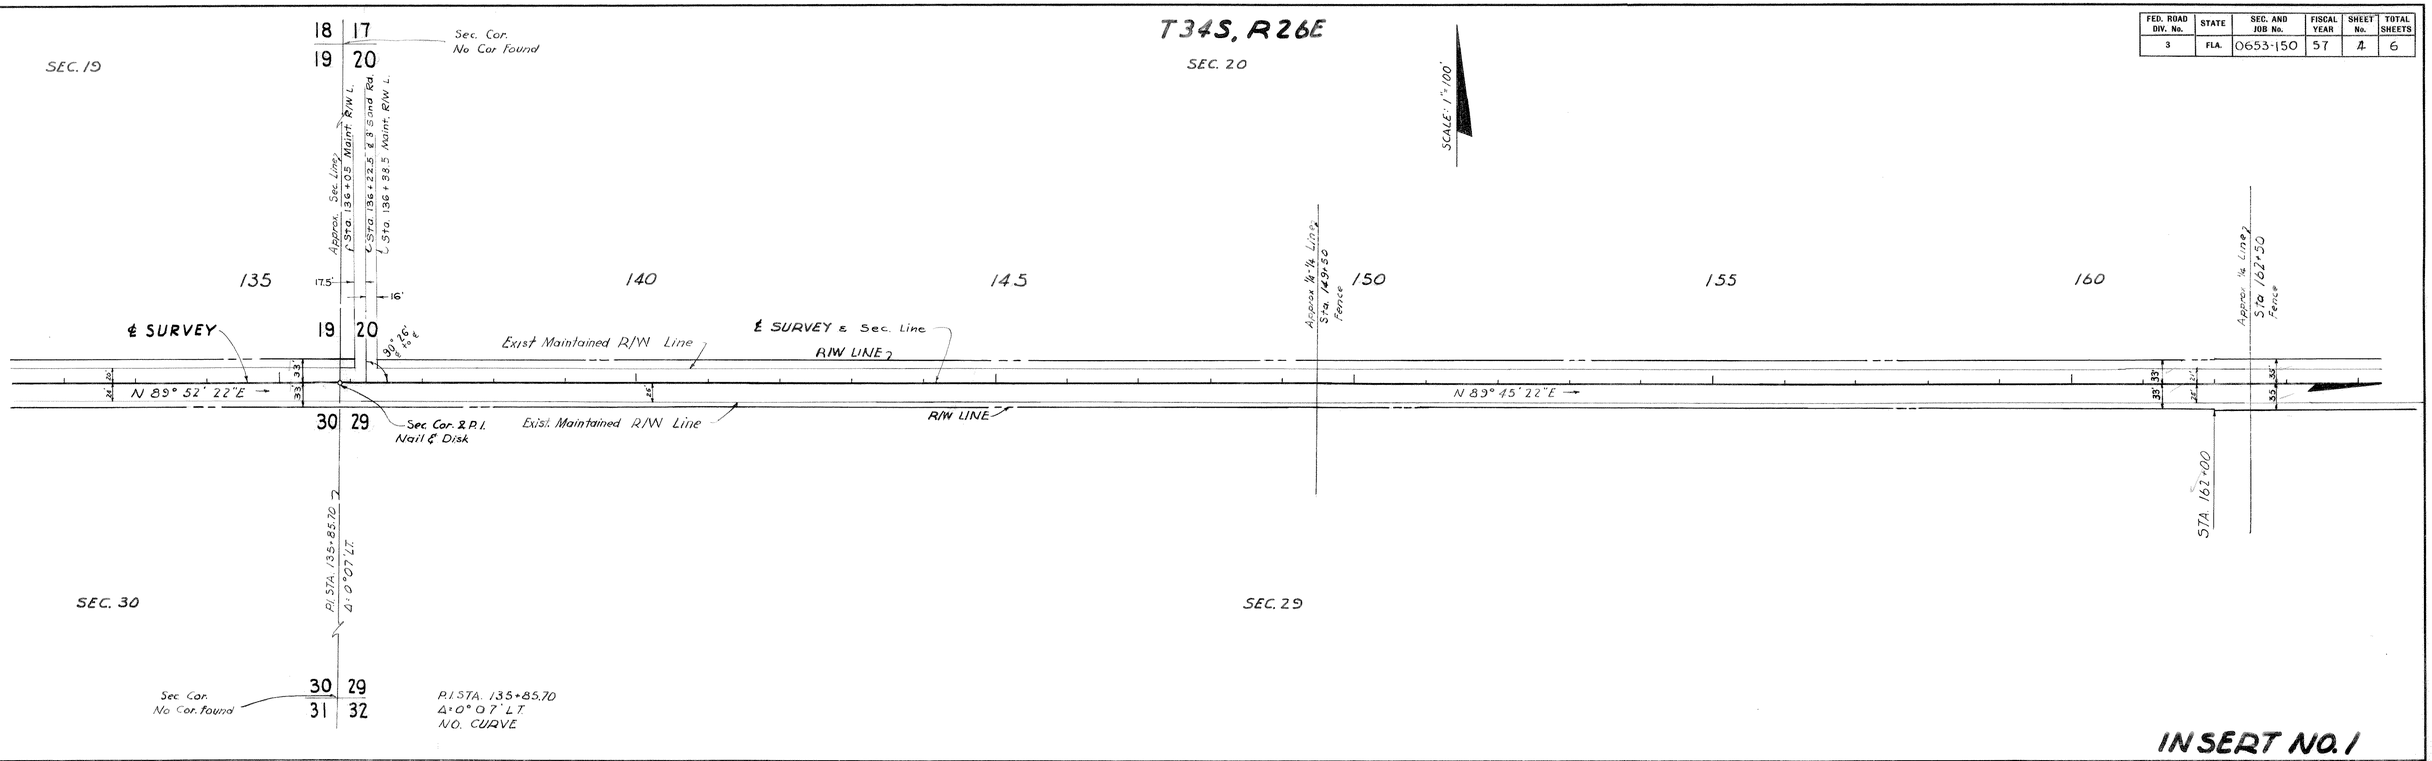

INSERT NO. 1

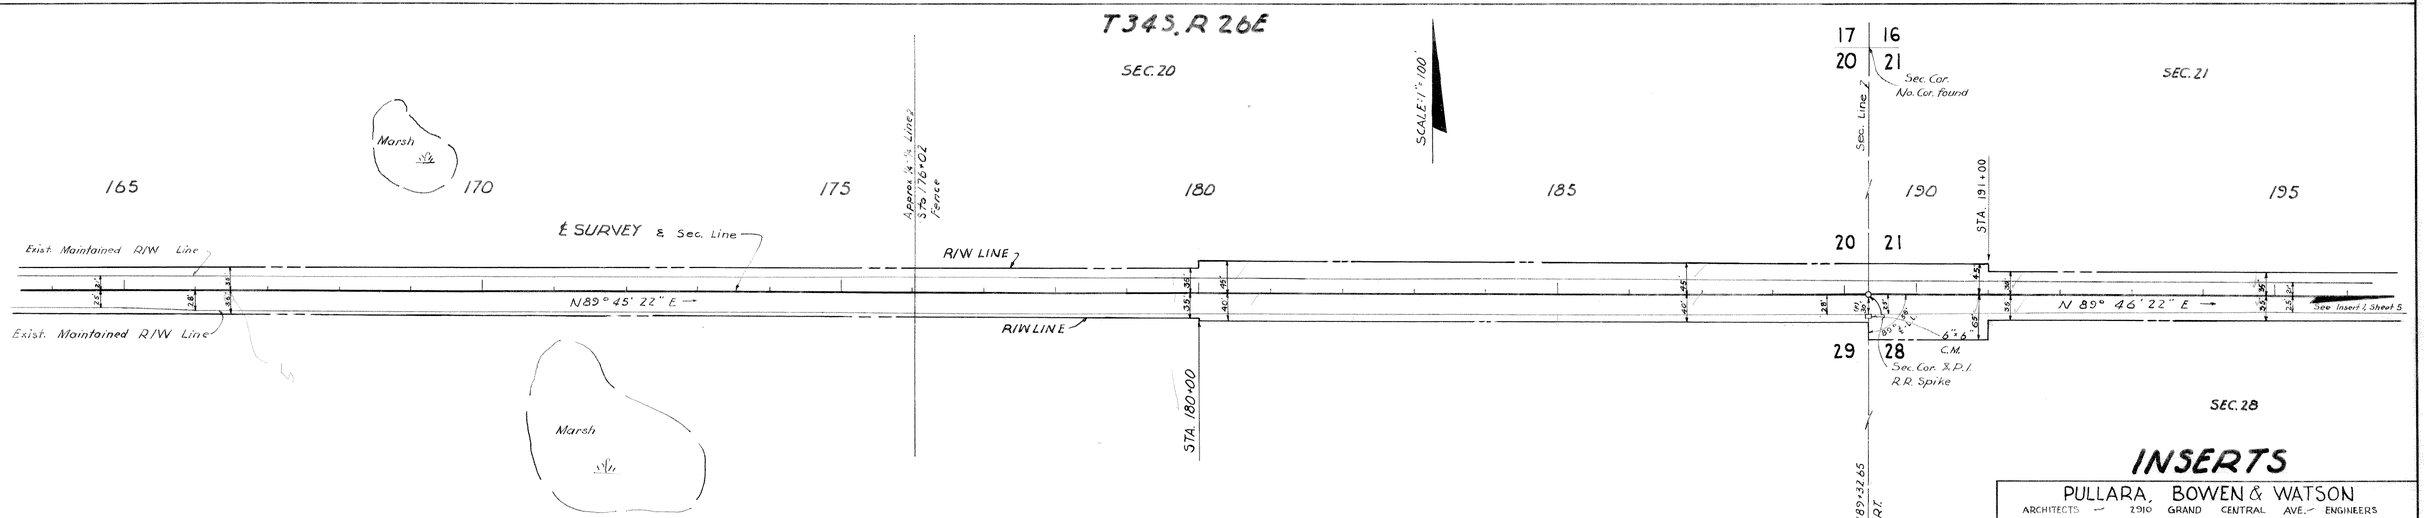

NOTE
(f) Indicates field data.

INSERT NO. 2

INSERTS

PULLARA, BOWEN & WATSON
ARCHITECTS — 2910 GRAND CENTRAL AVE. — ENGINEERS
TAMPA, FLORIDA
COMM. NO. 5726 William A. Watson

STATE OF FLORIDA
STATE ROAD DEPARTMENT

RIGHT OF WAY MAP

SECTION No. 0653-150

ROAD No. S-636 HARDEE COUNTY

	NAMES	DATES
SCALE 1"=100'		
DRAWN	E.C.	12-5-57
TRACED	E.C.	12-22-57
INDEXED		
REVISED		
REVISED		
CHECKED	J. D.	1-16-58

APPROVED BY
H. M. Johnson DIVISION ENGINEER
Norman Buchan 5-24-58 STATE HIGHWAY ENGINEER

4

FED. ROAD DIV. No.	STATE	SEC. AND JOB No.	FISCAL YEAR	SHEET No.	TOTAL SHEETS
3	FLA.	0653-150	57	5	6

T34S. R26E

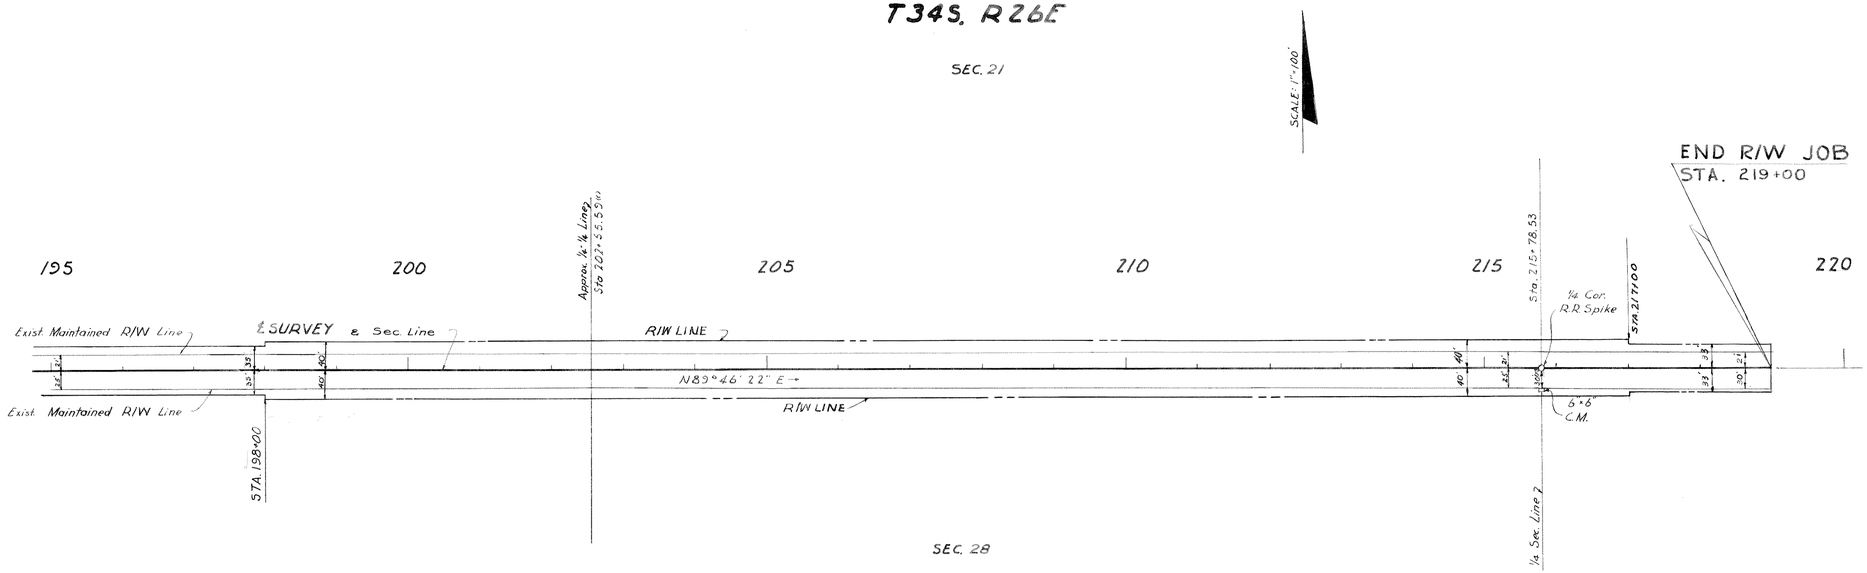

INSERT NO.1

INSERT

NOTE
(C) Indicates office calculated data.
(F) Indicates Field data.

PULLARA, BOWEN & WATSON
ARCHITECTS — 2910 GRAND CENTRAL AVE. — ENGINEERS
TAMPA, FLORIDA
COMM. No. 3726

STATE OF FLORIDA
STATE ROAD DEPARTMENT

RIGHT OF WAY MAP

SECTION No. 0653-150

ROAD No. S-636 HARDEE COUNTY

	NAMES	DATES
SCALE 1"=100'		
DRAWN	E.E.	12-5-57
TRACED	E.E.	12-22-57
INDEXED		
REVISED		
REVISED		
CHECKED	J.D.	1-16-58

APPROVED BY
H. M. Johnson DIVISION ENGINEER
Harper Bugbee 5-26-58 STATE HIGHWAY ENGINEER

5

FED. ROAD DIV. No.	STATE	SEC. AND JOB No.	FISCAL YEAR	SHEET No.	TOTAL SHEETS
3	FLA.	0653-150	57	6	6

T 34 S - R 26 E

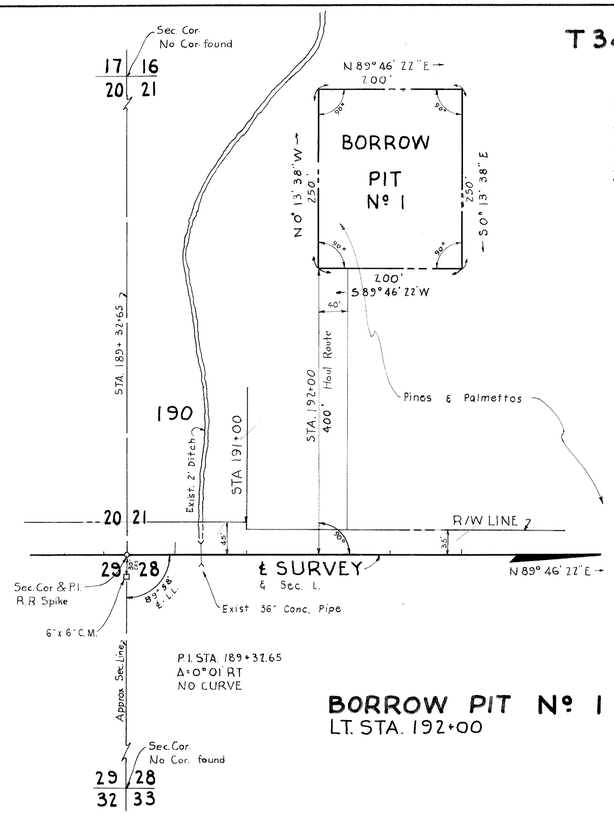

SCALE: 1" = 100'

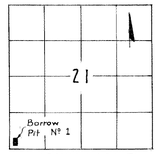

SECTION LOCATION
Not to Scale

NOTE:
(F) Indicates Field Data.

BORROW PIT Nº 1
LT. STA. 192+00

BORROW PIT

PULLARA, BOWEN & WATSON
ARCHITECTS — 2310 GRAND CENTRAL AVE. — ENGINEERS
TAMPA, FLORIDA
COMM. NO. 5726 William A. Watson

STATE OF FLORIDA
STATE ROAD DEPARTMENT

RIGHT OF WAY MAP

SECTION No. 0653-150

ROAD No. S-636 HARDEE COUNTY

	NAMES	DATES
SCALE 1" = 100'		
DRAWN	E.C.	3-12-58
TRACED	E.C.	3-13-58
INDEXED		
REVISED		
REVISED		
CHECKED:	R.N.	4-17-58

APPROVED BY
H. M. Johnson DIVISION ENGINEER
5-26-58
for STATE HIGHWAY ENGINEER

6