FED. ROAD DIV. No.	STATE	PROJECT No.	FISCAL YEAR	SHEET No.
3	FLA.	06560-2602		1

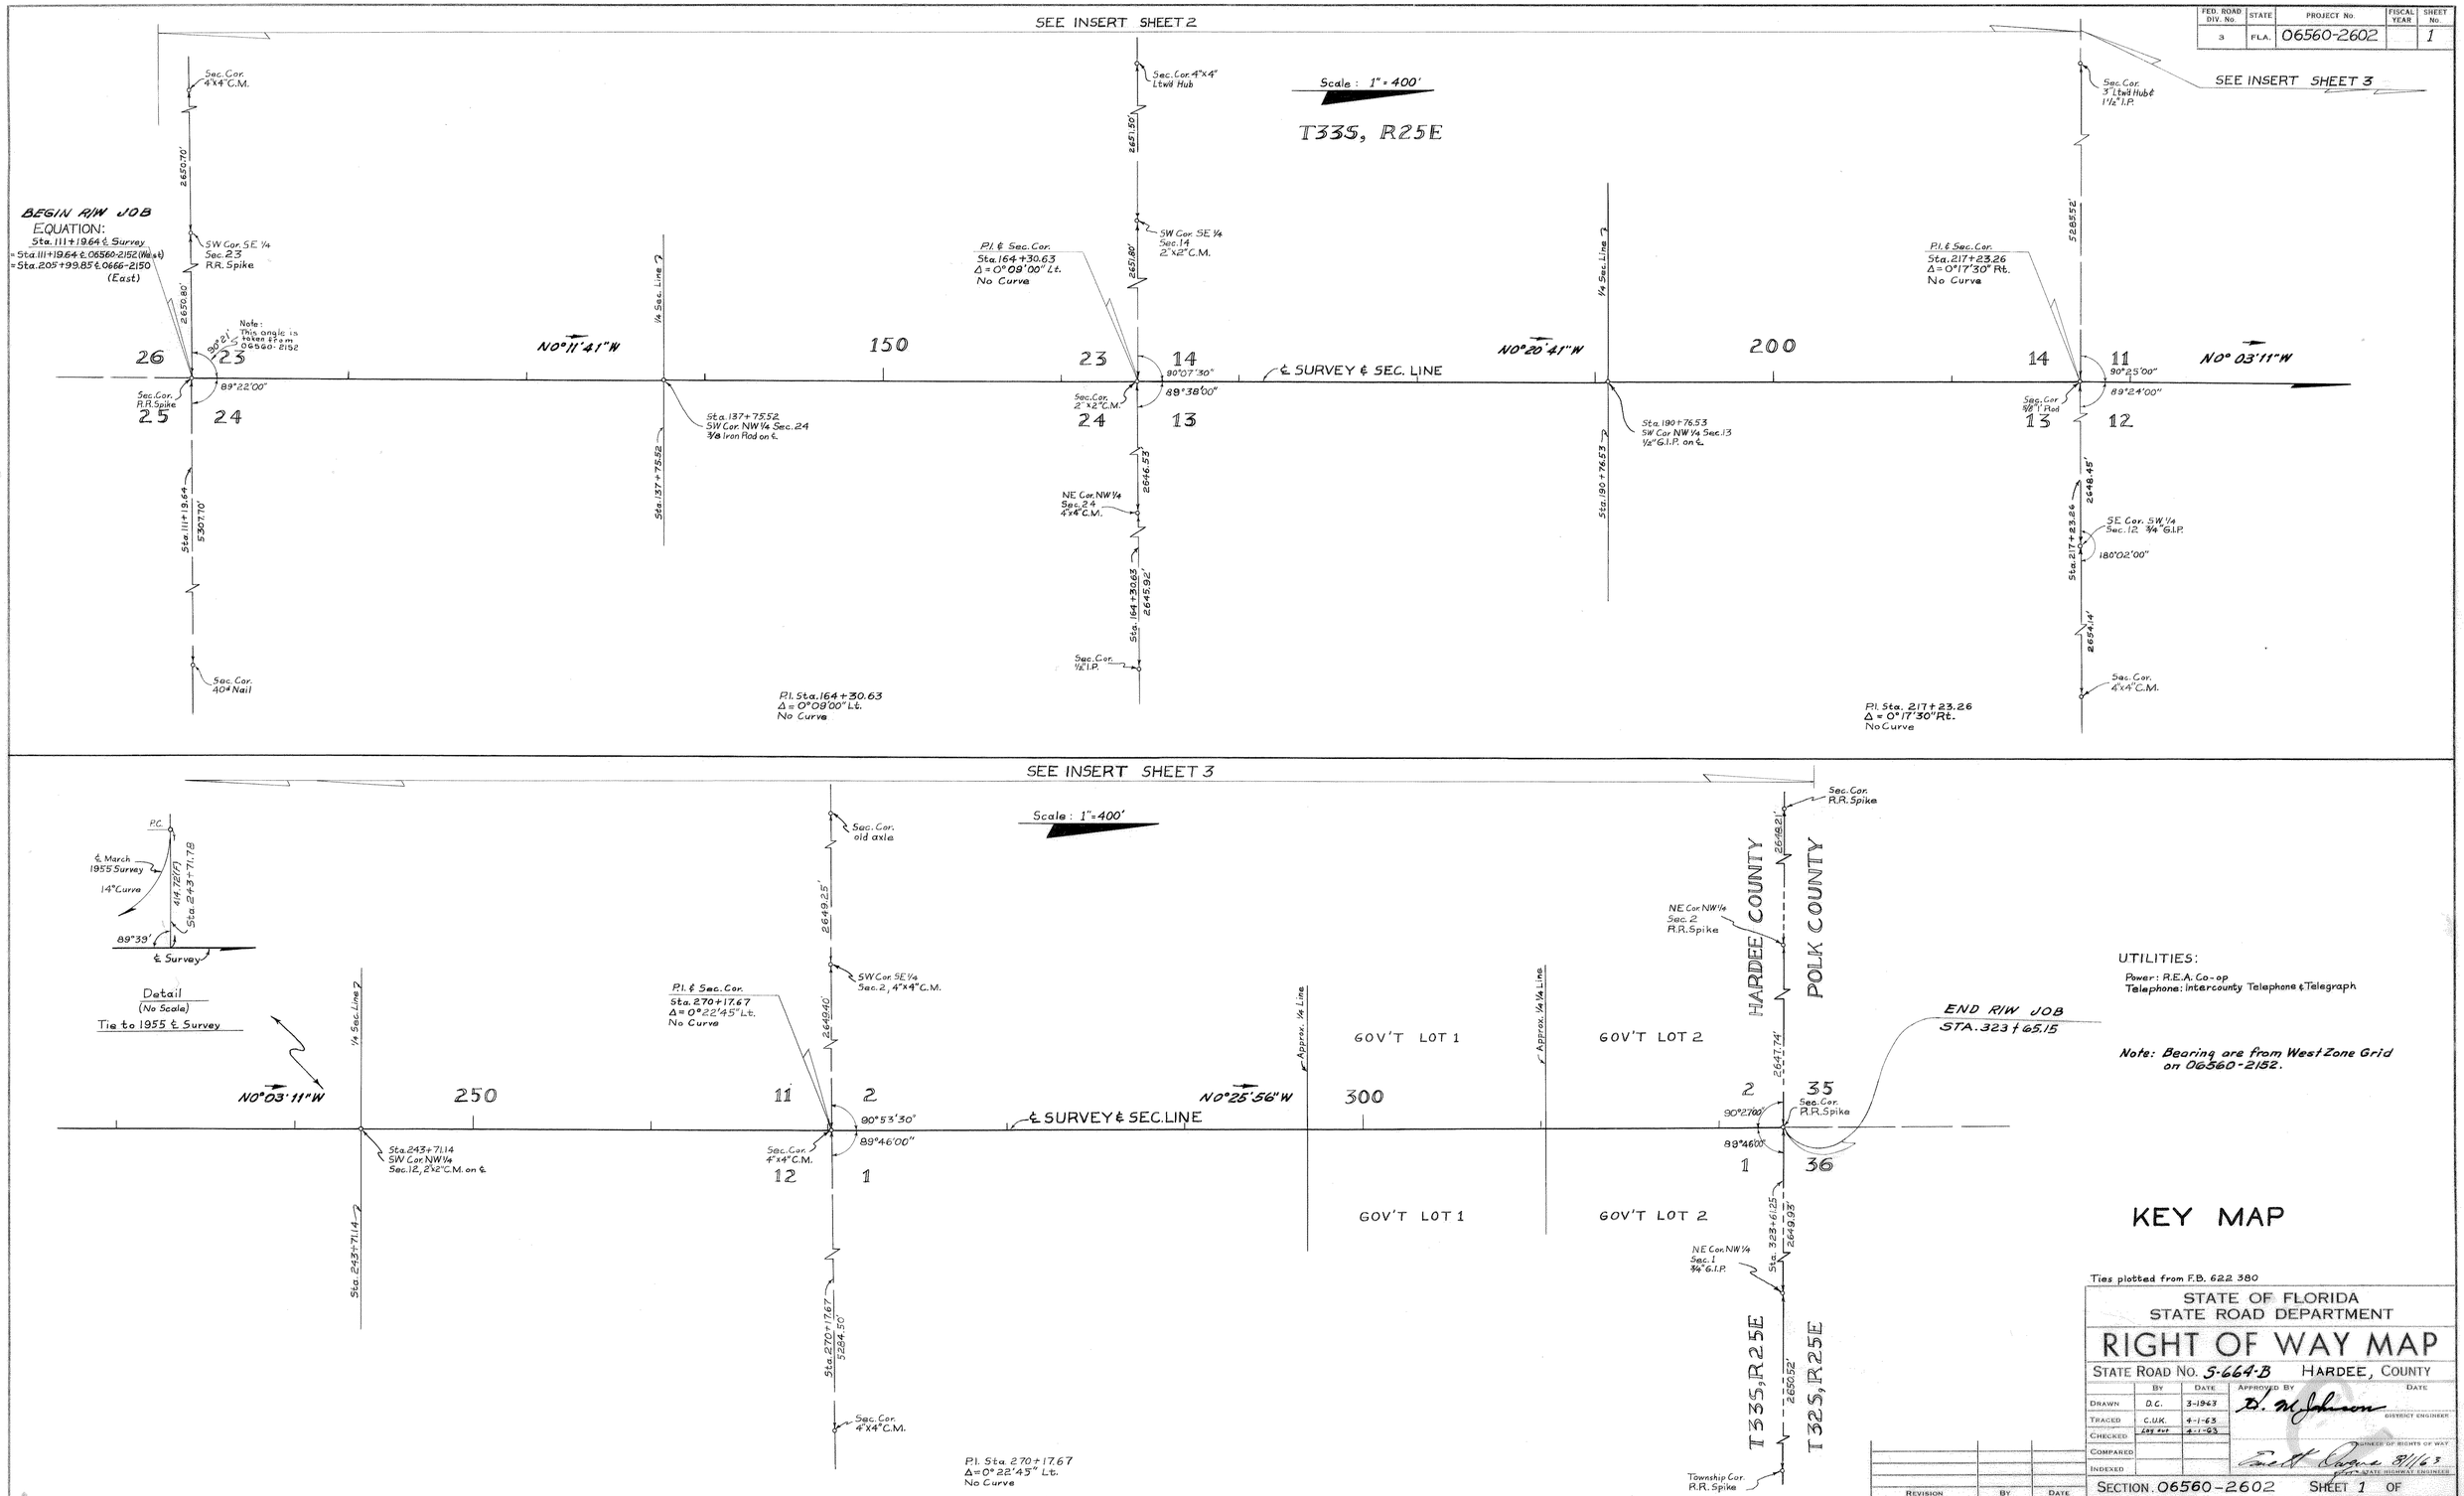

UTILITIES:

Power: R.E.A. Co-op
Telephone: Intercounty Telephone & Telegraph

Note: Bearing are from West Zone Grid on 06560-2152.

KEY MAP

Ties plotted from F.B. 622 380

STATE OF FLORIDA
STATE ROAD DEPARTMENT

RIGHT OF WAY MAP

STATE ROAD NO. S-664-B HARDEE, COUNTY

	BY	DATE	APPROVED BY	DATE
DRAWN	D.C.	3-1963	D. M. Johnson	DISTRICT ENGINEER
TRACED	C.U.K.	4-1-63		
CHECKED	Log out	4-1-63		ENGINEER OF RIGHTS OF WAY
COMPARED			Everett Owens 8/1/63	STATE HIGHWAY ENGINEER
INDEXED				

REVISION	BY	DATE

SECTION 06560-2602 SHEET 1 OF

FED. ROAD DIV. No.	STATE	PROJECT No.	FISCAL YEAR	SHEET No.
3	FLA.	06560-2602		2

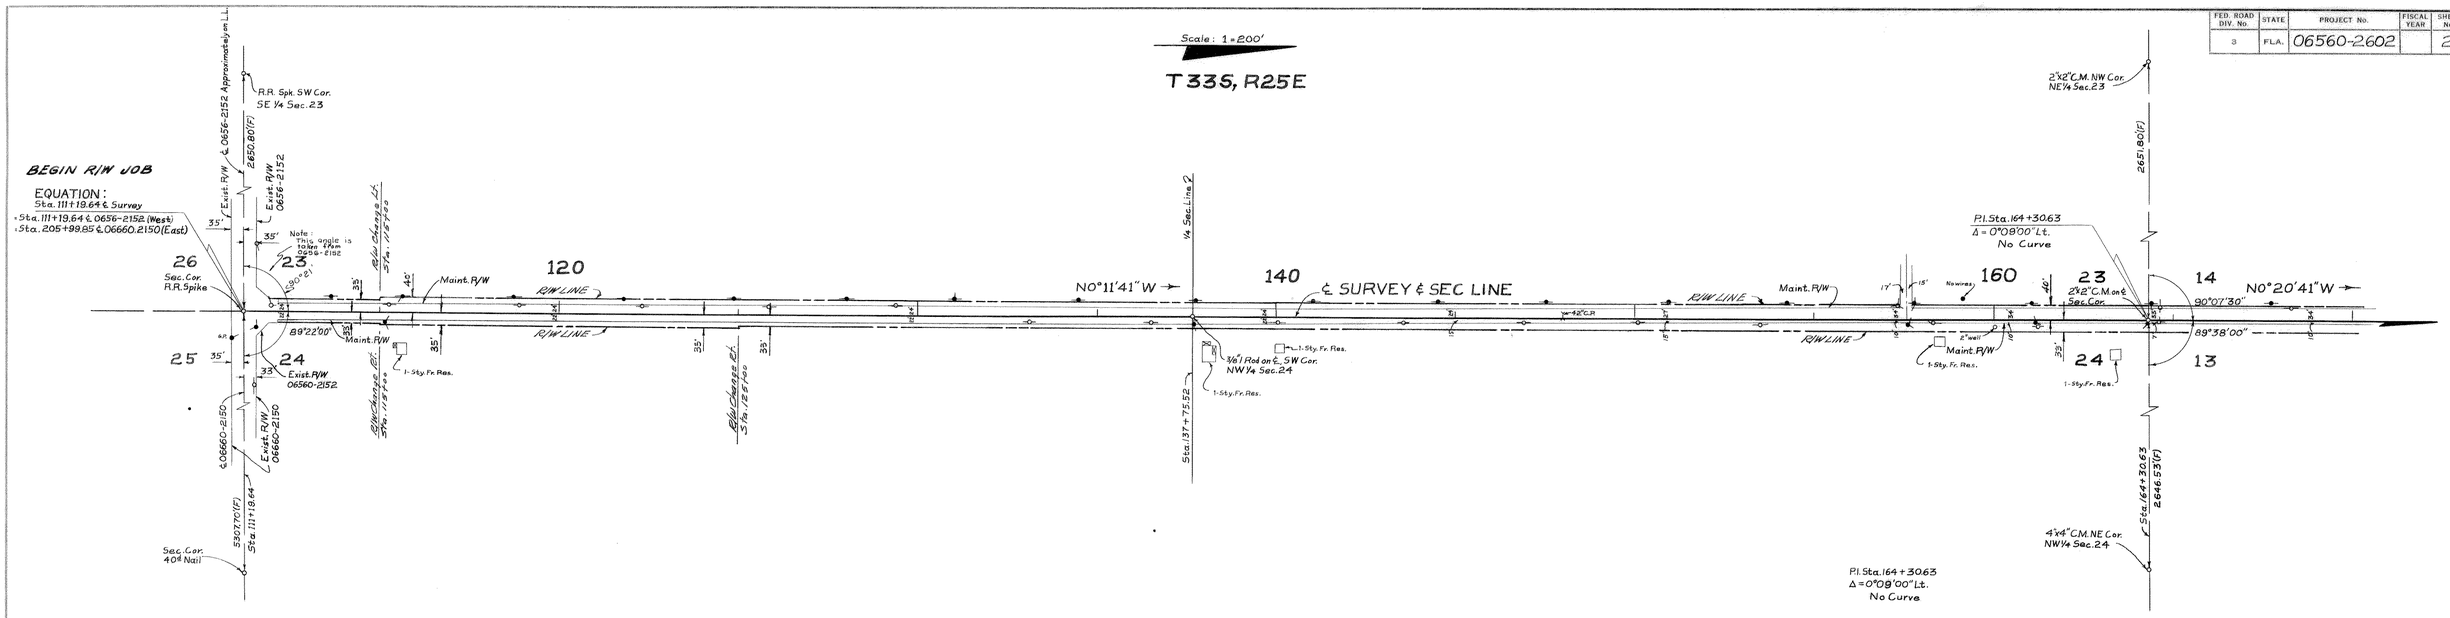

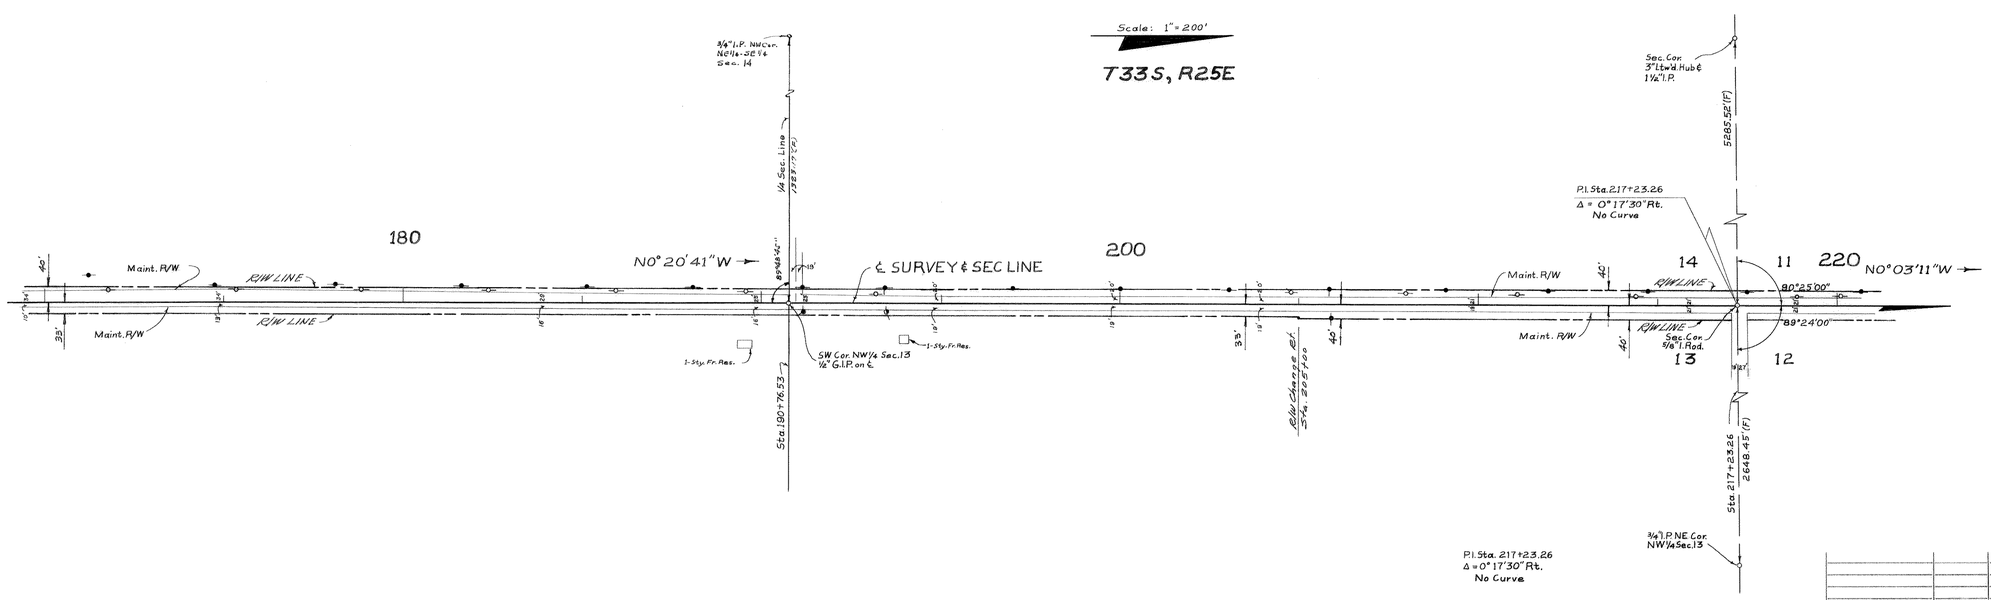

INSERT

(F) = Field Data

Topog. taken from field books 622379 & 622380

STATE OF FLORIDA
STATE ROAD DEPARTMENT

RIGHT OF WAY MAP

STATE ROAD No. S-664-B HARDEE, COUNTY

	BY	DATE	APPROVED BY	DATE
DRAWN	D.C.	3-21-63	D. N. Johnson	DISTRICT ENGINEER
TRACED	C.U.K.	4-4-63		
CHECKED	Jas. ist / R.W.	4-12-63 / 6-28-63		ENGINEER OF RIGHTS OF WAY
COMPARED	W.J.P.	7-23-63	Earl Evans 8/1/63	STATE HIGHWAY ENGINEER
INDEXED				

REVISION	BY	DATE

SECTION 06560-2602 SHEET 2 OF

FED. ROAD DIV. No.	STATE	PROJECT No.	FISCAL YEAR	SHEET No.
3	FLA.	06560-2602		3

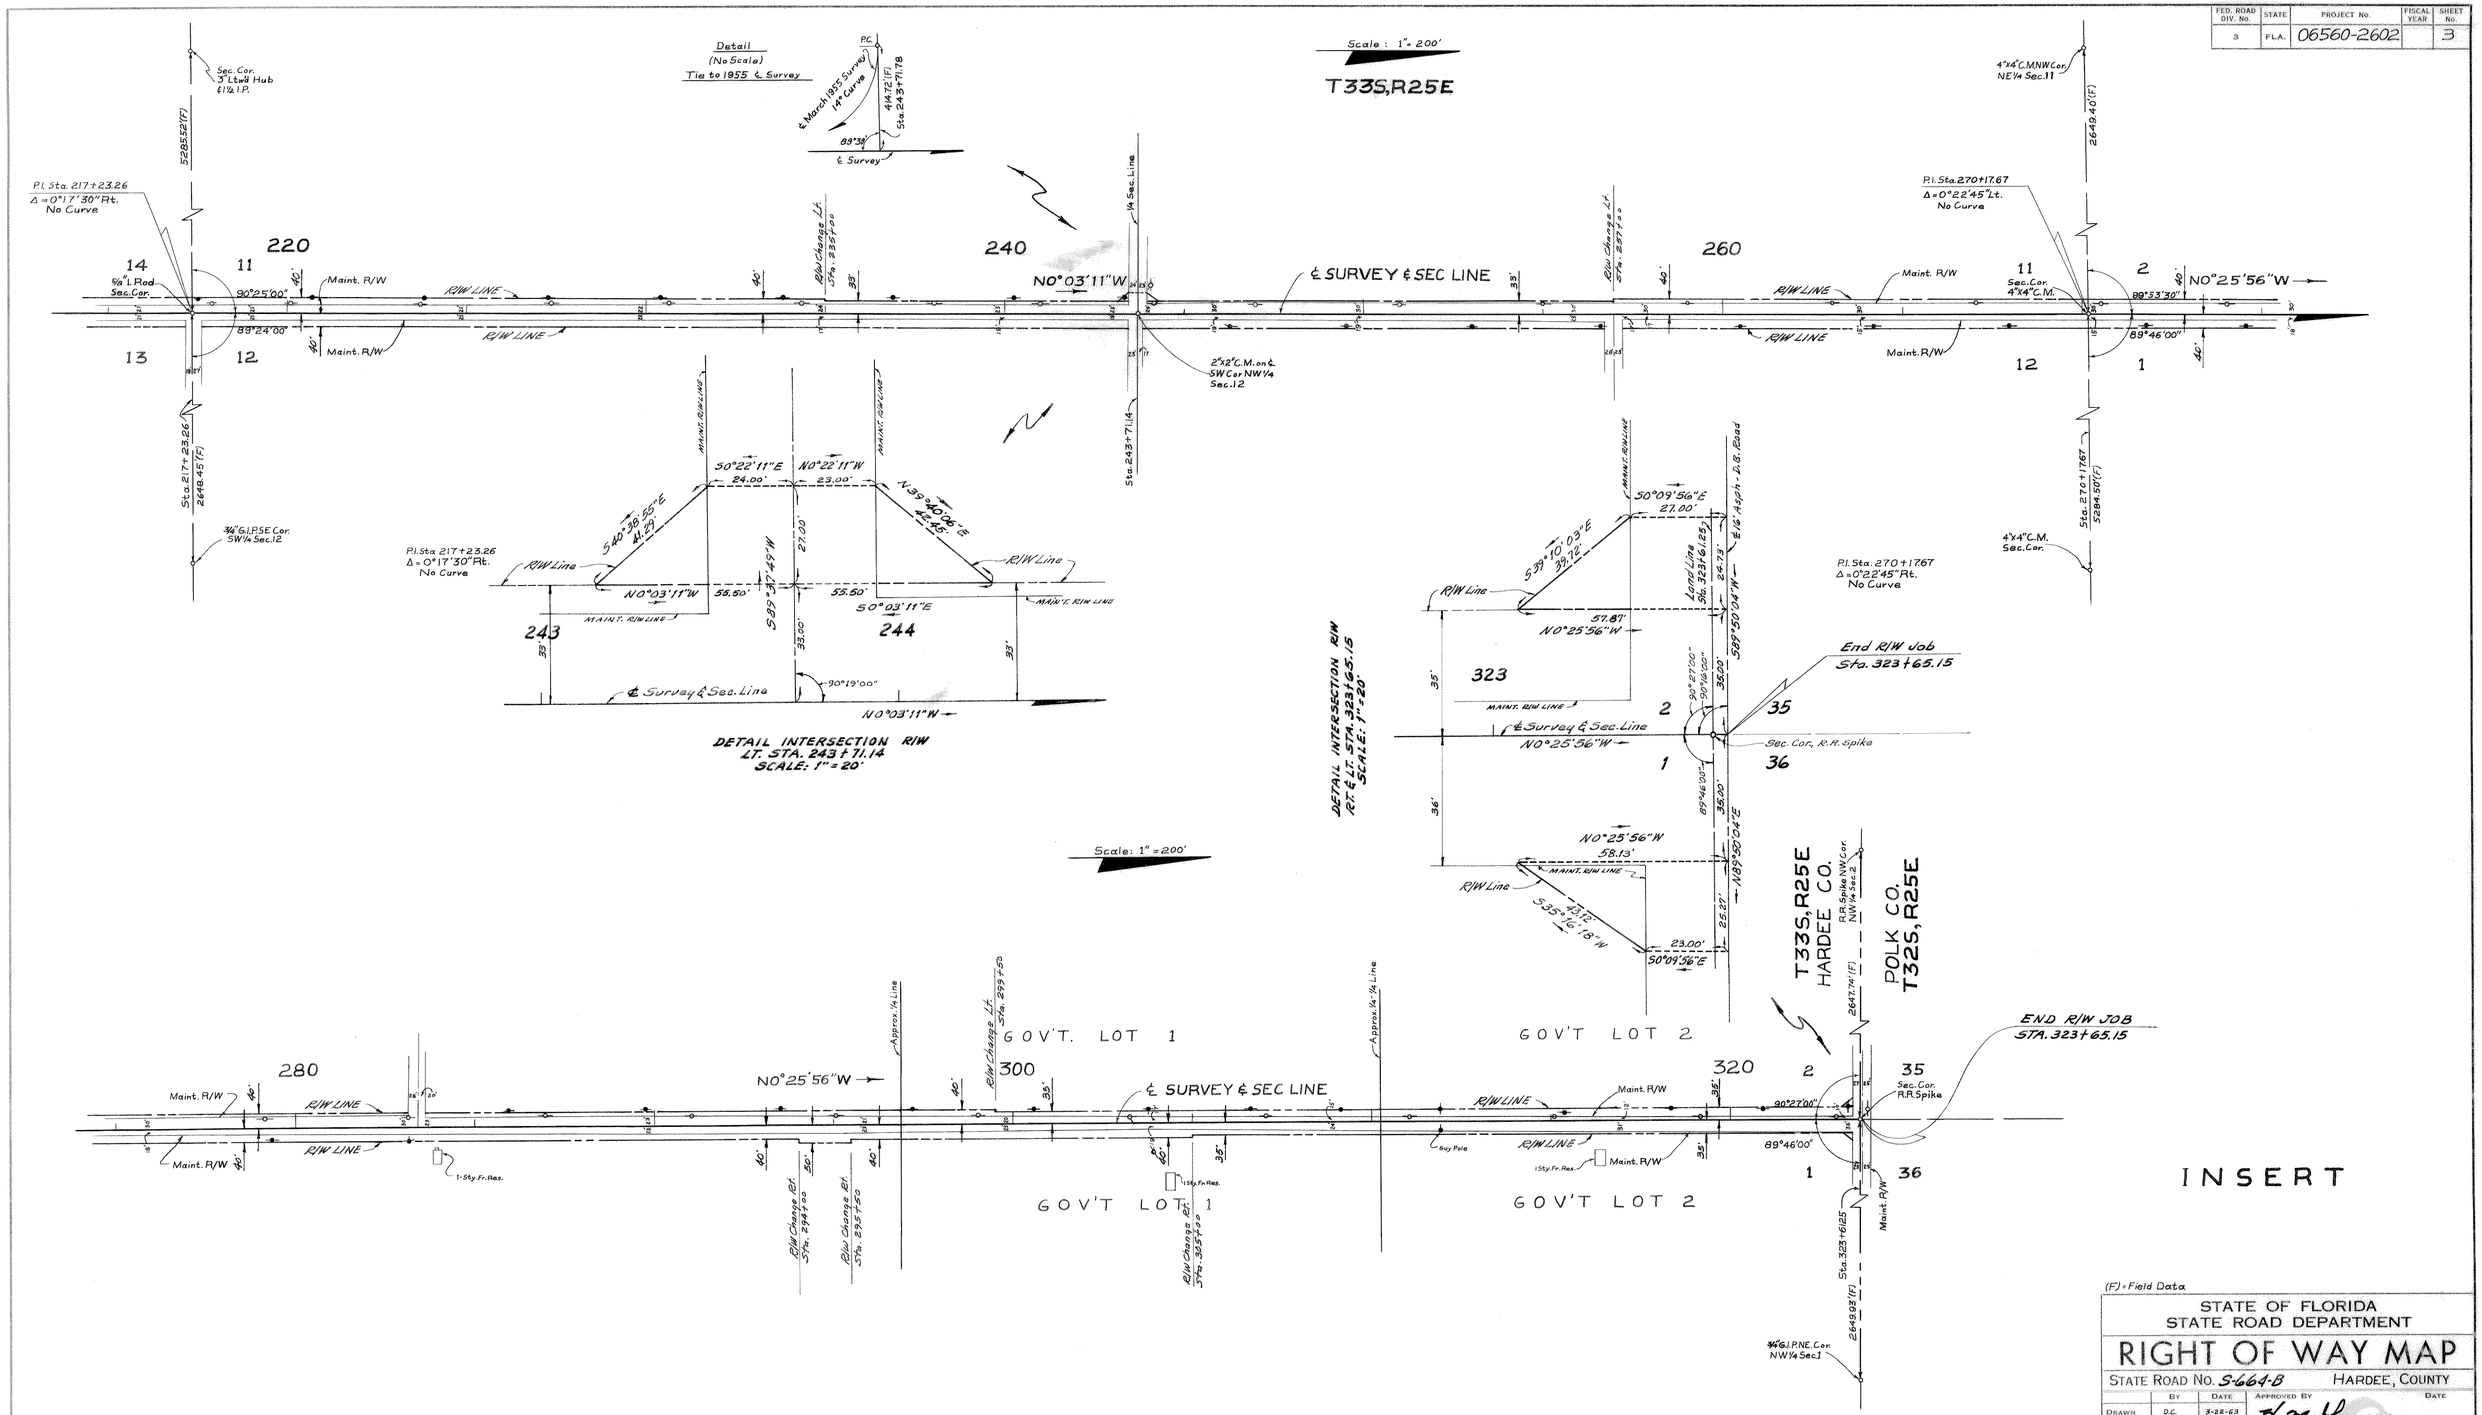

(F) = Field Data

STATE OF FLORIDA
STATE ROAD DEPARTMENT

RIGHT OF WAY MAP

STATE ROAD NO. S-664-B HARDEE, COUNTY

	BY	DATE	APPROVED BY	DATE
DRAWN	D.C.	3-22-63	H. M. Johnson	DISTRICT ENGINEER
TRACED	C.U.K.	4-5-63		
CHECKED	[illegible] / R/W	4-12-63 / 6-28-63		ENGINEER OF RIGHTS OF WAY
COMPARED	W.J.P.	7-25-63	[illegible] 8/1/63	STATE HIGHWAY ENGINEER
INDEXED				

REVISION	BY	DATE

SECTION 06560-2602 SHEET 3 OF

FED. ROAD DIV. No.	STATE	PROJECT No.	FISCAL YEAR	SHEET No.
3	FLA.	06560-2602		4

Scale: 1" = 100'

T33S, R25E

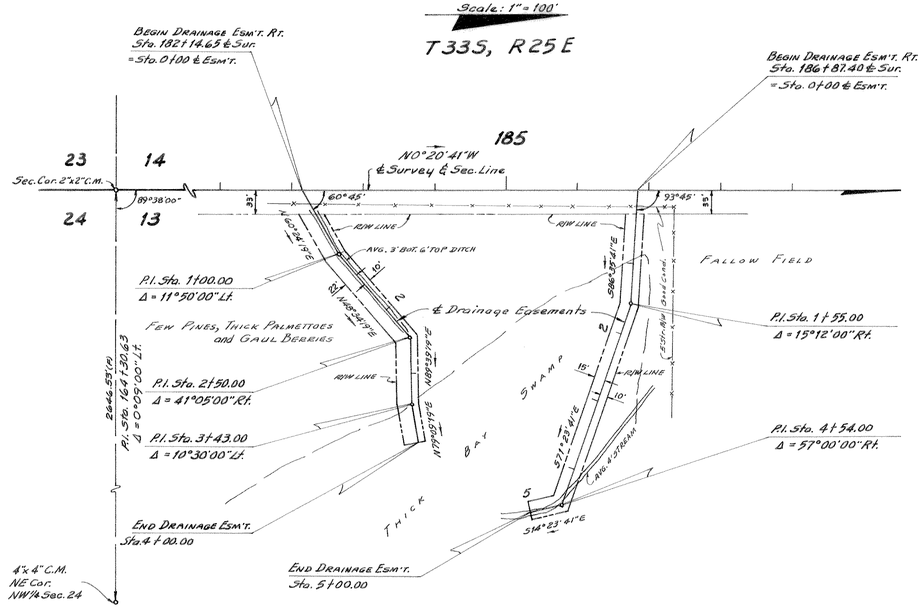

DRAINAGE EASEMENTS

RT. STA. 182+14.65
RT. STA. 186+87.40

Scale: 1" = 100'

T33S, R25E

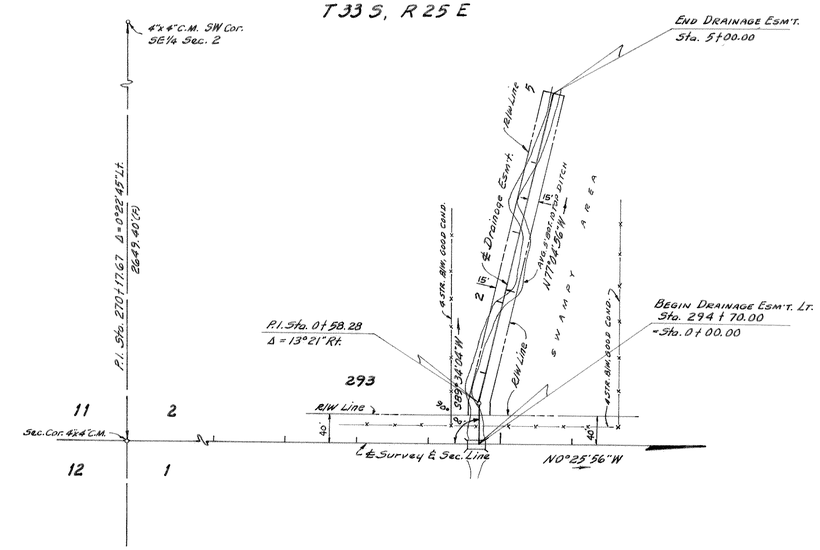

DRAINAGE EASEMENT

LT. STA. 294+70.00

DRAINAGE EASEMENTS

(F) = Field Data.

STATE OF FLORIDA
STATE ROAD DEPARTMENT

RIGHT OF WAY MAP

STATE ROAD No. S-664-B HARDEE COUNTY

	BY	DATE	APPROVED BY	DATE
DRAWN	R.C.	6-27-63	E. M. Johnson	DISTRICT ENGINEER
TRACED	R.C.	7-1-63		
CHECKED	Layout 186	7-1-63		
COMPARED	W.J.P.	7-25-63		ENGINEER OF RIGHTS OF WAY
INDEXED				8/1/63 STATE HIGHWAY ENGINEER

REVISION	BY	DATE

SECTION. 06560-2602 SHEET 4 OF

FED. ROAD DIV. No.	STATE	PROJECT No.	FISCAL YEAR	SHEET No.
3	FLA.	06560-2602		5

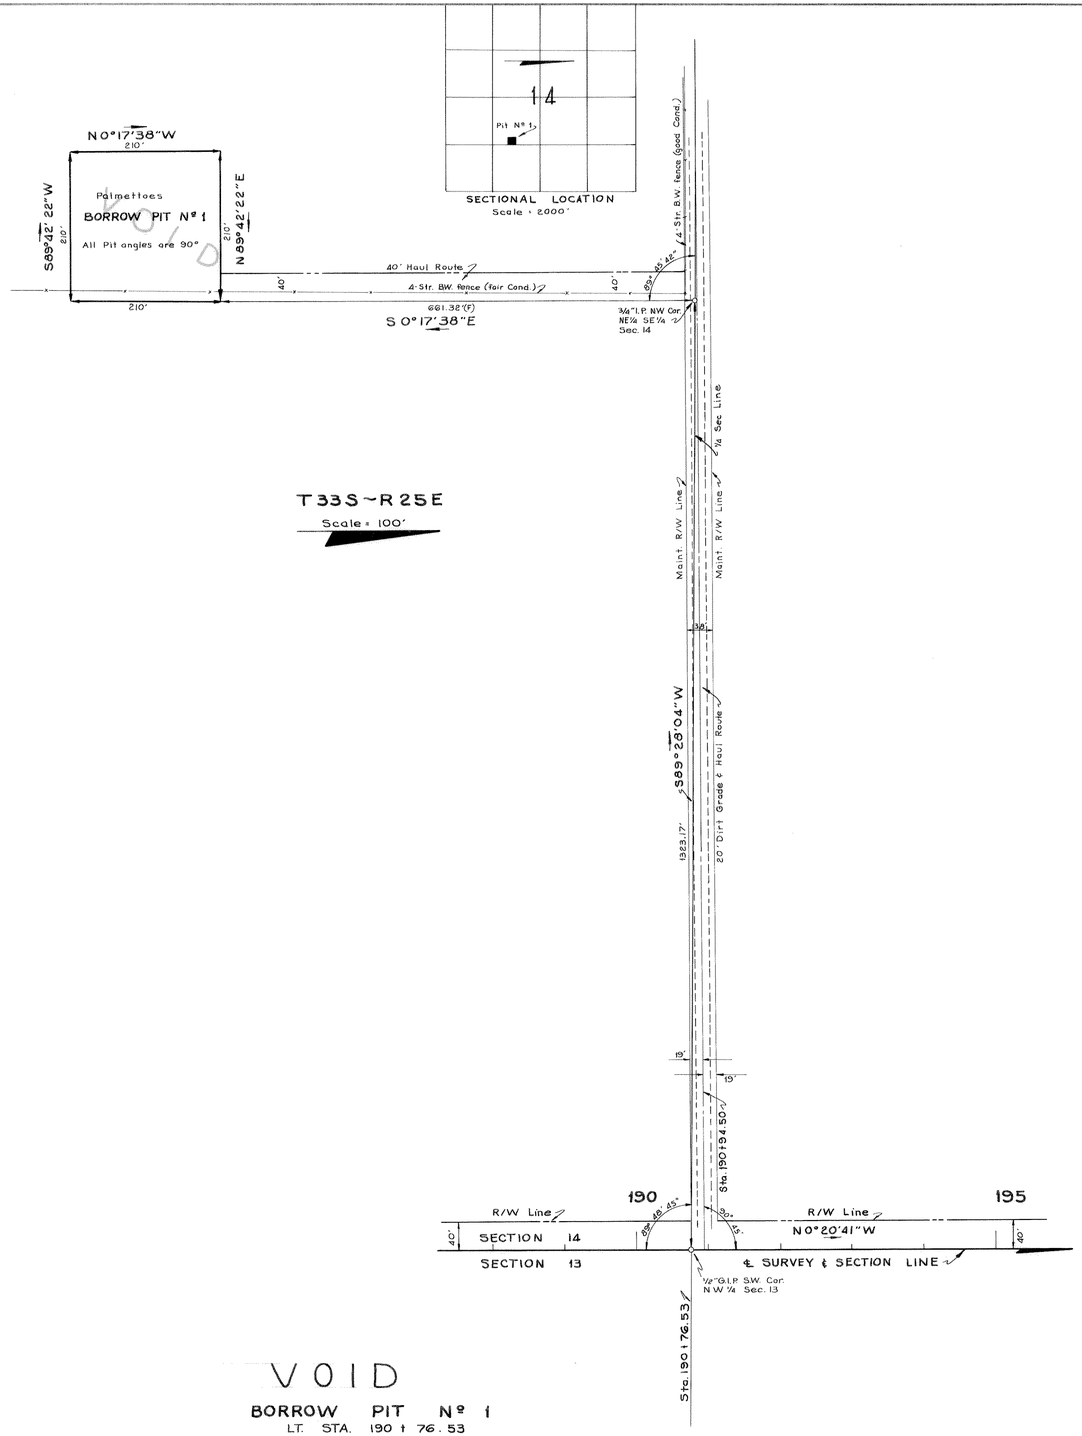

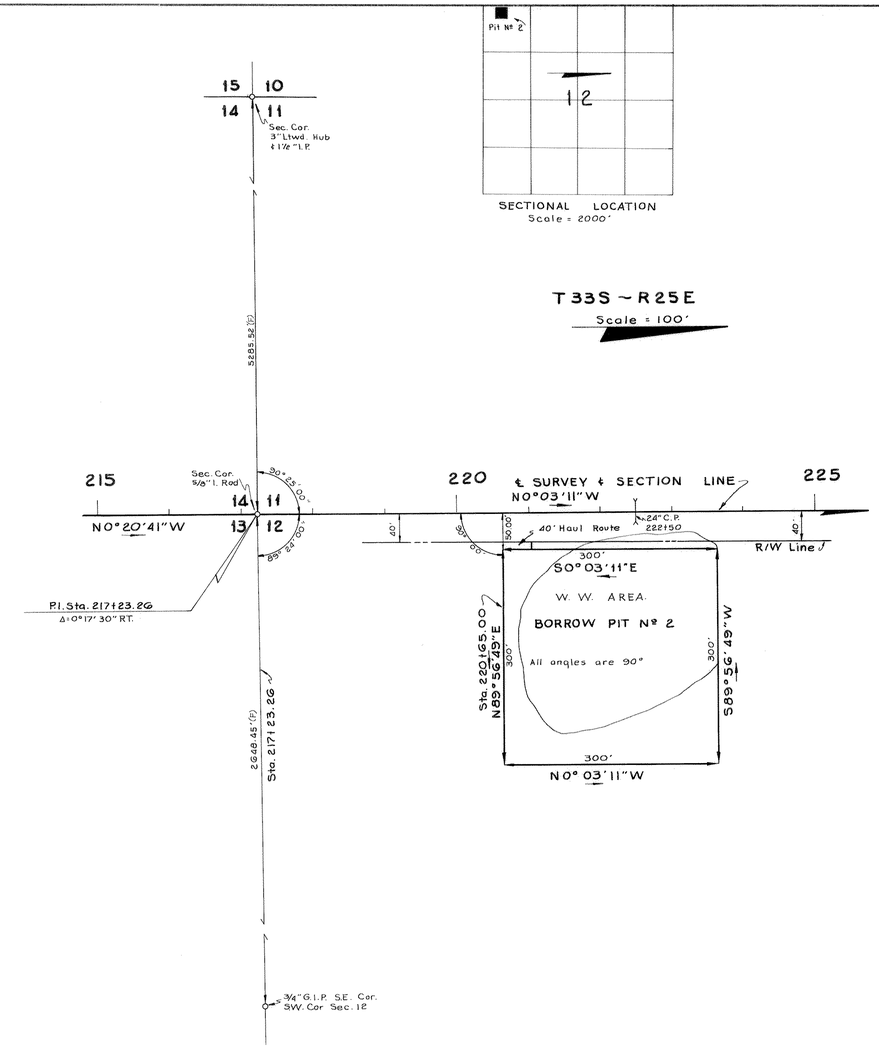

BORROW PIT Nº 2
RT. STA. 220 + 65.00

BORROW PITS

Plotted from Loose Leaf Notes

STATE OF FLORIDA
STATE ROAD DEPARTMENT

RIGHT OF WAY MAP

STATE ROAD No. S-664 B HARDEE COUNTY

	BY	DATE	APPROVED BY	DATE
DRAWN	R.H.C.	6-28-63	H. M. Johnson — DISTRICT ENGINEER	
TRACED	B.L.N.	6-28-63		
CHECKED	D.C.	7-1-63	ENGINEER OF RIGHTS OF WAY	
COMPARED				
INDEXED			Earl A. Owens 8/1/63 — STATE HIGHWAY ENGINEER	

REVISION	BY	DATE

SECTION. 06560-2602 SHEET 5 OF