FED. ROAD DIV. NO.	STATE	PROJECT NO.	FISCAL YEAR	SHEET NO.
3	FLA.	06560-2603		1

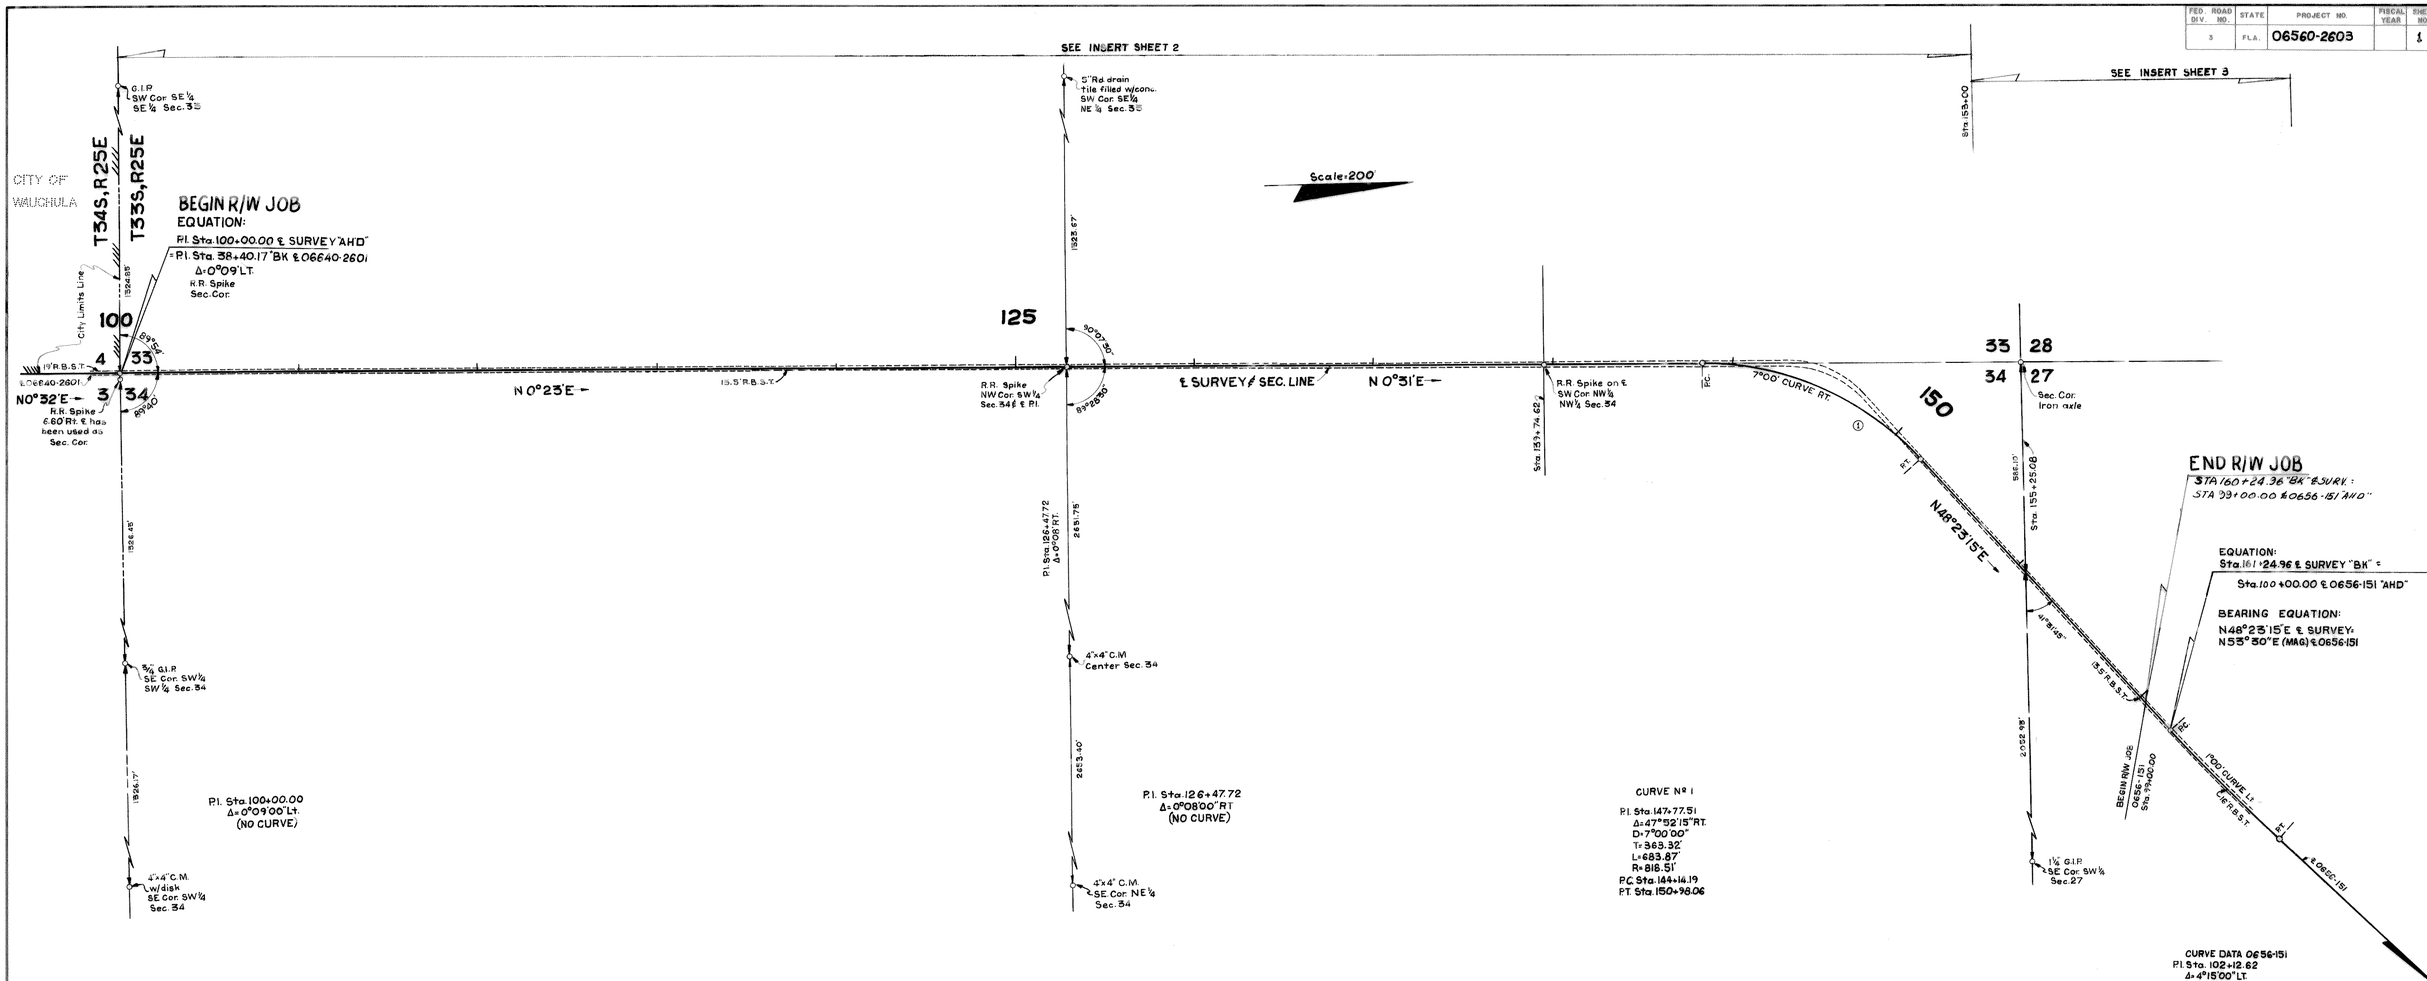

CURVE Nº 1

P.I. Sta. 147+77.51
Δ=47°52'15" RT.
D=7°00'00"
T=363.32'
L=683.87'
R=816.51'
P.C. Sta. 144+14.19
P.T. Sta. 150+98.06

CURVE DATA 0656-151
P.I. Sta. 102+12.62
Δ=4°15'00" LT.
D=1°00'00"
T=212.62'
L=425.00'
R=5729.58'
P.C. Sta. 100+00.00
P.T. Sta. 104+25.00

UTILITY OWNERSHIP

Telephone ..... Inter-County System
Power ..... Peace River Valley Elec.
Grove Irrigation ..... Hines Groves Inc. Wauchula, Fla.

Bearings are taken from 06640-2601

KEY MAP

Align., Land Ties & Maint. R/W. F.B. Nº 781504

STATE OF FLORIDA
STATE ROAD DEPARTMENT

RIGHT OF WAY MAP

STATE ROAD NO. S-664-A HARDEE COUNTY

	By	Date	Approved By	Date
Drawn	W.J.P.	5-6-64	R. M. Johnson — District Engineer	
Traced	L.R.J.	5-15-64		
Checked	R.H.C.	5-28-64		
Compared			Engineer of Right of Way	
Indexed			11-27-67 State Highway Engineer	

Revision	By	Date
corrected Equation	R.H.C.	T.W. 5-20-65

SECTION 06560-2603 SHEET 1 OF

FED. ROAD DIV. NO.	STATE	PROJECT NO.	FISCAL YEAR	SHEET NO.
3	FLA.	06560-2603		2

INSERT

(F) Indicates Field Dimension

STATE OF FLORIDA
STATE ROAD DEPARTMENT

RIGHT OF WAY MAP

STATE ROAD NO. S-664-A HARDEE COUNTY

	BY	DATE	APPROVED BY	DATE
DRAWN	W.J.P.	5-8-64	H. M. Johnson — DISTRICT ENGINEER	
TRACED	L.R.J.	5-26-64		
CHECKED	R.H.C.	5-28-64	ENGINEER OF RIGHTS OF WAY	
COMPARED	D.C.	10-21-64	10-21-64 — STATE HIGHWAY ENGINEER	
INDEXED				

REVISION	BY	DATE

SECTION 06560-2603 SHEET 2 OF

FED. ROAD DIV. NO.	STATE	PROJECT NO.	FISCAL YEAR	SHEET NO.
3	FLA.	06560-2603		3

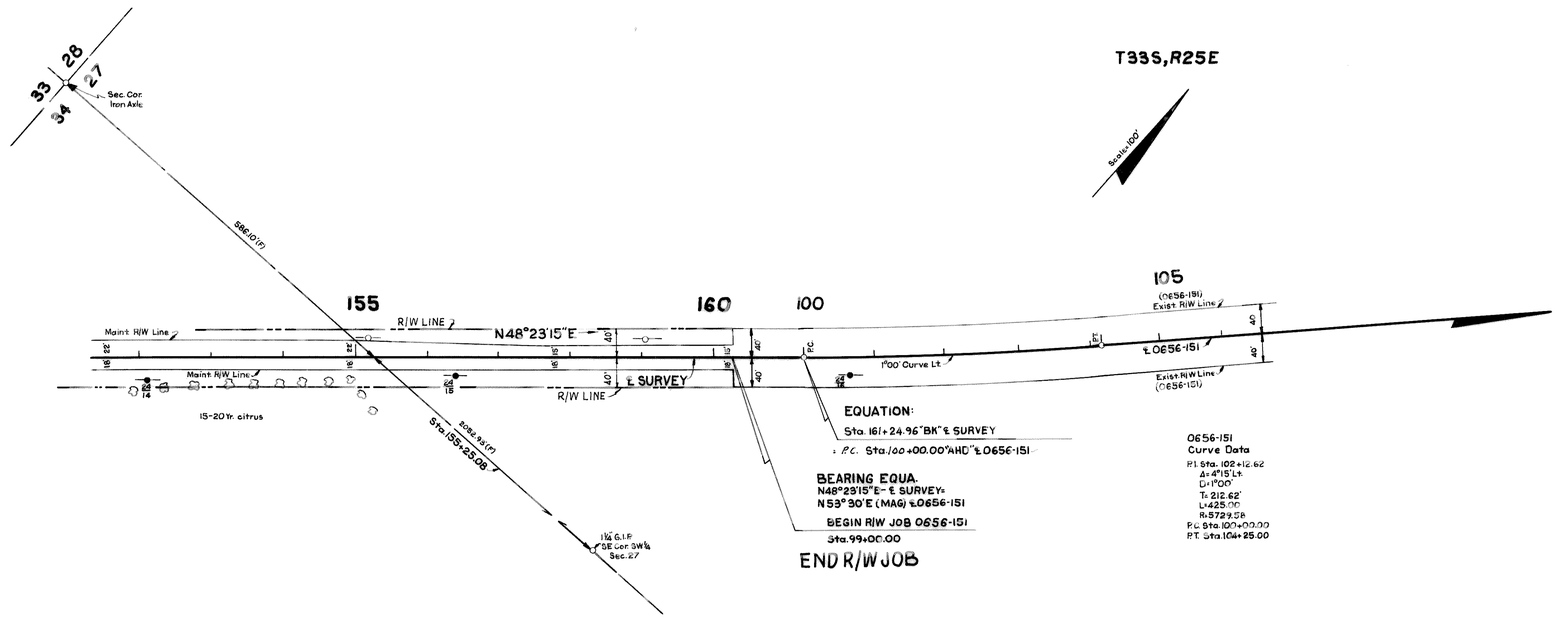

INSERT

(F) Indicates Field Dimension

STATE OF FLORIDA
STATE ROAD DEPARTMENT

RIGHT OF WAY MAP

STATE ROAD NO. S-664-A HARDEE COUNTY

	BY	DATE	APPROVED BY	DATE
DRAWN	W.J.P.	5-8-64	A. M. Johnson — DISTRICT ENGINEER	
TRACED	L.R.J.	5-27-64		
CHECKED	R.H.C.	5-28-64		
COMPARED	D.C.	10-21-64	Ernest Page — ENGINEER OF RIGHTS OF WAY	10-27-64
INDEXED			STATE HIGHWAY ENGINEER	

Corrected Equation RHC-TDW 5-20-65

REVISION	BY	DATE

SECTION 06560-2603 SHEET 3 OF