FED. ROAD DIV. No.	STATE	SEC. AND JOB No.	FISCAL YEAR	SHEET No.	TOTAL SHEETS
3	FLA.	0659-150	'57	1	3

T-34S, R-25E

Scale: 1" = 200'

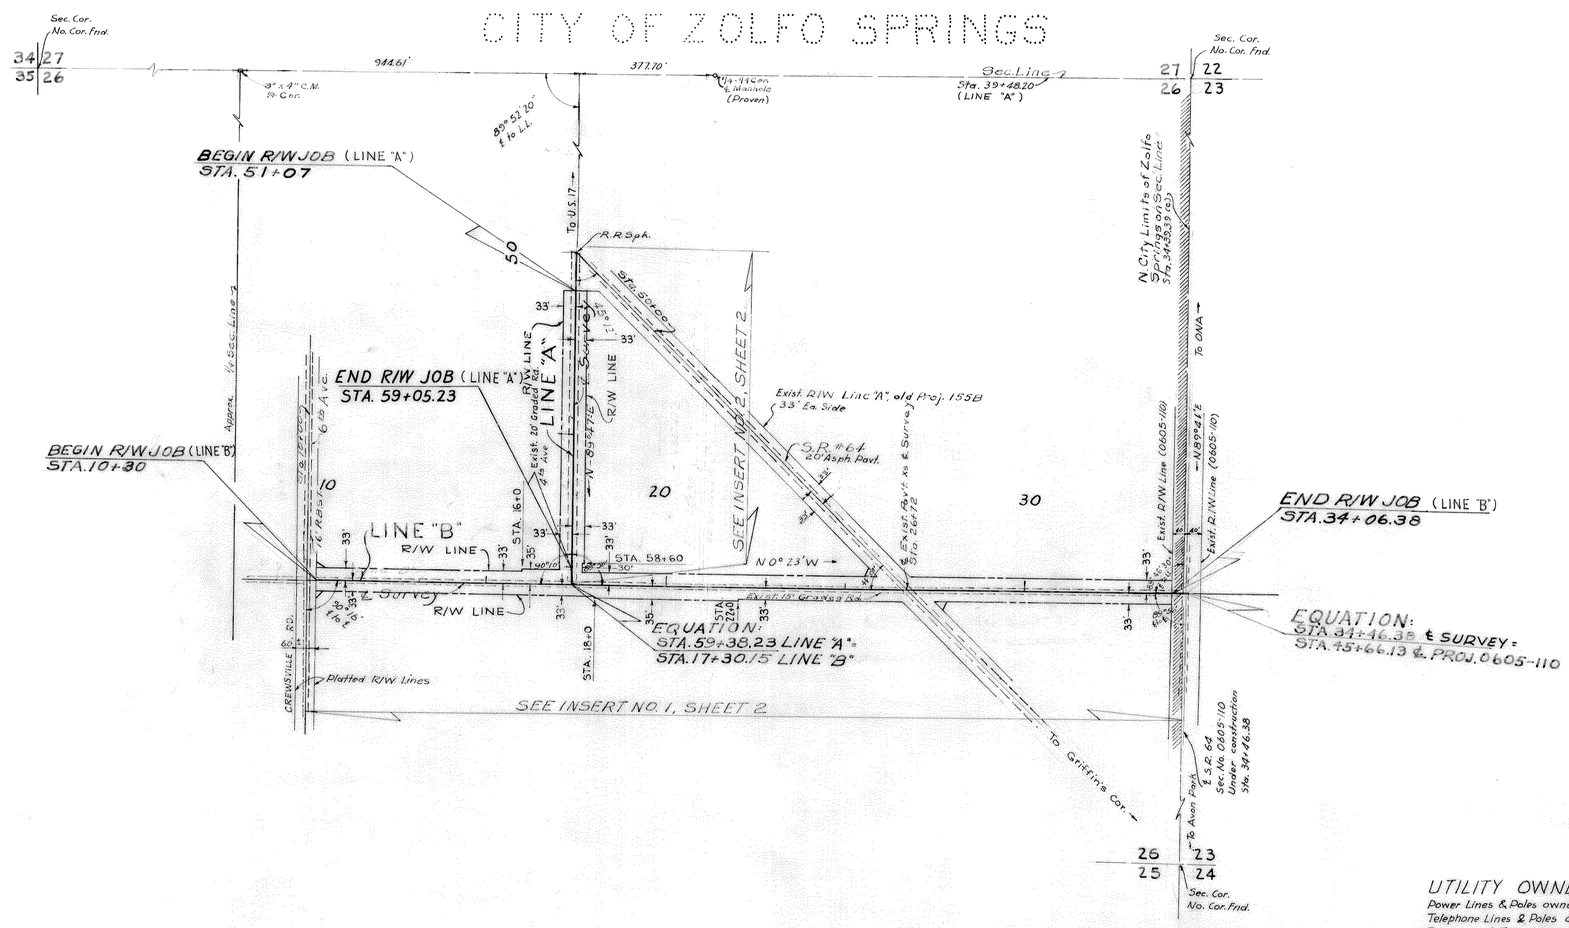

UTILITY OWNERS

Power Lines & Poles owned by R.E.A. Co-op.
Telephone Lines & Poles owned by Inter-County Telephone & Telegraph Co., Ft. Myers, Fla.
Water Mains owned by Reid Stewart, Zolfo Spgs, Fla.

NOTE:
(c) indicates office calculated data.

Bearings shown are true being taken from S.R. Job No. 0605-110

KEY MAP
SCHOOL HOUSE ROAD

PULLARA, BOWEN & WATSON
ARCHITECTS — 2910 GRAND CENTRAL AVE. — ENGINEERS
TAMPA, FLORIDA
COMM. Nº 5727

STATE OF FLORIDA
STATE ROAD DEPARTMENT

RIGHT OF WAY MAP

SECTION No. 0659-150 Sh. 1

ROAD No. HARDEE COUNTY

SCALE 1" = 200'	NAMES	DATES	APPROVED BY
DRAWN	K.B.	10-22-57	D. M. Johnson — DIVISION ENGINEER
TRACED	K.B.	11-20-57	Horton Dunham for — STATE HIGHWAY ENGINEER 2-27-58
INDEXED			
REVISED			
REVISED			

CHECKED: R.P. 12-3-57

FED. ROAD DIV. No.	STATE	SEC. AND JOB No.	FISCAL YEAR	SHEET No.	TOTAL SHEETS
3	FLA.	0659-150	'57	2	3

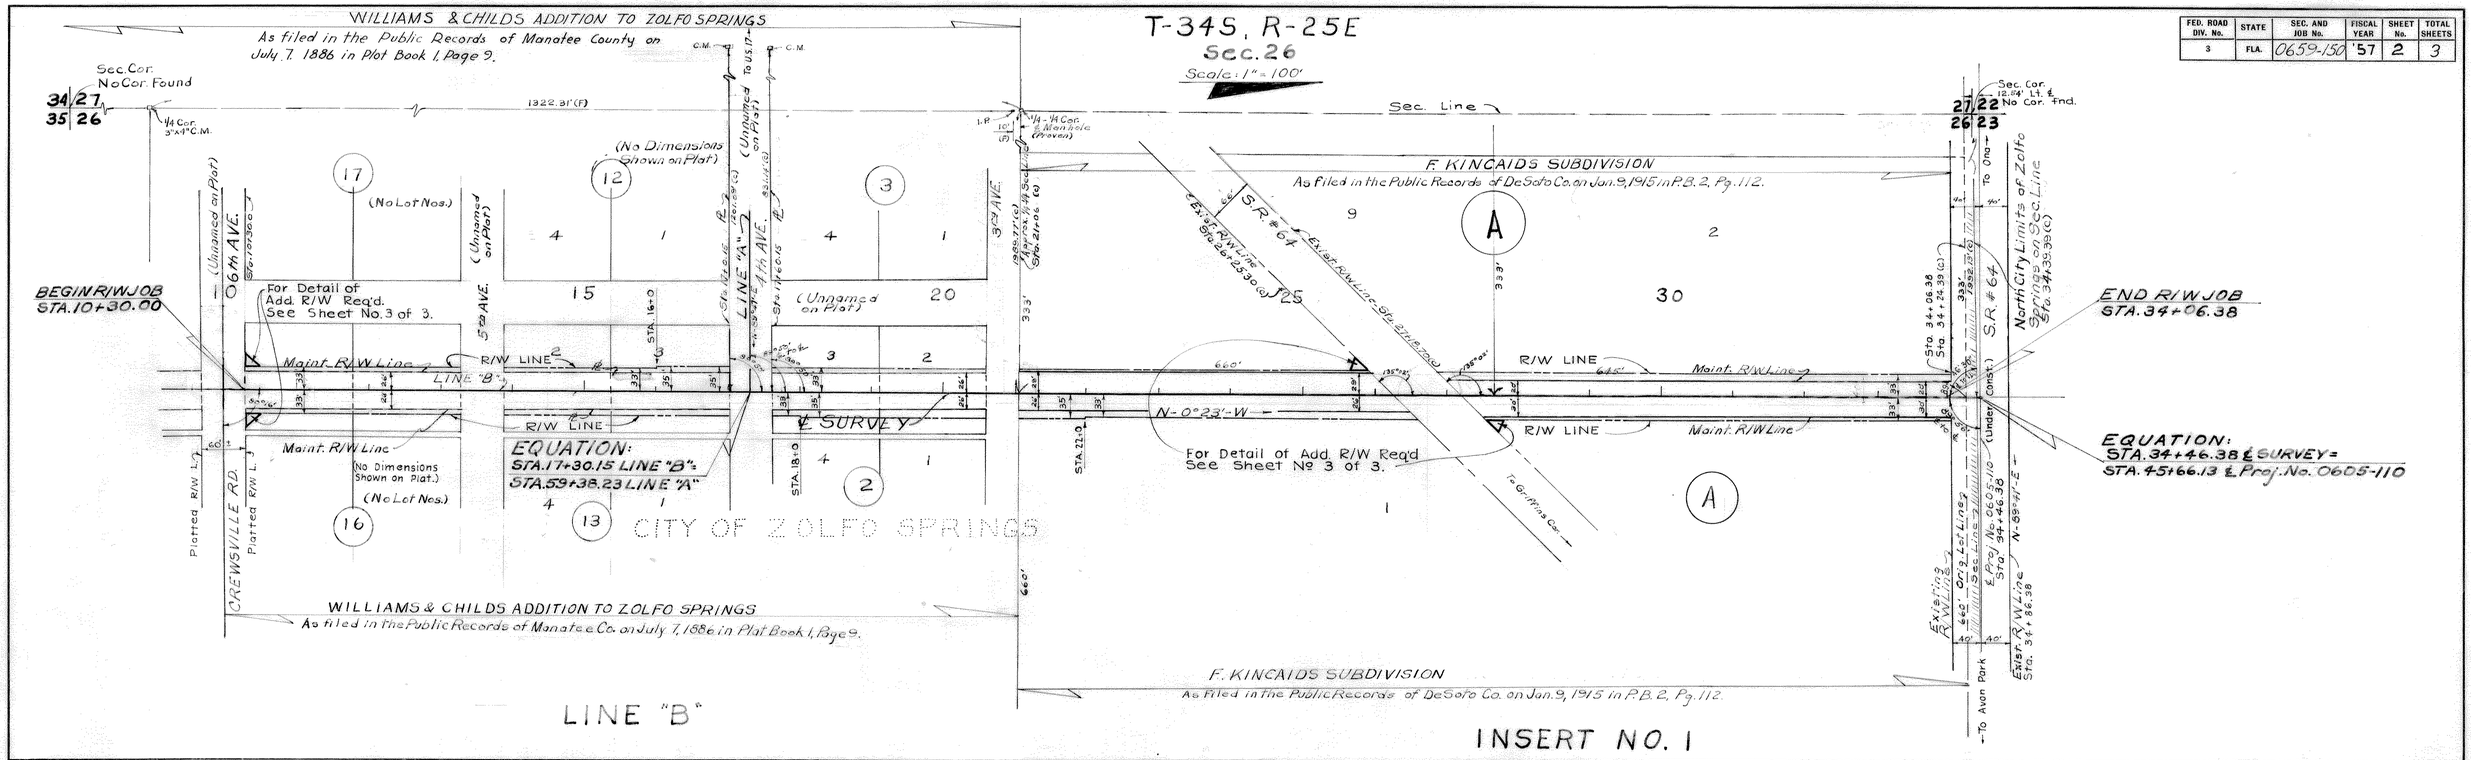

NOTE:
(C) Indicates Office Calculated Data
(F) Indicates Field Data

INSERTS

PULLARA, BOWEN & WATSON
ARCHITECTS → 2910 GRAND CENTRAL AVE. → ENGINEERS
TAMPA, FLORIDA
COMM. NO. 5727 Willard W. Watson

STATE OF FLORIDA
STATE ROAD DEPARTMENT

RIGHT OF WAY MAP

SECTION No. 0659-150 Sh. 2

ROAD No. HARDEE COUNTY

SCALE 1"=100'	NAMES	DATES	APPROVED BY
DRAWN	K.B.	10-22-57	H. M. Johnson DIVISION ENGINEER
TRACED	K.B.	11-20-57	Herbert Buchan for STATE HIGHWAY ENGINEER 2-27-58
INDEXED			
REVISED			
REVISED			

CHECKED: R.P. 12-3-57

FED. ROAD DIV. No.	STATE	SEC. AND JOB No.	FISCAL YEAR	SHEET No.	TOTAL SHEETS
3	FLA.	0659-150	'57	3	3

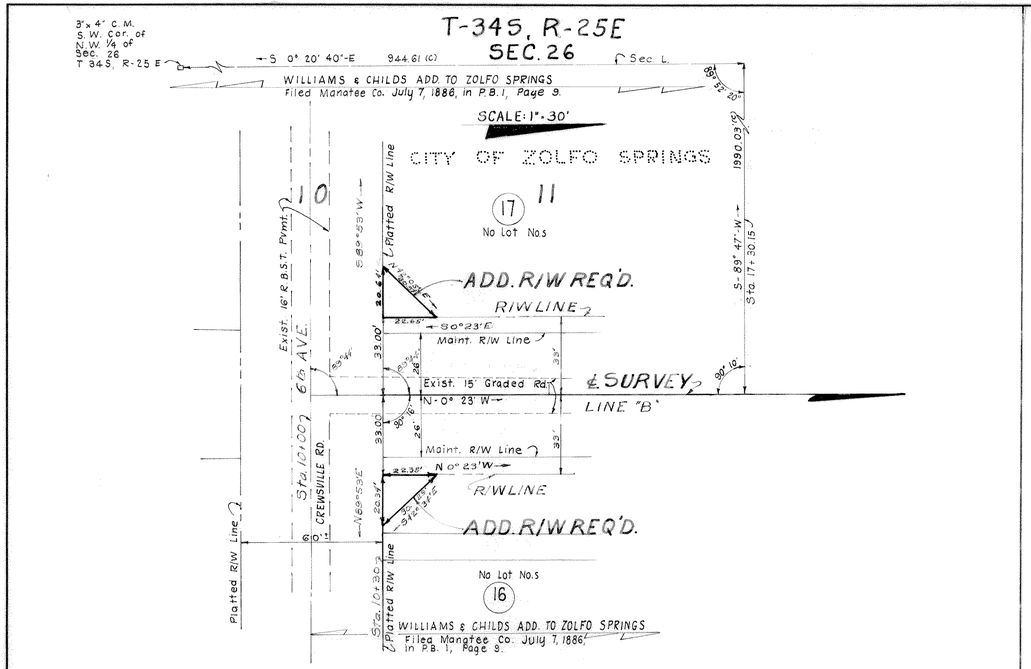

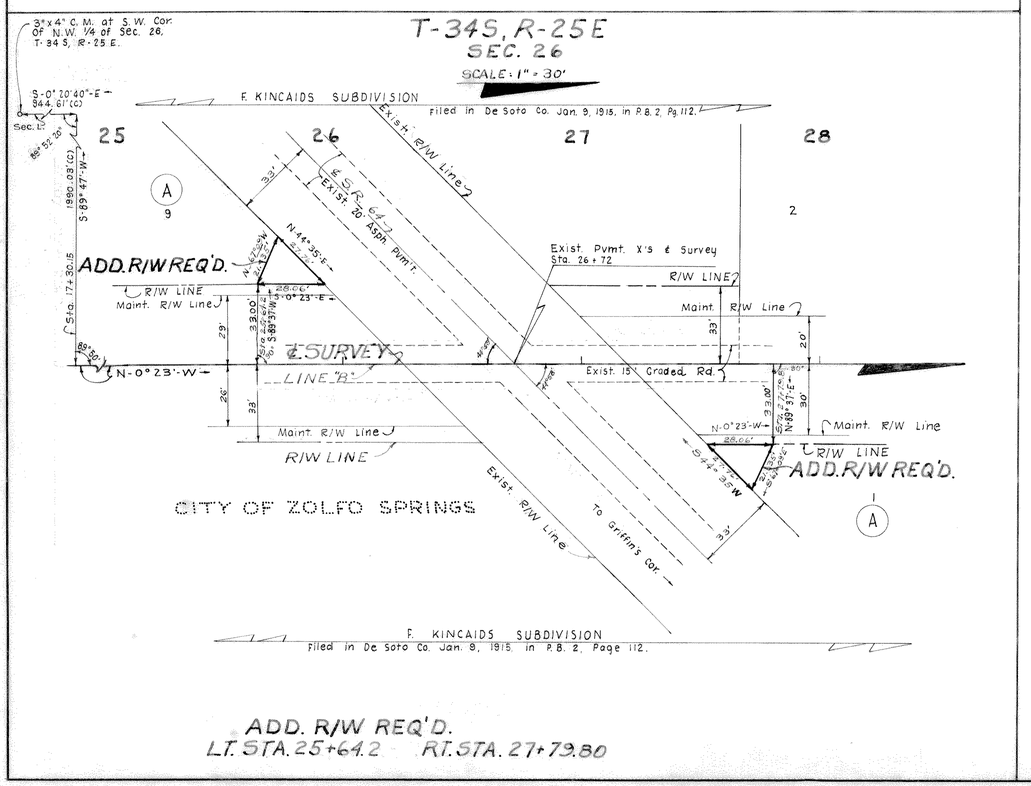

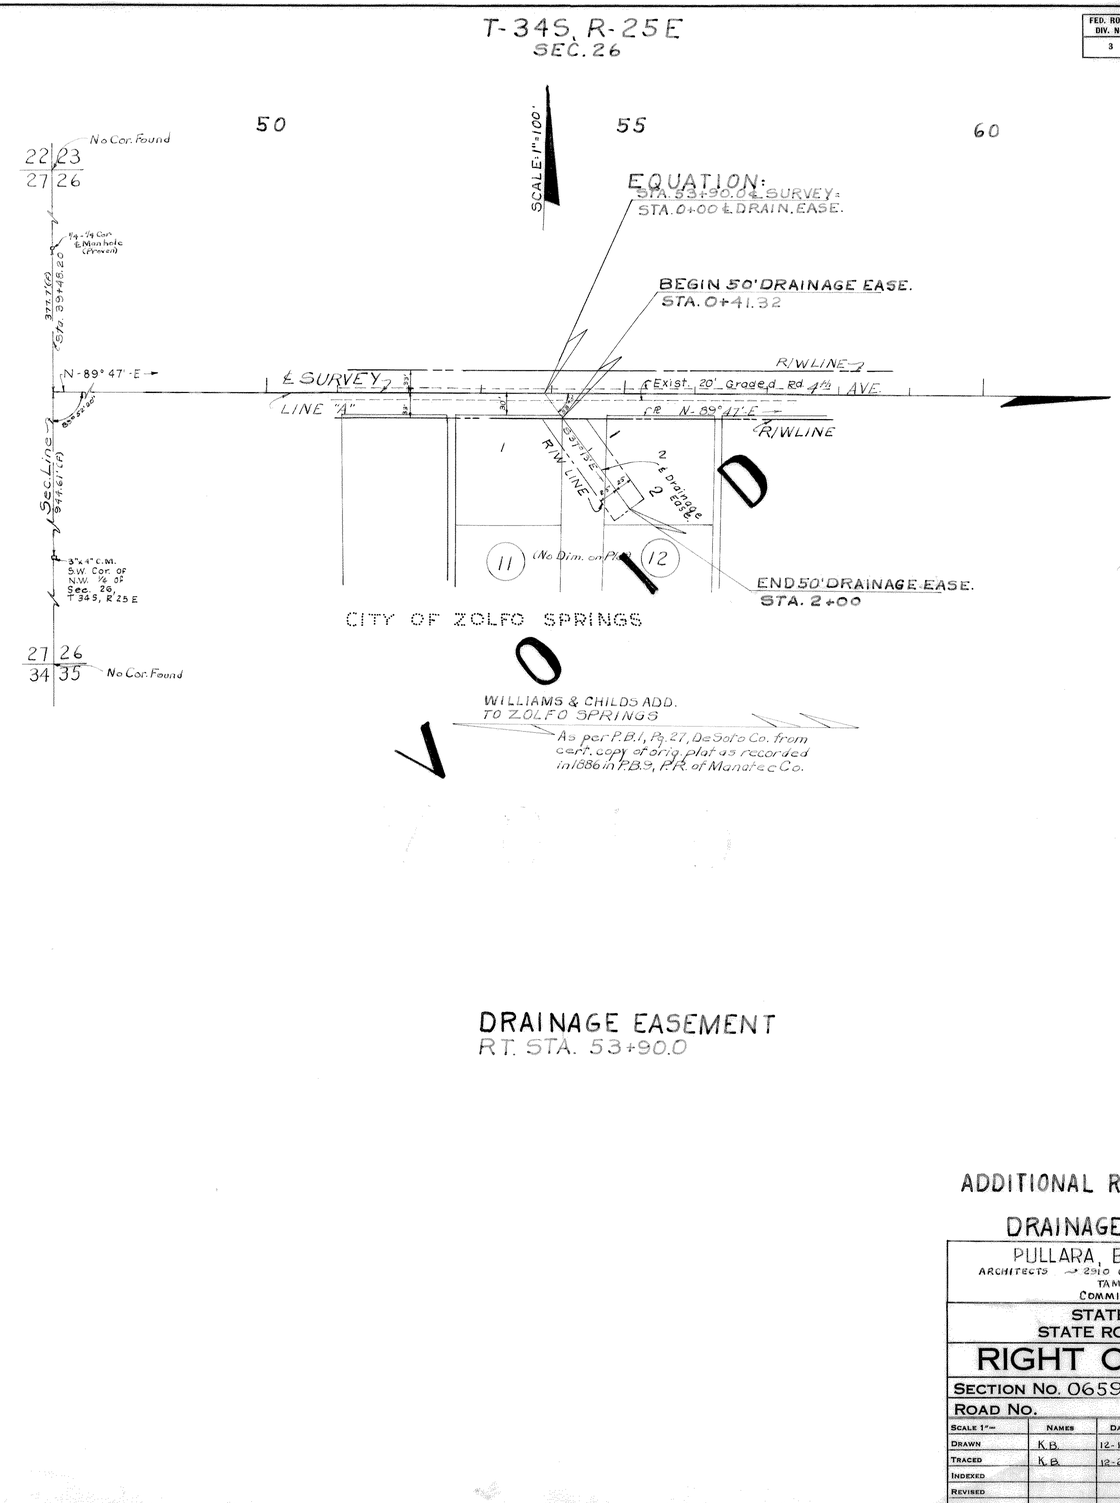

DRAINAGE EASEMENT
RT. STA. 53+90.0

ADDITIONAL R/W REQUIRED

DRAINAGE EASEMENT

PULLARA, BOWEN & WATSON
ARCHITECTS — 2910 GRAND CENTRAL AVE. — ENGINEERS
TAMPA FLORIDA
COMMISSION NO. 5727 William A. Walker

STATE OF FLORIDA
STATE ROAD DEPARTMENT

RIGHT OF WAY MAP

SECTION No. 0659-150 Sh. 3

ROAD No. HARDEE COUNTY

SCALE 1"=	NAMES	DATES	APPROVED BY
DRAWN	K.B.	12-18-57	H. M. Johnson DIVISION ENGINEER
TRACED	K.B.	12-26-57	Horton Bucher for STATE HIGHWAY ENGINEER 2-27-58
INDEXED			
REVISED			
REVISED			
CHECKED	E.C. J.D.	12-24-57 1-31-58	