FED. ROAD DIV. No.	STATE	SEC. AND JOB No.	FISCAL YEAR	SHEET No.	TOTAL SHEETS
3	FLA.	06640-2601		1	

FOR TOWNSEND STREET SEE INSERTS-SHEET Nº 2
FOR CARLTON STREET SEE INSERTS-SHEET Nº 3
FOR PECAN STREET SEE INSERTS-SHEET Nº 4

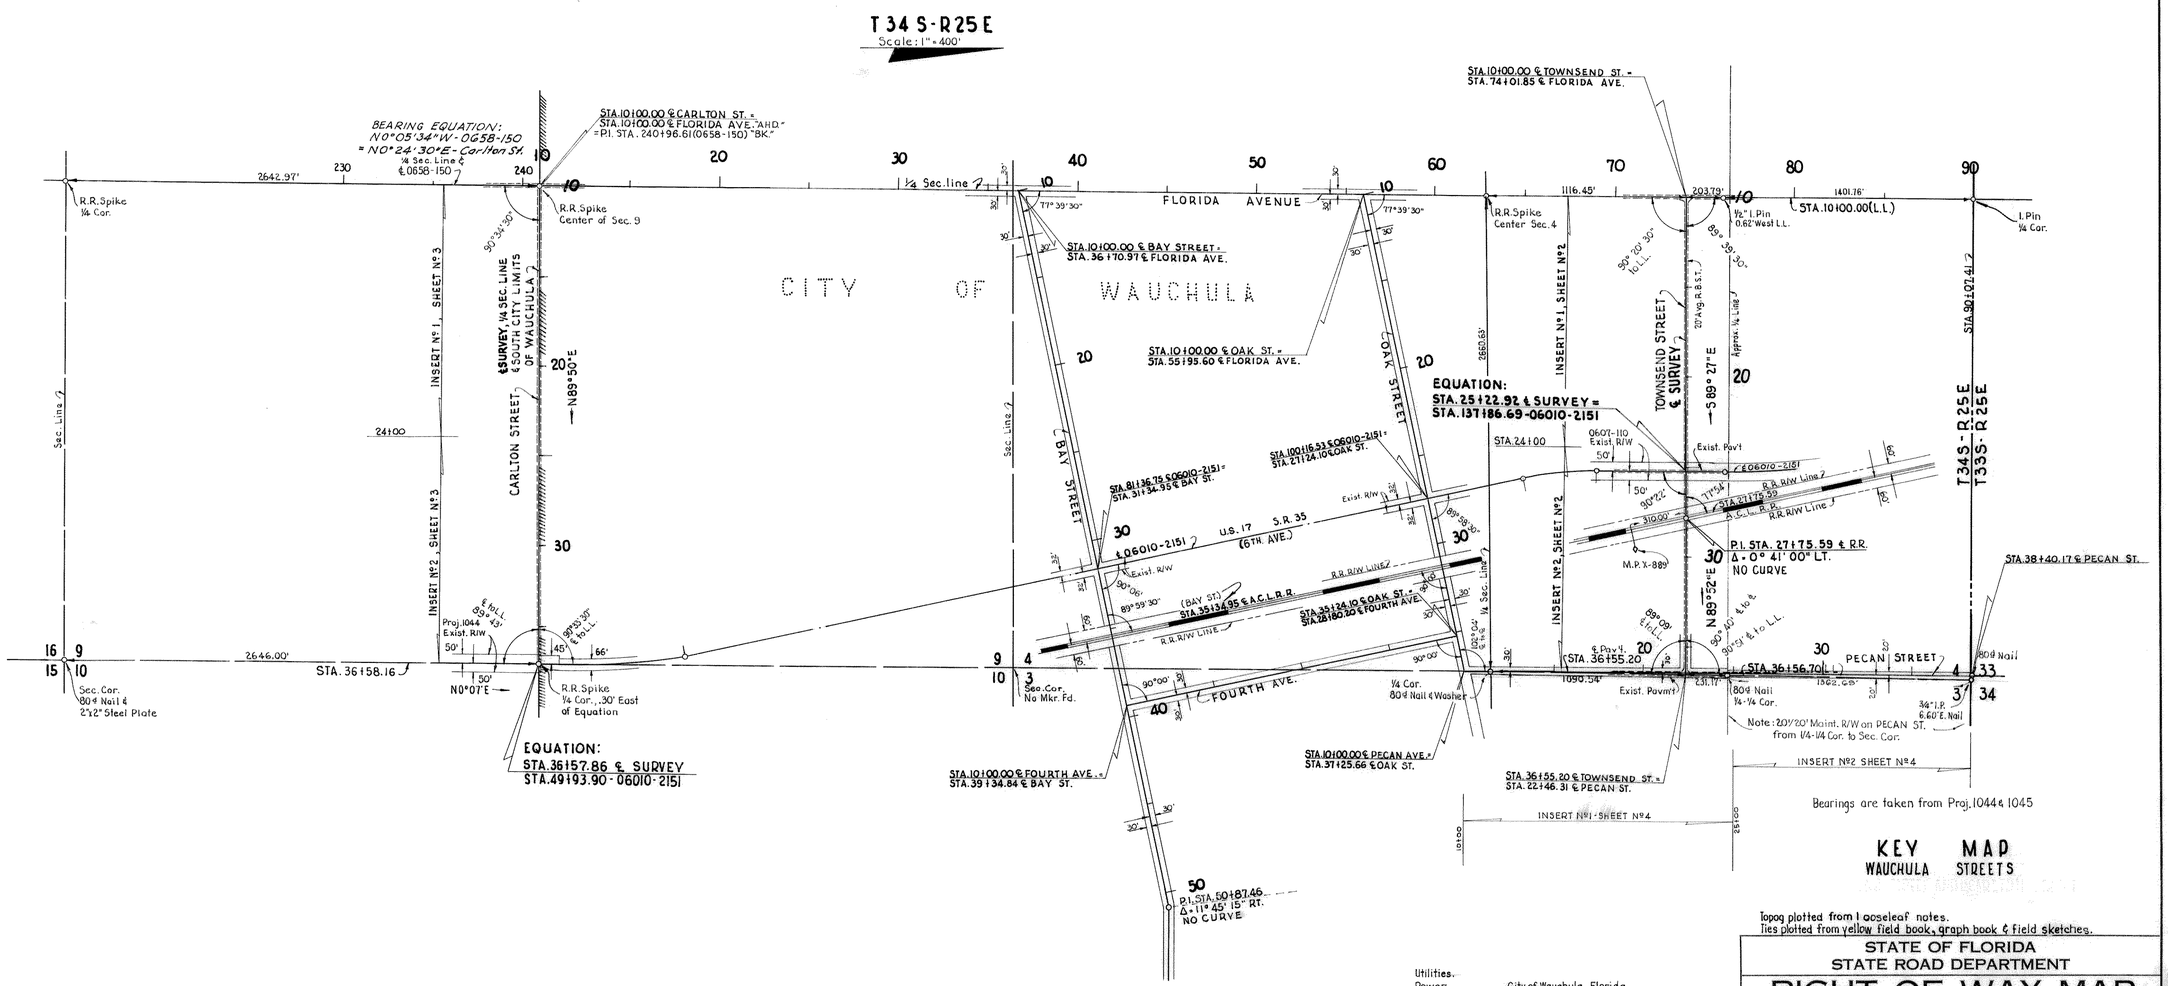

Utilities.
Power.....City of Wauchula, Florida
Telephone.....Intercounty Tel. & Tele. Co.
Water.....City of Wauchula, Florida.
Sewers.....City of Wauchula, Florida.

Topog plotted from Looseleaf notes.
Ties plotted from yellow field book, graph book & field sketches.

STATE OF FLORIDA
STATE ROAD DEPARTMENT

RIGHT OF WAY MAP

SECTION No. 06640-2601

ROAD No. HARDEE COUNTY

SCALE 1" = 400'	NAMES	DATES	APPROVED BY
DRAWN	R. H. C.	7-10-59	H. M. Johnson DIVISION ENGINEER
TRACED	E. E. T.	7-23-59	Horton Buchner 1-26-61 for STATE HIGHWAY ENGINEER
INDEXED			
REVISED			
REVISED			

CHECKED BY: D.C. 7-27-59

1

FED. ROAD DIV. No.	STATE	SEC. AND JOB No.	FISCAL YEAR	SHEET No.	TOTAL SHEETS
3	FLA.	06640-2601		2	

SEC. 4
T 34 S - R 25 E

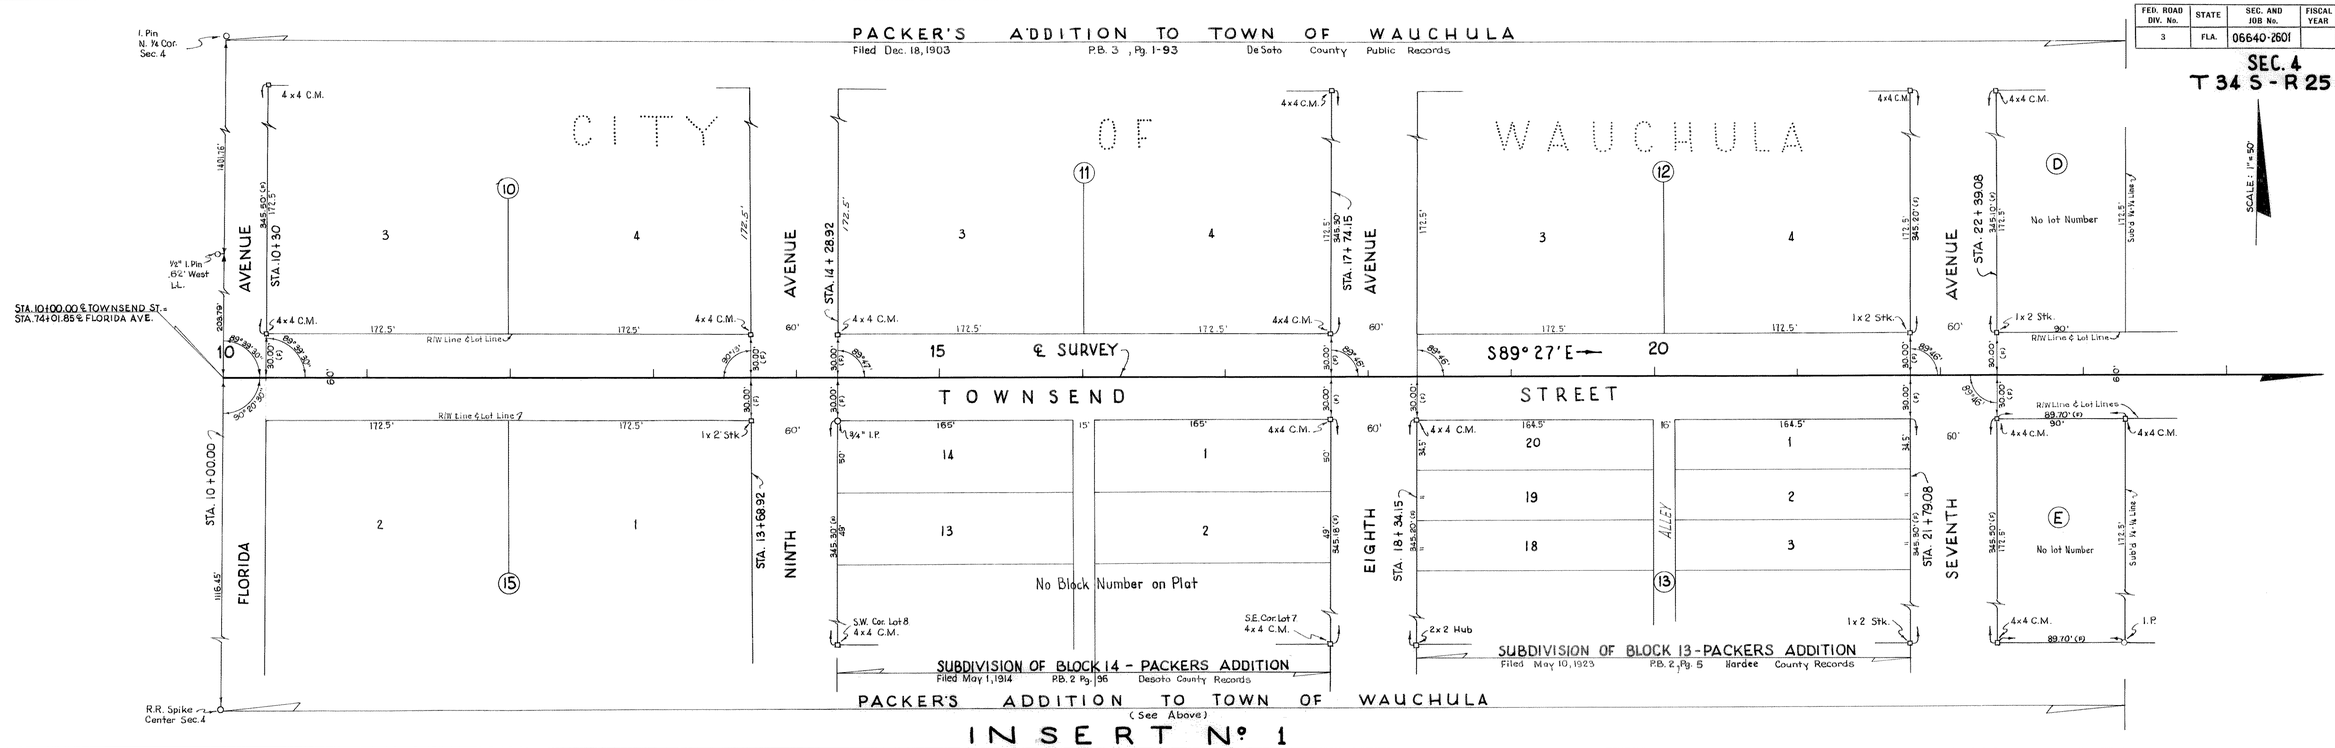

INSERT Nº 1

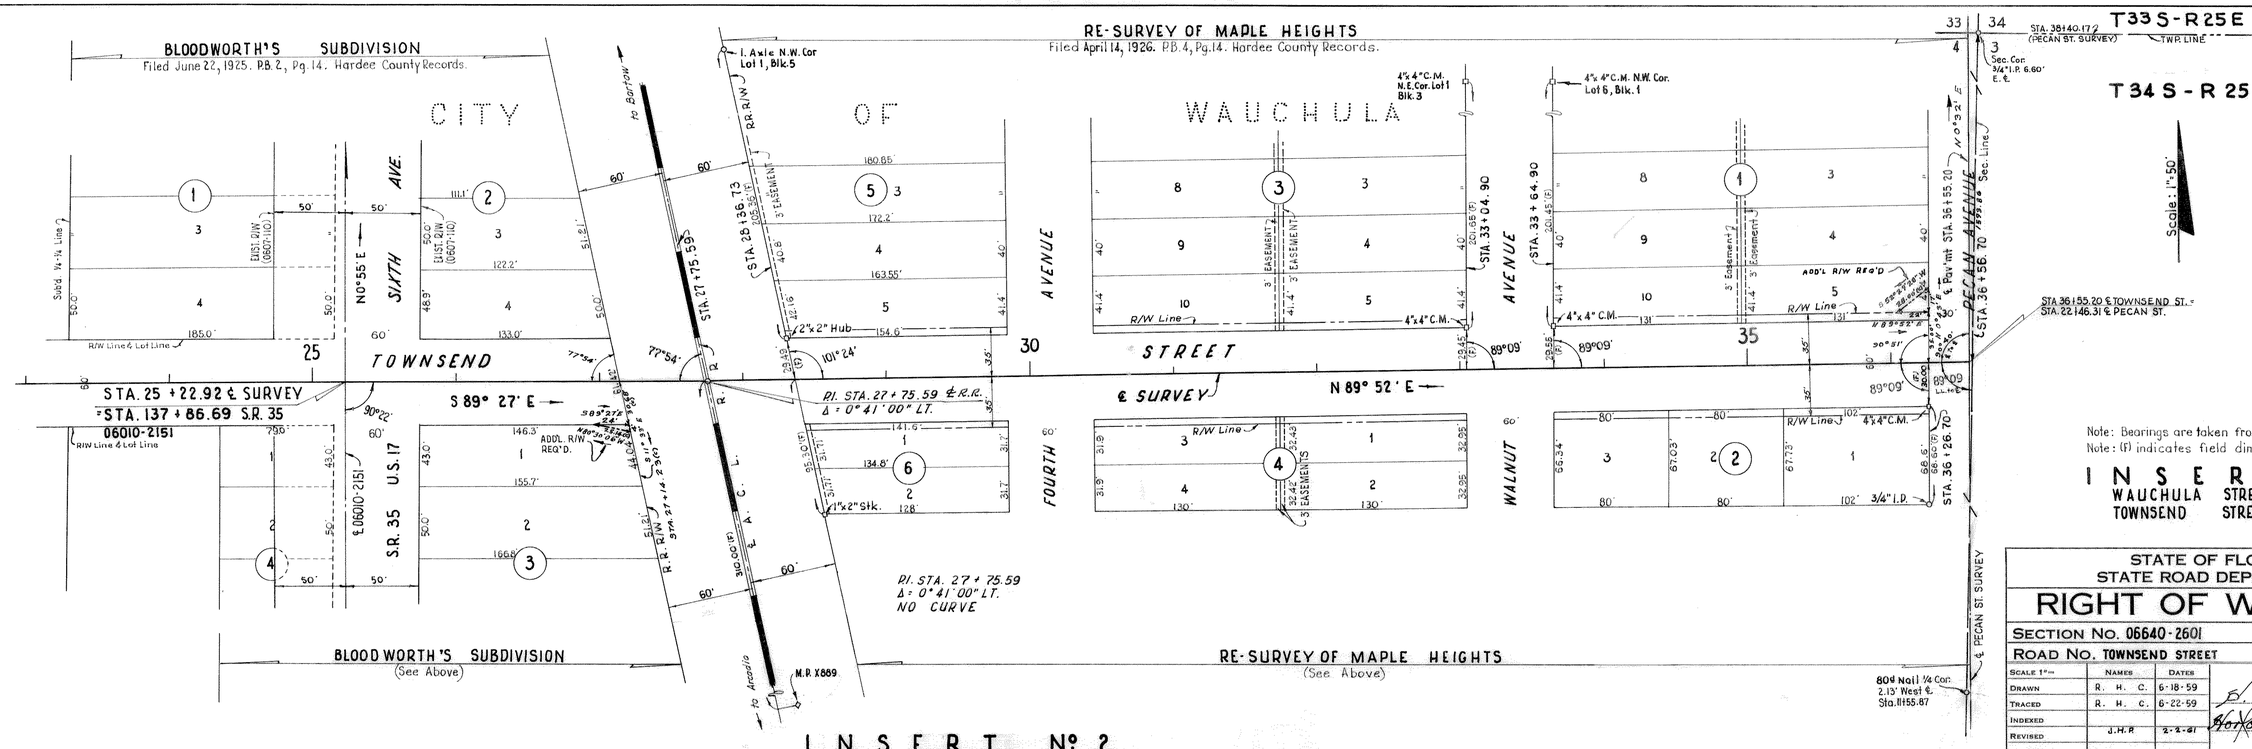

INSERT Nº 2

Note: Bearings are taken from Old Proj. 1045.
Note: (F) indicates field dimensions.

INSERTS
WAUCHULA STREETS
TOWNSEND STREET

STATE OF FLORIDA
STATE ROAD DEPARTMENT

RIGHT OF WAY MAP

SECTION No. 06640-2601

ROAD No. TOWNSEND STREET HARDEE COUNTY

SCALE 1" =	NAMES	DATES	APPROVED BY
DRAWN	R. H. C.	6-18-59	DIVISION ENGINEER
TRACED	R. H. C.	6-22-59	
INDEXED			
REVISED	J.H.R	2-2-61	STATE HIGHWAY ENGINEER
REVISED			

CHECKED BY: D.C. 7-28-59

2

FED. ROAD DIV. No.	STATE	SEC. AND JOB No.	FISCAL YEAR	SHEET No.	TOTAL SHEETS
3	FLA.	06640-2601		3	

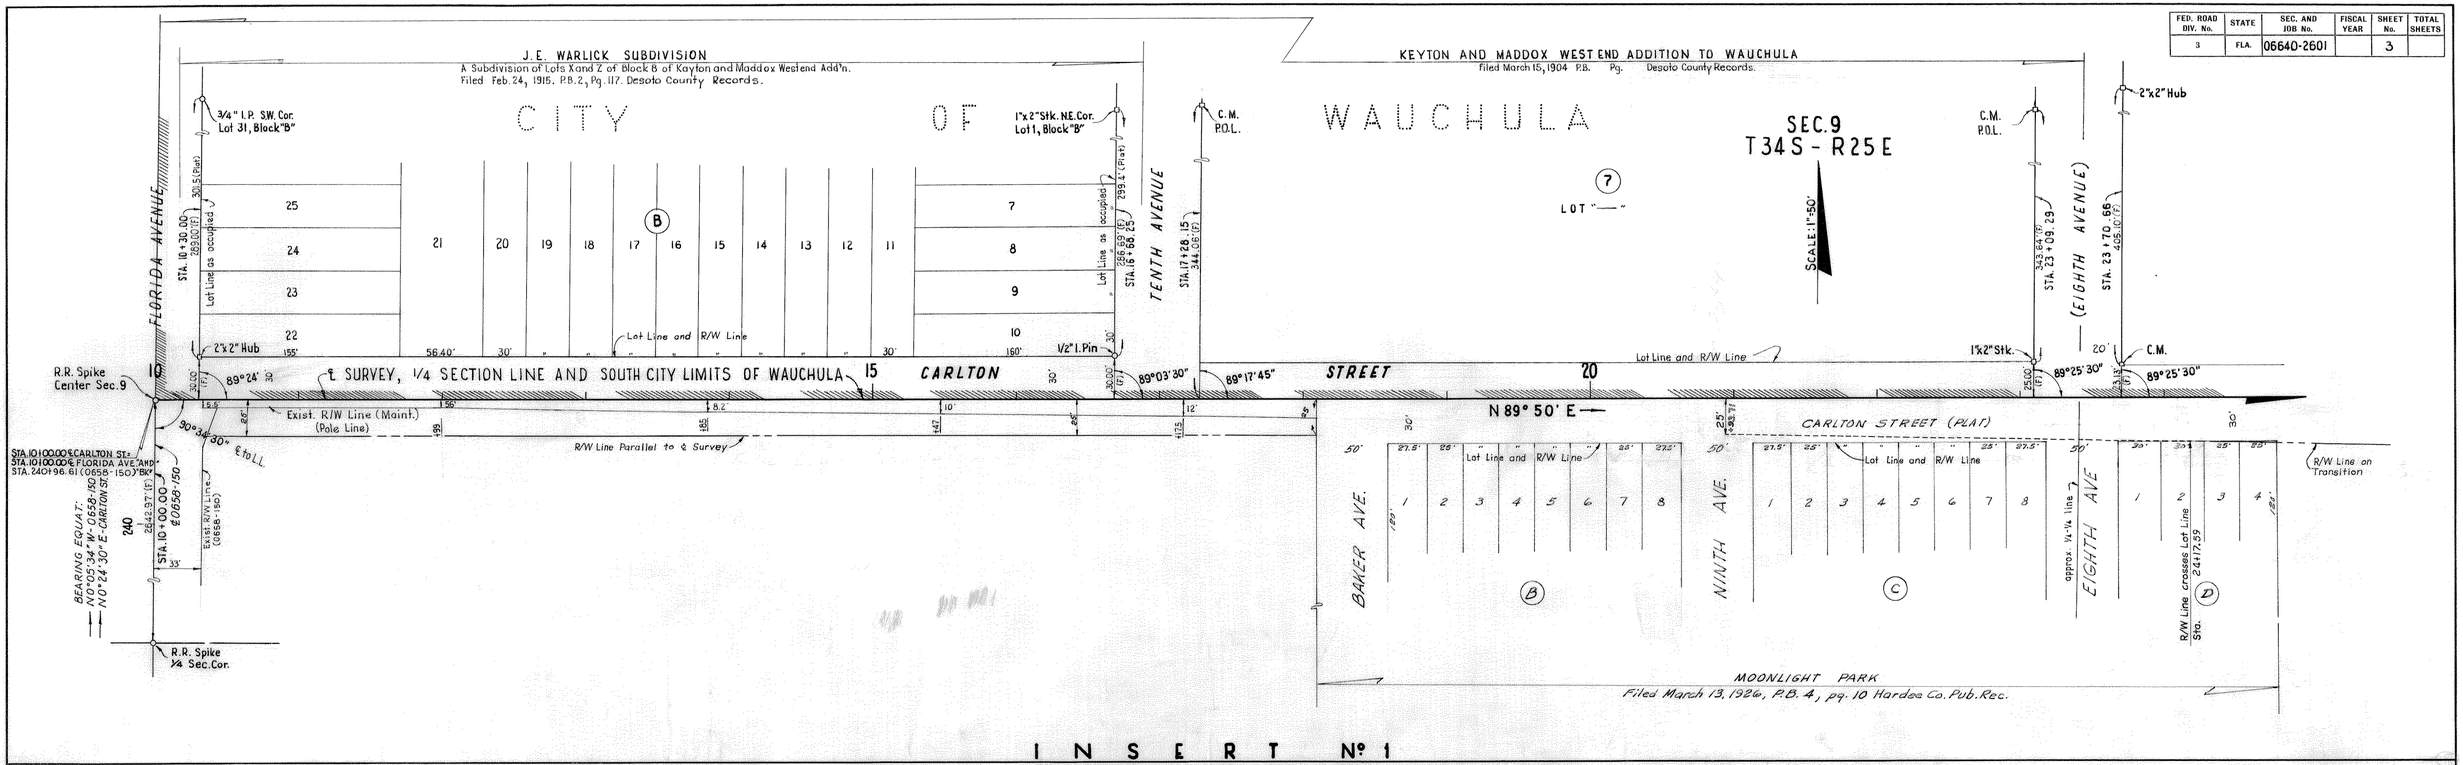

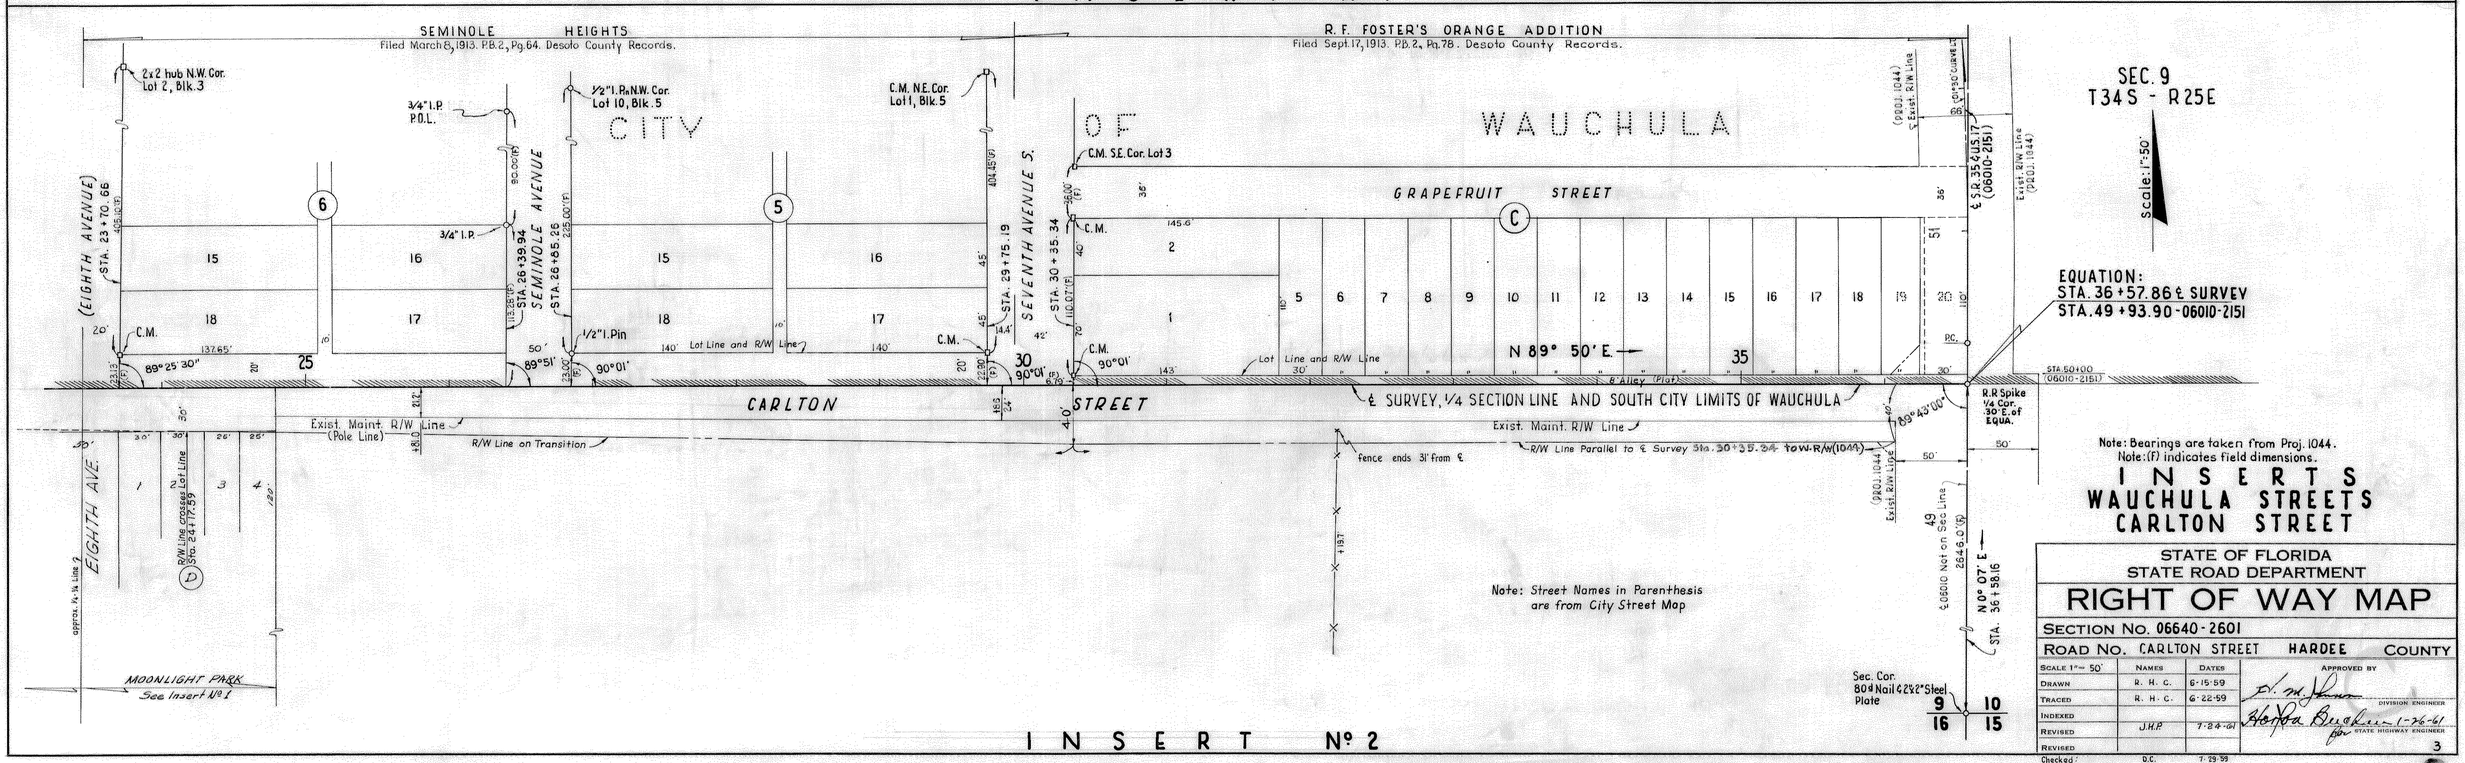

FED. ROAD DIV. No.	STATE	SEC. AND JOB No.	FISCAL YEAR	SHEET No.	TOTAL SHEETS
3	FLA.	06640-2601		4	

CITY OF WAUCHULA

T34 S - R25E

Scale: 1" = 60'

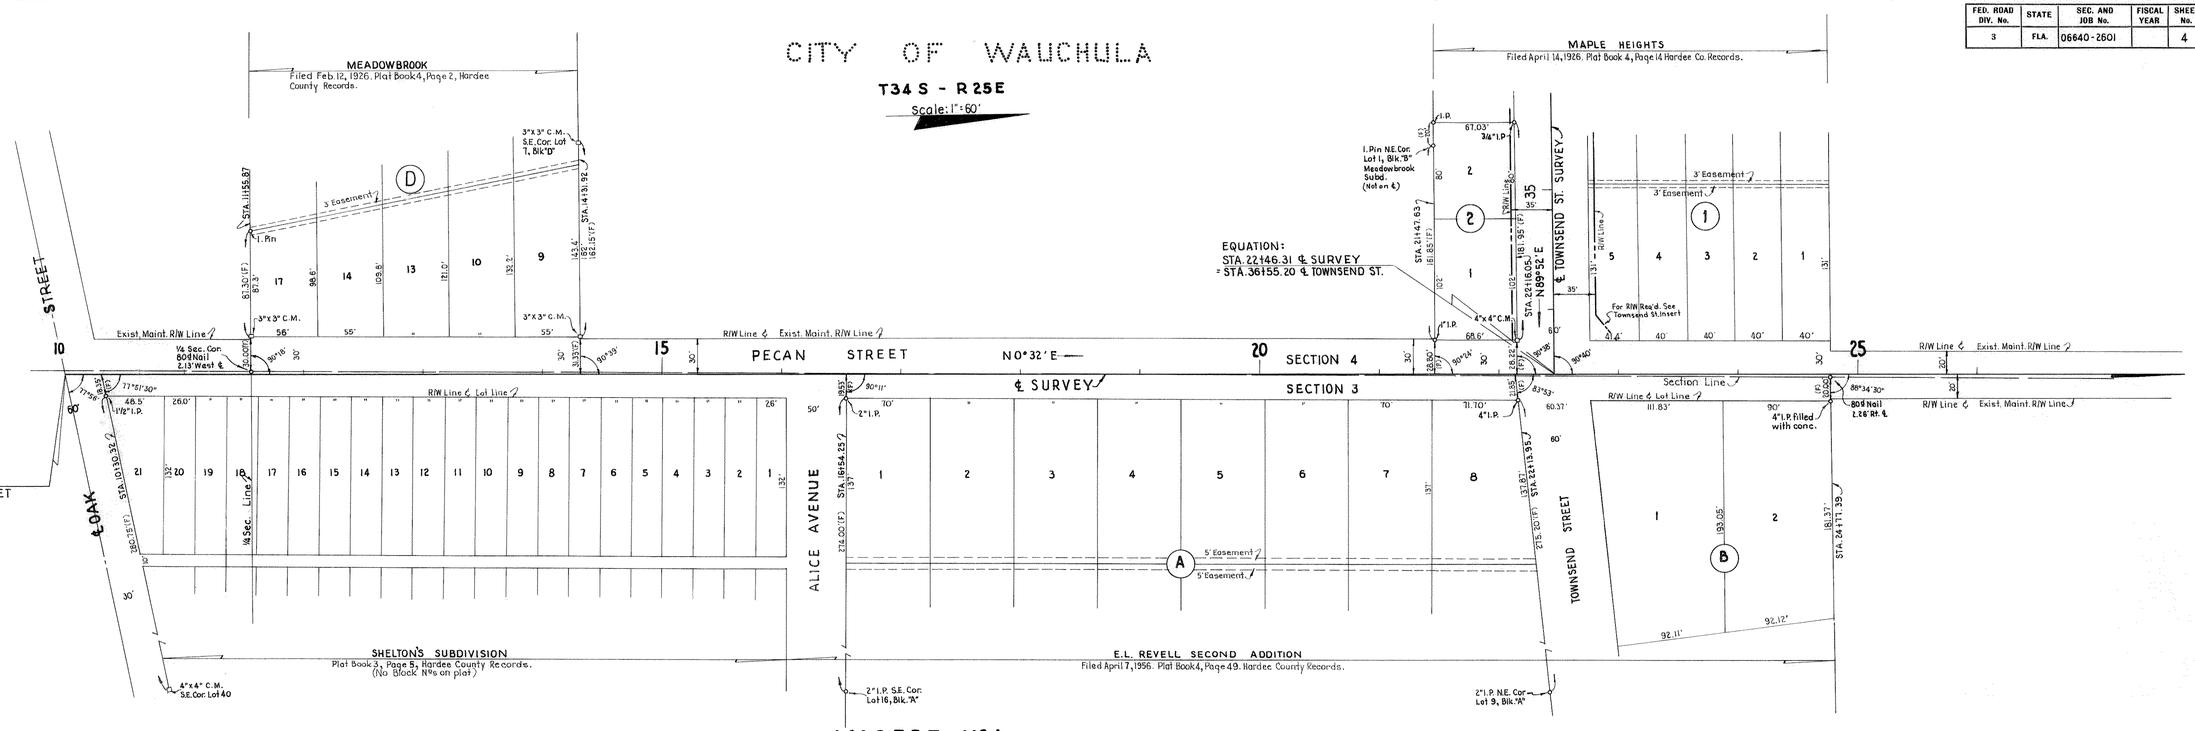

INSERT Nº 1

CITY OF WAUCHULA

Scale: 1" = 100'

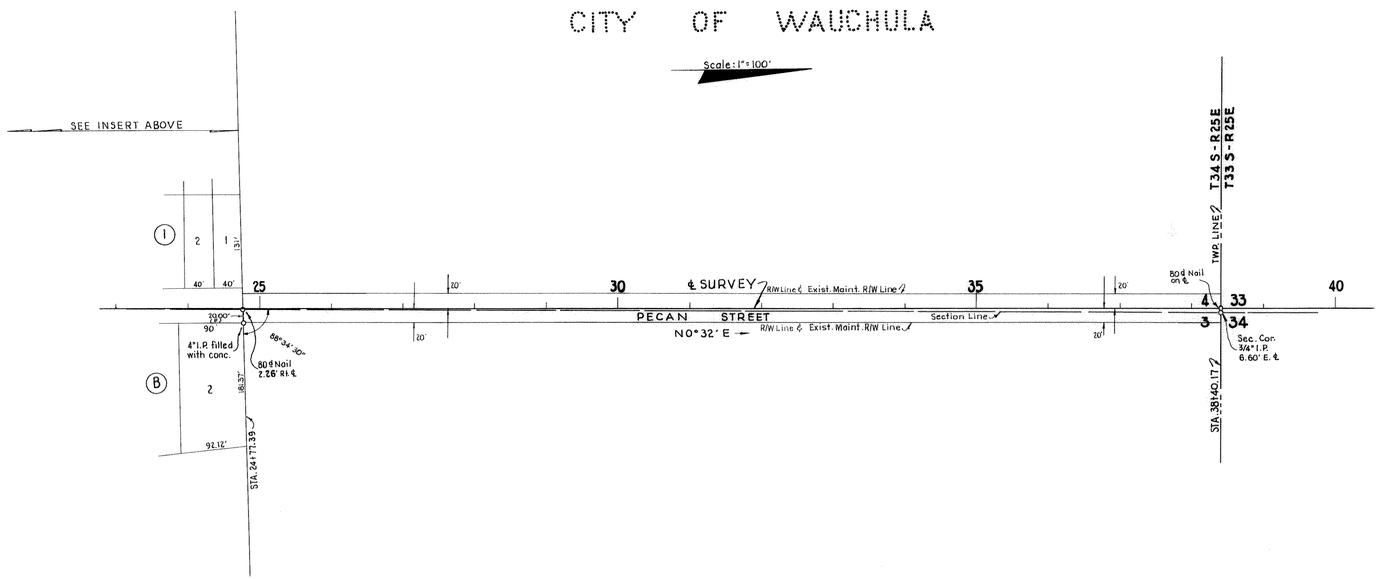

INSERT Nº 2

NO R/W REQUIRED.

Note: (F) indicates field dimensions.

INSERTS
PECAN STREET

STATE OF FLORIDA
STATE ROAD DEPARTMENT

RIGHT OF WAY MAP

STATE ROAD No. HARDEE COUNTY

	By	Date	Approved By	Date
Drawn	R.H.C.	12-9-60	B. M. Johnson — District Engineer	
Traced	R.H.C.	12-12-60		
Checked	D.C.	12-13-60		
Compared			Engineer of Rights of Way	
Indexed			1-26-61 — State Highway Engineer	

Revision	By	Date

SECTION 06640-2601 SHEET 4 OF