STATE JOB NO. 13001-2502

FED. ROAD DIV. NO.	STATE	PROJECT NO.	FISCAL YEAR	SHEET NO.
3	FLA.	M-1032-(1)		

INDEX OF SHEETS

SHEET NO.

STATE OF FLORIDA
DEPARTMENT OF TRANSPORTATION

PLANS OF THE


STATE HIGHWAY
RIGHT OF WAY MAP

F.A. PROJECT NO. M-1032-(1)

STATE ROAD 610

MANATEE COUNTY


LENGTH 3.308 MILES

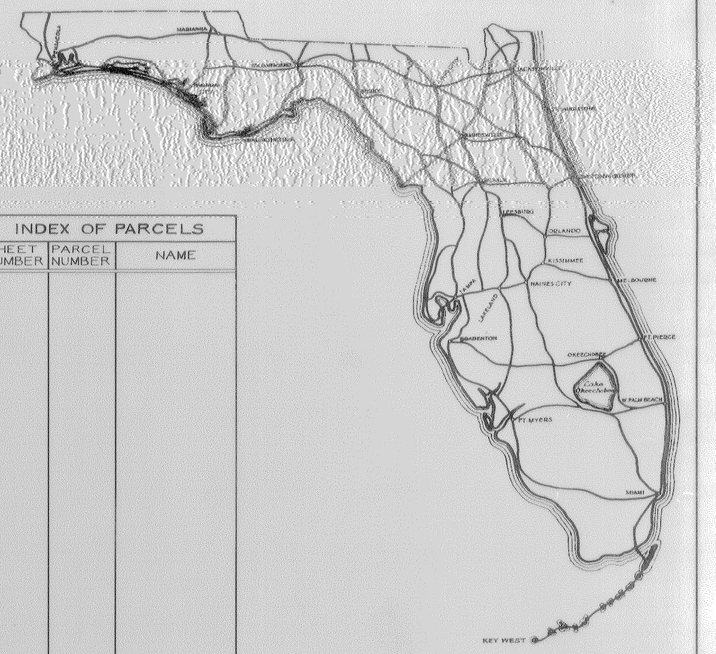

INDEX OF PARCELS

SHEET NUMBER	PARCEL NUMBER	NAME

SEE TABLE OF OWNERSHIPS ON DETAIL SHEETS FOR INDEX INFORMATION

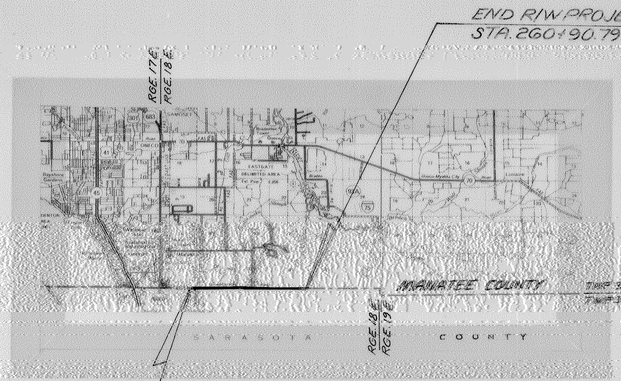

CONVENTIONAL SIGNS

COUNTY LINE		TRAVELED WAY	
TOWNSHIP LINE		BUILDINGS	R. C. F.S. BRK. M.H.
SECTION LINE		BRIDGES OVER 20 FT. SPAN	
UNFENCED PROPERTY		POWER POLE	
CITY LINE		TELEPHONE POLE	
FENCE LINE		MARSH	
RIGHT OF WAY LINE		BURIED UTILITY	TYPE
BASE OR SURVEY LINE		LIGHT STANDARD	
RAILROADS		R. R. MILE POST	
LIMITED ACCESS LINE		PROPERTY LINE	
LIMIT OF SLOPE			

APPROVED BY FEDERAL HIGHWAY ADMINISTRATION-DATE. _____

SUBMITTED BY

Cecil L. Ratcliff
for: ENGINEER OF RIGHTS OF WAY

ATTENTION IS DIRECTED TO THE FACT THAT THIS MAP MAY HAVE BEEN REDUCED IN SIZE BY REPRODUCTION. THIS MUST BE CONSIDERED WHEN OBTAINING SCALED DATA.

APPROVED DATE

[redacted]

DIVISION ADMINISTRATOR
FEDERAL HIGHWAY ADMINISTRATION

BY: DIVISION RIGHT OF WAY OFFICER

MANATEE COUNTY 13001-2502

F. A. PROJECT NO.	SHEET NO.
M-1032-(1)	

30 29 31 32 R.R. SPIKE SEC. COR

29 28 32 33 R.R. SPIKE SEC. COR N89°43'22"W 654.89'

1" IRON AXLE N.W. COR. N.E.¼ SEC. 32

STD. D.O.T. 4"x4" C.M. WITH BRASS DISK N.E. COR. S.E.¼ SEC. 31

S.R. 683

4"x4" C.M. N.E. COR. SEC. 6

4"x4" C.M. N.W. COR. SEC. 5

R.R. SPIKE N.E. COR. N.E.¼ SEC. 32

MANATEE COUNTY T 35 R 18 E

SARASOTA COUNTY T 36 S R 18 E

BEGIN CONSTRUCTION 1300I-3502 STA. 123+12.06

P.I. STA. 99+59.83 Δ=50°25'25" RT. (NO CURVE) X=327842.653 Y=1110734.140

P.I. STA. 100+00.00 Δ=90°35'15" LT. (NO CURVE) X=327842.040 Y=1110713.981

P.I. STA. 126+71.89 Δ=0°10'29" LT. (NO CURVE) X=330518.791 Y=1110687.289

12" IRON PIPE SEC. COR. 0.42' NORTH OF Ø

S89°15'50"E EXIST. R/W 1712(102)2104

S89°25'40"E EXIST. R/W LINE

S89°20'09"E

S89°15'10"E EXIST. R/W LINE

MAINT. R/W LINE

SURVEY ON SECTION LINE & CENTERLINE

BEGIN R/W JOB EQUATION (REVISED CURVE) P.T. STA. 207+68.03 ℄ 1712(102)2104 = STA. 86+23.37 ℄ SURVEY

CURVE DATA 1712(102)2104 P.I. STA. 203+24.96 Δ=41°00' LT. D=5°00' T=498.26' L=940.00' R=1145.92' P.C. STA. 193+26.70 P.T. STA. 203+66.70

REVISED CURVE DATA 1712(102)2104 P.I. STA. 203+26.44 Δ=40°58'59" LT. D=5°00' T=498.05' L=939.64' R=1145.92' P.C. STA. 198+28.39 P.T. STA. 207+68.03

UTILITY OWNERS

POWER ..... FLORIDA POWER & LIGHT CO.
TELEPHONE ..... GENERAL TELEPHONE
WATER ..... SARASOTA WATER & MANATEE WATER

Punch Hole S.W. Cor. N.W.¼ Sec. 5

80¢ Nail S.E. Cor. N.E.¼ Sec. 5

Bearings are based on Florida Plane Coord. System and rounded to nearest second

KEY MAP "A"

SEE SHEET NO. 3 | SEE SHEET NO. 4 | SEE SHEET NO. 5 | STA. 160+00 | SEE SHEET NO. 6

STA. 100+00 STA. 130+00

FLORIDA DEPARTMENT OF TRANSPORTATION
RIGHT OF WAY ENGINEERING SECTION

RIGHT OF WAY MAP

STATE ROAD NO. 610 MANATEE COUNTY

	BY	DATE	APPROVED BY	DATE
DRAWN	J.W.D.	10-11-77	C.W. Monte de Oca	DISTRICT ENGINEER
TRACED	J.W.D.	10-25-77		
CHECKED	L.R.J.	5-18-78	Cecil R. Ratliff 6-26-78	ASST. ENGINEER OF RIGHT OF WAY

MAPS PREPARED BY: FIRST DISTRICT — FIELD BOOK NO'S: 1-A

W.P.I. NO. 1151170 — SCALE: 1" = 400'

SECTION 13001-2502 — SHEET 1 OF 10

REVISION	BY	DATE

BOSWORTH AERIAL SURVEYS, INC.
Photogrammetry for the Profession

F.A. PROJECT NO.	SHEET NO.
M-1032-(1)	

28 27 33 34 — 4"X4" C.M. SEC. COR.

80# NAIL N.W.COR. N.E.¼

4"X4" C.M. N.W.COR. N.E.¼ SEC. 4

27 26 34 35 — 5"X5" MAN. CO. MON. SECTION CORNER

4"X4" C.M. N.E. COR. S.E.¼ SEC. 33

MANATEE COUNTY T35S — R18E

SARASOTA COUNTY T36S — R18E

END CONSTRUCTION 13001-3502 STA. 187+07.97

END R/W JOB P.I. STA. 260+ [illegible]

P.I. STA. 190+15.50 Δ=0°15'16" LT. (NO CURVE)

P.I. STA. 206+95.67 Δ=0°14'57" RT. (NO CURVE)

P.I. STA. [illegible] Δ=0°08'41" RT. (NO CURVE)

SAR. CO. MON. S.E. Cor. N.E.¼ Sec. 4

SAR. CO. MON. SEC.

SAR. CO. MON. S.E. COR. N.W.¼ SEC. 33

1" IRON PIPE N.W. COR. N.E.¼ SEC. 3

EXIST. R/W LINE PER DEED BK. 352, PG. 440

EXIST. R/W LINE PER OR BK 434, PG. 725

EXIST. R/W LINE PER OR BK 431, PG. 787

MAINT. R/W LINE

EXISTING R/W LINE

GOOD HOME ROAD

SEE SHEET NO. 6 — STA. 130+00 — SEE SHEET NO. 7 — STA. 230+00 — SEE SHEET NO. 8 — STA. 250+00 — SEE SHEET NO. 9 — STA. 280+00

KEY MAP "B"

REVISION	BY	DATE

FLORIDA DEPARTMENT OF TRANSPORTATION
RIGHT OF WAY ENGINEERING SECTION

RIGHT OF WAY MAP

STATE ROAD NO. 610 MANATEE COUNTY

	BY	DATE	APPROVED BY	DATE
DRAWN	J.W.D.	10-11-77	C.W. Morris Jr. Dca	Dep. DISTRICT ENGINEER
TRACED	J.W.D.	10-25-77		
CHECKED	L.R.J.	5-18-78	C.M. Ratcliff 6-26-78	ASST. ENGINEER OF RIGHT OF WAY

MAPS PREPARED BY FIRST DISTRICT — FIELD BOOK NO'S 1-A


W.P.I. NO. 115170 — SCALE: 1" = 400'

SECTION 13001-2502 — SHEET 2 OF 10

BOSWORTH AERIAL SURVEYS, INC.
Photogrammetry for the Profession

Flight Date: March 17, 1971

F. A. PROJECT NO.	SHEET NO.
M-1032-(1)	

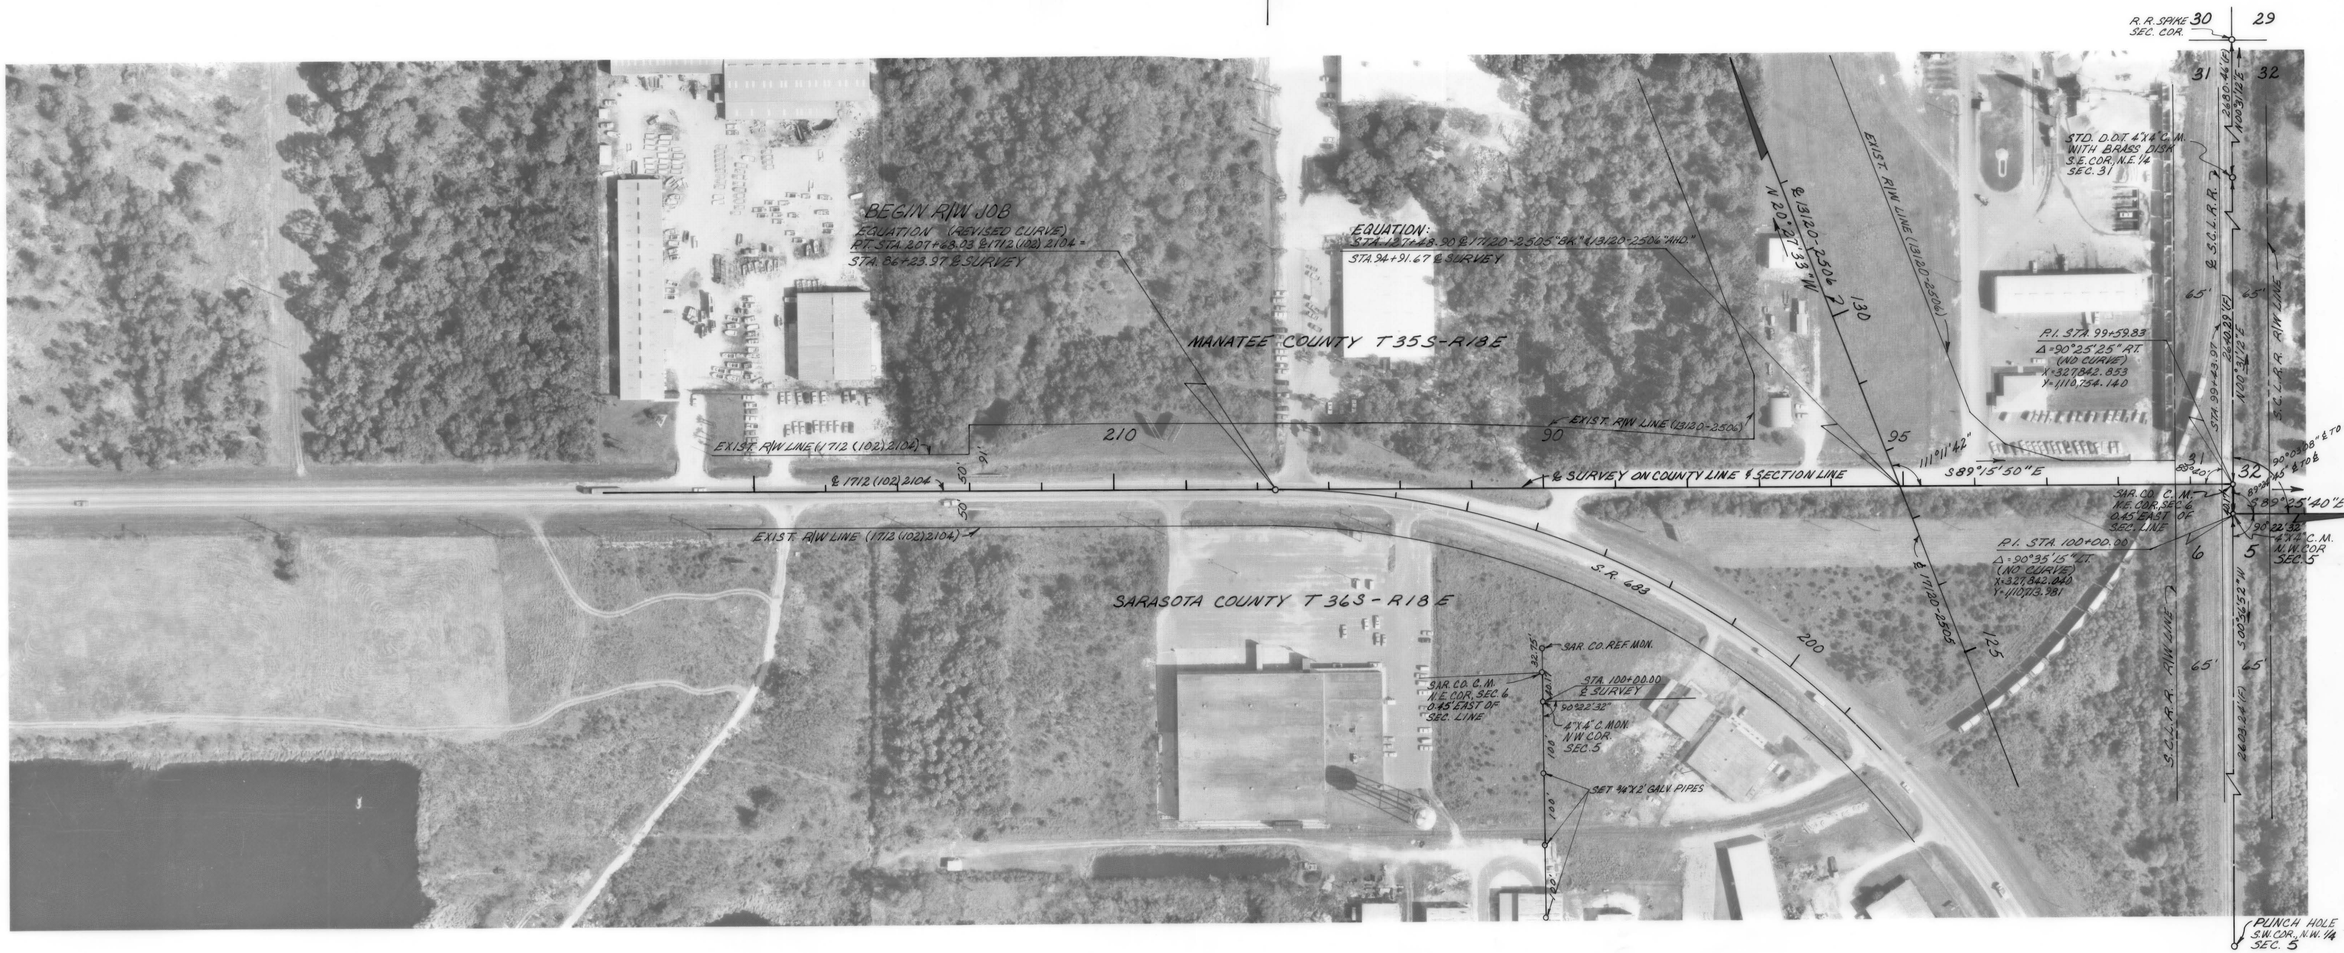

INSERT

(M) Indicates Field Dimension

CURVE DATA

1712 (102) 2104
P.I. STA. 203+24.96
Δ = 47°00'00" LT.
D = 5°00'
T = 498.26'
L = 940.00'
R = 1145.92'
P.C. STA. 198+26.70
P.T. STA. 207+66.70

REVISED CURVE DATA

1712 (102) 2104
P.I. STA. 203+26.44
Δ = 46°58'56" LT.
D = 5°00'
T = 498.05'
L = 939.64'
R = 1145.92
P.C. STA. 198+28.39
P.T. STA. 207+68.03

REVISION	BY	DATE

FLORIDA DEPARTMENT OF TRANSPORTATION
RIGHT OF WAY ENGINEERING SECTION

RIGHT OF WAY MAP

STATE ROAD NO. 610 — MANATEE COUNTY

	BY	DATE	APPROVED BY	DATE
DRAWN	J.W.D.	10-11-77	C.W. Monte DeLee — DISTRICT ENGINEER	5-19-78
TRACED	L.A.	10-22-77	Cecil J. Ratliff — FOR: ENGINEER OF RIGHT OF WAY	6-26-78
CHECKED	L.R.J.	5-18-78		

MAPS PREPARED BY: FIRST DISTRICT — FIELD BOOK NO'S: 1-A

W. P. I. NO. 1151170 — SCALE: 1" = 100'

SECTION 13001-2502 — SHEET 3 OF 10 SHEETS

BOSWORTH AERIAL SURVEYS, INC.
Photogrammetry for the Profession

Flight Date: March 17, 1971

F. A. PROJECT NO.	SHEET NO.
M-1032-(1)	

MANATEE COUNTY
T35S - R18E

SCALE : 100'

DETAIL: NOT TO SCALE

MAP OF NORTH SARASOTA
FILED 26 MARCH, 1925 P.B. 2 PG. 151

ALABAMA AVE. (PLAT) | TENNESSEE AVE. (PLAT) | KENTUCKY AVE. (PLAT) | GEORGIA AVE. (PLAT) | FLORIDA AVE. (PLAT) | LOUISIANA AVE. (PLAT) | CAROLINA AVE. (PLAT)

SUNSET BLVD. (PLAT)

MARSHALL AVE. (PLAT)

ADAMS AVE. (PLAT)

SARASOTA COUNTY T36S - R18E

DESOTO ACRES
FILED MARCH 16, 1945 P.B. 4, PG. 41 & 42

INSERT

(F) Indicates Field Dimension

FLORIDA DEPARTMENT OF TRANSPORTATION
RIGHT OF WAY ENGINEERING SECTION

RIGHT OF WAY MAP

STATE ROAD NO. 6/0 — MANATEE COUNTY

	BY	DATE
DRAWN	U.D.	10-21-77
TRACED	C.M.	10-24-77
CHECKED	L.R.J.	5-18-78

APPROVED BY E. M. Yoste DeLaCruz — DISTRICT ENGINEER — DATE 5-19-78
APPROVED BY Carl M. Ratliff — for ENGINEER OF RIGHT OF WAY — DATE 6-26-78

MAPS PREPARED BY FIRST DISTRICT
FIELD BOOK NO'S 1-A
W. P. I. NO. 1151.70
SCALE 1" = 100'
SECTION 13001-2502
SHEET 4 OF 10

REVISION	BY	DATE
Add dim. for det. pavmt.	J.W.B.-W.F.K.	9-19-79
Add R Par. 127.88	R.E.A.-K.M.K.	8-30-79
Add R Par 109.1	B.S.B.-M.L.H.	8-24-79
Add R Par 125.1	B.S.B.-R.E.K.	6-15-79
Void Par 101, 102 & 100	L.A.-D.J.C.	10-2-78

BOSWORTH AERIAL SURVEYS, INC.
Photogrammetry for the Profession

Flight Date: March 17, 1971

F. A. PROJECT NO.	SHEET NO.
M-1032-(1)	

SEE KEY MAP 'A' FOR PARENT TRACT

SEE KEY MAP 'A' FOR PARENT TRACT

CITRUS GROVES

SEE KEY MAP 'A' & 'B' FOR PARENT TRACT

109.1 R 22804-A #10

110.1 R 22804-A #13

111.1 R 22804-A #14

R.R. SPIKE N.E. COR. S.E. 1/4 SEC. 32

P.I. STA. 153+47.49
Δ = 0°20'59" R.T.
(A) CURVE)
X = 333189.330
Y = 1110468.728

T.B. N89°17'39"E

R/W LINE

S89°36'09"E 413.00'

LIMITS OF CONSTRUCTION

Δ = 352.70'
D = 39°39'37"
R = 5788.38'

℄ CONST. 700.00 CURVE

MAINTAINED R/W LINE

300.01'

300.00' N89°36'09"W

N89°50'04"W

N89°27'24"W

233.60

300.00

N89°36'09"W

S89°27'41"E 300.30'

S89°27'41"E 300.01'

1054.15'

S89°36'09"E

℄ SURVEY ON SECTION LINE ℄ COUNTY LINE

S89°36'09"E

N 00°46'04"E 2679.04 (M) COR. TO COR.

S89°15'10"E 24.36'

N 00°46'04"E 2654.01'38

16.4' M.H.W.L. (APPROX.)

MAINTAINED R/W LINE

1608.44'

R/W LINE

S89°15'10"E

LIMITS OF CONSTRUCTION

S89°23'09"E 471.35'

S89°23'09"E

60.00'

S89°23'09"E

32

33

½" IRON PIPE SEC. COR. 0.42 NORTH OF ℄

30'

30'

60.00'

200.00'

MAINTAINED R/W LINE

200.00'

100.00'

S89°15'10"E

S89°37'59"E

S89°15'10"E

℄ CONST CURVE DATA
P.I. STA. 123+89.72
Δ = 5°51'16"
D = 1°00'00"
T = 292.37'
L = 585.43'
R = 5729.58
P.C. STA. 126+96.75
P.T. STA. 132+82.19 'BK'. (℄ CONST)
STA. 132+77.04 'AHD.'
(℄ SURVEY)

EXIST. R/W LINE

NOT INCLUDED IN PLAT

SARASOTA COUNTY T 36 S - R 18 E

S89°36'09"E

89°59'45"

2"X2" WOOD HUB N.E. COR. SEC. 5

90°01'30"

4"X4" C.M.

325.4'

EXIST. R/W LINE

325.6'

S89°15'10"E

C.B. 485

C.B. 485

C.B. RES.

C.B. RES.

C.B. RES.

5

4

1

2

3

N 00°32'04"W (PLAT)

253.85'(M)

TUTTLE AVE.

234.35'(M) STA. 153+42.23

234.23'

½" IRON PIPE

25'

25'

D

80# NAIL S.E. CORNER SEC. 5

DESOTO ACRES
FILED MARCH 16, 1945 P.B. 4, PG. 41 & 42

STA. 140+09.83 ℄ SURVEY

90°00'00"

SET ¾" X 2' GALV. PIPE 6" BELOW SURFACE

SET ¾" X 2' GALV. PIPES

100'

100'

100'

180°20'59"

STA. 153+47.49 ℄ SURVEY

89°59'45"

2"X2" WOOD HUB N.E. COR. SEC. 5

100'

100'

100'

SET 60# NAIL & DISK IN ASPHALT PAVING

75.00'

40# N & C

60.00'

90°03'14"

0.42'

½" I.P. SEC. COR

STA. 154+01.38 ℄ SURVEY

40# N & C

60.00'

93.30'

5/8" I. RODS

75.00'

INSERT

(M) Indicates Field Dimension

FLORIDA DEPARTMENT OF TRANSPORTATION
RIGHT OF WAY ENGINEERING SECTION

RIGHT OF WAY MAP

STATE ROAD NO. 610 MANATEE COUNTY

	BY	DATE	APPROVED BY	DATE
DRAWN	J.W.D	10-12-77	C.M. Matthews Jr.	5-4-78
TRACED	L.A.	10-23-77	DISTRICT ENGINEER	
CHECKED	L.A.U.	5-18-78	Reid L. Rudolf	6-26-78
			for ENGINEER OF RIGHT OF WAY	DATE

MAPS PREPARED BY FIRST DISTRICT

FIELD BOOK NO'S 1-A

W.P.I. NO. 115170

SCALE: 1" = 100'

SECTION 13001-2502

SHEET 5 OF 10

REVISION	BY	DATE
Add R. Par. 109.1	BSB-MLH	8-24-79
Add A Par. 102.1	BSB-CWA	7-13-79

BOSWORTH AERIAL SURVEYS, INC.
Photogrammetry for the Profession

Flight Date: March 17, 1971

F.A. PROJECT NO.	SHEET NO.
M-1032-(1)	

SEE KEY MAP 'A' & 'B' FOR PARENT TRACT

R/W CHANGE LT. STA 170+40.00

R/W CHANGE LT. STA 173+98.00

END INTERSECTION R/W LT. STA 503+61.00

EQUATION: STA 180+14.36 ℄ SURVEY = STA 500+00.00 ℄ INTERSECTION R/W LT.

SEE DETAIL BELOW

SEC 33 MANATEE COUNTY T35S-R18E

CURVE DATA ℄ CONST.
P.I. STA. 181+30.87
Δ = 7°08'53"
D = 1°00'00"
T = 357.94
L = 714.94
R = 5732.58
P.C. STA 178+32.93 ℄ CONST.
STA. 178+32.50 ℄ SURVEY
P.T. STA. 185+47.87

END CONSTRUCTION 13001-2502 STA. 187+07.97

END INT. R/W RT. STA 503+44.98

P.I. STA. 180+15.50
Δ = 0°25'16" "LT." (NO CURVE)
X = 935,857.112
Y = 1110,633.939

SEE DETAIL

R/W LINE

LIMITS OF CONSTRUCTION

℄ SURVEY ON SECTION LINE ℄ COUNTY LINE

MAINTAINED R/W LINE

℄ CONST.

℄ SURVEY

℄ CONST. 100.00' CURVE

SAR. CO. MON. N.E. COR. SW ¼ SEC. 33

8d NAIL N.W. COR. N.E.¼ SEC. 33

8d NAIL CEN. SEC. 4

LOCKWOOD RIDGE ROAD (PART) 200' (C)

TRAILOR AVENUE (C) 200' (C)

EXIST. R/W LINE

EXIST. R/W LINE PER OR BK 175 PG 239

DETAIL: NOT TO SCALE

END DRAINAGE ESMT. LT. STA 38+05.00

D.E. R/W LINE

℄ DRAINAGE EASEMENT

BEGIN ℄ DRAINAGE EASE. LT. STA. 189+25.00 ℄ SURVEY = STA. 30+00.00 ℄ DRAINAGE EASE.

EXIST. R/W LINE PER OR BK 420 PG 31

1" IRON PIPE N.E. COR. LOT 24

INSERT

DESOTO ACRES
FILED MARCH 16, 1945 P.B. 4 PG. 41 & 42

STA. 166+81.40 ℄ SURVEY

SET ¾"X 2' GALV. PIPE ℄ BELOW SURFACE

SET 60d NAILS IN PAVING (NOT ON SEC. LINE)

STA. 180+15.50 ℄ SURVEY

SET 60d NAILS IN PAVING (NOT ON SECTION LINE)

(P) Indicates Field Dimension

FLORIDA DEPARTMENT OF TRANSPORTATION
RIGHT OF WAY ENGINEERING SECTION

RIGHT OF WAY MAP

STATE ROAD NO. 610 — MANATEE COUNTY

	BY	DATE
DRAWN	J.W.O.	10-13-77
TRACED	L.A.	10-24-77
CHECKED	L.R.J.	5-18-78

APPROVED BY: C.M. Monte McAllister 5-17-78 — DISTRICT ENGINEER
Cecil R. Tuff 6-26-78 — ENGINEER OF RIGHT OF WAY


MAPS PREPARED BY: FIRST DISTRICT
FIELD BOOK NO'S: 1-A
W.P.I. NO. 115170
SCALE: 1" = 100'
SECTION 13001-2502
SHEET 6 OF 10

REVISION	BY	DATE
Add R/W Rqc 112, 113, 114, 115 Added Paver Cont.	R.B.-C.H.B. / R.B.-T.L.	8-30-78 / 5-30-78


BOSWORTH AERIAL SURVEYS, INC.
Photogrammetry for the Profession


Flight Date: March 17, 1971

F. A. PROJECT NO.	SHEET NO.
M-1032-(1)	

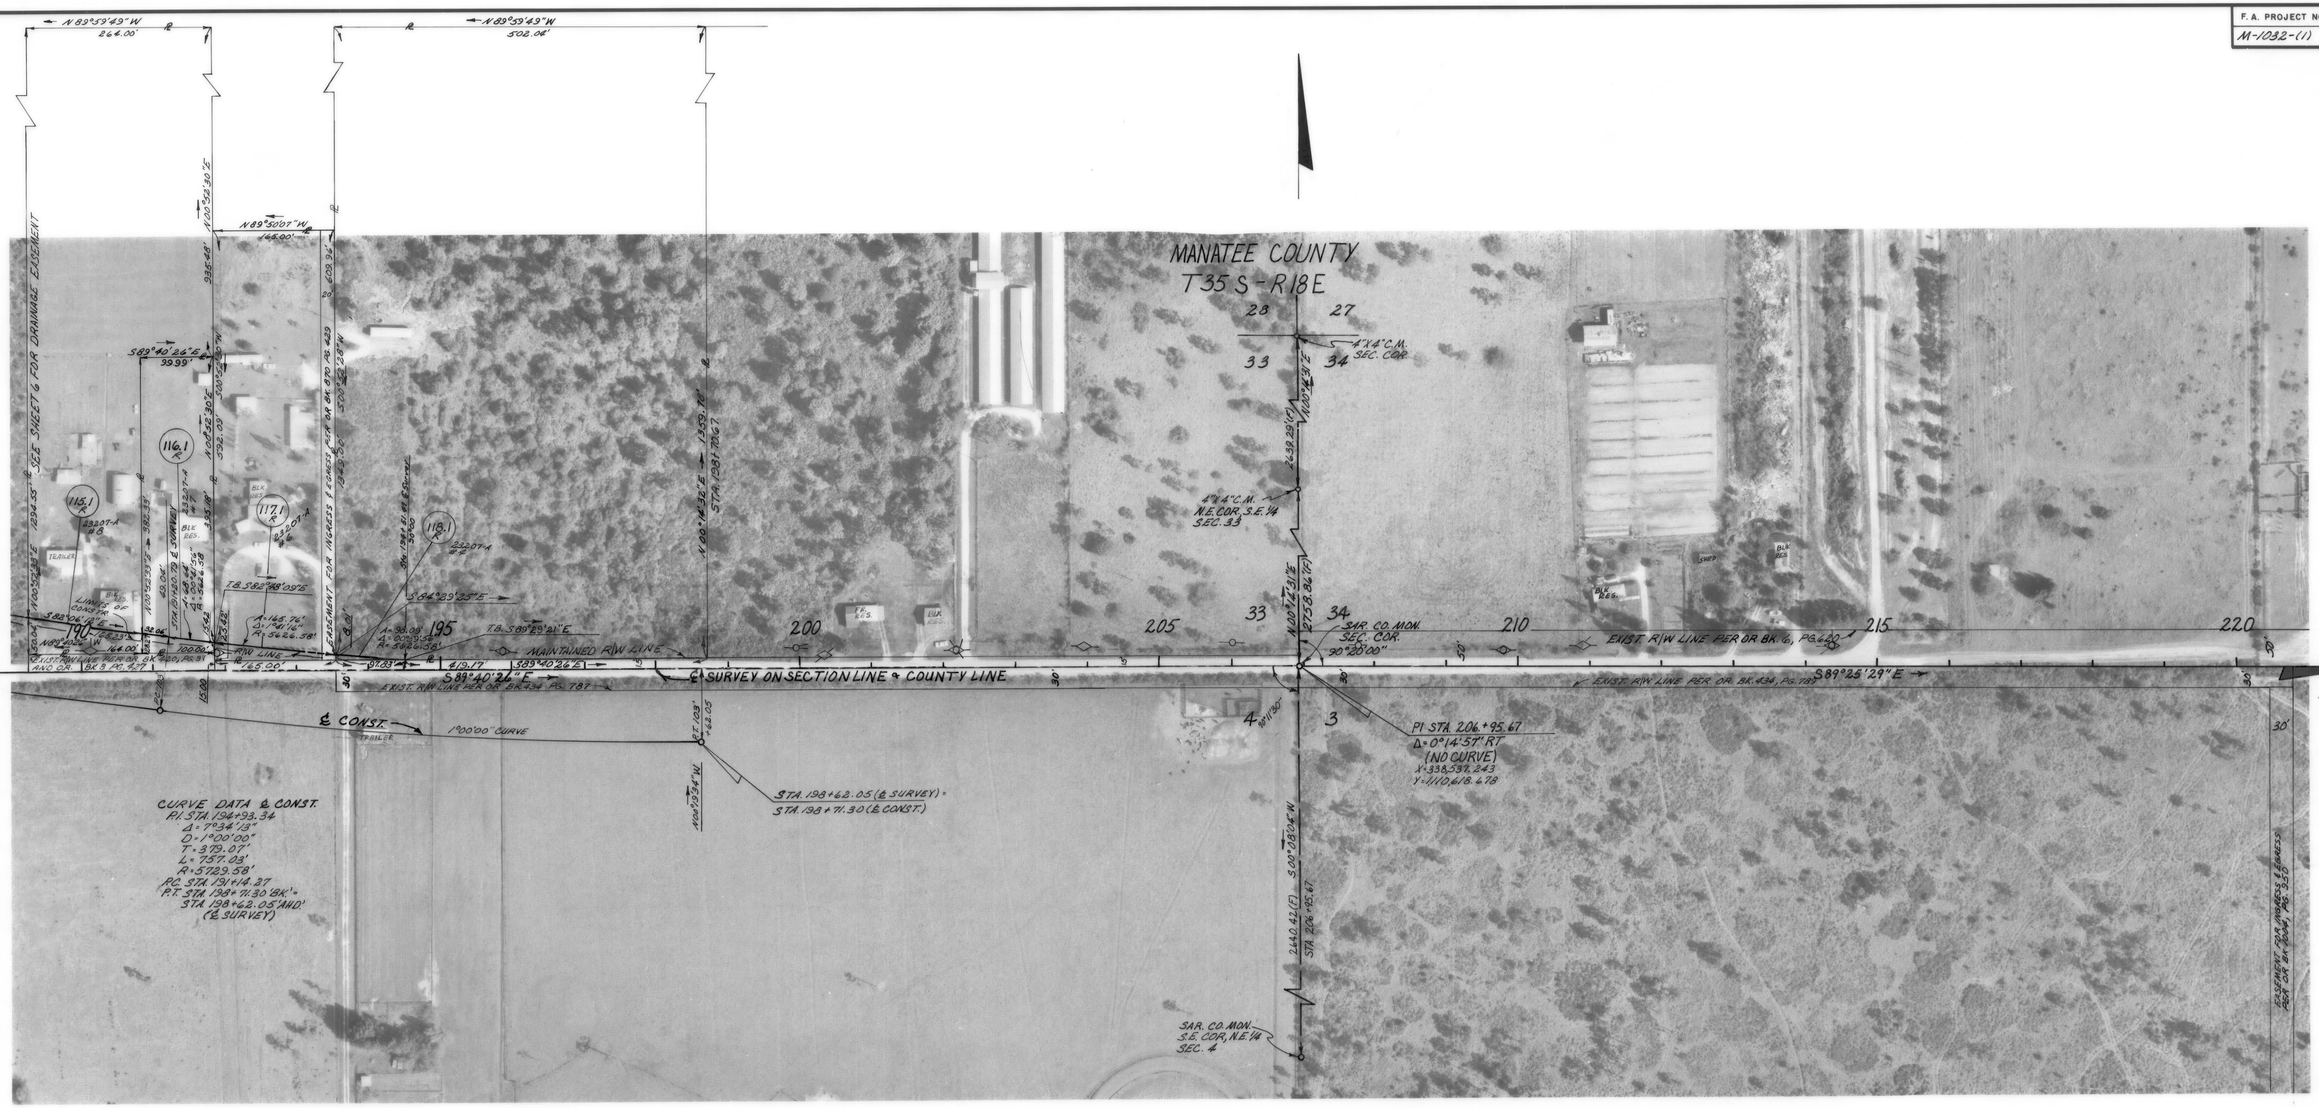

SARASOTA COUNTY
T 36 S - R 18 E

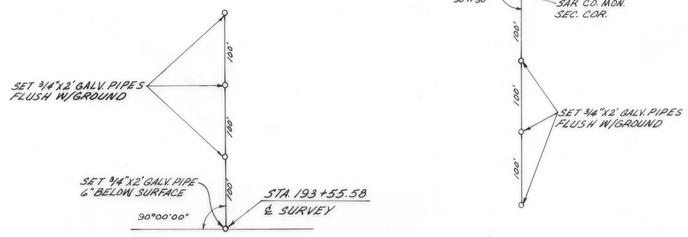

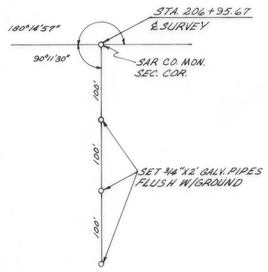

INSERT

(F) Indicates Field Dimension

FLORIDA DEPARTMENT OF TRANSPORTATION
RIGHT OF WAY ENGINEERING SECTION

RIGHT OF WAY MAP

STATE ROAD NO. 610 MANATEE COUNTY

	BY	DATE	APPROVED BY	DATE
DRAWN	J.W.D.	10-13-77	L. W. Monteith Asst. DISTRICT ENGINEER	5-17-78
TRACED	T.J.W.	10-24-77	Clifford Ratliff for ENGINEER OF RIGHT OF WAY	6-26-78
CHECKED	L.R.J.	5-19-78		

MAPS PREPARED BY: FIRST DISTRICT
FIELD BOOK NO'S: 1-A
W. P. I. NO. 1151.70
SCALE: 1" = 100'
SECTION 13001-2502
SHEET 7 OF 10

REVISION	BY	DATE
Add R/W Rev. 11/16/78	BB-CWB	8-30-78
Add 30° Tie	BB-CWB	8-30-78
Add STATION	BB-TL	5-30-78

BOSWORTH AERIAL SURVEYS, INC.
Photogrammetry for the Profession

Flight Date: March 17, 1971

F. A. PROJECT NO.	SHEET NO.
M-1032-(1)	

MANATEE COUNTY
T 35 S - R 18 E
SECTION 34

4" P.C.M. N.W. COR. N.E.¼ SEC. 34

S 89° 28' 52" E 2638.68'(M)

1" IRON PIPE S.W. COR. S.E.¼ SEC. 34

220 225 230 235 240 245 250

50' 50'

EXIST. R/W LINE PER O.R. BK 6, PG. 420

S 89° 25' 29" E

℄ SURVEY ON SECTION LINE & COUNTY LINE

89° 28' 01"

90° 30' 33"

S 89° 24' 48" E

EXIST. R/W LINE PER DEED BK. 352, PG. 600

EXIST. R/W LINE PER O.R. BK. 464, PG. 783

30'

30'

EASEMENT FOR INGRESS & EGRESS PER O.R. BK. 464, PG. 780

P.I. STA 233+96.11
Δ = 0° 0' 41" RT.
(NO CURVE)
Y = 34123.754.0
Y = 111 879.567

S 0° 32' 10" W 2657.68'(M)

SEC 3

SARASOTA COUNTY T 36 S - R 18 E

STA. 220+45.75
℄ SURVEY

90° 00' 00"

4"X4" C.M.

100' 100' 100'

SET ¾" X 2' GALV. PIPES 4' ABOVE GROUND

100° 00' 41"

STA. 233+96.11
℄ SURVEY

90° 30' 38"

1" I.P.

100' 100' 100'

SET ¾" X 2' GALV. PIPES 4' ABOVE GROUND

S.A.R. CO. MON. CEN. SEC. 3

STA. 244+71.76
℄ SURVEY

90° 00' 00"

SET ¾" X 2' GALV. PIPE

100' 100' 100'

SET ¾" 2' GALV. PIPES 6" ABOVE GROUND

INSERT

(P) INDICATES FIELD DIMENSION

FLORIDA DEPARTMENT OF TRANSPORTATION
RIGHT OF WAY ENGINEERING SECTION

RIGHT OF WAY MAP

STATE ROAD NO. 610 MANATEE COUNTY

	BY	DATE	APPROVED BY	DATE
DRAWN	U.D.	10-21-77	C. M. Mata-Velasquez	5-19-78
TRACED	C.M.	10-23-77	DISTRICT ENGINEER	
CHECKED	L.R.J.	5-18-78	Cecil L. Ratcliff 6-26-78	
			BY: ENGINEER OF RIGHT OF WAY	

MAPS PREPARED BY FIRST DISTRICT

FIELD BOOK NO'S 1-A

W. P.I. NO. 115170

SCALE: 1" = 100'

SECTION 13001-2502

SHEET 8 OF 10

REVISION	BY	DATE

BOSWORTH AERIAL SURVEYS, INC.
Photogrammetry for the Profession

Flight Date: March 17, 1971

F. A. PROJECT NO.	SHEET NO.
M-1032-(1)	

MANATEE COUNTY
T35S - R18E

MAN. CO. 5"X5"C.M. SEC. COR.

4"X4" C.M. SEC COR N.E. 1/4 SEC. 34

4"X4" C.M. 0.53' WEST OF LINE

SAR. CO. MON. SEC. COR.

EXIST. R/W LINE PER OR BK 6, PG. 620

EXIST. R/W LINE PER DEED BK 352, PG. 600

℄ SURVEY ON SECTION LINE & COUNTY LINE

END R/W JOB
R/S STA. 260+90.79
Δ = 0°03'21" LT.
NO CURVE
X = 343,932.089
Y = 110563.379

APPROX. BRIDENTON-SARASOTA CANAL LINE

SARASOTA COUNTY T36S-R18E

1 1/4" I.P. SEC. COR

179°56'39"

90°21'24"

STA. 260+90.79 ℄ SURVEY

SET 3/4"X2' GALV. PIPES

SET 3/4"X2' GALV. PIPE 2' BELOW SURFACE

STA. 274+70.95 ℄ SURVEY

90°00'00"

INSERT

(F) INDICATES FIELD DIMENSION

FLORIDA DEPARTMENT OF TRANSPORTATION
RIGHT OF WAY ENGINEERING SECTION

RIGHT OF WAY MAP

STATE ROAD NO. 610 MANATEE COUNTY

	BY	DATE	APPROVED BY	DATE
DRAWN	U.D.	10-20-77	C. M. Mata de Baca	5-19-78
TRACED	C.M.	10-23-77	DISTRICT ENGINEER	
CHECKED	L.R.J.	5-18-78	Ralph Rateliff 6-26-78	
			ENGINEER OF RIGHT OF WAY	

MAPS PREPARED BY: FIRST DISTRICT
FIELD BOOK NO'S: 1-A
W.P.I. NO. 1151.70
SCALE: 1" = 100'
SECTION 13001-2502
SHEET 9 OF 10

REVISION	BY	DATE

Flight Date: March 17, 1971

BOSWORTH AERIAL SURVEYS, INC.
Photogrammetry for the Profession

FED. ROAD DIV. NO.	STATE	P.A.PROJECT NO.	FISCAL YEAR	SHEET NO.
	FLA.	M-1032-(1)		

TABLE OF OWNERSHIPS

PARCEL NO.	SHEET NO.	NAME	AREA TAKEN	REMAINDERS RIGHT	REMAINDERS LEFT	COMMENTS
~~100.1~~	~~4~~	~~EVELYN GUERRY~~	~~373 s.f.~~	~~-0-~~	~~4423 s.f.~~	Void
~~101.1~~	~~4~~	~~VANCE LEWIS~~	~~231 s.f.~~	~~-0-~~	~~2.752 Ac.~~	Void
~~102.1~~	~~4~~	~~TOM H. PEEL, ET UX~~	~~849 s.f.~~	~~-0-~~	~~9151 s.f.~~	Void
103.1-R	4	DOUGLAS CHARLES WILSON	208 s.f.	-0-	19792 s.f.	
104.1	4	ROGER B. HAMILTON	1,100 s.f.	-0-	13,900 s.f.	
105.1	4	THOMAS W. ECK, ET UX	1138 s.f.	-0-	6,362 s.f.	
106.1	4	STEPHEN R STEINHAUSER, ET UX	16,132 s.f.	-0-	10.230 Ac.	
107.1-R	4	LUCIA KEENE	0.639 Ac.	-0-	9.927 Ac.	
108.1-R	4	KARL RUDOLF JUNG, ET UX	0.530 Ac.	-0-	1.405 Ac.	
109.1-R	1,4,5	A. G. WIMPY, ET AL	2.269 Ac.	-0-	27.783 Ac.	
110.1-R	1,5	HARRY COHEN, ET AL	1.947 Ac.	-0-	41.603 Ac.	
111.1	1,2,5,6	DUKE AND BENEDICT, INC.	12.2421 Ac.	-0-	225.666 Ac	
112.1 R	6	M. S. HEAD, ET UX	1.047 Ac.	-0-	0.973 Ac.	
113.1 R	6	CARRELL D. UNDERWOOD, ET UX	1.126 Ac.	-0-	6.746 Ac.	
114.1 R	6	ROBERT LOUIS JOHNSEN	11,712 s.f.	-0-	4.860 Ac.	
115.1 R	6, 7	LAWRENCE J. McCORMICK	6,421 s.f.	-0-	7.063 Ac.	
116.1 R	7	ROBERT LOUIS JOHNSEN & LOU ANGELL	2,173 s.f.	-0-	0.893 Ac.	
117.1 R	7	T.C. BULL	2,690 s.f.	-0-	2.278 Ac.	
118.1 R	7	A.G. Abdulla, Et Ux	373 s.f.	-0-	15.880 Ac.	

PARCEL NO.	SHEET NO.	NAME	AREA TAKEN	REMAINDERS RIGHT	REMAINDERS LEFT	COMMENTS
		DRAINAGE EASEMENTS				
800.1	6	ROBERT LOUIS JOHNSEN	13,832 s.f.	(SEE PAR. 114.1)		DRAINAGE EASEMENT
801.1	6	LAWRENCE J. McCORMICK	8,050 s.f.	(SEE PAR. 115.1)		DRAINAGE EASEMENT

PARCEL NO.	SHEET NO.	NAME	AREA TAKEN	REMAINDERS RIGHT	REMAINDERS LEFT	COMMENTS

REVISION	BY	DATE
Add R Par. 107, 108, 109	B.S.B.-W.P.K.	8-30-79
Name Chg. Par. 117.1	B.S.B.-W.P.K.	7-23-79
Change Rm. add R 110.1	B.S.B.-C.H.B.	7-13-79
Add "T" F Cty. Rams. 123	B.S.B.-C.H.B.	6-15-79
Change Name Par. 118	B.S.B.-C.H.B.	12-18-78
Void Par. 100, 101 & 102	L.A.-D.J.C.	10-2-78
Add R Par. 112-118	B.B.-C.H.B.	8-30-78

STATE OF FLORIDA
DEPARTMENT OF TRANSPORTATION

RIGHT OF WAY MAP

STATE ROAD NO. 610 MANATEE COUNTY

	BY	DATE
DRAWN	L.A.	5-2-78
TRACED		
CHECKED	L.R.J.	5-13-79
COMPARED		
INDEXED		

APPROVED BY: E. W. Mantle Jr. DATE: 5-17-79
DISTRICT ENGINEER OF RIGHT OF WAY
Cecil L. Radcliff 6-26-78
For: DISTRICT ENGINEER OF RIGHT OF WAY
STATE HIGHWAY ENGINEER

SECTION 13001-2502 SHEET 10 OF 10

W.P.I. NO. 115170