FED. ROAD DIV. No.	STATE	SEC. AND JOB No.	FISCAL YEAR	SHEET No.	TOTAL SHEETS
3	FLA.				

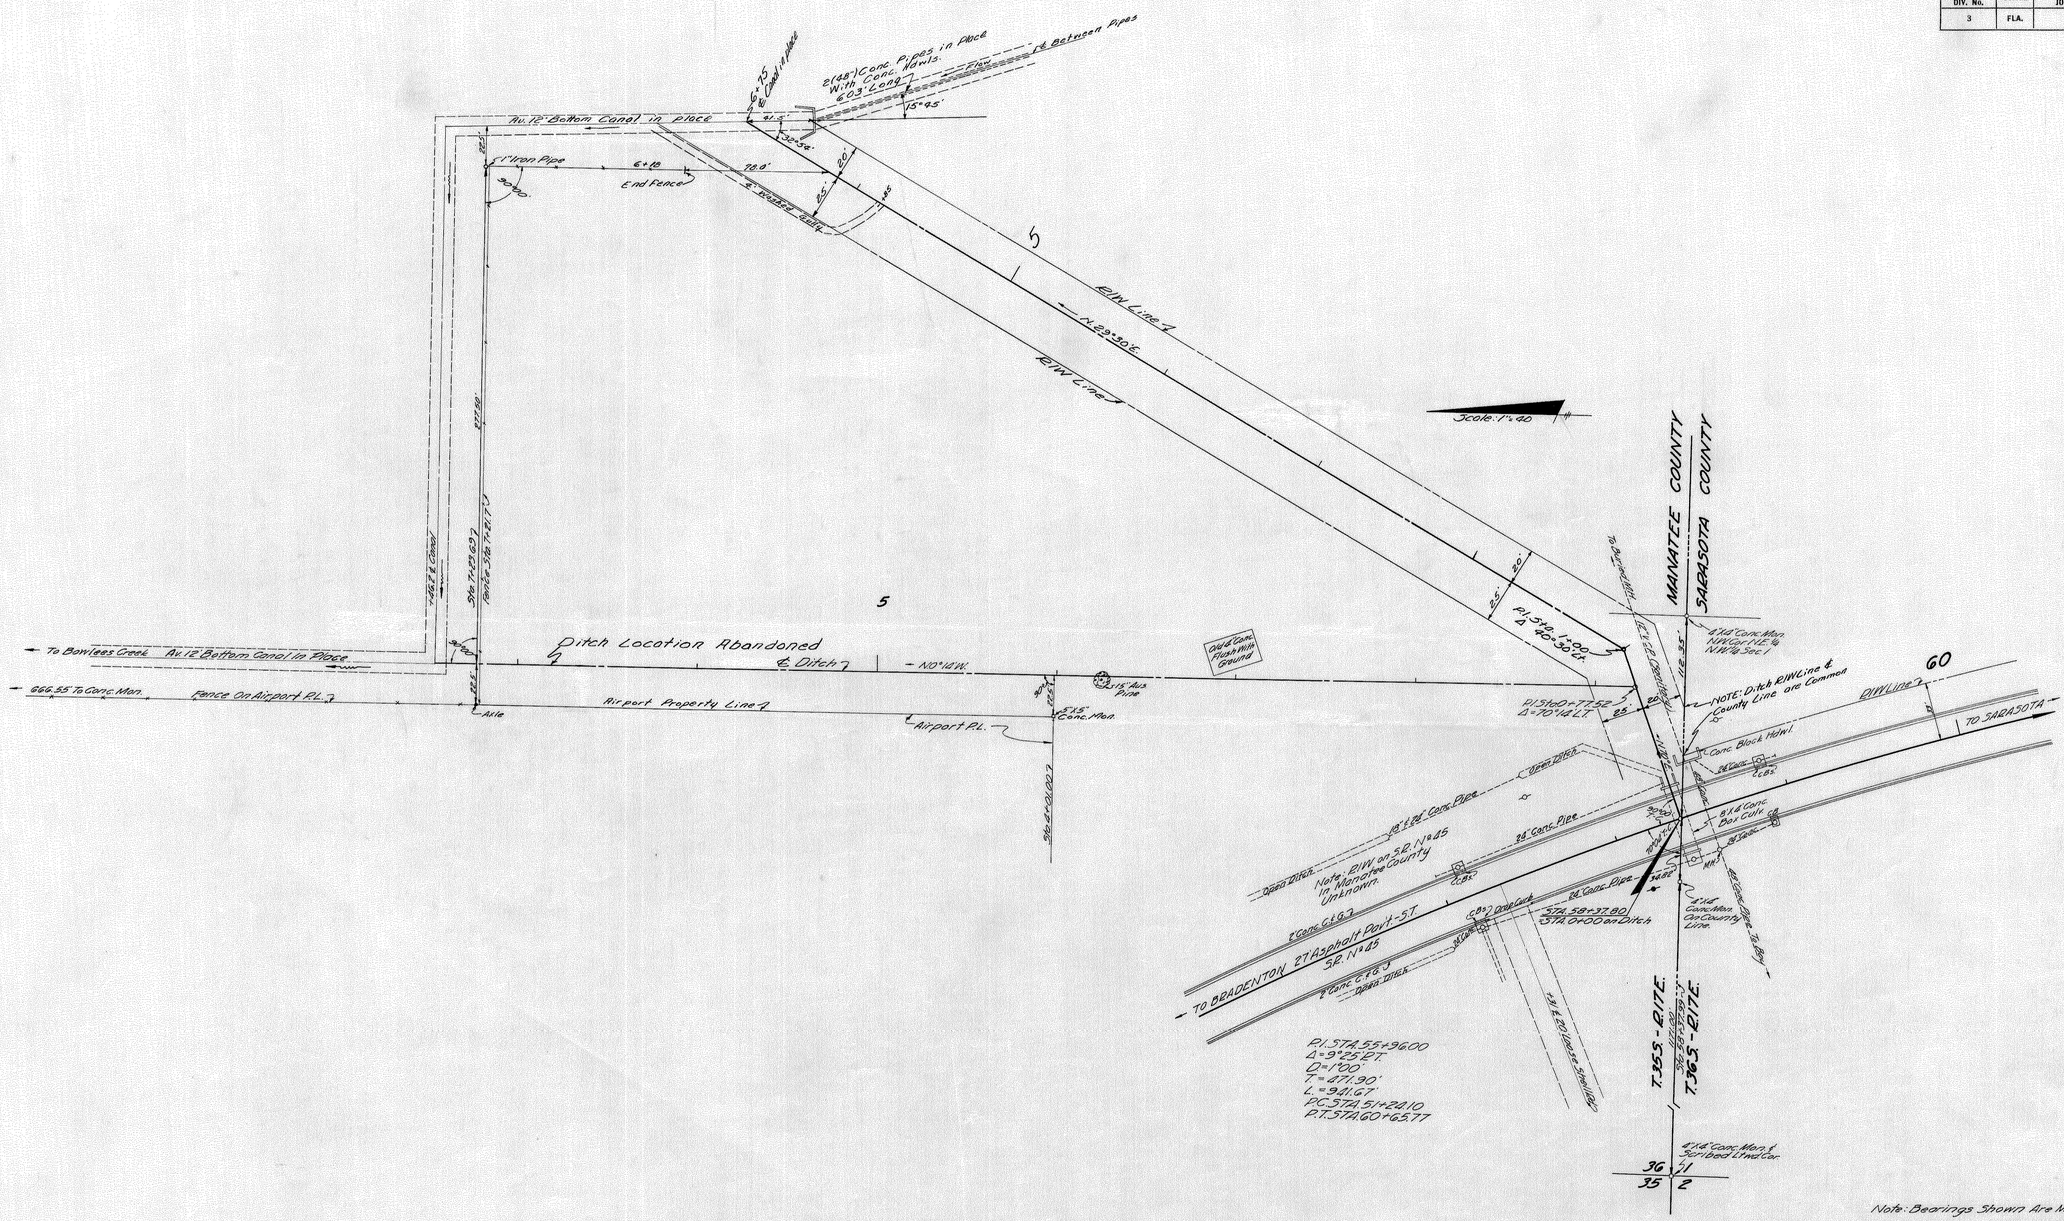

Note: Bearings Shown Are Magnetic.

BRADENTON – SARASOTA AIRPORT

LATERAL DITCH
LT. STA. 58+37.80

STATE OF FLORIDA
STATE ROAD DEPARTMENT

RIGHT OF WAY MAP

SECTION No. 1301 & 1702 (PROJ. 613(2))

ROAD No. 45 MANATEE & SARASOTA COUNTY

SCALE 1"=	NAMES	DATES	APPROVED BY
DRAWN	[illegible]	3-28-47	
TRACED	[illegible]	3-28-47	DIVISION ENGINEER
INDEXED	[illegible]	5-14-48	
REVISED			STATE HIGHWAY ENGINEER
REVISED			
CHECKED	C.E.J.	9-25-47	