FED. ROAD DIV. No.	STATE	SEC. AND JOB No.	FISCAL YEAR	SHEET No.	TOTAL SHEETS
3	FLA.	1302-		1	

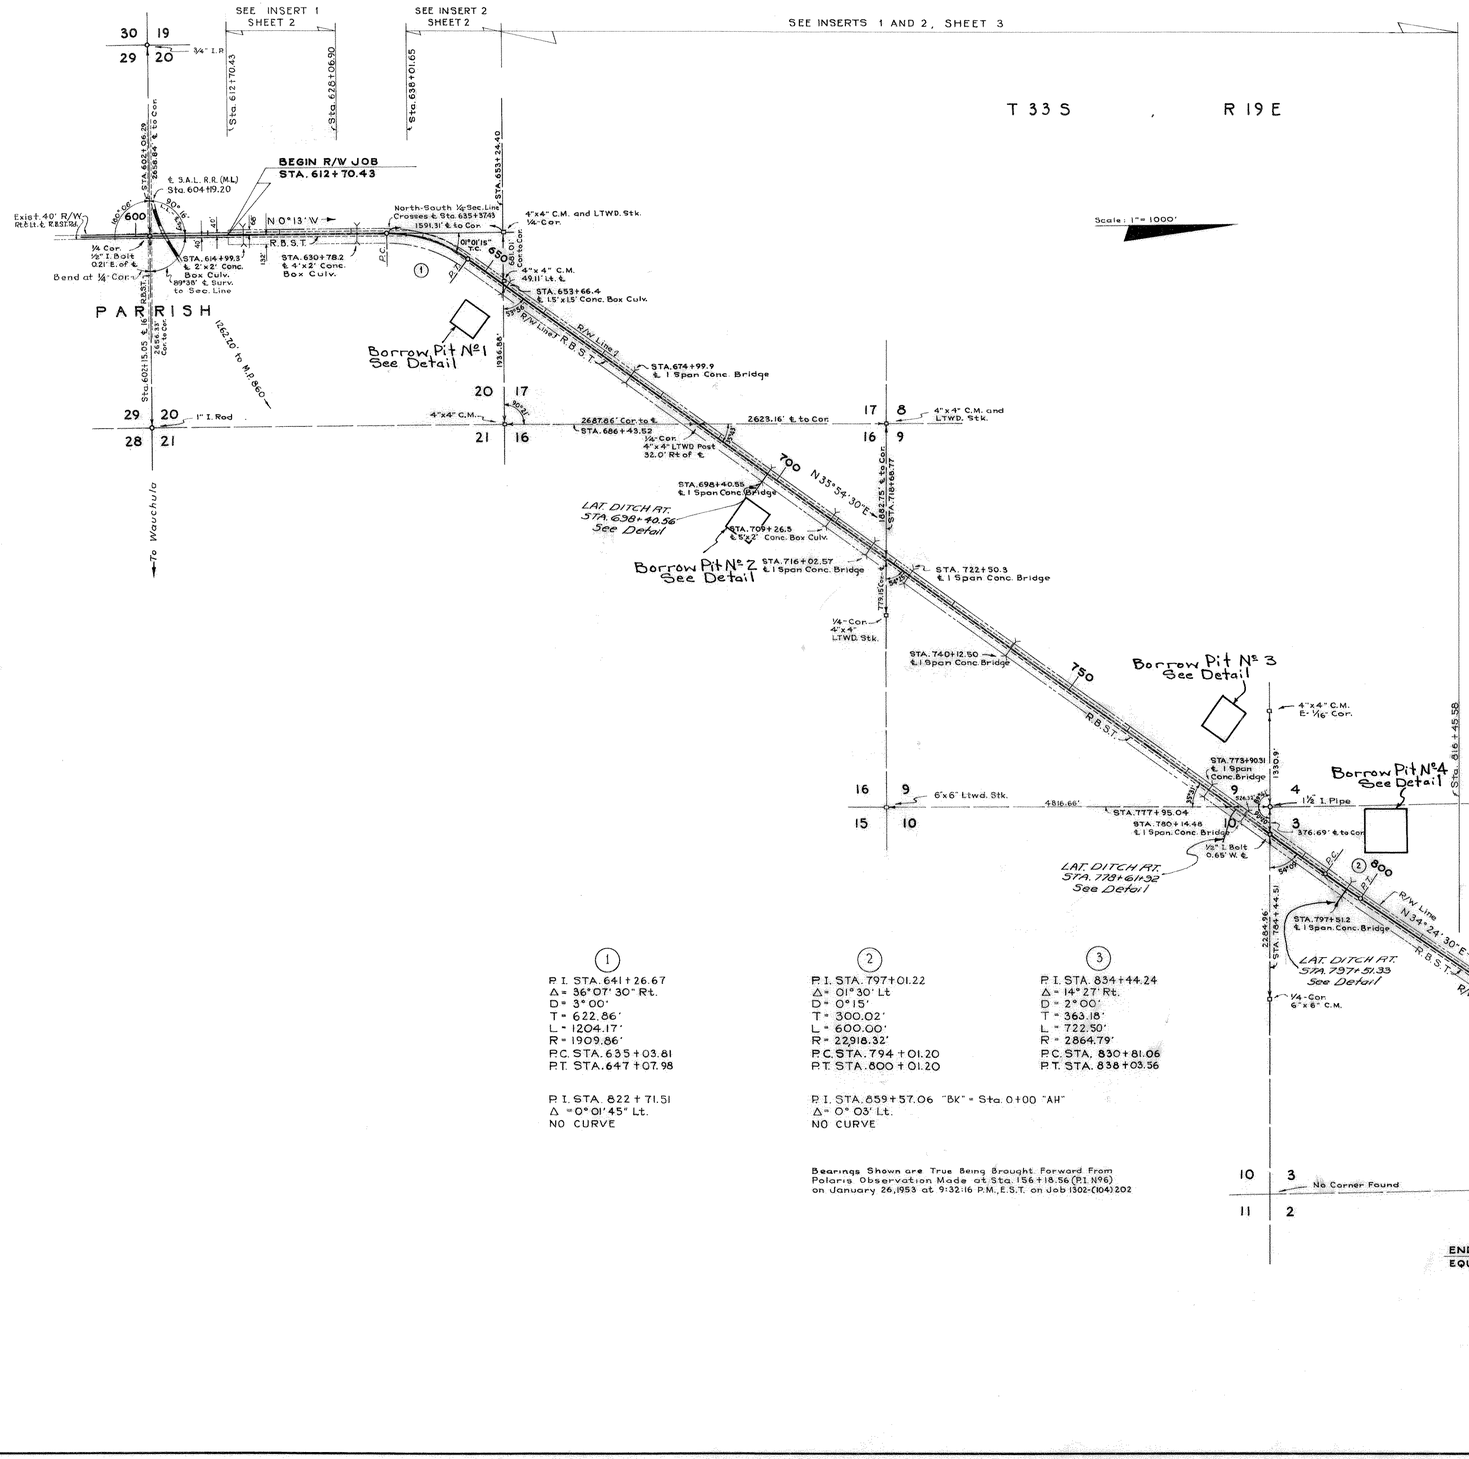

MAINTAINED		R/W	
STA.		LT.	RT.
Sta. 612+00	to Sta. 624+70.8	41.4	50
Sta. 624+70.8	to Sta. 624+81.0	41.4	50-38.7
Sta. 624+81.0	to Sta. 635+03.81	41.4-42.9	50-38.7
Sta. 635+03.81	to Sta. 649+44.41	42.9-41.2	38.7-44.8
Sta. 649+44.41	to Sta. 662+00	41.2-41.7	44.8-49
Sta. 662+00	to Sta. 682+00	42	49
Sta. 682+00	to Sta. 700+00	42	49-43.2
Sta. 700+00	to Sta. 712+00	42	43.2-40.8
Sta. 712+00	to Sta. 725+00	42	40
Sta. 725+00	to Sta. 748+00	42	40
Sta. 748+00	to Sta. 800+00	42.6	40
Sta. 800+00	to Sta. 820+00	42.6-39.4	40-36
Sta. 820+00	to Sta. 848+00	40	36
Sta. 848+00	to Sta. 858+72.9	40-41.4	36-38.1
Sta. 858+72.9	to Sta. 859+57.06	41.4-37	38.1-48.9

R/W REQUIRED

STA.	LT.	RT.
Sta. 612+70.43 to Sta. 859+57.06	66'	132'

(1)
P.I. STA. 641+26.67
Δ = 36°07'30" Rt.
D = 3°00'
T = 622.86'
L = 1204.17'
R = 1909.86'
P.C. STA. 635+03.81
P.T. STA. 647+07.98

P.I. STA. 822+71.51
Δ = 0°01'45" Lt.
NO CURVE

(2)
P.I. STA. 797+01.22
Δ = 01°30' Lt
D = 0°15'
T = 300.02'
L = 600.00'
R = 22918.32'
P.C. STA. 794+01.20
P.T. STA. 800+01.20

P.I. STA. 859+57.06 "BK" = Sta. 0+00 "AH"
Δ = 0°03' Lt.
NO CURVE

(3)
P.I. STA. 834+44.24
Δ = 14°27' Rt.
D = 2°00'
T = 363.18'
L = 722.50'
R = 2864.79'
P.C. STA. 830+81.06
P.T. STA. 838+03.56

Bearings Shown are True Being Brought Forward From Polaris Observation Made at Sta. 156+18.56 (P.I. N°6) on January 26, 1953 at 9:32:16 P.M., E.S.T. on Job 1302-(104) 202

UTILITY OWNERS
Power Lines: R.E.A., Bradenton, Fla.
Telephone Lines: Peninsular Telephone Co. (46 W) Bradenton, Fla.
G.A. Lee (1 W) Parrish, Fla.

KEY MAP
Land Ties Plotted From Field Notebook N° 259187
Topog Plotted From Field Notebook N° 259184 and N° 259580

STATE OF FLORIDA
STATE ROAD DEPARTMENT

RIGHT OF WAY MAP

SECTION NO. 1302-203 S.H. 1

ROAD NO. 43 MANATEE COUNTY

SCALE 1"=	NAMES	DATES
DRAWN	W. F. D.	12-28-54
TRACED	W. F. D.	12-30-54
INDEXED		
REVISED	W. E. S. Comm.	8-21-56 9-4-56
REVISED		

APPROVED BY
H. M. Johnson DIVISION ENGINEER
R. E. Lewis STATE HIGHWAY ENGINEER

CHECKED BY: E. E. I. 3-15-55

FED. ROAD DIV. No.	STATE	SEC. AND JOB No.	FISCAL YEAR	SHEET No.	TOTAL SHEETS
3	FLA.	1302-		2	

SEC. 20, T 33 S - R19E

Scale - 1" = 100'

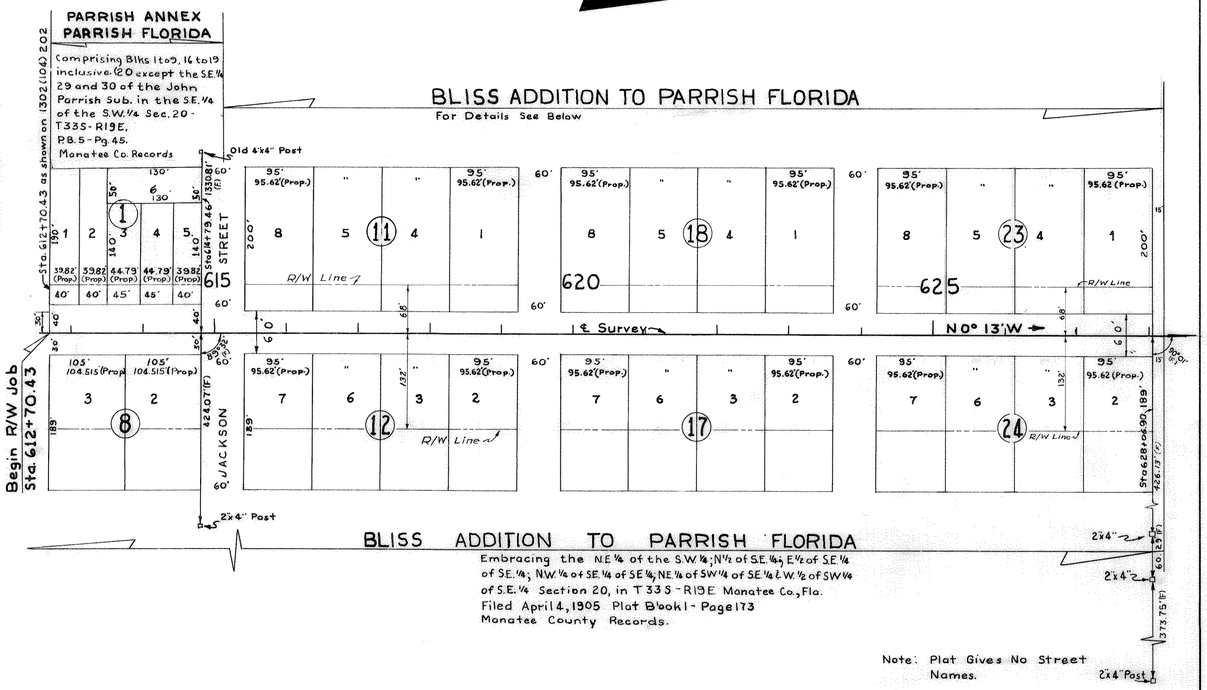

INSERT Nº 1

T 33 S - R19E

Scale - 1" = 100'

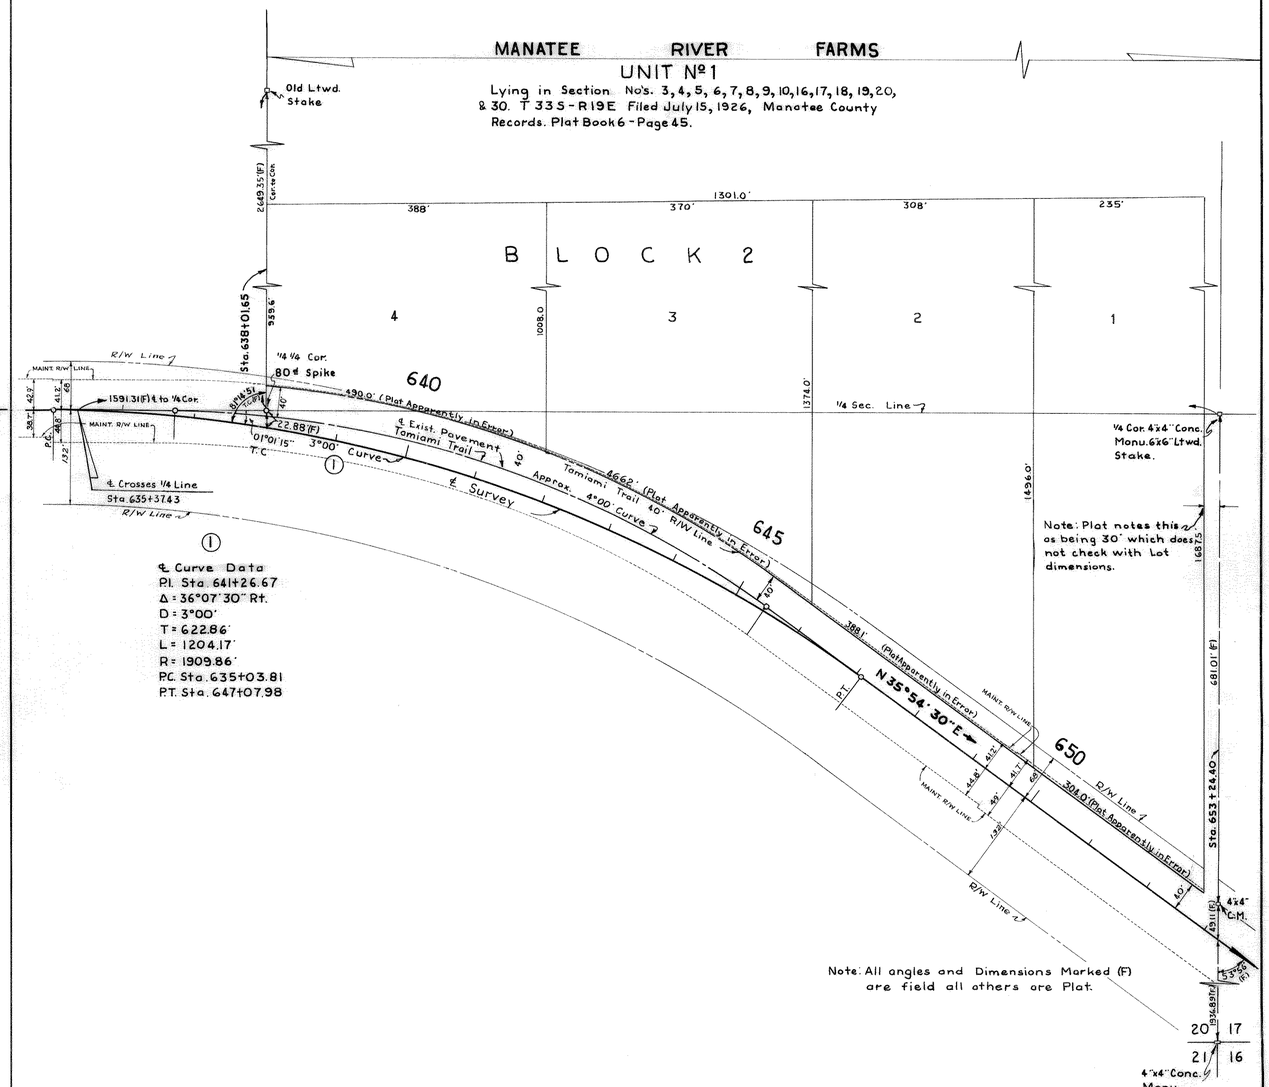

INSERT Nº 2

INSERTS

STATE OF FLORIDA
STATE ROAD DEPARTMENT

RIGHT OF WAY MAP

SECTION NO. 1302-203 SH. 2

ROAD NO. 43 MANATEE COUNTY

SCALE 1" =	NAMES	DATES
DRAWN	W.F.D.	1-3-55
TRACED	R.H.C.	1-11-55
INDEXED		
REVISED		
REVISED		

APPROVED BY
H. M. Johnson DIVISION ENGINEER
K. E. Lewis STATE HIGHWAY ENGINEER

CHECKED BY: E.E.J. 3-15-55

APR 4 1955

FED. ROAD DIV. No.	STATE	SEC. AND JOB No.	FISCAL YEAR	SHEET No.	TOTAL SHEETS
3	FLA.	1302-		3	

T 33 S - R 19 E

Scale 1"=300'

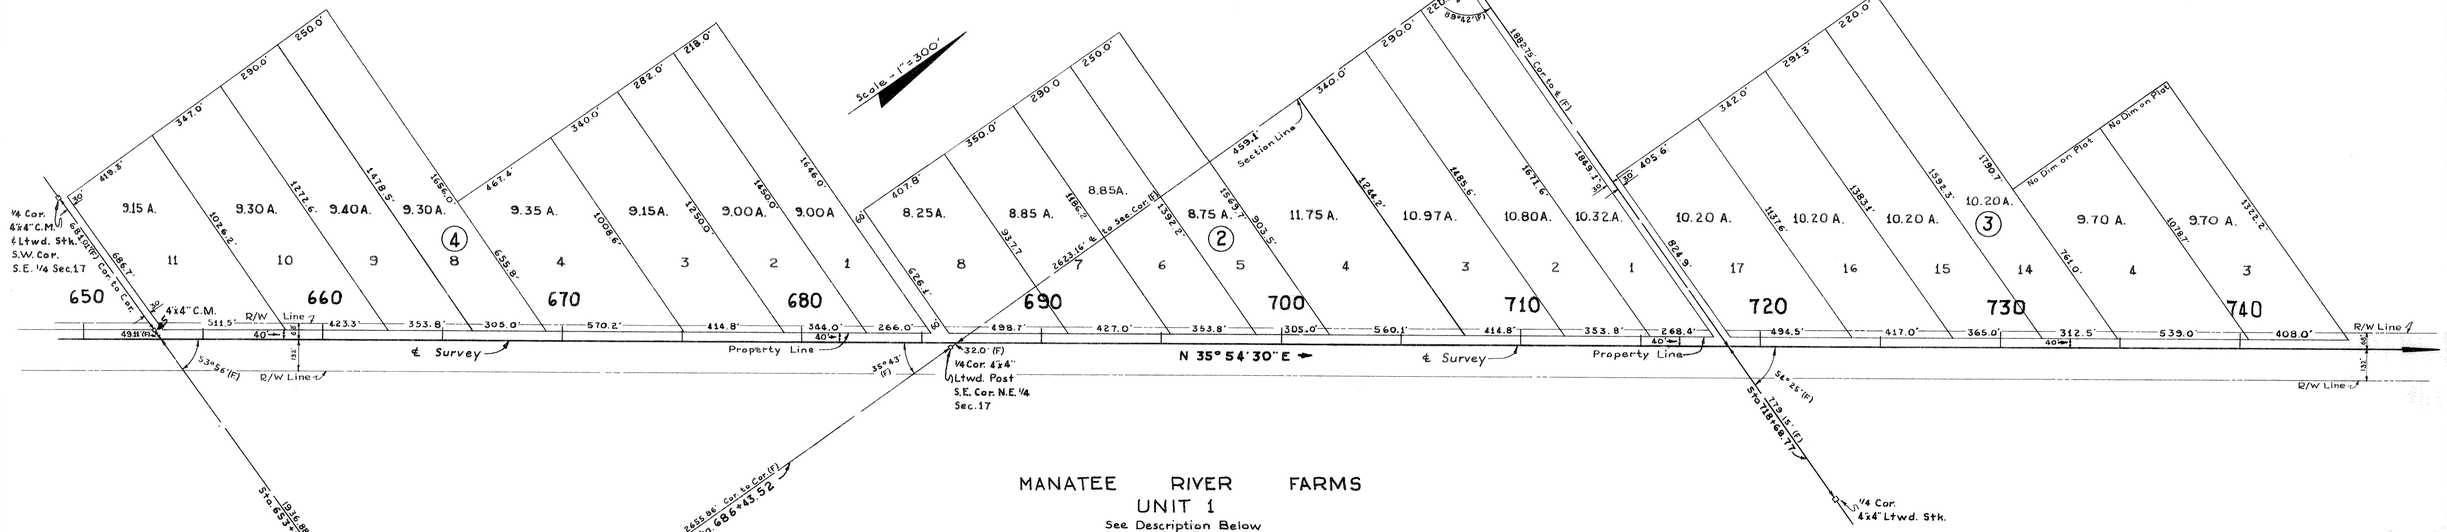

MANATEE RIVER FARMS
UNIT 1
See Description Below

Note: All Dimensions Marked (F) are Field All others are Plat.

INSERT Nº 1

T 33 S - R 19 E

Scale- 1"=300'

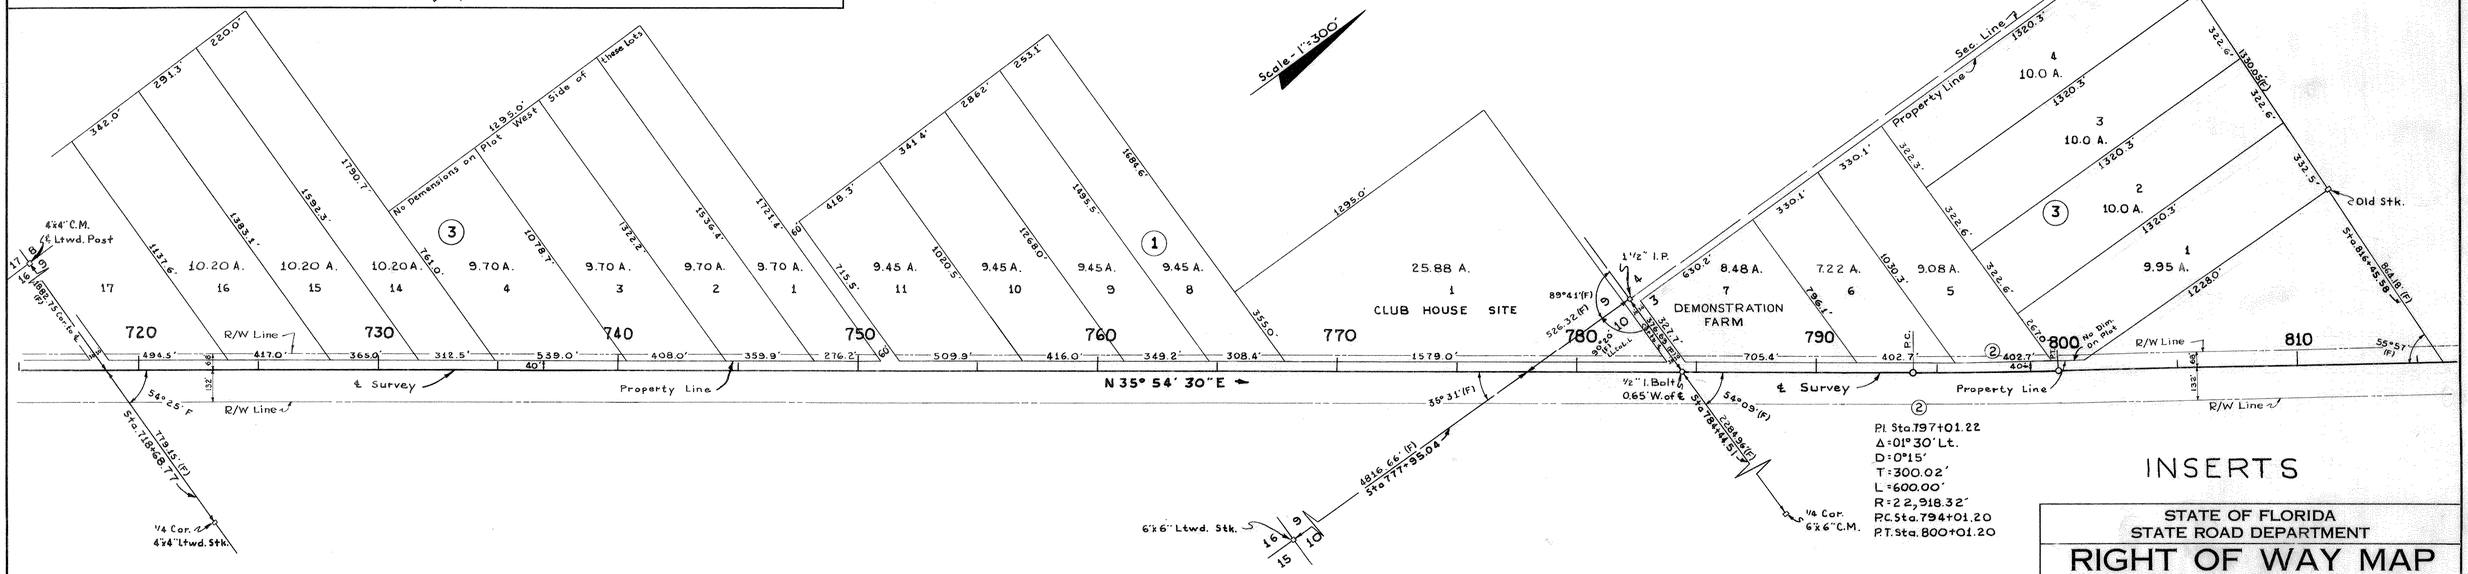

MANATEE RIVER FARMS
UNIT 1
Lying in Sections 3,4,5,6,7,8,9,10,16,17,18,19,20, and 30.
Township 33 South - Range 19 East.
Filed July 15, 1926, Manatee County Records.
Plat Book 6, Page 45.

Note: All Dimensions Marked(F) are Field. All others are Plat.

INSERT Nº 2

INSERTS

STATE OF FLORIDA
STATE ROAD DEPARTMENT

RIGHT OF WAY MAP

SECTION NO. 1302 - 203 S.H. 3

ROAD NO. 43 MANATEE COUNTY

	NAMES	DATES
SCALE 1"=		
DRAWN	W.F.D.	1-12-55
TRACED	R.H.C.	1-13-55
INDEXED		
REVISED		
REVISED		

APPROVED BY
D. M. Johnson DIVISION ENGINEER
STATE HIGHWAY ENGINEER

CHECKED By: E.E.I. 3-15-55

FED. ROAD DIV. No.	STATE	SEC. AND JOB No.	FISCAL YEAR	SHEET No.	TOTAL SHEETS
3	FLA.	1302-203		4	

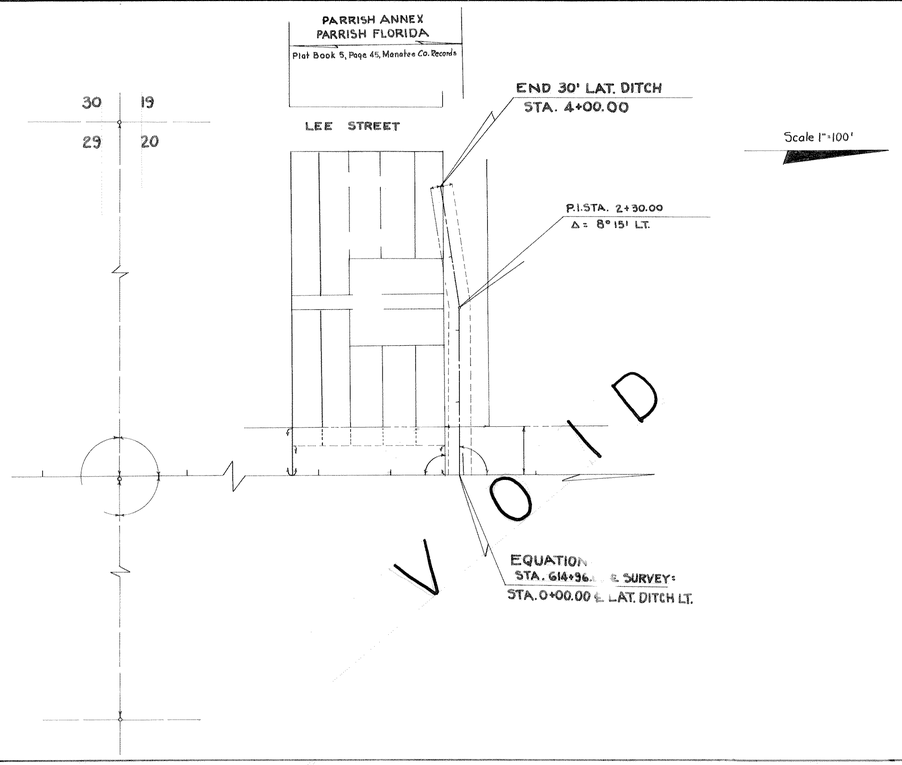

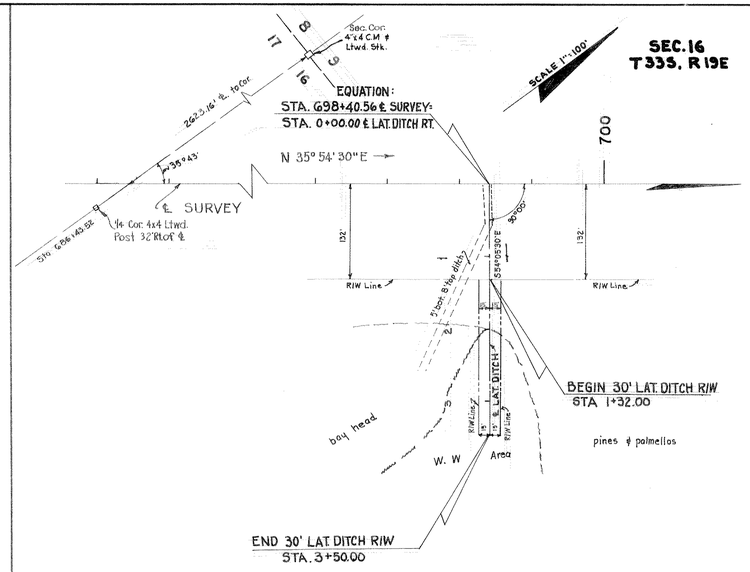

LATERAL DITCH
RT. STA. 698+40.56

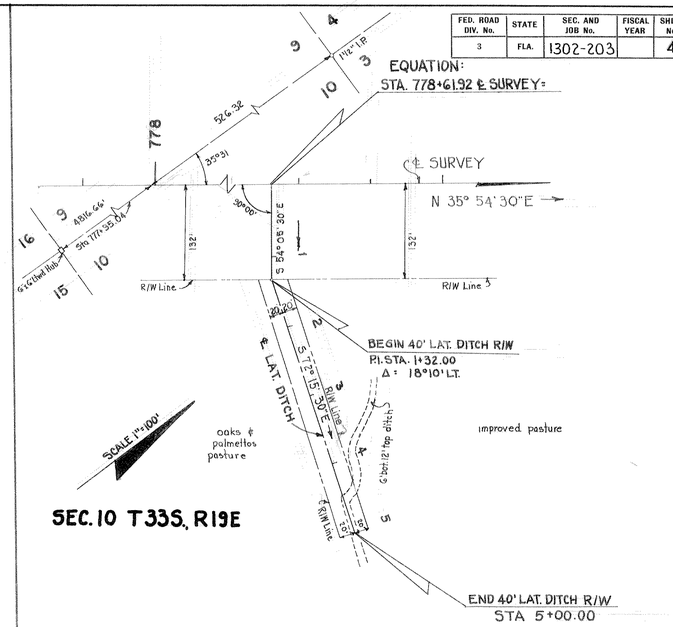

LATERAL DITCH
RT. STA. 778+61.92

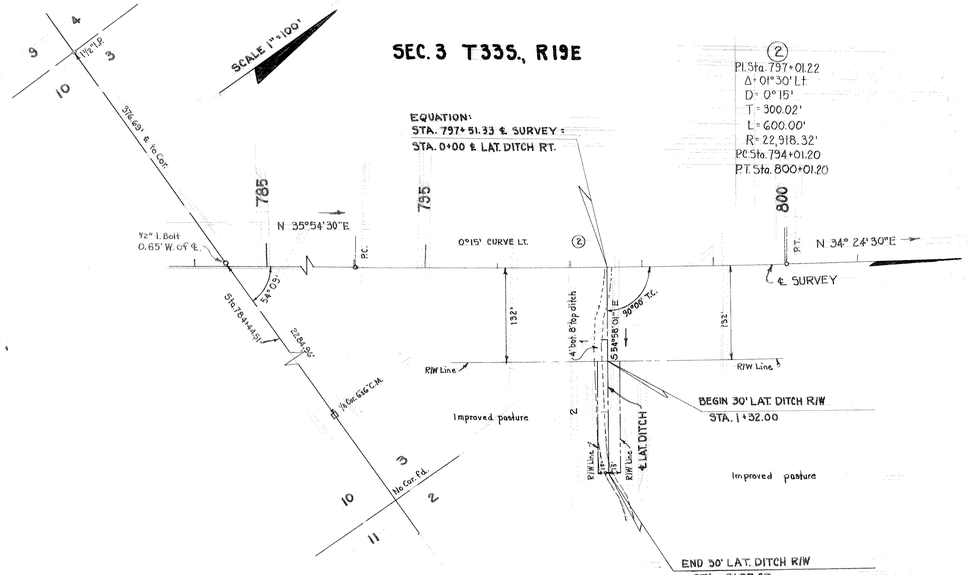

LATERAL DITCH
RT. STA. 797+51.33

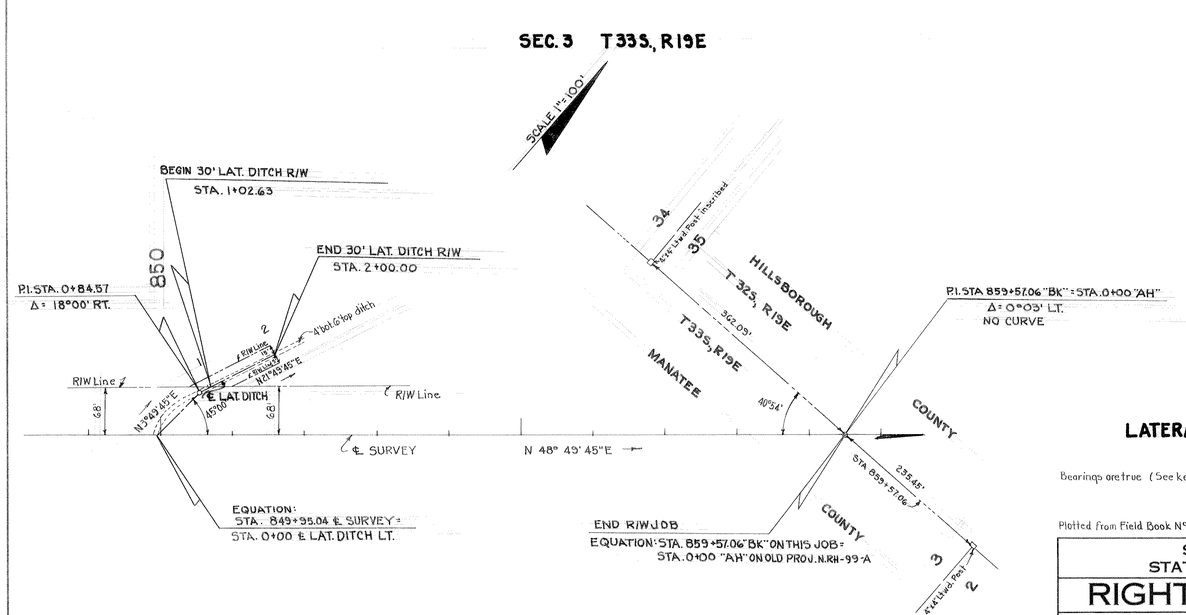

LATERAL DITCH
LT. STA. 849+35.04

LATERAL DITCHES

Bearings are true (See key map, sheet 1)

Plotted from Field Book N° 265001

STATE OF FLORIDA
STATE ROAD DEPARTMENT

RIGHT OF WAY MAP

SECTION No. 1302-203 Sh. 4

ROAD No. 43 MANATEE COUNTY

SCALE 1"= 100'	NAMES	DATES
DRAWN	W.J.P.	7-27-56
TRACED	W.J.P.	7-31-56
INDEXED		
REVISED		
REVISED		

APPROVED BY
A. M. Johnson DIVISION ENGINEER
M. E. Dean ASST. HIGHWAY ENGINEER
8-27-56

CHECKED D.C. - 8-14-56

INDEXED SEP 6 1956

FED. ROAD DIV. No.	STATE	SEC. AND JOB No.	FISCAL YEAR	SHEET No.	TOTAL SHEETS
3	FLA.	1302-203		5	

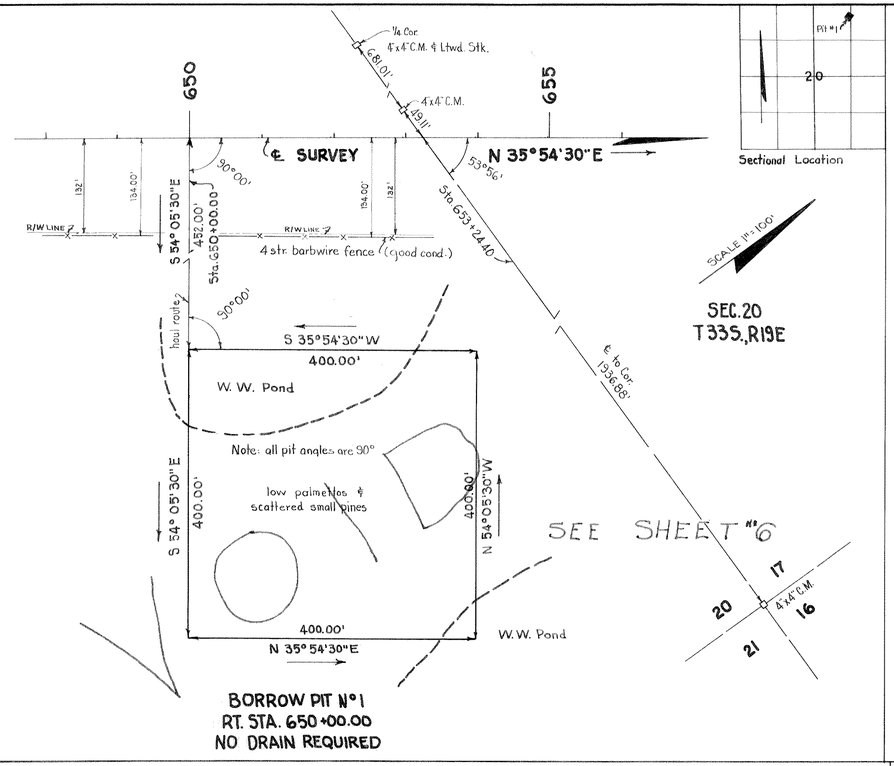

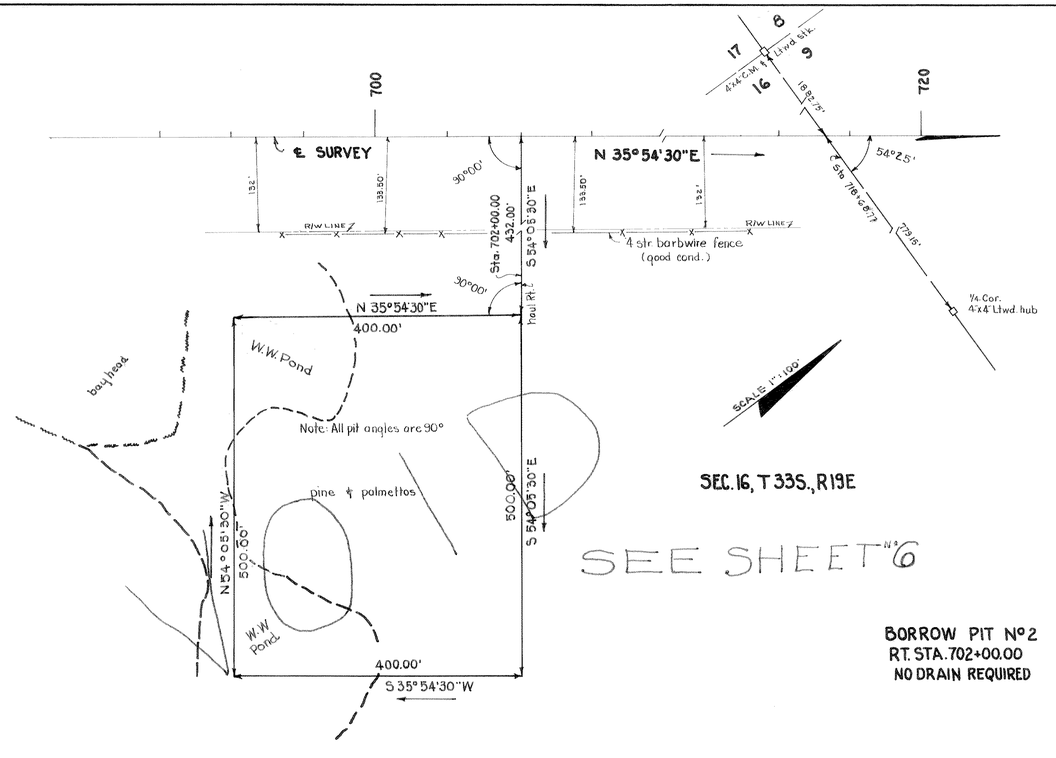

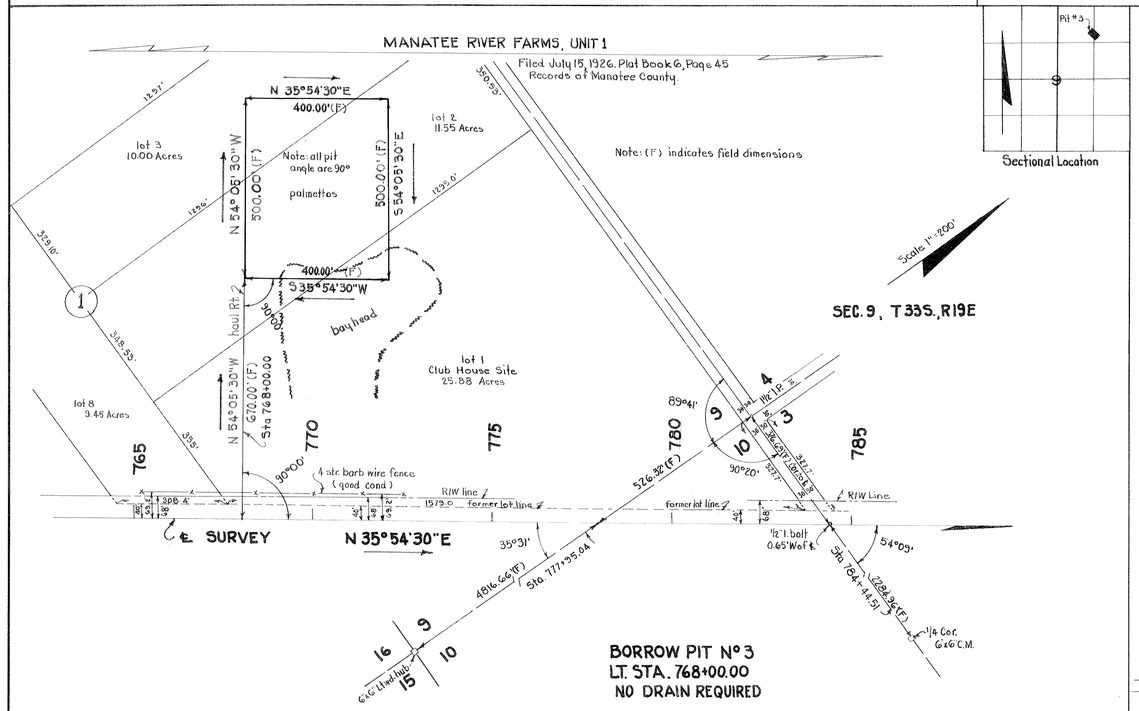

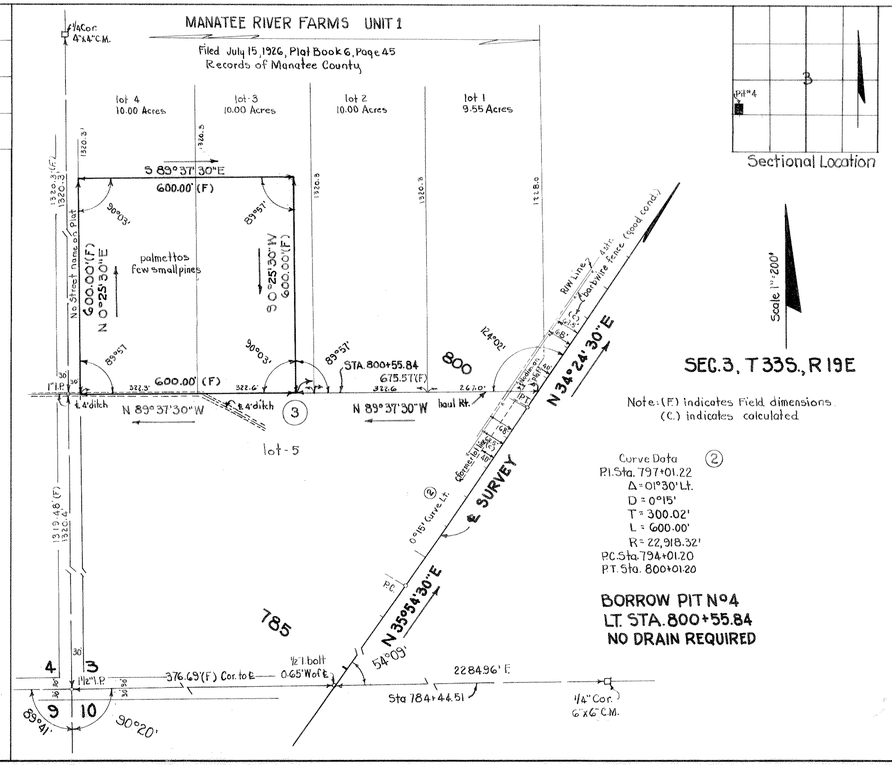

BORROW PITS

Plotted from looseleaf field notes.

STATE OF FLORIDA
STATE ROAD DEPARTMENT

RIGHT OF WAY MAP

SECTION NO. 1302-203 S.H.S.

ROAD NO. SR. 43 MANATEE COUNTY

	NAMES	DATES	APPROVED BY
SCALE 1"=			
DRAWN	W.J.P.	8-23-56	H. M. Johnson DIVISION ENGINEER
TRACED	W.J.P.	8-27-56	W. E. Dean STATE HIGHWAY ENGINEER
INDEXED			
REVISED	W.F.P.	2-17-57	
REVISED			

Checked by: D.C. 8-28-56

FED. ROAD DIV. No.	STATE	SEC. AND JOB No.	FISCAL YEAR	SHEET No.	TOTAL SHEETS
3	FLA.	1302-203		6	

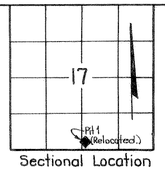

Sectional Location

MANATEE RIVER FARMS
UNIT 1
Filed July 15, 1926. Plat Book 6,
Page 45. Records Manatee County.

SEC. 17, T33S, R19E

SCALE: 1"=100'

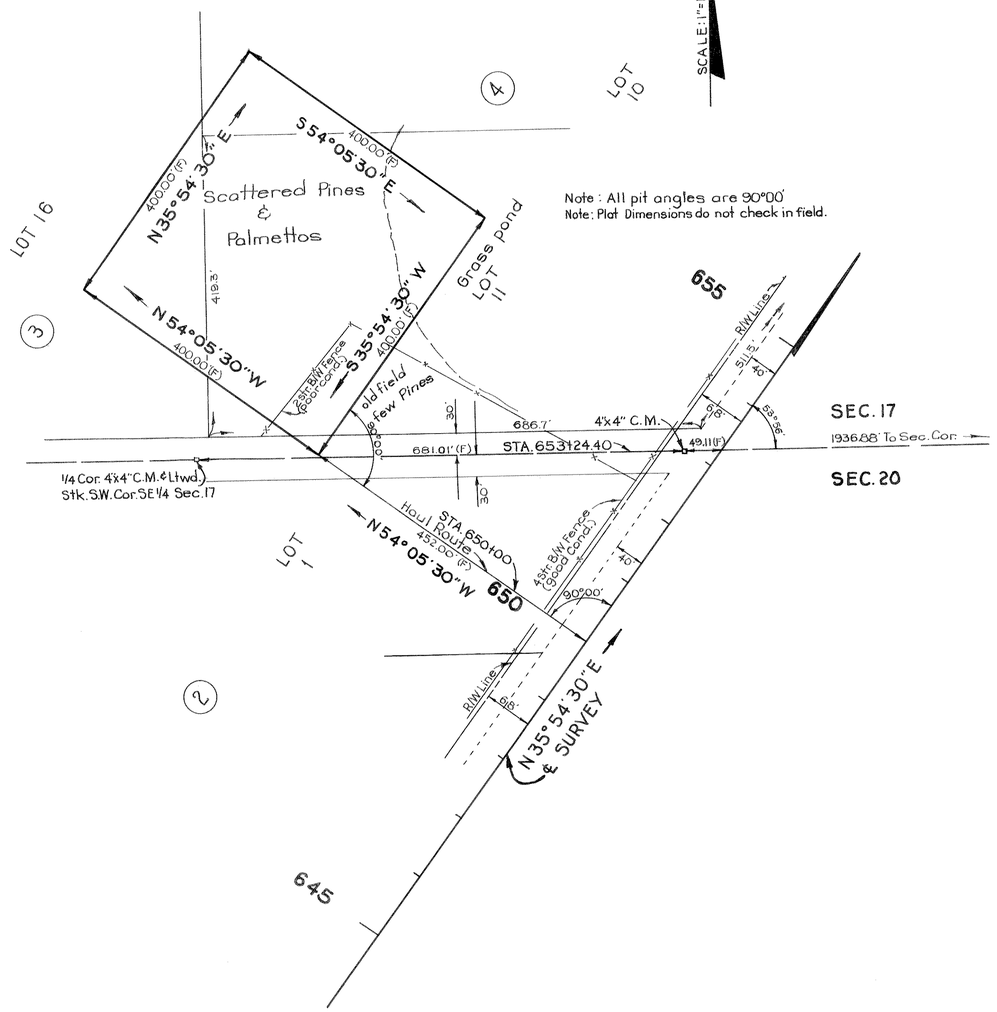

Note : All pit angles are 90°00'
Note: Plat Dimensions do not check in field.

BORROW PIT Nº 1 (RELOCATED)
LT. STA. 650+00.00
NO DRAIN REQUIRED

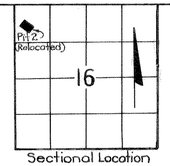

Sectional Location

MANATEE RIVER FARMS
UNIT 1
Filed July 15, 1926. Plat Book 6,
Page 45. Records Manatee County.

SEC. 16, T33S, R19E

SCALE: 1"=200'

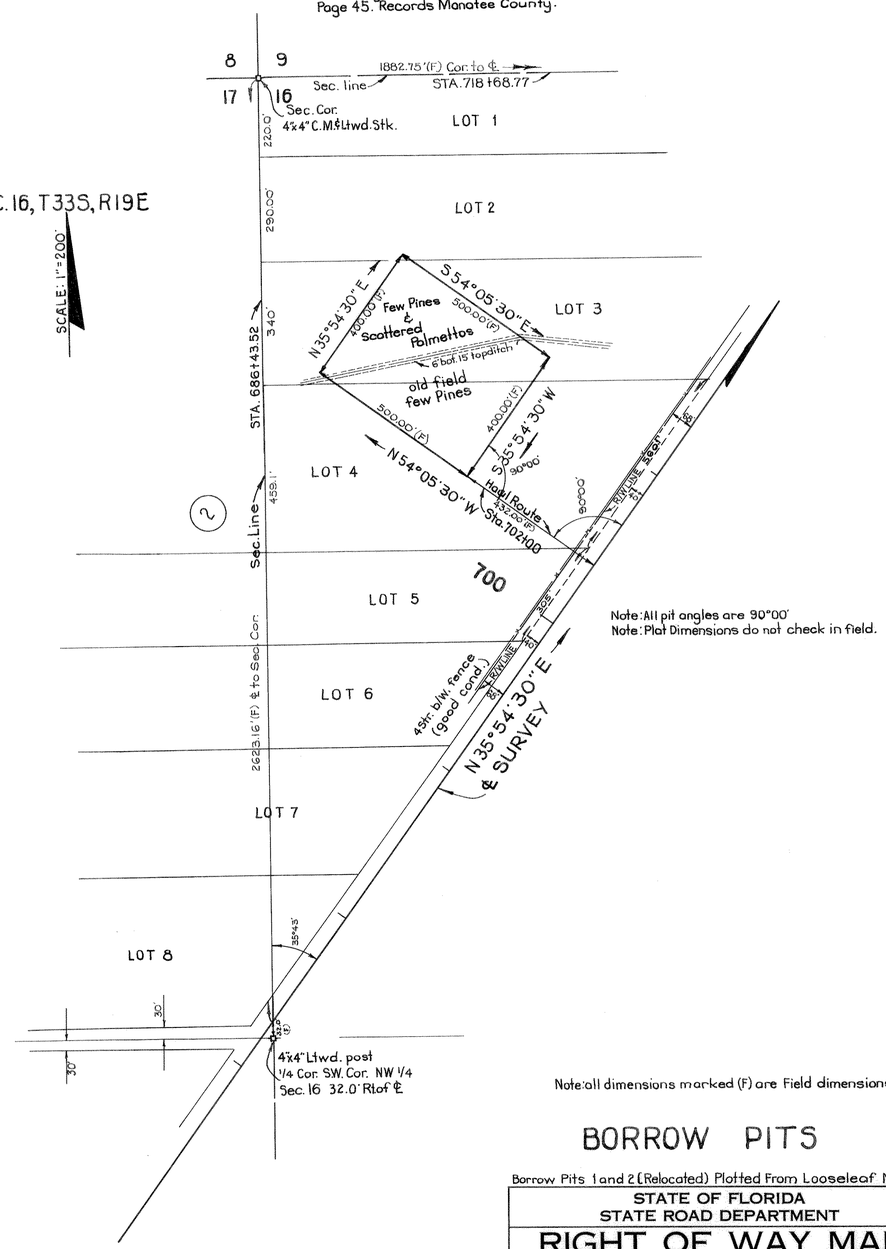

Note: All pit angles are 90°00'
Note: Plat Dimensions do not check in field.

Note: all dimensions marked (F) are Field dimensions.

BORROW PIT Nº 2 (RELOCATED)
LT. STA. 702+00.00
NO DRAIN REQUIRED

BORROW PITS

Borrow Pits 1 and 2 (Relocated) Plotted From Looseleaf Notes.

STATE OF FLORIDA
STATE ROAD DEPARTMENT

RIGHT OF WAY MAP

SECTION No. 1302-203 S.H. to

ROAD No. 43 MANATEE COUNTY

SCALE 1"=	NAMES	DATES	APPROVED BY
DRAWN	W.J.P.	2-7-57	
TRACED	R.H.C.	2-8-57	DIVISION ENGINEER
INDEXED			STATE HIGHWAY ENGINEER
REVISED			
REVISED			

CHECKED: E.E.I. 2-11-57