FED. ROAD DIST. No.	STATE	FED. AID PROJ. No.	FISCAL YEAR	SHEET NO.	TOT'L SHEETS
	FLA.			1	

R/W WIDTH REQUIRED
Sta. 499+44.55 to Sta. 827+18.49 50' Rt. & Lt.

Note:
Information used for making this R/W Map taken from Court House Records.

TWP. 35 S. RG. 16 E

Scale-1"=1000'

BEG. OF R/W PROJ. STA. 499+44.55

SARASOTA CO. TWN. 36 S.
MANATEE CO. TWN. 35 S.

RG. 16 E. / RG. 17 E.

G U L F O F M E X I C O

S A R A S O T A B A Y

SUMMERSET BEACH (See Sub-plan)

LONGBOAT KEY

SILVER BEACH (See Sub-plan)

LONGBEACH (See Sub-plan)

PICKET KEY

ANNA MARIA KEY

Bridge Washed out.

EQUATION Sta. 741+60' = Sta. 750

Road No. 13

℄ CENTER LINE OF PROJECT

R/W Line

P.I. 499+39.7
Δ = 20°-18' Lt.
D = 4°-30'
T = 227.95'
L = 457.11'
P.C. = 497+11.75
P.T. = 501+62.86

P.I. 531+47.72
Δ = 11°-30' Rt.
D = 2°-30'
T = 230.78'
L = 460.00'
P.C. = 529+16.94
P.T. = 533+76.94

P.I. 539+38.32
Δ = 9°-22' Lt.
D = 2°-30'
T = 187.76'
L = 374.67
P.C. = 537+50.56
P.T. = 541+25.23

P.I. 564+05.93
Δ = 9°-03' Lt.
D = 2°-30'
T = 181.38'
L = 362.00'
P.C. = 562+24.55
P.T. = 565+86.55

P.I. 667+82.95
Δ = 12°-17' Lt.
D = 2°-00'
T = 308.27'
L = 614.17'
P.C. = 649+74.18
P.T. = 650+88.35

P.I. 680+54.49
Δ = 17°-20' Lt.
D = 1°-30'
T = 337.68'
L = 672.74'
P.C. = 677+46.73
P.T. = 684+21.53

P.I. 687+88.85
Δ = 18°-12' Rt.
D = 4°-30'
T = 204.96'
L = 404.53'
P.C. = 685+80.85'
P.T. = 689+85.40'

P.I. 701+87.45
Δ = 3°-03' Rt.
D = 0°-30'
T = 383.45'
L = 676.00'
P.C. = 698+80.50
P.T. = 705+93.50

P.I. 719+19.35
Δ = 64°-02' Rt.
D = 3°-30'
T = 1023.61'
L = 1829.52'
P.C. = 708+95.74
P.T. = 727+25.26

P.I. 760+55.85
Δ = 71°-35' Lt.
D = 14°-00'
T = 295.11'
L = 511.31'
P.C. = 757+60.72
P.T. = 762+72.03

P.I. 819+12.97
Δ = 37°-42' Rt.
D = 2°-15'
T = 867.14'
L = 1673.56'
P.C. = 810+42.73
P.T. = 827+18.29

P.I. 833+06.8
Δ = 3°-32'-46" Lt.

Scale-1"=200'

SUB-PLAN
SUMMERSET BEACH
Being a Subd. of Govt. Lots 1, 2, & 4 - Sec. 36, T. 35 S., R. 16 E.
And Govt. Lot 3, Section 31-T. 35 S., R. 17 E.
Manatee Co., Fla.
Sta. 499+44.55 to Sta. 562+73.2

Hotel site

Seaver Pl.

Wallace Pl.

Ringling Blvd.

Ennis

Inglis

Lowton

Davies

Champ

Circle

Merrit

Sec. 30 / Sec. 25

Point on Sec. Line

Scale-1"=200'

P.I. 719+19.35
Δ = 64°-02' Rt.
D = 3°-30'
T = 1023.61'
L = 1829.52'
P.C. = 708+95.74
P.T. = 727+25.26

Broadway Ave.

Longboat Ave.

Fox Ave.

Payne St.

Pomsetta

Russell

Oak Blvd.

Cedar

Ringling Blvd.

Palm

Drive 21

℄ of Project

R/W Line 50'

Original Govt. Meander Line

The above shows existing alignment as of Nov. 17, 1939

C. J. DeCamps
Div. Engr. of R/W

SUB-PLAN
LONG BEACH
Being a Subd. of Lots 3 & 5, Sec., 15 & a part of Lot 2, Sec. 22, T. 35 S. R. 16 E.

P.I. 688+37.80
Δ = 19°-11' Rt.
D = 4°-30'
T = 215.14'
L = 426.30'
P.C. = 686+22.66
P.T. = 690+48.96

Scale-1"=200'

Gostin

Bermuda

Mira Flores

Trinidad

Ringling Blvd.

Boulevard

℄ of Project

R/W Line 50'

Original Govt. Meander Line

As Reestablished by H. A. Stuart

Unit No. 1

Unit No. 2

Sec. 22 / Sec. 15

P.I. 679+75.85
Δ = 11°-56' Lt.
D = 1°-30'
T = 326.59'
L = 650.91'
P.C. = 675+49.26
P.T. = 683+00.17

P.I. 701+97.10
Δ = 1°-40' Rt.
D = 0°-30'
T = 166.68'
L = 333.36'
P.C. = 700+30.42
P.T. = 703+63.76

Note: ℄ thru Silver Beach Void See Sheet No. 6

Note:
℄ Project follows center line Pavement through Silver Beach.

SUB-PLAN
SILVER BEACH
Being a Subd. of Part of Lot 2, Sec. 22 & Part of Lot 3, Sec. 23 in T. 35 S., R. 16 E., Manatee Co.

Map Completed March 1936

Approved By: _____

PRESENT R/W WIDTHS

Sta.	to Sta.	Width
499+44.55	501+62.86	100' Varies 41.43' ℄
501+62.86	528+16.04	100'
528+16.04	541+25.23	100' Varies 41.43' ℄
541+25.23	562+13.55	100'
562+13.55	562+73.0	100' Varies 41.43' ℄
562+73.0	679+50	NO R/W.
679+50	701+97.95	100' Varies 41.43' ℄
701+97.95	741+60.0	NO R/W.
741+60.0	813+30.0	NO R/W.

S.R. No. (780) 789 1308

STATE OF FLORIDA
STATE ROAD DEPARTMENT SA-1

RIGHT OF WAY MAP

PROJ. 1216 — MANATEE COUNTY

	Names	Dates	Approved by
Designed			
Drawn			Bridge Engineer.
Traced			State Highway Engineer.
Checked			Drawing / Index No.
Revised	J.C.S.	12-15-39	

FED. ROAD DIST. No.	STATE	FED. AID PROJ. No.	FISCAL YEAR	SHEET NO.	TOTAL SHEETS
8	FLA.	1216	'36		

25

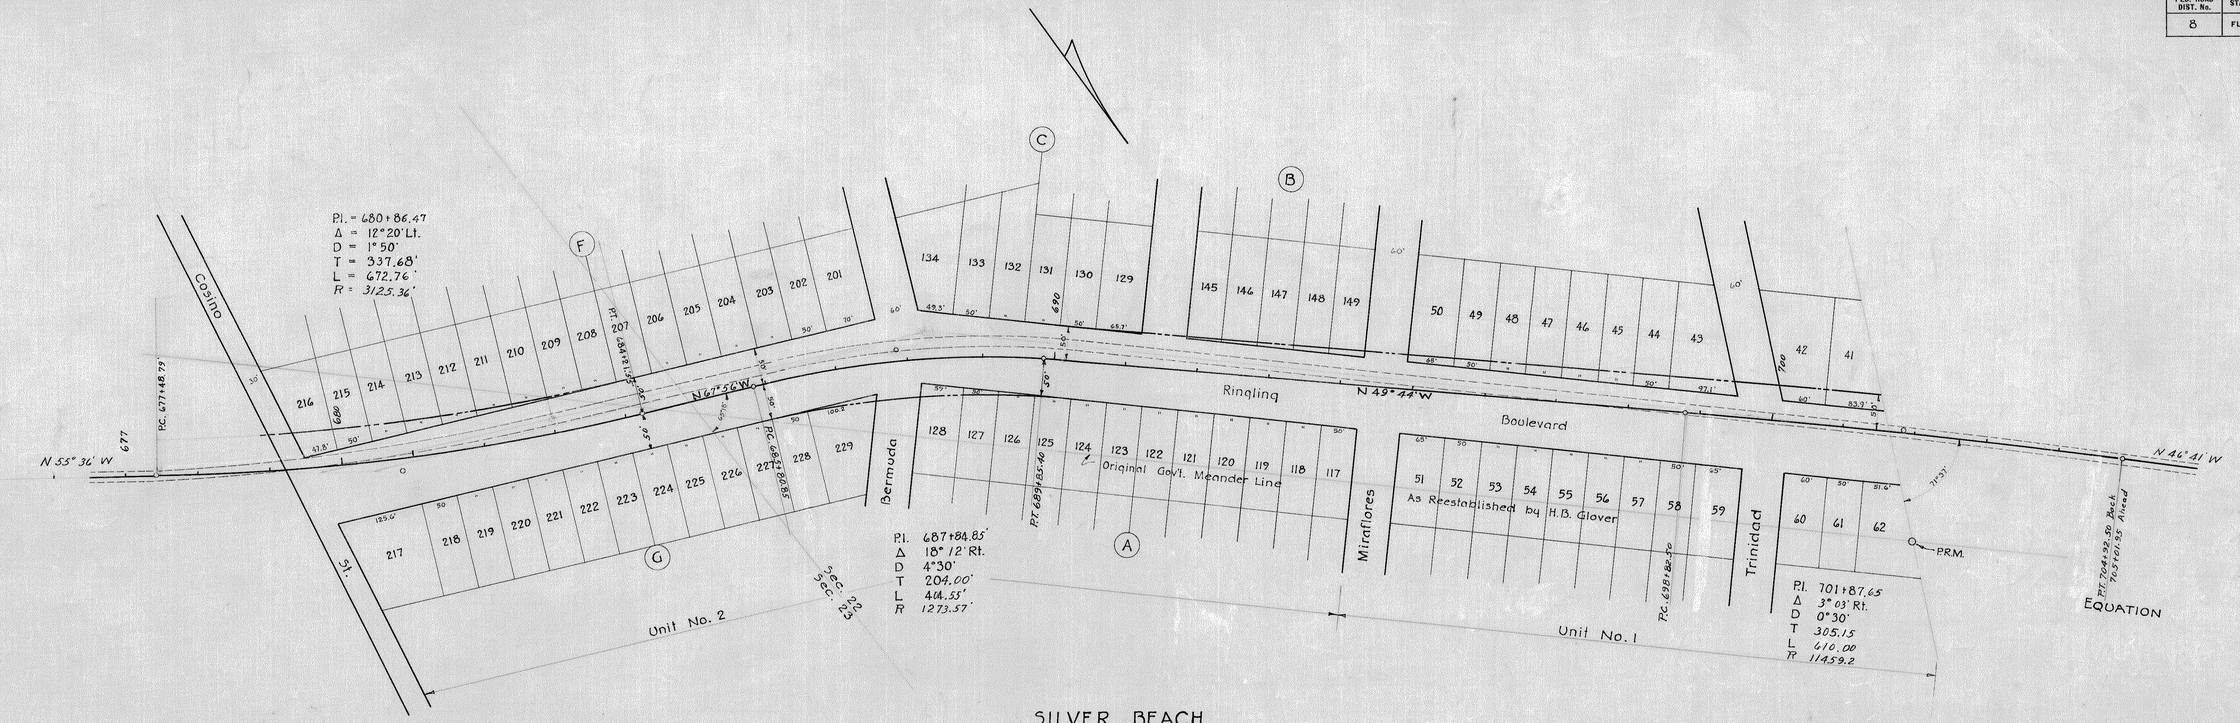

SILVER BEACH

Being a Subdivision of Part of Lot 2
Sec. 22 & Part of Lot 3 Section 23 in
T-35-S R-16-E Manatee Co.

The above shows existing alignment as of Oct. 17, 1939.

D.J. DeCamp Jr.
Div. Engr. of R/W

S.R. No. (780) 789 1308

STATE OF FLORIDA
STATE ROAD DEPARTMENT

RIGHT OF WAY MAP

PROJ. 1216 ~ Road 18 ~ MANATEE COUNTY

	Names	Dates	Approved by
Designed			
Drawn			Bridge Engineer.
Traced			State Highway Engineer.
Checked			Drawing / Index No.
Revised	F.C.a	12-12-39	

FED. ROAD DIST. No.	STATE	FED. AID PROJ. No.	FISCAL YEAR	SHEET NO.	TOTAL SHEETS
	FLA.				

SURVEY FOR REVISION HAS NOT BEEN MADE

GULF OF MEXICO

ANNA MARIA KEY

AZURE SHORES (See Sub-plan)

Lots A,B,C Blk 87 (See Sub-plan)

WYMAN & GREENS SUB. CORTEZ BEACH (See Sub-plan)

SARASOTA BAY

PALMASOLA BAY

TWP. 35S.

Sec. 3 Sec. 2

Scale-1"=1000'

Amended Plat CORTEZ ADD. TO CORTEZ

Part of Amended Plat CORTEZ ADD. (See Sub-plan)

TWIN ISLE ESTATES (See Sub-plan)

Amended Plat CORTEZ ADD. TO CORTEZ

To Bradenton

Road No. 18

CENTER LINE OF PROJECT

Cortez Road

Road No. 18 A.

Proposed R/W Line

R/W TO BE SECURED - 100 FT. 50' EACH SIDE ℄ PROJECT

Note: Information used for making this R/W Map taken from Court House Records.

PRESENT R/W WIDTHS

Station	to	Station	Width
813+300		827+1849	No R/W.
827+1849		849+4425	50'
849+4425		913+3486	No R/W.
913+3486		965+51.59	50'
965+51.59		970+99.15	50' Varies Rt & Lt ℄.
970+99.15		1023+59.09	25' On Rt. ℄.
1023+59.09		1140+59.80	No R/W.

SUB-PLAN

AZURE SHORES

Being a Subd. of Lots 11 to 26 Incl. Plat of Crystal Beach. Also lots 10, 11, & 12 of Blk. 2 of Wyman Green Subd.

Scale-1"=200'

SUB-PLAN

Original Plat of Cortez

LOTS A, B, C - BLOCK 87

Being in Sec. 3, T. 35 S. R. 16 E, Manatee Co. Sta. 886+85 to sta. 889+67

SUB-PLAN

- PART OF -

Amended Plat of

CORTEZ ADDITION TO CORTEZ

Being a Subd. of Secs. 2, 11 & 12 And Govt. Lots 1 & 2, Sec. 3, Part of Lot 3, Sec. 3 T. 35 S. R. 16 E. Manatee Co, Florida.

Scale-1"=200'

SUB PLAN

WYMAN & GREEN'S SUB.

CORTEZ BEACH

Being a Subd. of Govt. Lots 1 & 2, Sec. 9 Lot 2, Sec. 10 & S½ Lot 2, Sec. 4, T. 35 S. R. 16 E., Anna Maria Key Manatee County

Scale-1"=200'

SUB-PLAN

Unit No. 1

TWIN ISLE ESTATES

Being a Resubd. of Lots 64A, 65A, And 66A, of the Amended Plat of Cortez Add. Manatee Co. Fla.

The above shows existing alignment as of Nov. 17, 1939.

Div. Engr. of R/W

S.R. No. (684) 789 1304 - 1308

STATE OF FLORIDA
STATE ROAD DEPARTMENT

RIGHT OF WAY MAP

PROJ. 1216 MANATEE COUNTY

	Names	Dates	Approved by
Designed			Bridge Engineer.
Drawn			
Traced			State Highway Engineer.
Checked			Drawing / Index No.
Revised			