FED. ROAD DIV. NO.	STATE	PROJECT NO.	FISCAL YEAR	SHEET NO.
3	FLA.	13080-2505		1

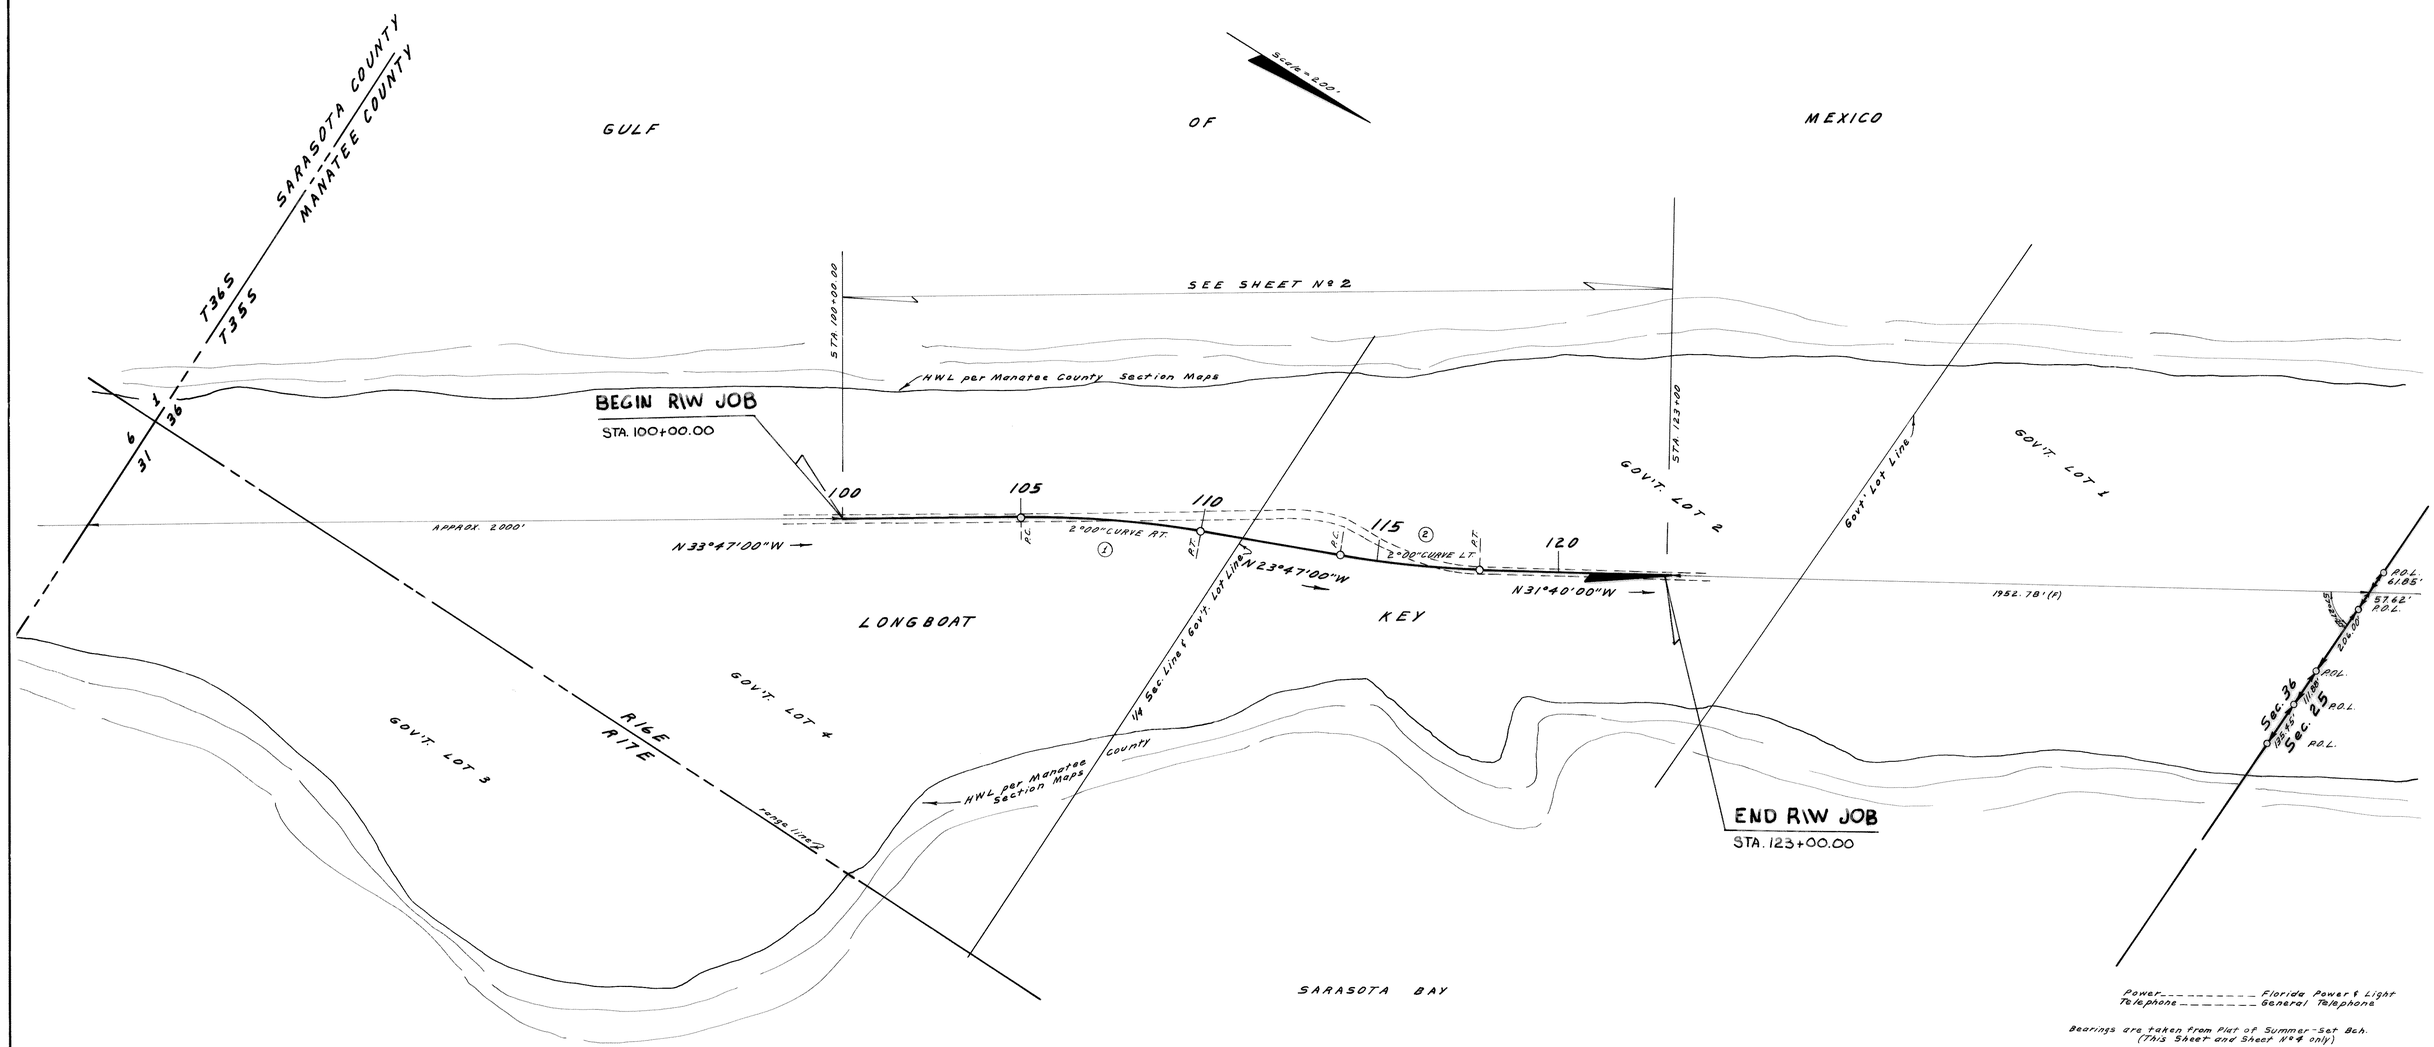

Power _____ Florida Power & Light
Telephone _____ General Telephone

Bearings are taken from Plat of Summer-Set Sch.
(This Sheet and Sheet Nº 4 only)

KEY MAP

(1) CURVE DATA
P.I. STA. 107+50.64
Δ = 10°00' RT.
D = 2°00'
T = 250.64
L = 500.00
R = 2864.79'
P.C. STA. 105+00.00
P.T. STA. 110+00.00

(2) CURVE DATA
P.I. STA. 115+89.89
Δ = 7°53' LT.
D = 2°00'
T = 197.48'
L = 394.17'
R = 2864.79'
P.C. STA. 113+92.49
P.T. STA. 117+86.66

(F) Indicates Field Dimension

STATE OF FLORIDA
STATE ROAD DEPARTMENT

RIGHT OF WAY MAP

STATE ROAD NO. 789 MANATEE COUNTY

	BY	DATE	APPROVED BY	DATE
DRAWN	W.V.P.	2-7-68	E. Y. Montes De Oca	
TRACED	P.H.H.	2-8-68		
CHECKED	D.C.	2-8-68		5-3-68
COMPARED			ENGINEER OF RIGHTS OF WAY	
INDEXED			STATE HIGHWAY ENGINEER	

REVISION	BY	DATE
Begin & End R/W Job	L.R.J.-M.H.C.	5-16-68
Changed Job No.	D.C.-W.C.S.	4-30-68

SECTION 13080-2505 SHEET 1 OF 2

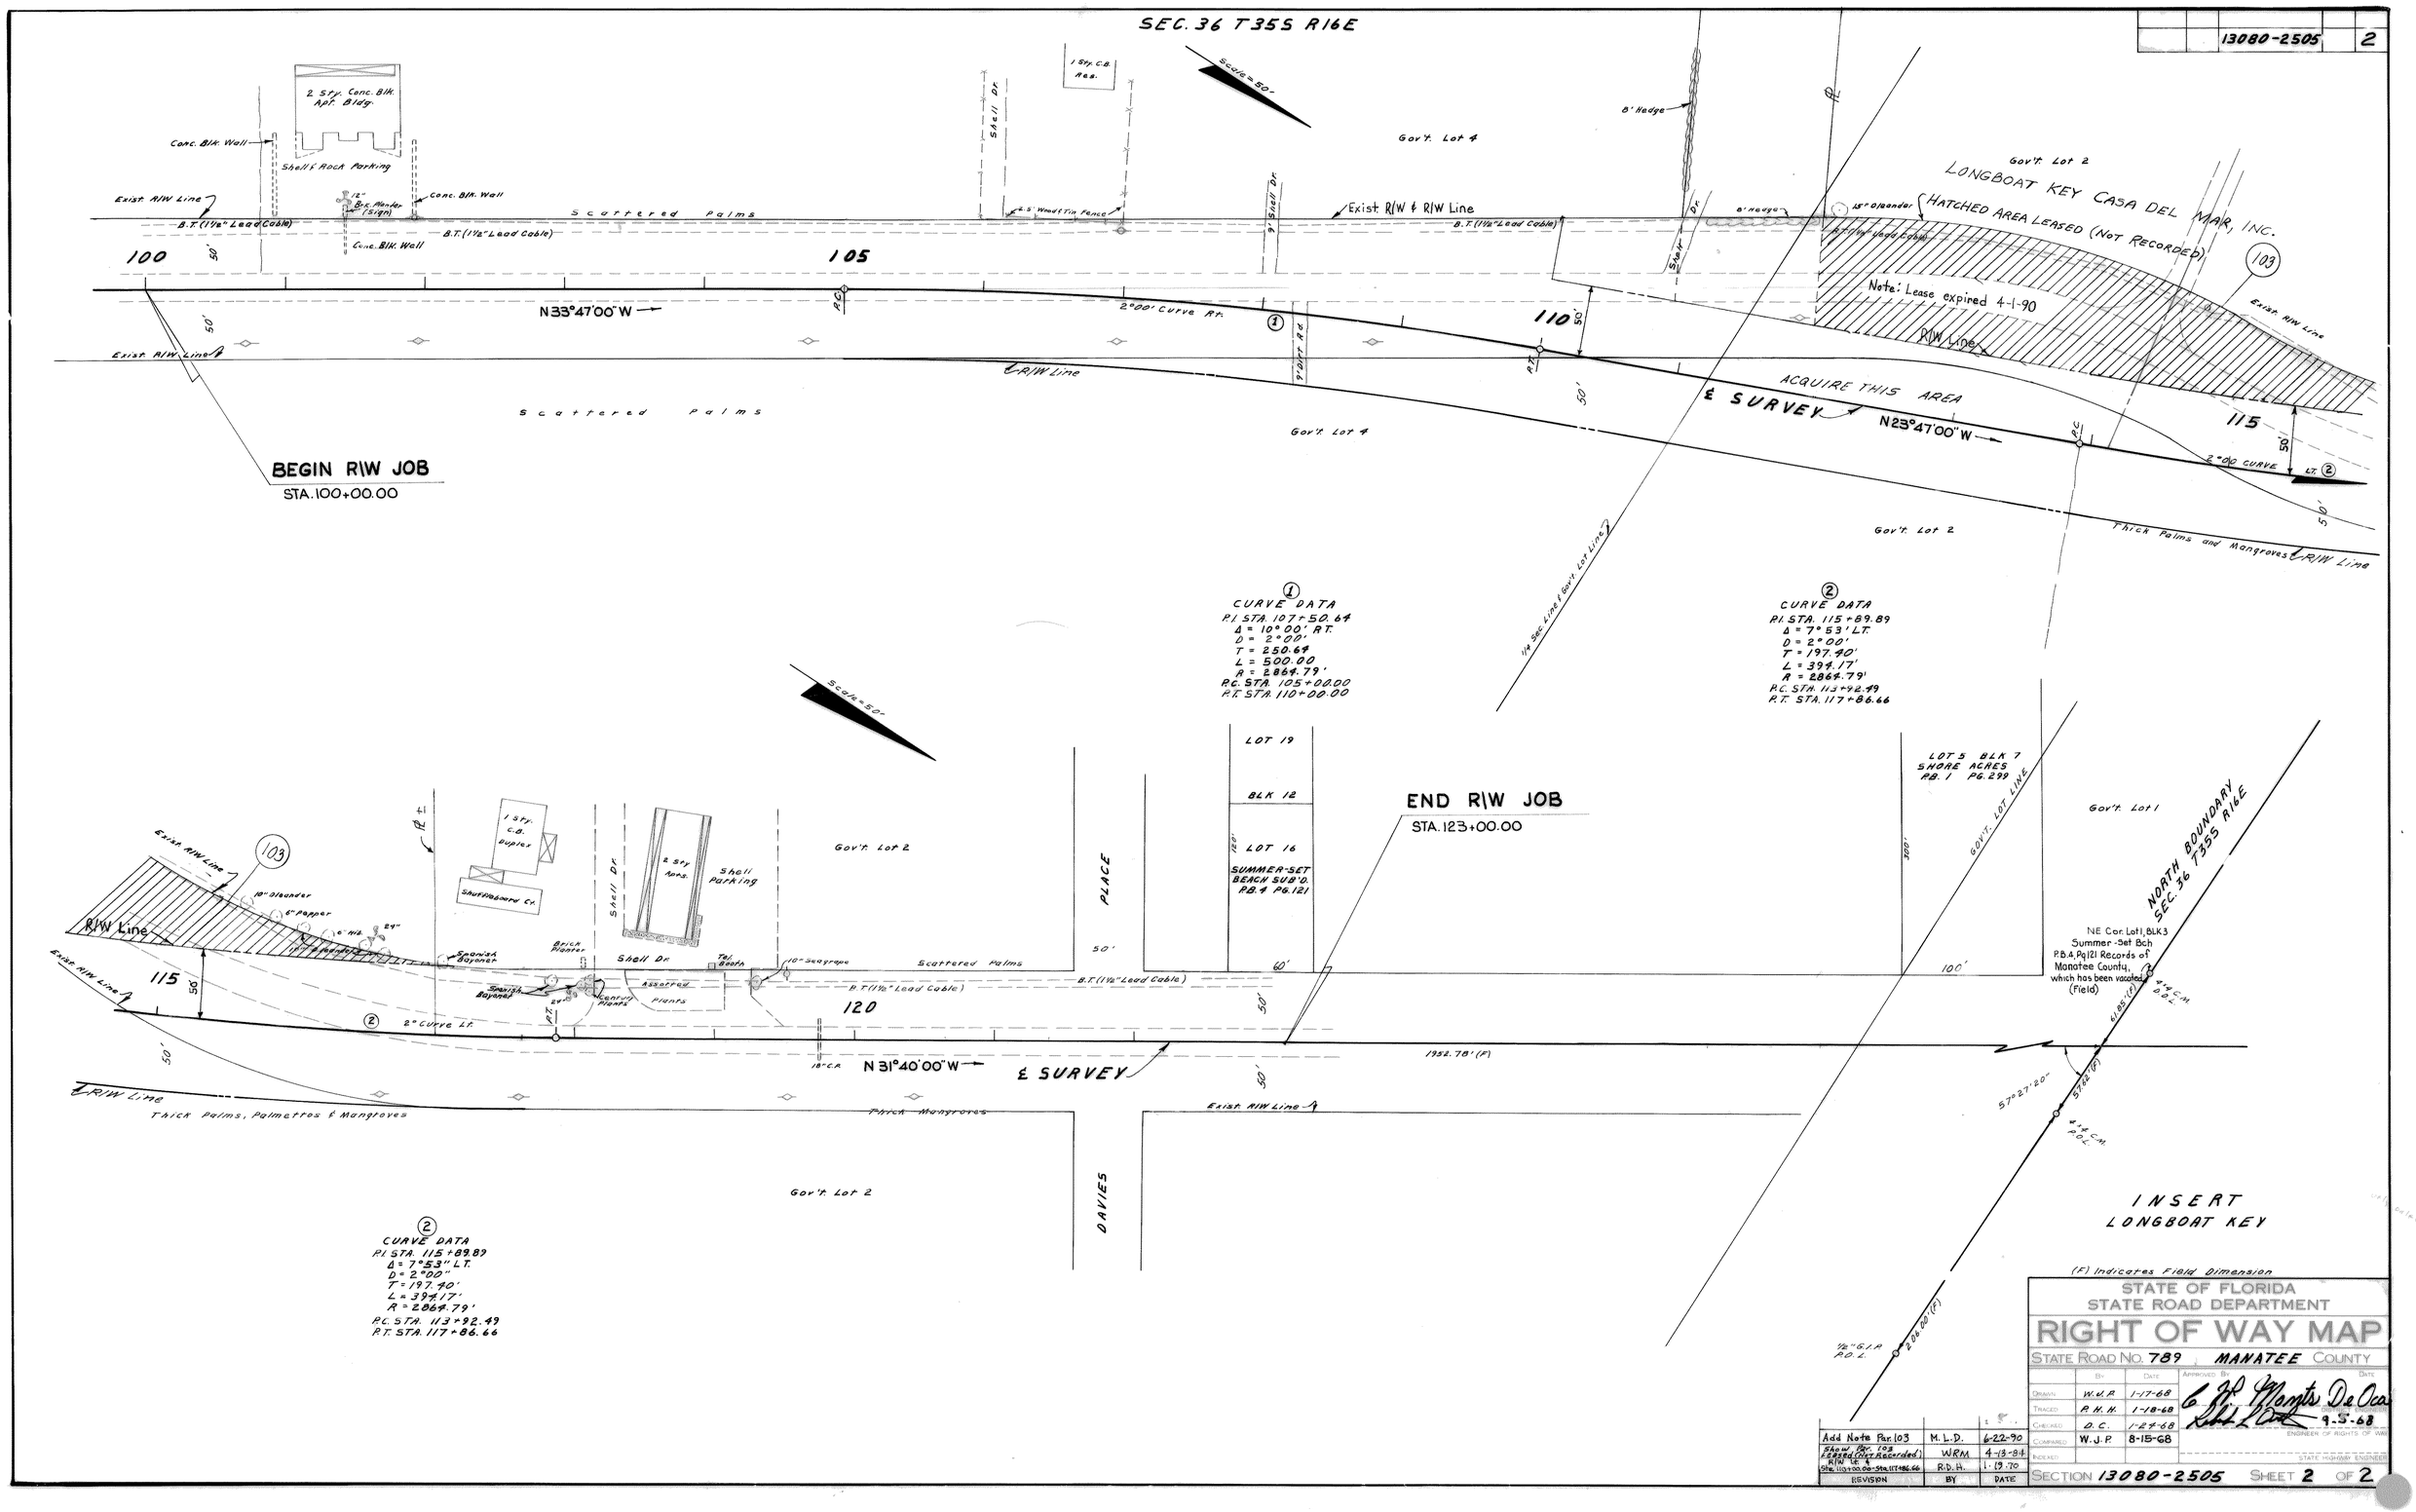

REVISION	BY	DATE
Add Note Par. 103	M.L.D.	6-22-90
Show Par. 103 Leased (Not Recorded) R/W Lt. Sta. 113+00.00-Sta. 117+86.66	WRM	4-13-84
	R.D.H.	1-19-70

STATE OF FLORIDA
STATE ROAD DEPARTMENT

RIGHT OF WAY MAP

STATE ROAD NO. 789 MANATEE COUNTY

	BY	DATE
DRAWN	W.W.P.	1-17-68
TRACED	R.H.H.	1-18-68
CHECKED	D.C.	1-29-68
COMPARED	W.J.P.	8-15-68
INDEXED		

APPROVED BY: G. H. Montes De Oca — DATE: 9-5-68
ENGINEER OF RIGHTS OF WAY
STATE HIGHWAY ENGINEER

SECTION 13080-2505 SHEET 2 OF 2