FED. ROAD DIV. No.	STATE	SEC. AND JOB No.	FISCAL YEAR	SHEET No.	TOTAL SHEETS
3	FLA.	1315-182		1	

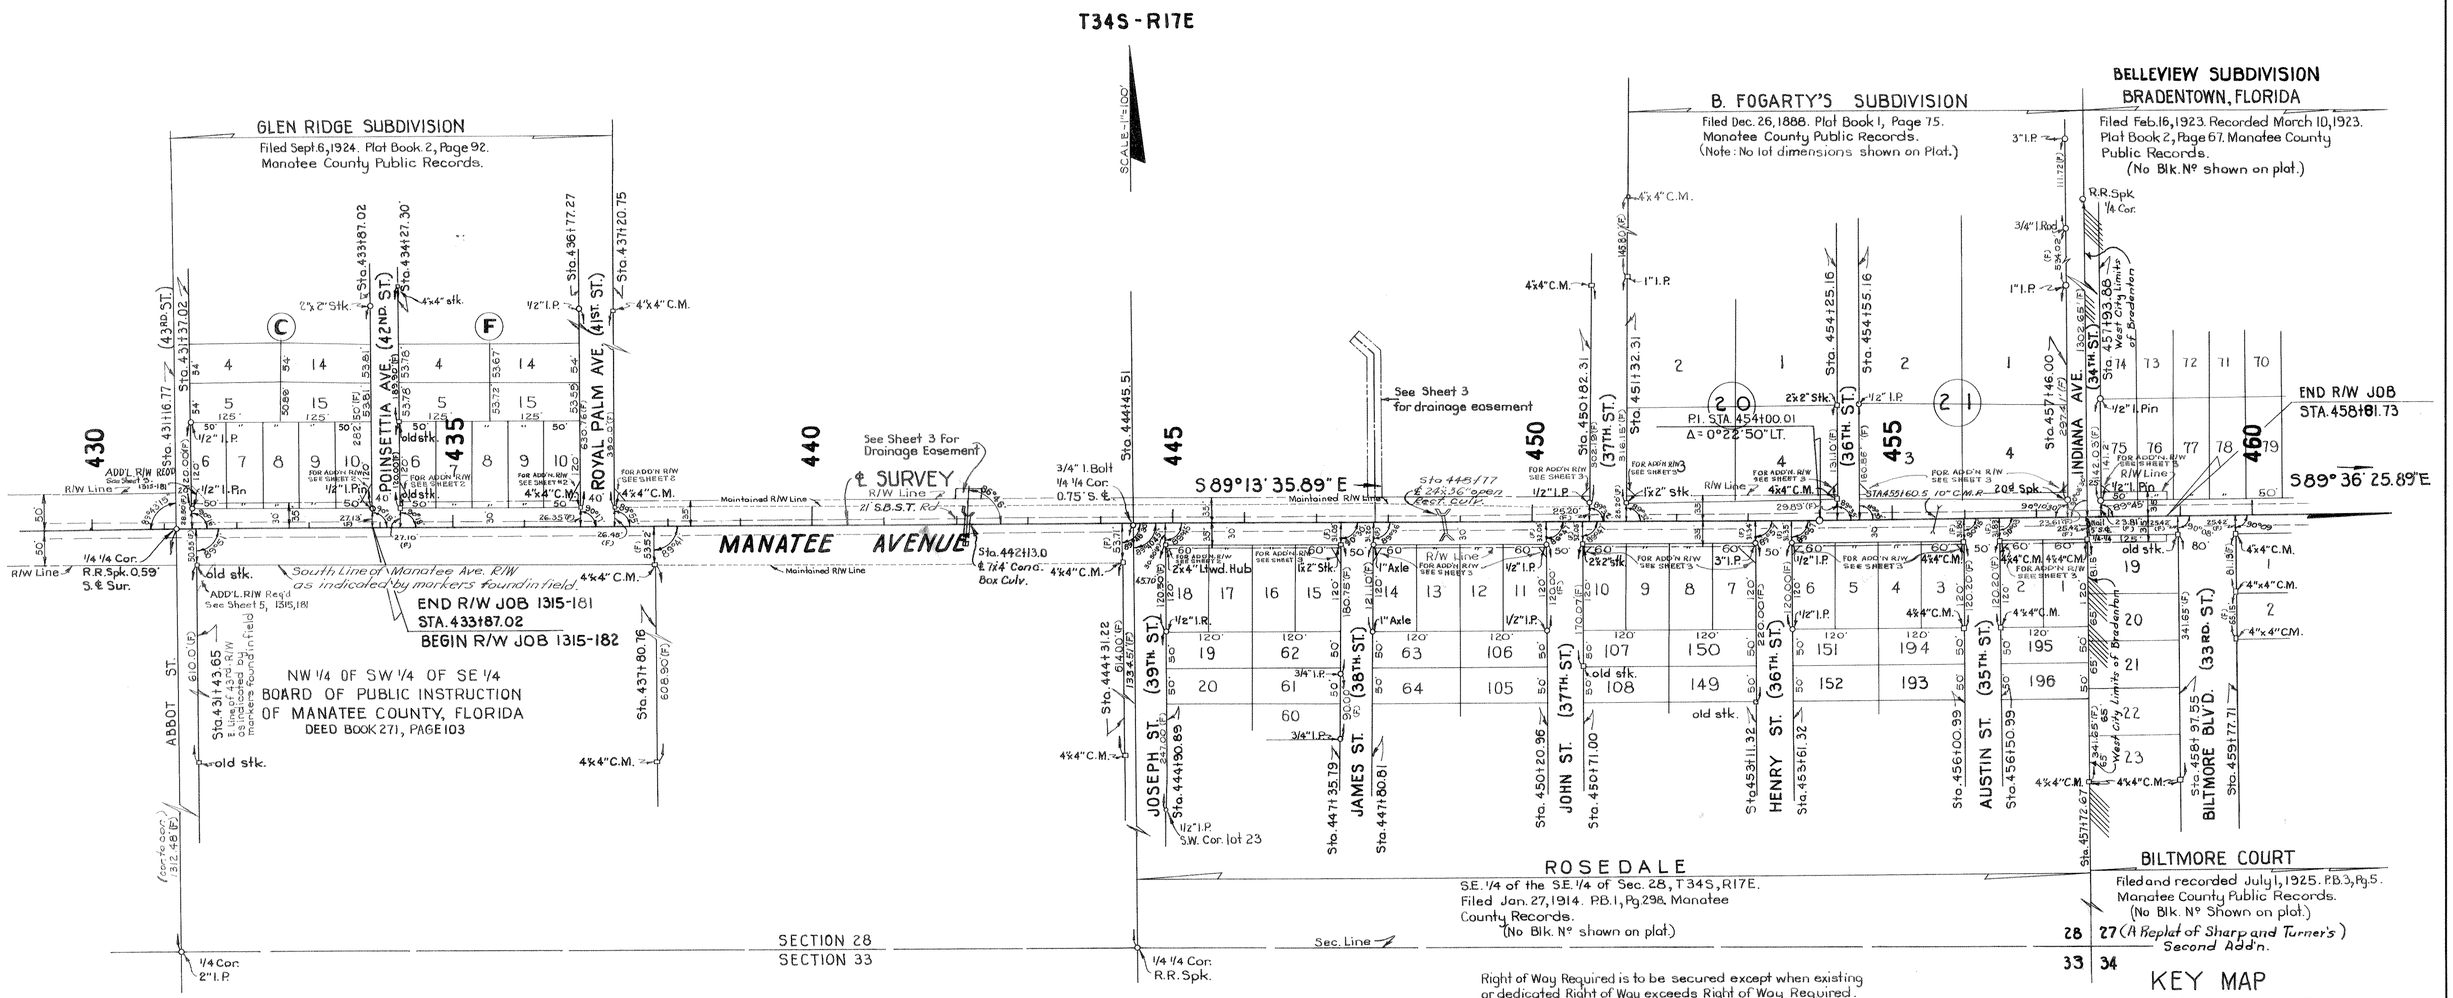

FED. ROAD DIV. No.	STATE	SEC. AND JOB No.	FISCAL YEAR	SHEET No.	TOTAL SHEETS
3	FLA.	1315-182		2	

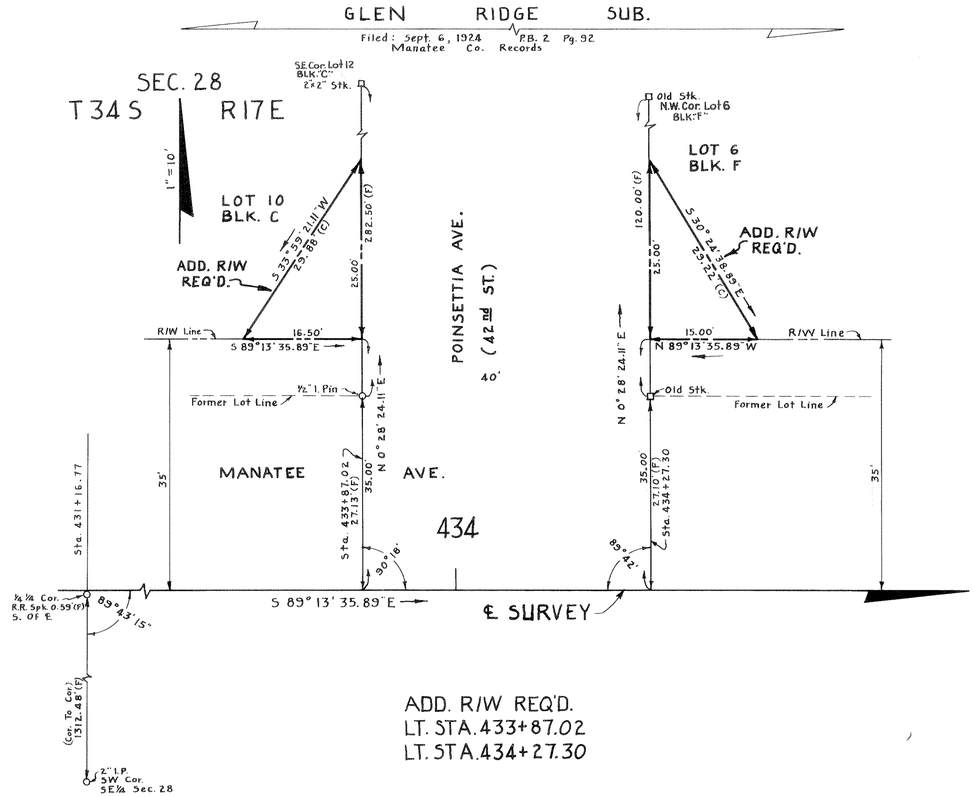

ADD. R/W REQ'D.
LT. STA. 433+87.02
LT. STA. 434+27.30

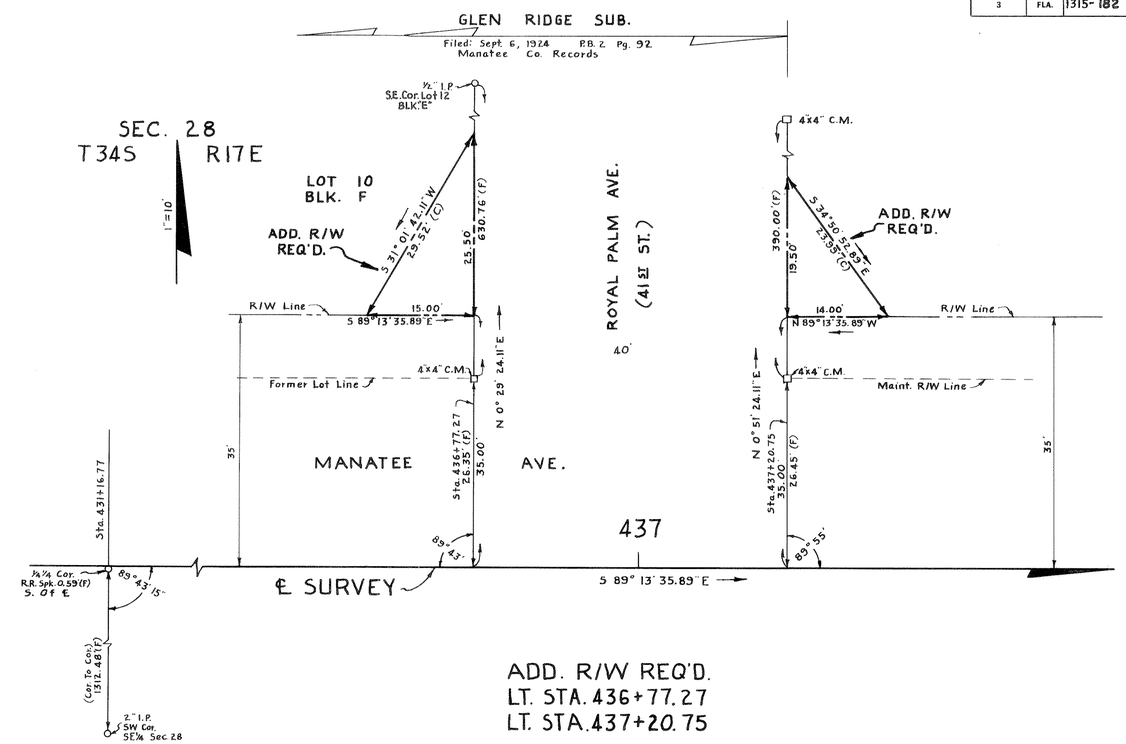

ADD. R/W REQ'D.
LT. STA. 436+77.27
LT. STA. 437+20.75

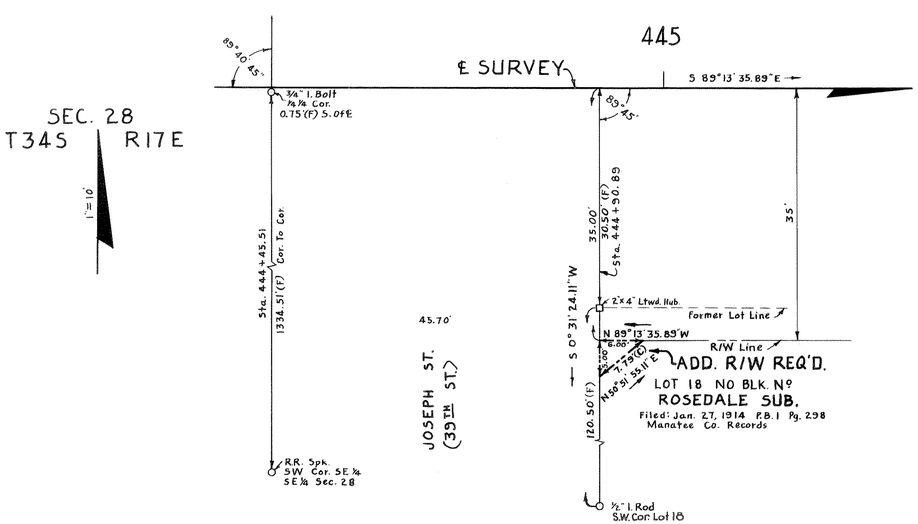

ADD. R/W REQ'D.
RT. STA. 444+90.89

Note: (C) indicates office calculated.
(F) indicates Field dimensions.

MANATEE AVENUE
FROM 43RD. ST. TO 34TH. ST.
ADD. R/W REQ'D.

STATE OF FLORIDA
STATE ROAD DEPARTMENT

RIGHT OF WAY MAP

SECTION No. 1315-182 SH. 2

ROAD No. 64 MANATEE COUNTY

SCALE 1"=	NAMES	DATES	APPROVED BY
DRAWN	H.W.	3-12-57	D. M. Johnson DIVISION ENGINEER
TRACED	H.W.	3-13-57	R. E. Dean STATE HIGHWAY ENGINEER
INDEXED			
REVISED			
REVISED			

CHECKED: W.F.D. & R.T.B. 3-13-57

FED. ROAD DIV. No.	STATE	SEC. AND JOB No.	FISCAL YEAR	SHEET No.	TOTAL SHEETS
3	FLA.	1315-182		3	

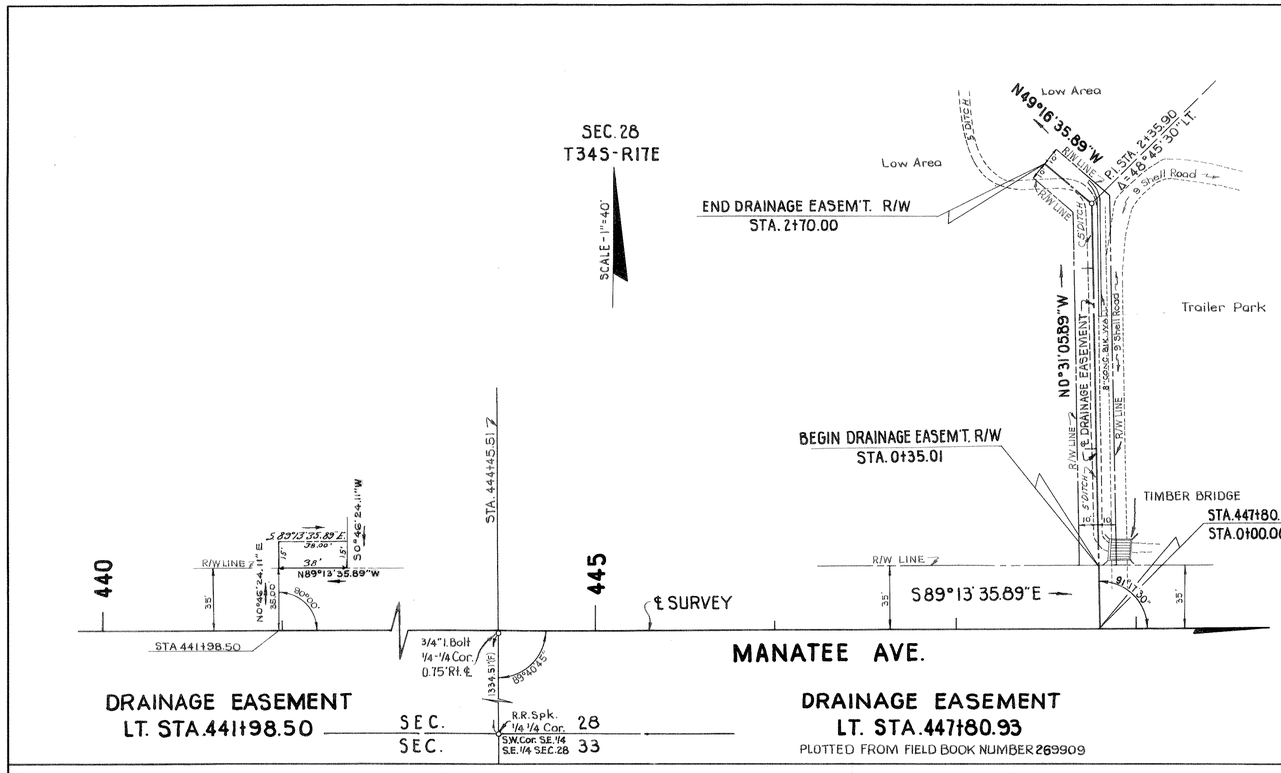

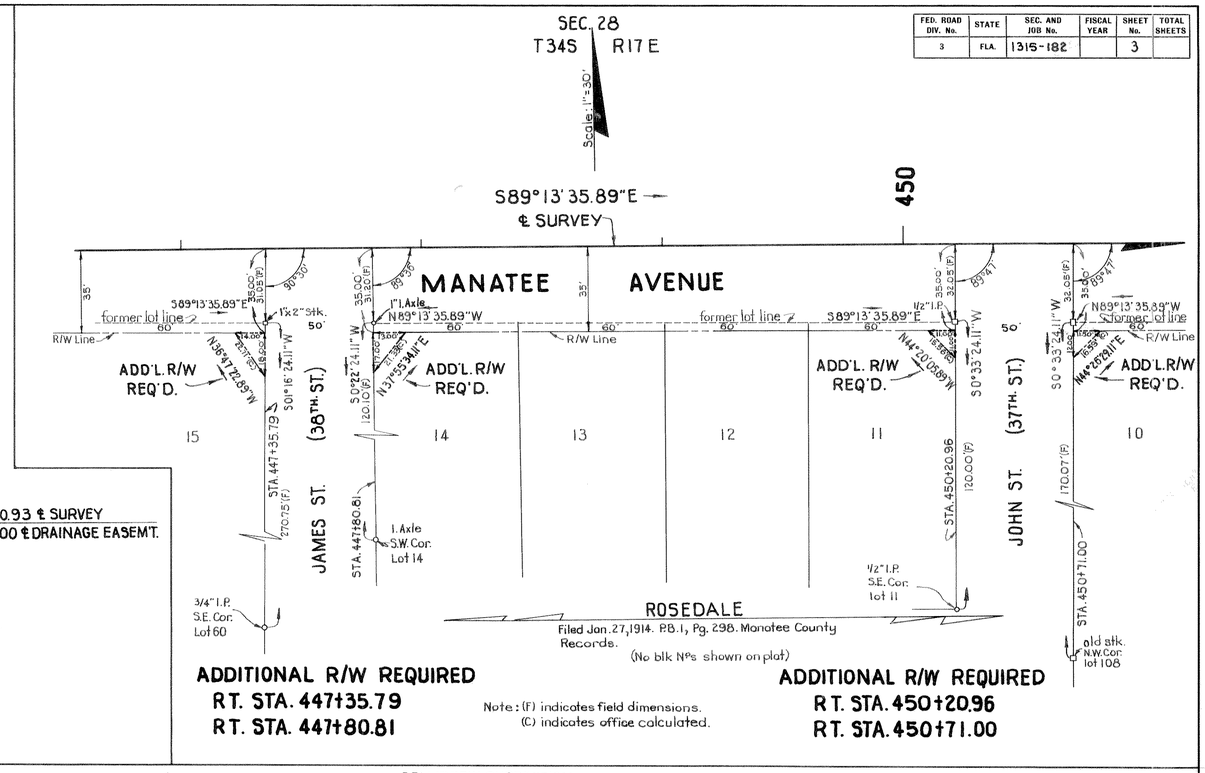

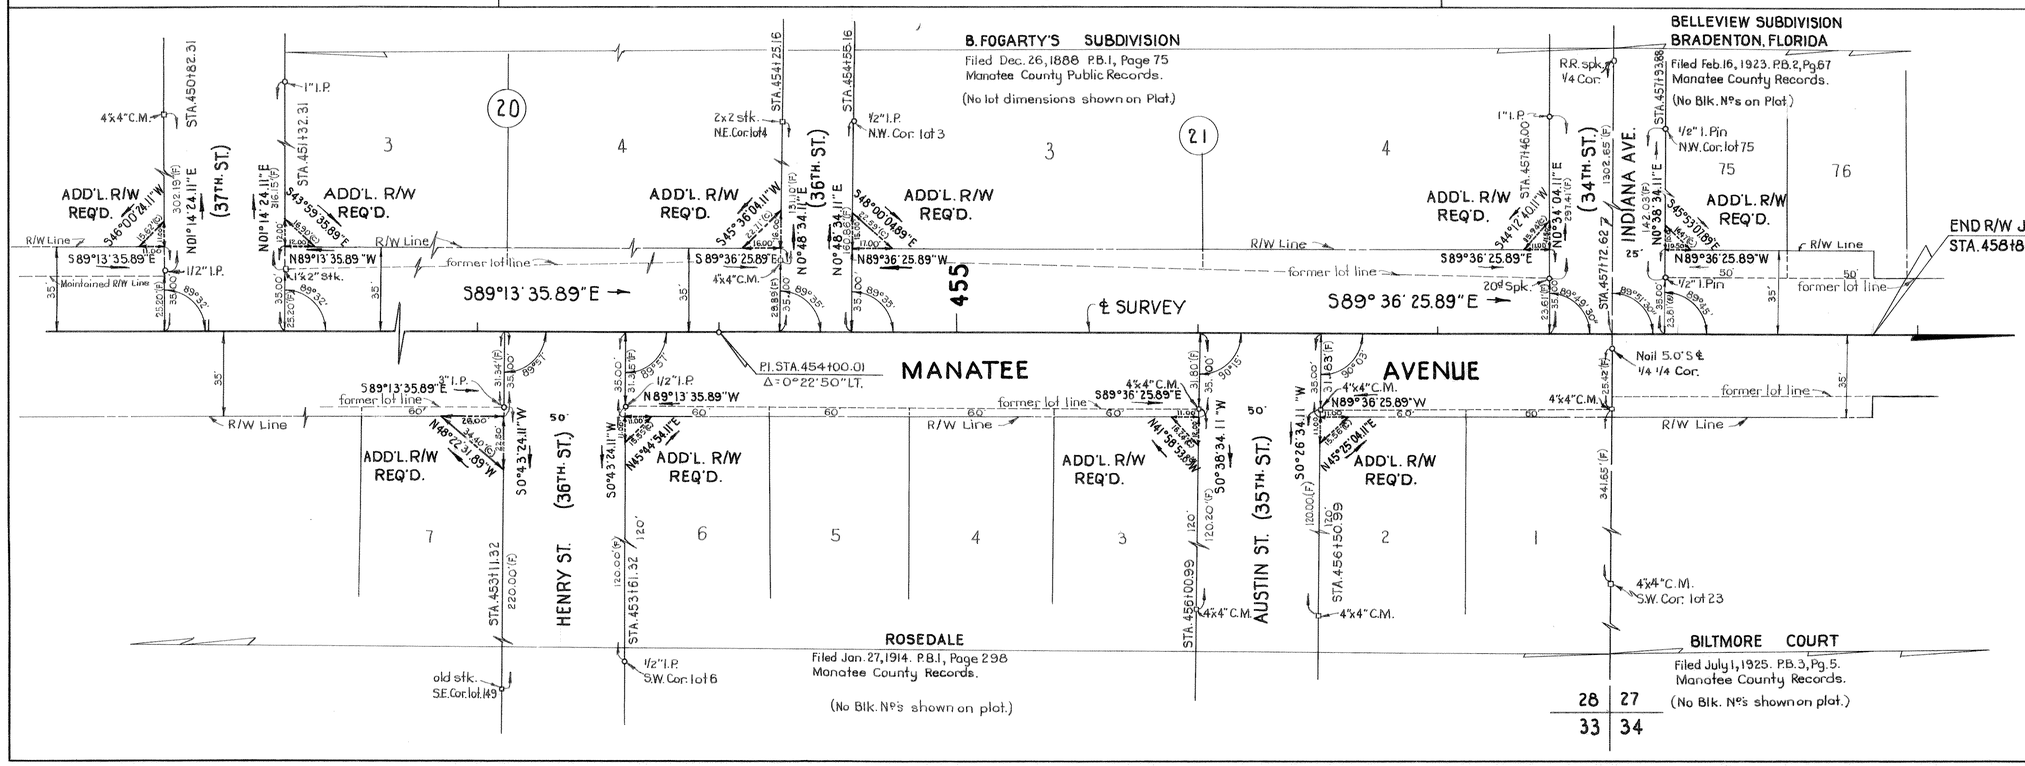

Note: (F) indicates field dimensions.
(C) indicates office calculated.

MANATEE AVENUE
FROM 43RD. ST. TO 34TH. ST.
DRAINAGE EASEMENTS AND
ADDITIONAL R/W REQUIRED

STATE OF FLORIDA
STATE ROAD DEPARTMENT

RIGHT OF WAY MAP

SECTION No. 1315-182 Sh. 3
ROAD No. 64 MANATEE COUNTY

SCALE 1"=	NAMES	DATES	APPROVED BY
DRAWN	W. J. P.	3-13-57	H. M. Johnson — DIVISION ENGINEER
TRACED	R.H.C.	3-14-57	W. E. Dean — STATE HIGHWAY ENGINEER
INDEXED			
REVISED			
REVISED			

CHECKED: W.F.D. R.T.B. 3-15-57