FED. ROAD DIV. No.	STATE	PROJECT No.	FISCAL YEAR	SHEET No.
3	FLA.	13510 - 2602		1

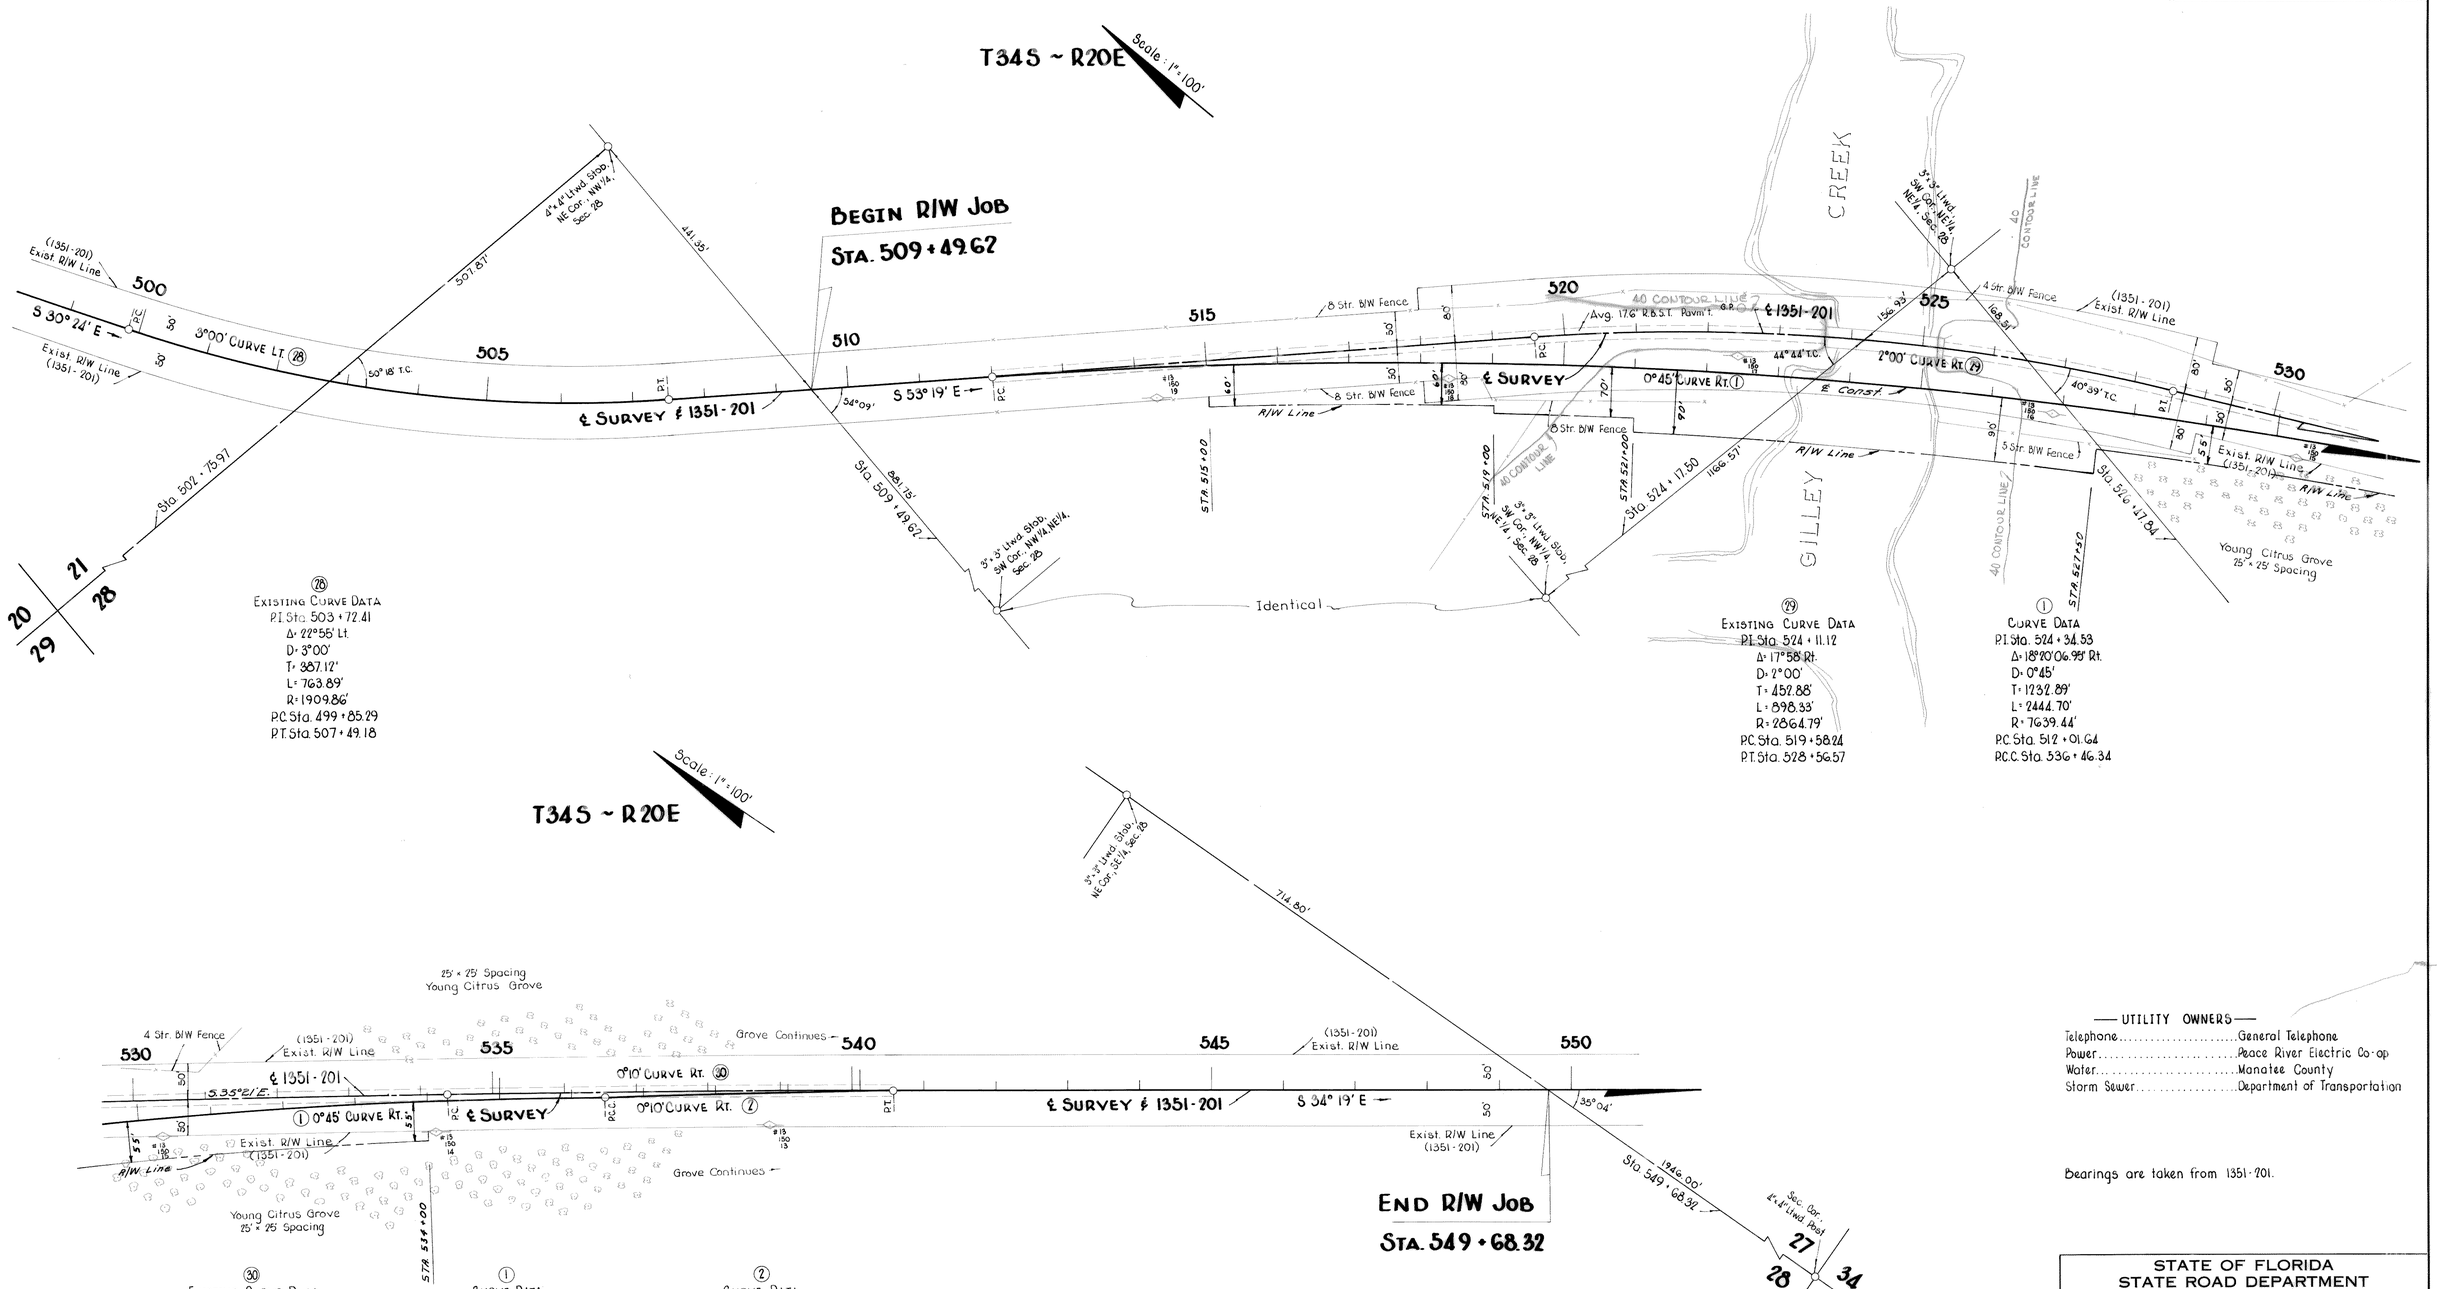

— UTILITY OWNERS —

Telephone ..... General Telephone
Power ..... Peace River Electric Co-op
Water ..... Manatee County
Storm Sewer ..... Department of Transportation

Bearings are taken from 1351-201.

STATE OF FLORIDA
STATE ROAD DEPARTMENT

RIGHT OF WAY MAP

STATE ROAD No. 675 MANATEE COUNTY

	By	Date	Approved By	Date
Drawn	R.D.H.	10-30-69		
Traced	R.D.H.	10-31-69		District Engineer
Checked	D.C.	11-3-69		
Compared				Engineer of Right of Way
Indexed				State Highway Engineer

Revision	By	Date
	N.T.R.	7-24-70

SECTION 13510-2602 SHEET 1 OF