FED. ROAD DIST. No.	STATE	FED. AID PROJ. No.	FISCAL YEAR	SHEET NO.	TOTAL SHEETS
	FLA.	614-EX		1	1

7

RIGHT OF WAY MAP

PROJECT N.R.M. ROAD 5

SARASOTA COUNTY

Scale ~ 1" = 60'

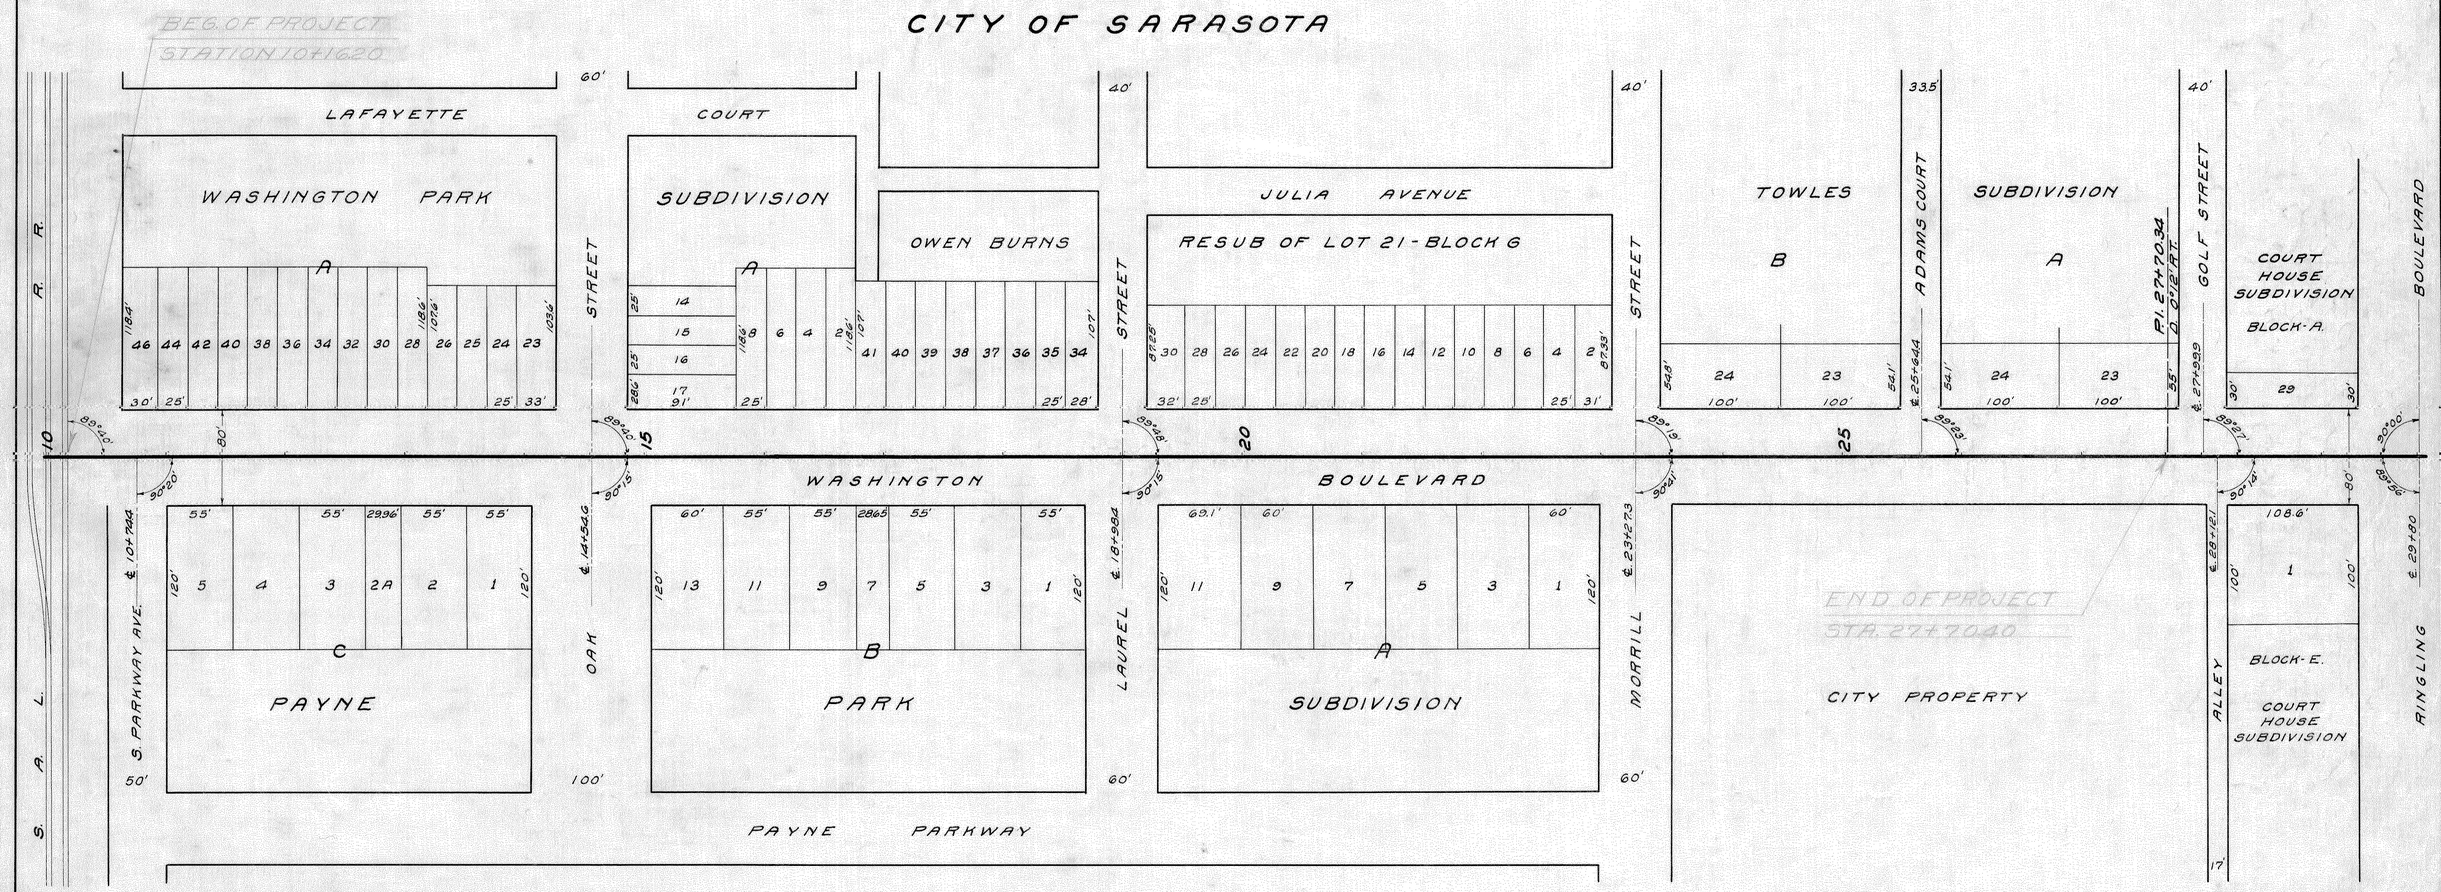

The above shows existing alignment as of Jan. 8, 1940.

Div. Engr. of R/W

RIGHT OF WAY MAP 1702

STATE OF FLORIDA
STATE ROAD DEPARTMENT Sh. 1

N.R.M. 162 ~ Rd. (5) 45

Sarasota County

	Names	Dates	Approved by
Designed			
Drawn			Bridge Engineer.
Traced			State Highway Engineer
Checked			Drawing / Index No.
Revised			