FED. ROAD DIV. No.	STATE	PROJECT No.	FISCAL YEAR	SHEET No.
3	FLA.	17502 - 2601		1

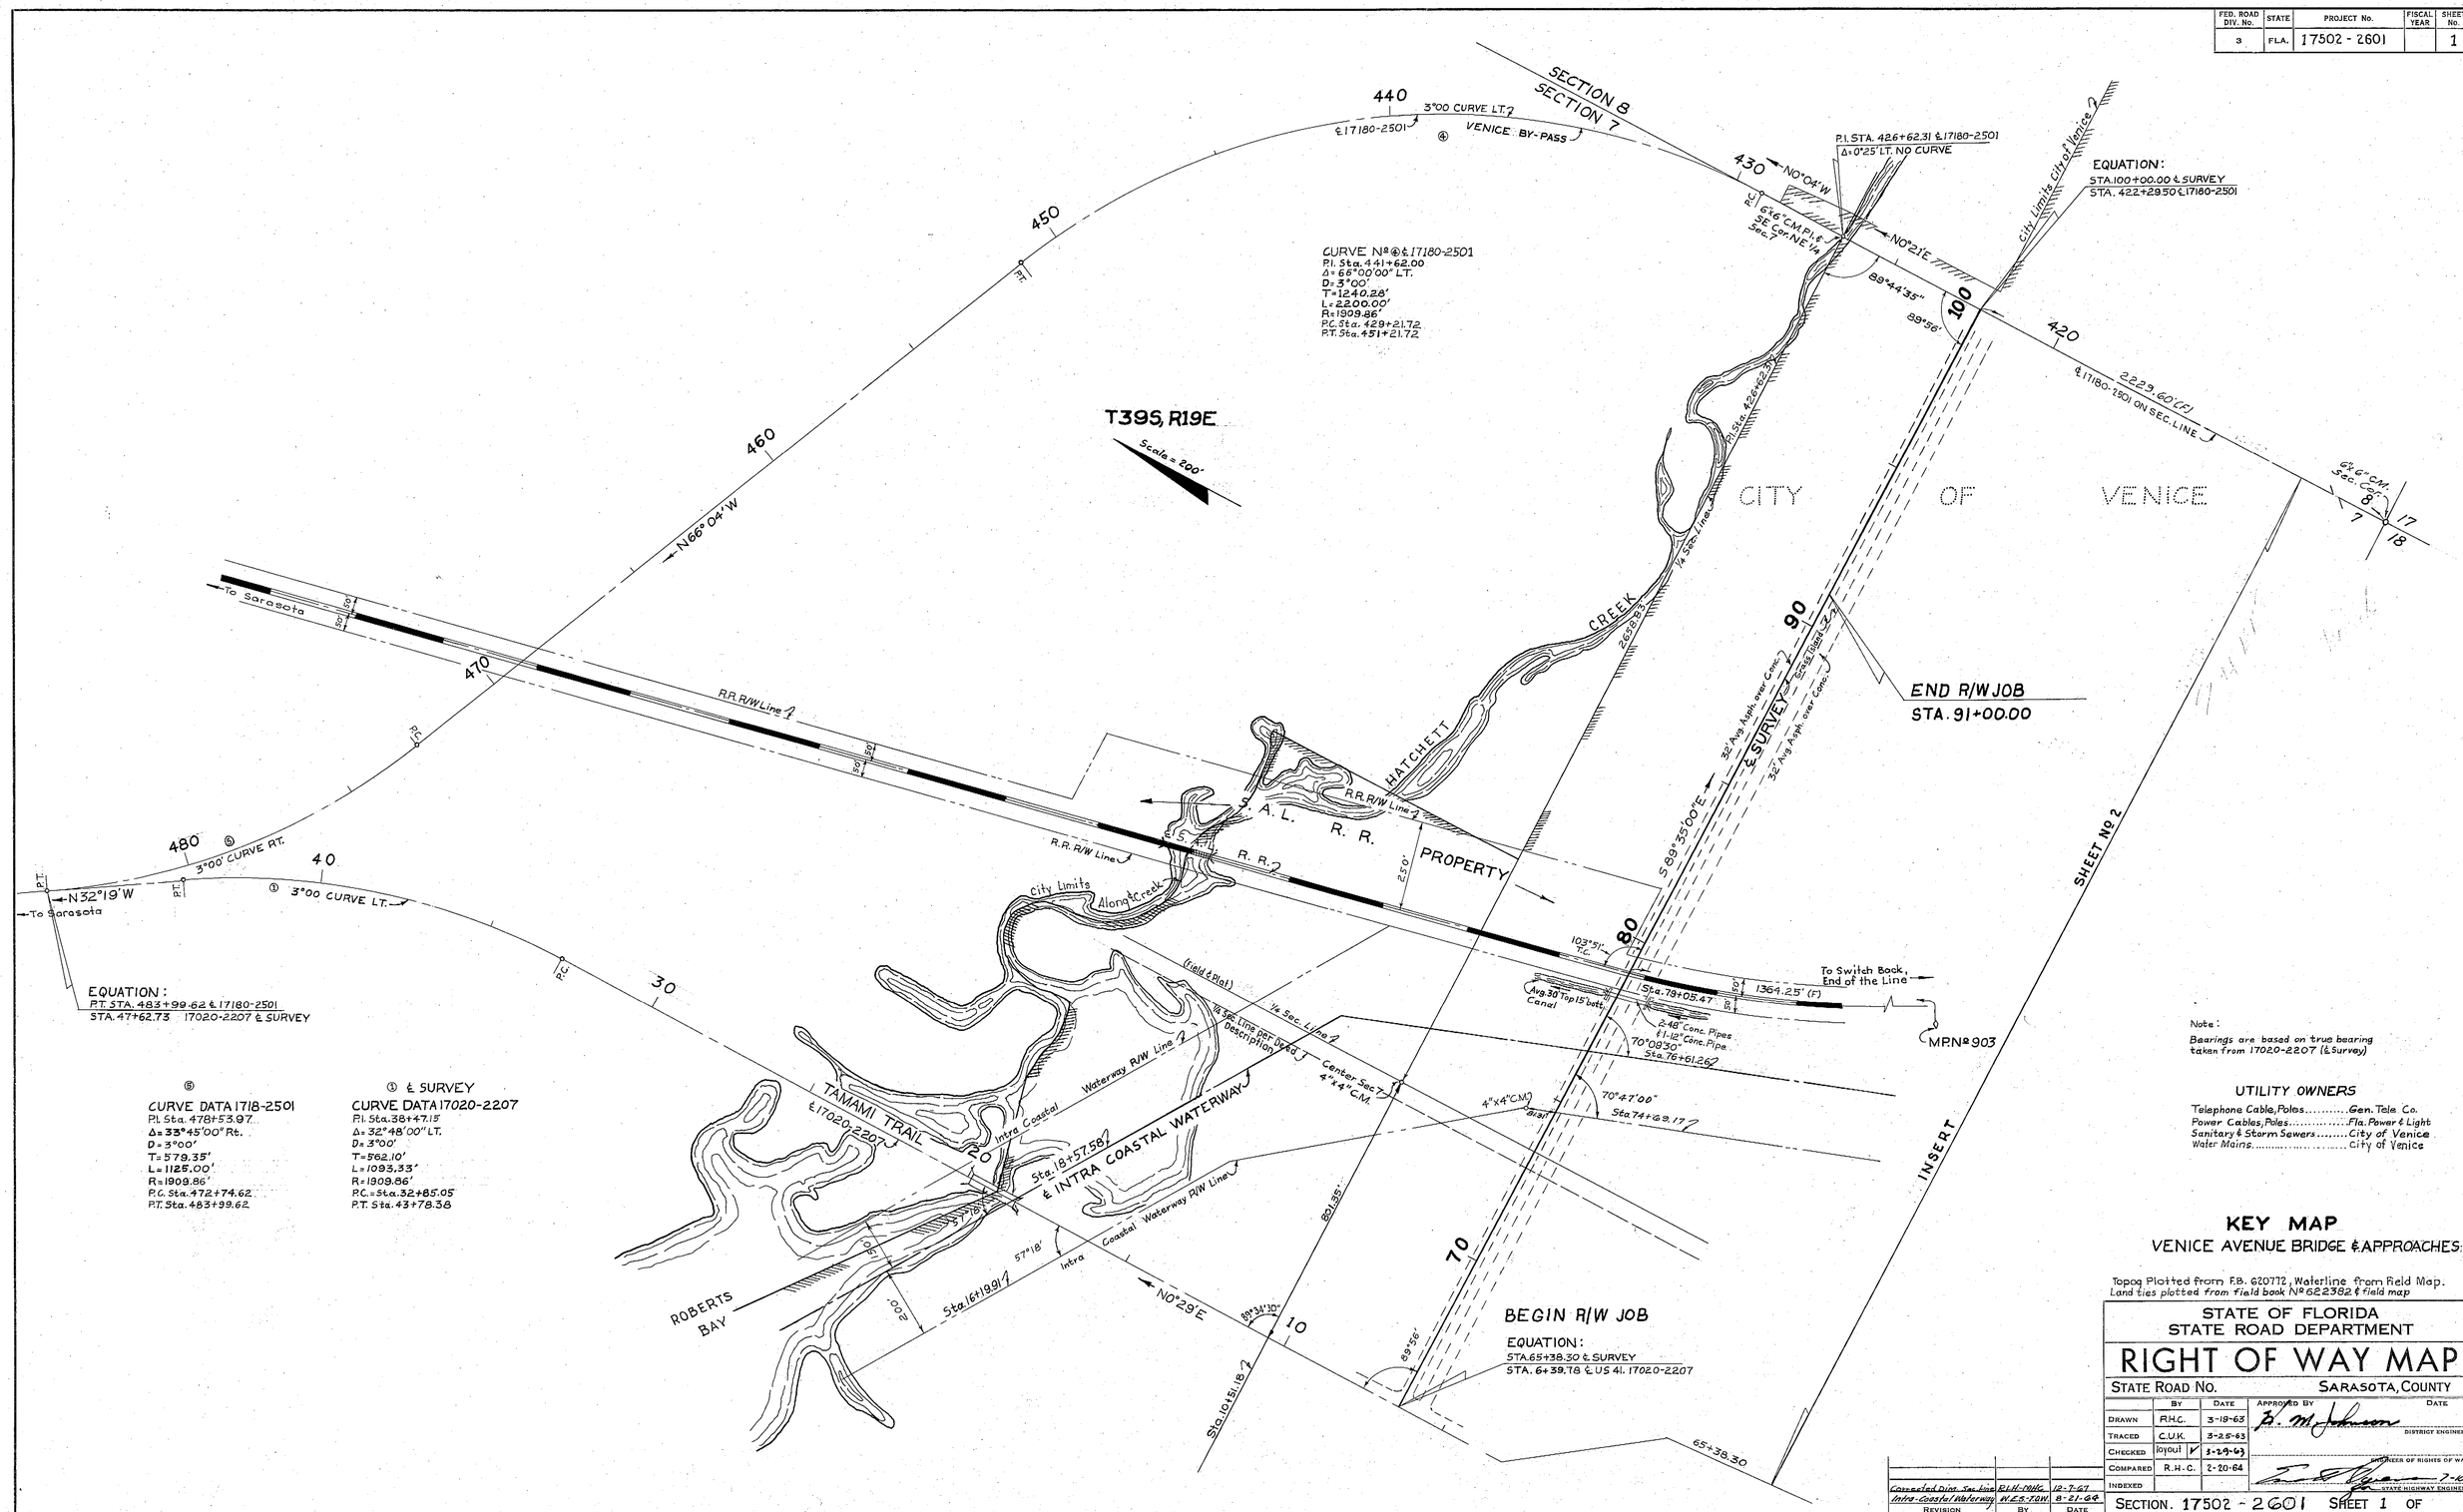

FED. ROAD DIV. No.	STATE	PROJECT No.	FISCAL YEAR	SHEET No.
3	FLA.	17502 - 2601		2

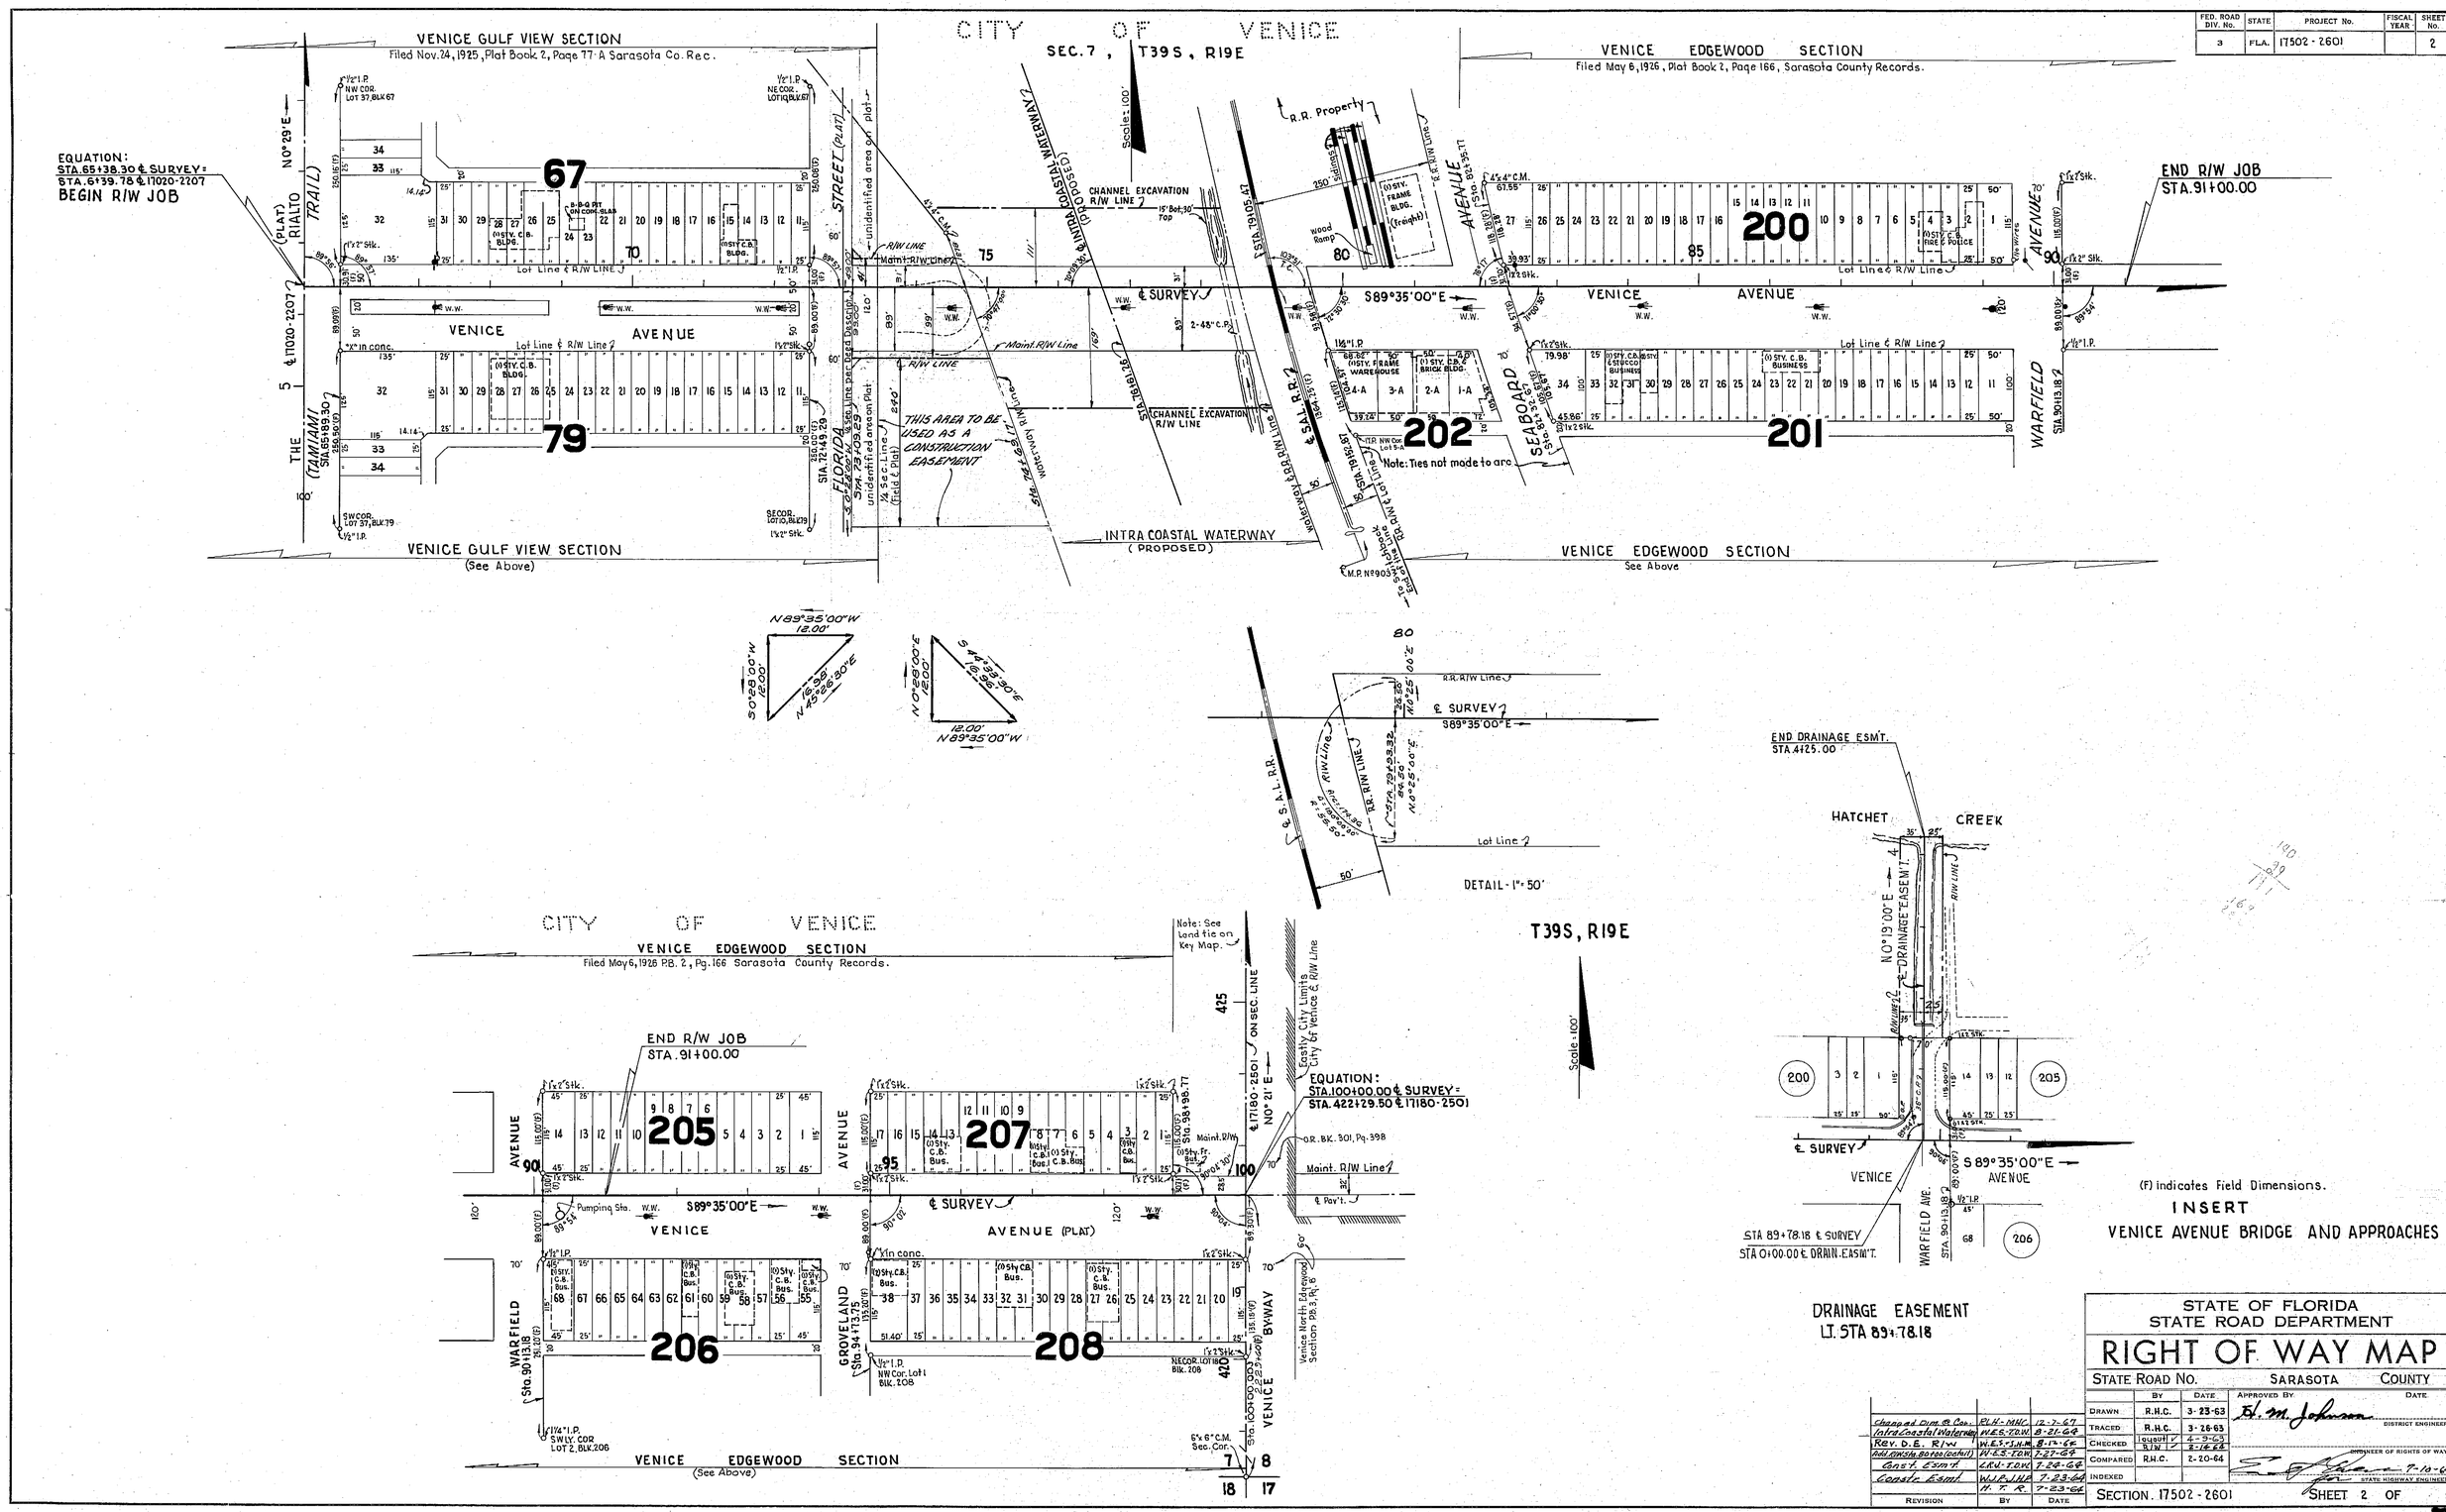

STATE OF FLORIDA
STATE ROAD DEPARTMENT

RIGHT OF WAY MAP

STATE ROAD NO. SARASOTA COUNTY

	BY	DATE	APPROVED BY	DATE
DRAWN	R.H.C.	3-23-63		
TRACED	R.H.C.	3-26-63	DISTRICT ENGINEER	
CHECKED	J.W.H. / R.J.W.	4-3-63 / 2-16-64		
COMPARED	R.H.C.	2-20-64	ENGINEER OF RIGHTS OF WAY	
INDEXED			STATE HIGHWAY ENGINEER	

REVISION	BY	DATE
Change at Dim & Cor.	PLH-MHC	12-7-67
Intra Coastal Waterway	W.E.S.-T.D.W.	8-21-68
Rev. D.E. R/W	W.E.S.-J.N.M.	8-14-68
Add drainage easement	W.E.S.-T.D.W.	7-27-68
East'l. Esm't.	L.N.V.-T.D.W.	7-24-68
Coastal Esm't.	W.L.P.-J.H.P.	7-23-68
	H. T. R.	7-23-68

SECTION 17502 - 2601 SHEET 2 OF