FED. ROAD DIV. No.	STATE	F A PROJECT NO.	FISCAL YEAR	SHEET No.
3	FLA.	17510-2603		1

PD 1333, PHOTO DATE: 6-5-73

(P) Indicates Plat Dimension

STATE OF FLORIDA
DEPARTMENT OF TRANSPORTATION

RIGHT OF WAY MAP

STATE ROAD NO. S-789-A SARASOTA COUNTY

	BY	DATE	APPROVED BY	DATE
DRAWN	R.B.D.	12-10-73	by unc C. W. Monte De Oca	12/8/76 DISTRICT ENGINEER
TRACED	T.L.D.	1-24-79		
CHECKED	C.U.K.	1-09-74	Cecil L. Ratcliff for:	12/16/76 ENGINEER OF RIGHT OF WAY
COMPARED				
INDEXED				STATE HIGHWAY ENGINEER

REVISION	BY	DATE

SECTION 17510-2603 SHEET 1 OF 2

TURNED OVER TO COUNTY 1-18-78

B.I. 129056

FED. ROAD DIV. No.	STATE	F A PROJECT NO.	FISCAL YEAR	SHEET No.
3	FLA.	17510 - 2603		

SEC. 11
T 37 S ~ R. 17 E.

SCALE = 50'

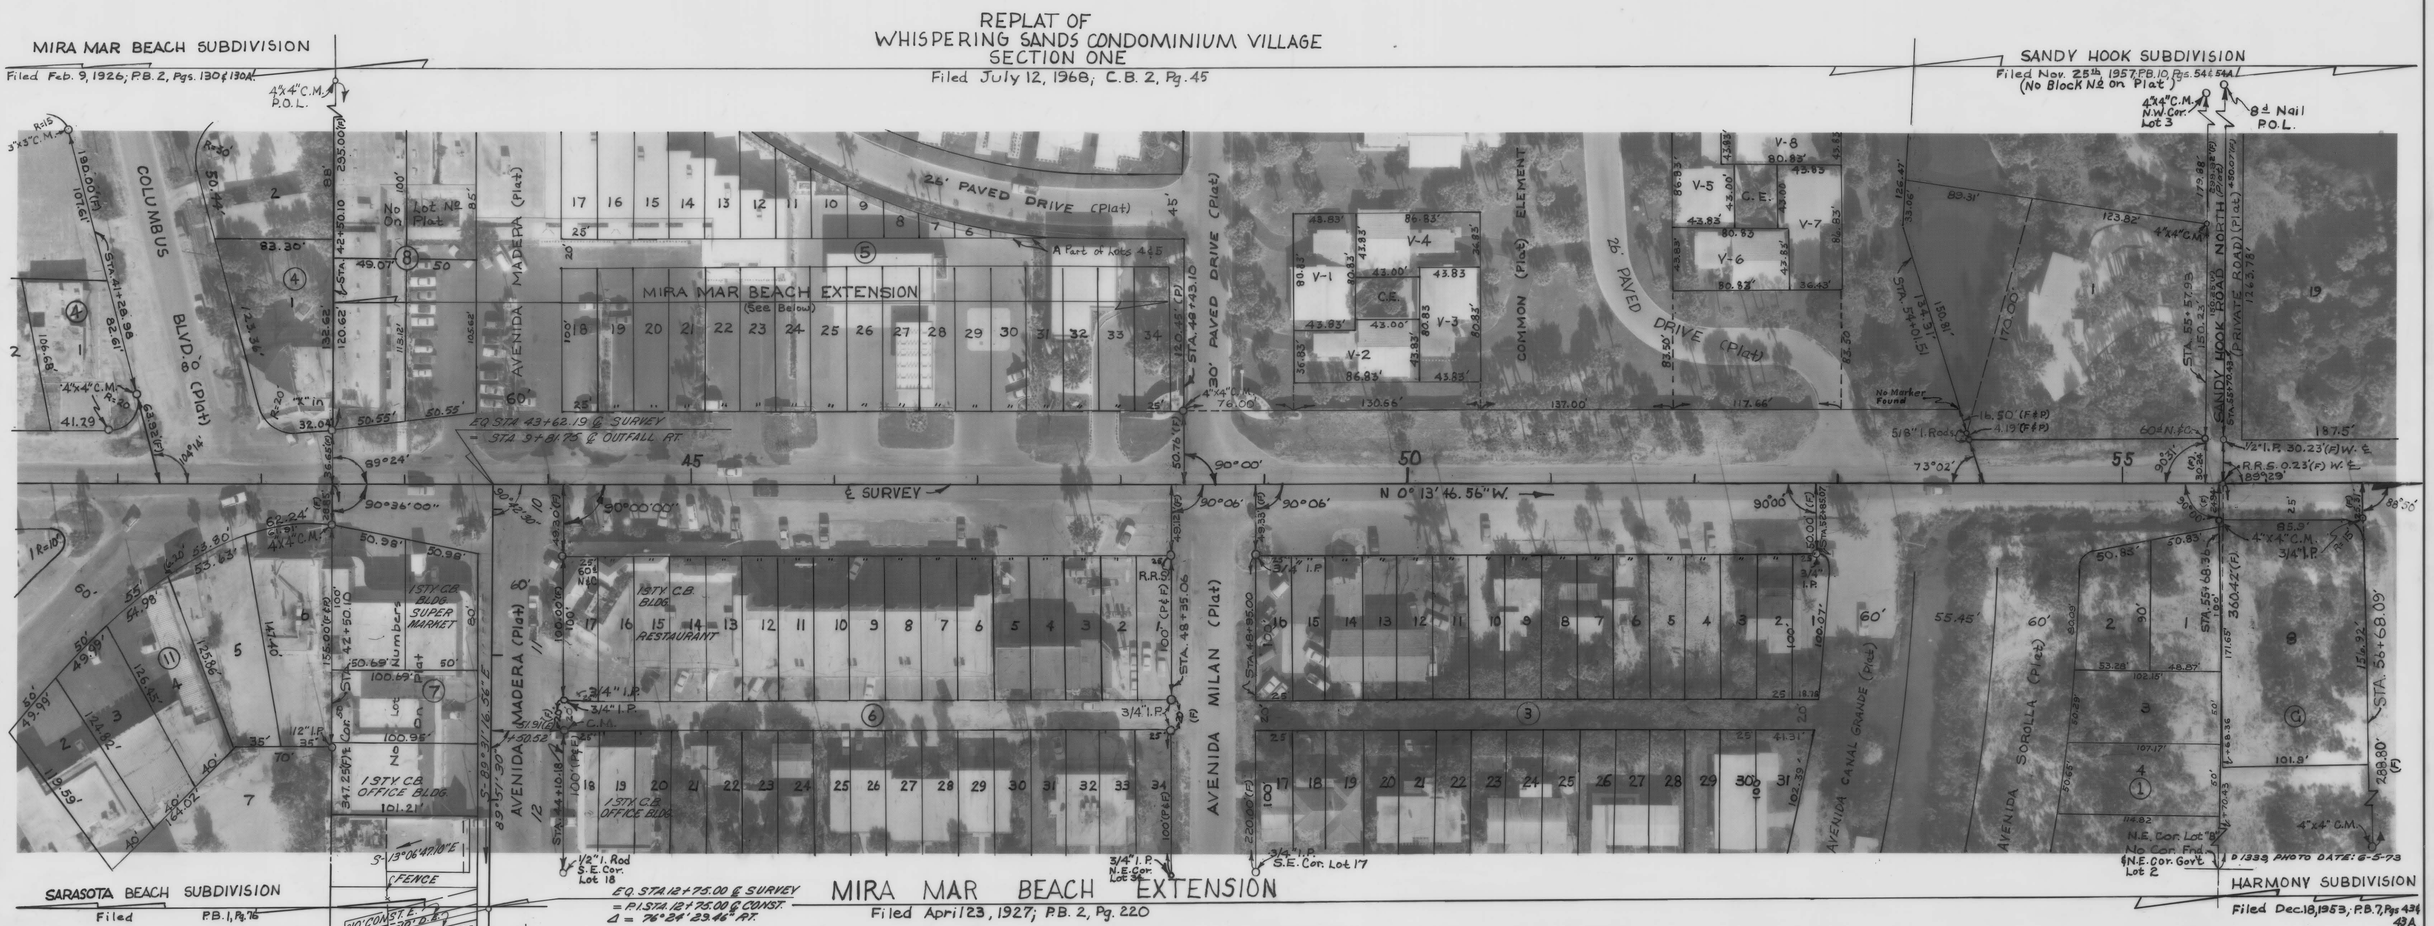

STATE OF FLORIDA
DEPARTMENT OF TRANSPORTATION

RIGHT OF WAY MAP

STATE ROAD No. S-789-A SARASOTA COUNTY

	BY	DATE	APPROVED BY	DATE
DRAWN	R.B.D.	12-17-73	by ums C.W. Morris Co. Eng. (DISTRICT ENGINEER)	12/8/76
TRACED	R.B.D.	12-19-73		
CHECKED	CUK	1-18-74	Cecil L. Ratcliff (for: ENGINEER OF RIGHT OF WAY)	12/16/76
COMPARED	M.H.D.	12-10-76		
INDEXED			(STATE HIGHWAY ENGINEER)	

REVISION	BY	DATE

SECTION 17510-2603 SHEET 2 OF 2