A.F. 9782

F.A. PROJECT NO.	SHEET NO.

T-1-S, R-12-W

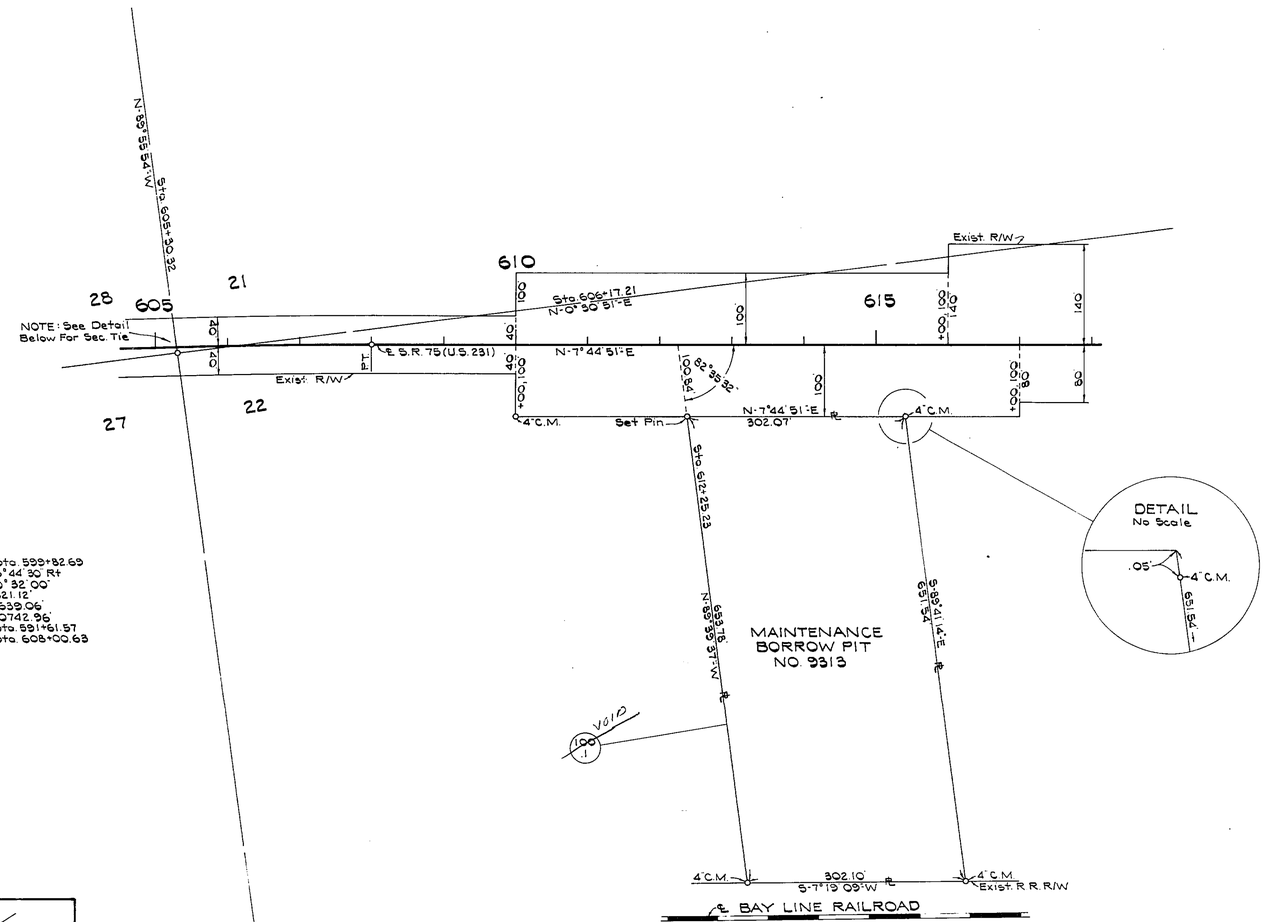

P.I.	Sta. 599+82.69
Δ	8°44'30" Rt
D	0°32'00"
T	821.12'
L	1639.06'
R	10742.96'
P.C.	Sta. 591+61.57
P.T.	Sta. 608+00.63

I HEREBY CERTIFY THAT THIS MAP CONSISTING OF SHEET 1, IS A TRUE AND ACCURATE DEPICTION OF A FIELD SURVEY PERFORMED FOR THE DEPARTMENT OF TRANSPORTATION IN JUNE 1983 UNDER THE RESPONSIBLE CHARGE OF RUSSELL G. HOOD, FLORIDA REGISTERED LAND SURVEYOR NO. 2058, SAID SURVEY BEING SHOWN AND CERTIFIED IN FIELD BOOK 1030448. I FURTHER CERTIFY TO THE BEST OF MY KNOWLEDGE AND BELIEF, THAT THIS MAP IS TRUE AND ACCURATE AND MEETS THE MINIMUM TECHNICAL REQUIREMENTS FOR BOUNDARY SURVEYS AS SET FORTH IN RULE 21HH-6 AS ADOPTED BY THE FLORIDA BOARD OF LAND SURVEYORS ON SEPTEMBER 1, 1981.

Stephen Carroll
FLORIDA REGISTERED SURVEYOR NO. 2944
FLORIDA DEPARTMENT OF TRANSPORTATION
CHIPLEY, FLORIDA
JUNE 8, 1983

THIS SHEET VOID

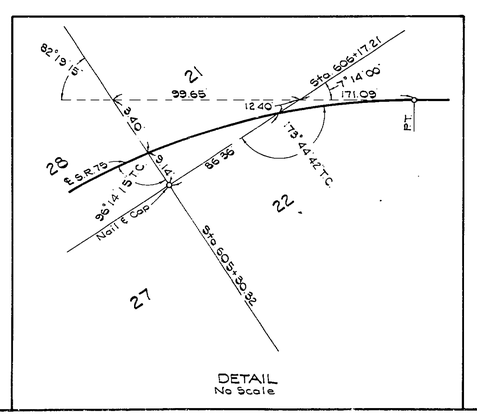

DETAIL
No Scale

Property Lines Established From Record Title
Bearings Taken From ℄ Survey S.R. 75 (46040-2519)

TABLE OF OWNERSHIP					
PARCEL NO.	NAME	AREA TAKEN	REMAINDERS LEFT	REMAINDERS RIGHT	COMMENTS
100.1	~~R.B. Ballard, etux~~ VOID	4.49 Ac.	0	0	Maint. Borrow Pit

REVISION	BY	DATE

FLORIDA DEPARTMENT OF TRANSPORTATION
RIGHT OF WAY ENGINEERING SECTION

RIGHT OF WAY MAP

STATE ROAD NO. 75 — BAY COUNTY

	BY	DATE	APPROVED BY	DATE
DRAWN	I.C.	6-3-83		6-8-83
TRACED	I.C.	6-3-83	DISTRICT ENGINEER Design	
CHECKED	B.W.	6-3-83		6-13-83
			Asst. ENGINEER OF RIGHT OF WAY	

MAPS PREPARED BY: 3rd District
FIELD BOOK NO'S: 1030448 (Dated 6-2-83)
W.P.I. NO. 3221033
SCALE 1" = 100'
SECTION 46000-9313, 00000-9313
SHEET 1 OF 1

MAINTENANCE BORROW PIT NO. 9313

POLYTRACE 033