FED. ROAD DIV. No.	STATE	SEC. AND JOB No.	FISCAL YEAR	SHEET No.	TOTAL SHEETS
3	FLA.	4601-114	'53	1	1

102

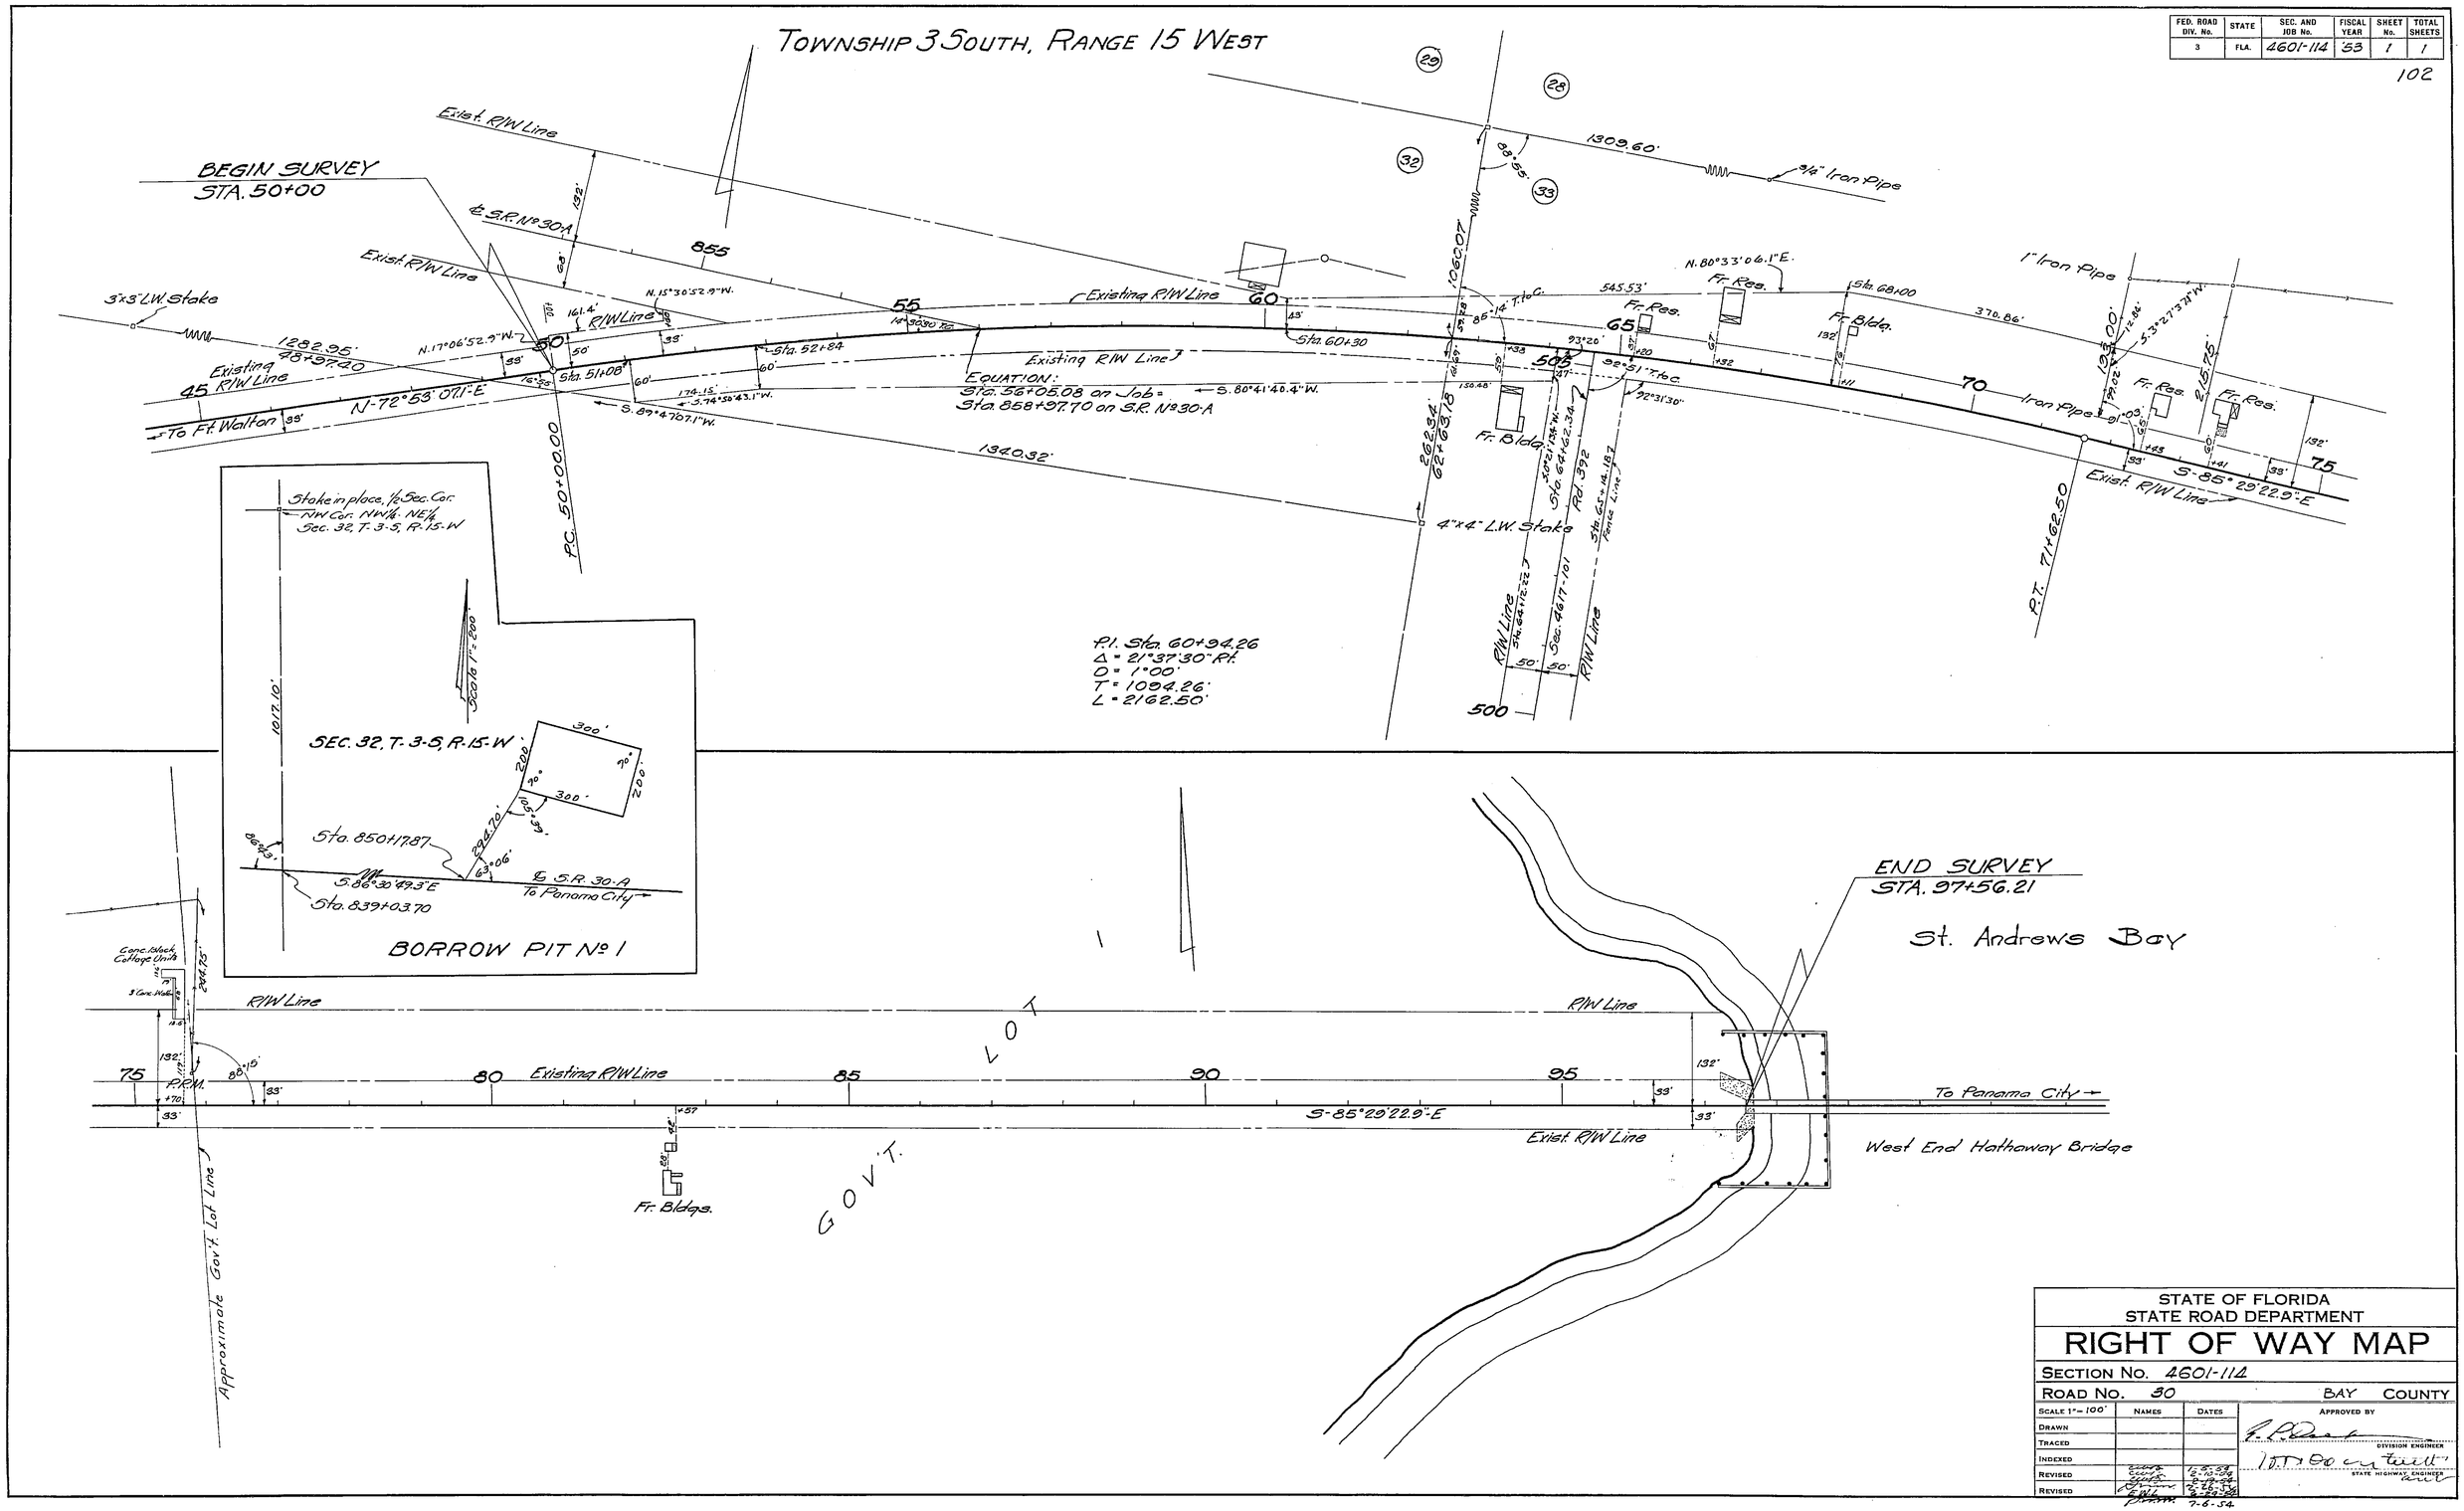

STATE OF FLORIDA
STATE ROAD DEPARTMENT

RIGHT OF WAY MAP

SECTION No. 4601-114

ROAD No. 30 BAY COUNTY

SCALE 1" = 100'	NAMES	DATES
DRAWN		
TRACED		
INDEXED		
REVISED		2-10-54
REVISED		2-18-54
		2-26-54
		7-6-54

APPROVED BY

DIVISION ENGINEER

STATE HIGHWAY ENGINEER

FED. ROAD DIV. No.	STATE	SEC. AND JOB No.	FISCAL YEAR	SHEET No.	TOTAL SHEETS
3	FLA.	4601-115	'56	1	1

119

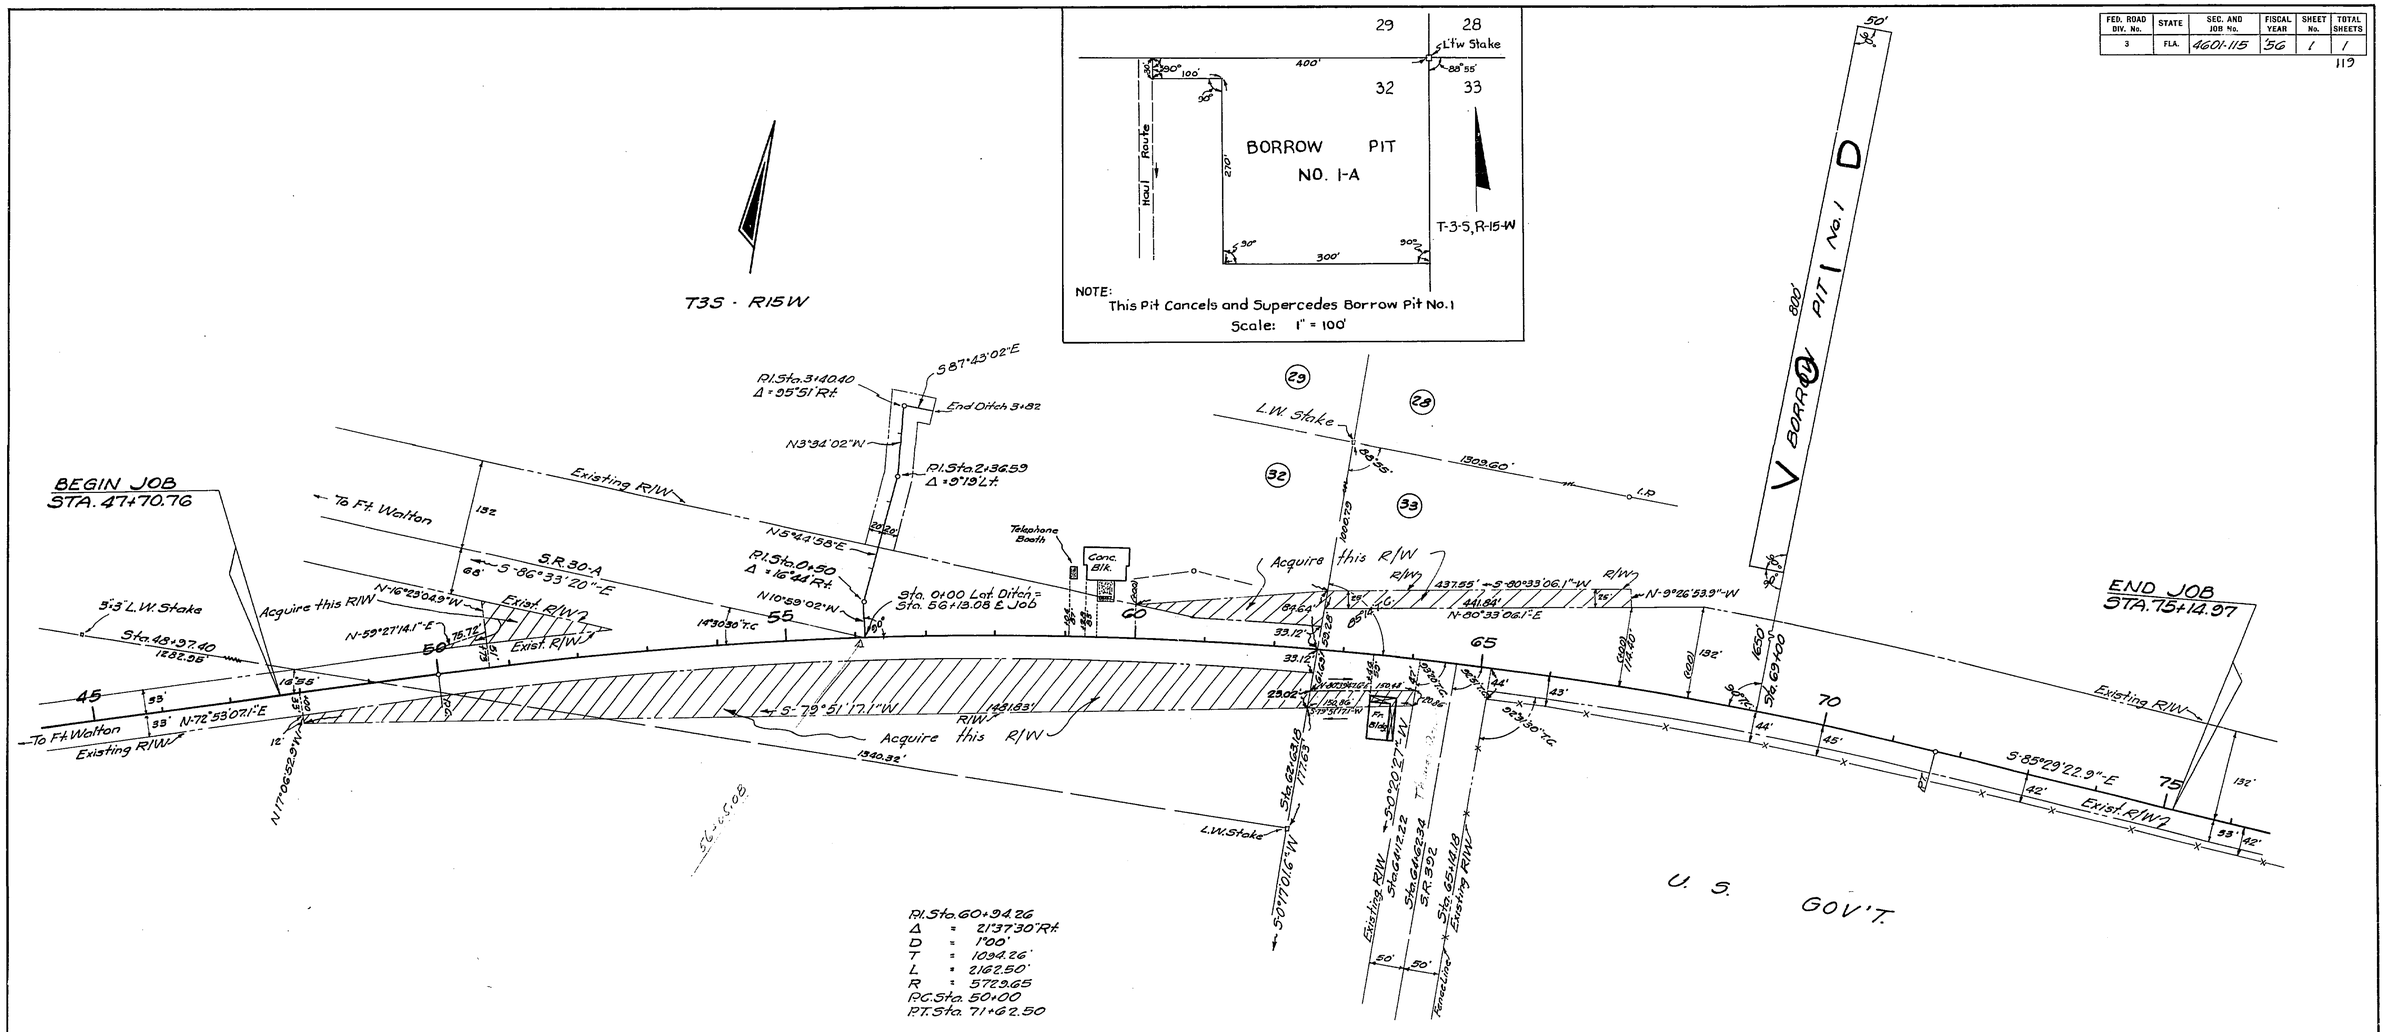

Acquire R/W as indicated above by cross-hatching.

STATE OF FLORIDA
STATE ROAD DEPARTMENT

RIGHT OF WAY MAP

SECTION No. 4601-115

ROAD No. 30 BAY COUNTY

SCALE 1" = 100'	NAMES	DATES	APPROVED BY
DRAWN			
TRACED	M.S.	5-10-56	DIVISION ENGINEER
INDEXED			
REVISED	W.C.S.	6-21-56	STATE HIGHWAY ENGINEER
REVISED	W.C.S.	6-29-56	
REVISED	H. T. R.	7-17-58	

4601 115 1 of 1