FED. ROAD DIV. No.	STATE	SEC. AND JOB No.	FISCAL YEAR	SHEET No.	TOTAL SHEETS
3	FLA.	4602-123	'52		

91

4602 123 1 of 2

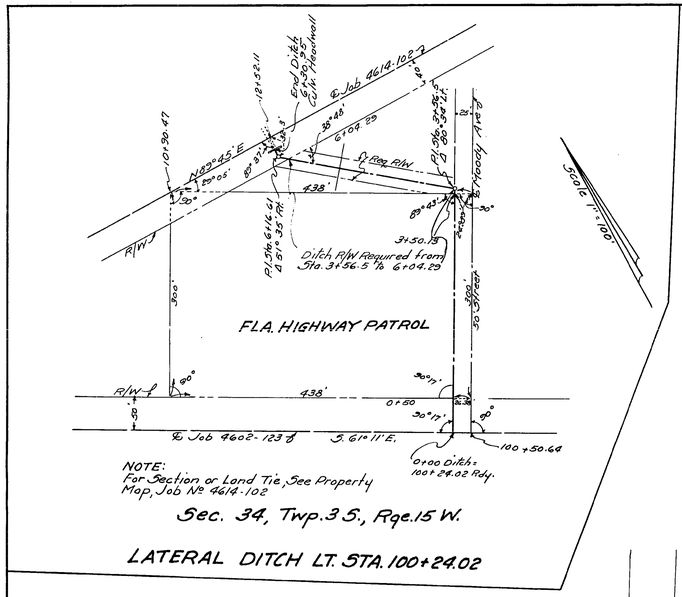

NOTE:
For Section or Land Tie, See Property Map, Job No 4614-102

Sec. 34, Twp. 3 S., Rge. 15 W.

LATERAL DITCH LT. STA. 100+24.02

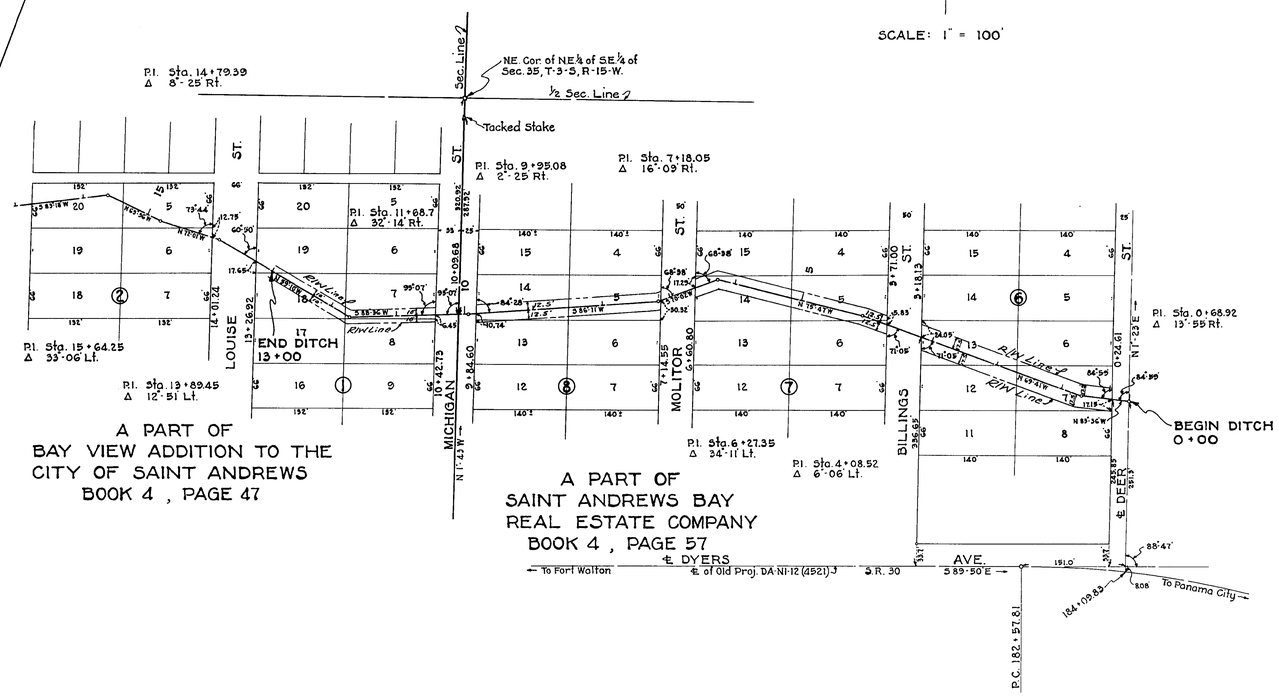

STATE OF FLORIDA
STATE ROAD DEPARTMENT

RIGHT OF WAY MAP

SECTION No. 4602-123

ROAD No. 30 BAY COUNTY

	NAMES	DATES	APPROVED BY
SCALE 1"=			
DRAWN	W.P.	6-6-52	DIVISION ENGINEER
TRACED	W.P.	6-6-52	
INDEXED			
REVISED		6-10-52	STATE HIGHWAY ENGINEER
REVISED		8-12-52	

4602 123 2 of 2

FED. ROAD DIV. No.	STATE	SEC. AND JOB No.	FISCAL YEAR	SHEET No.	TOTAL SHEETS
3	FLA.	4602-123	'52		

92

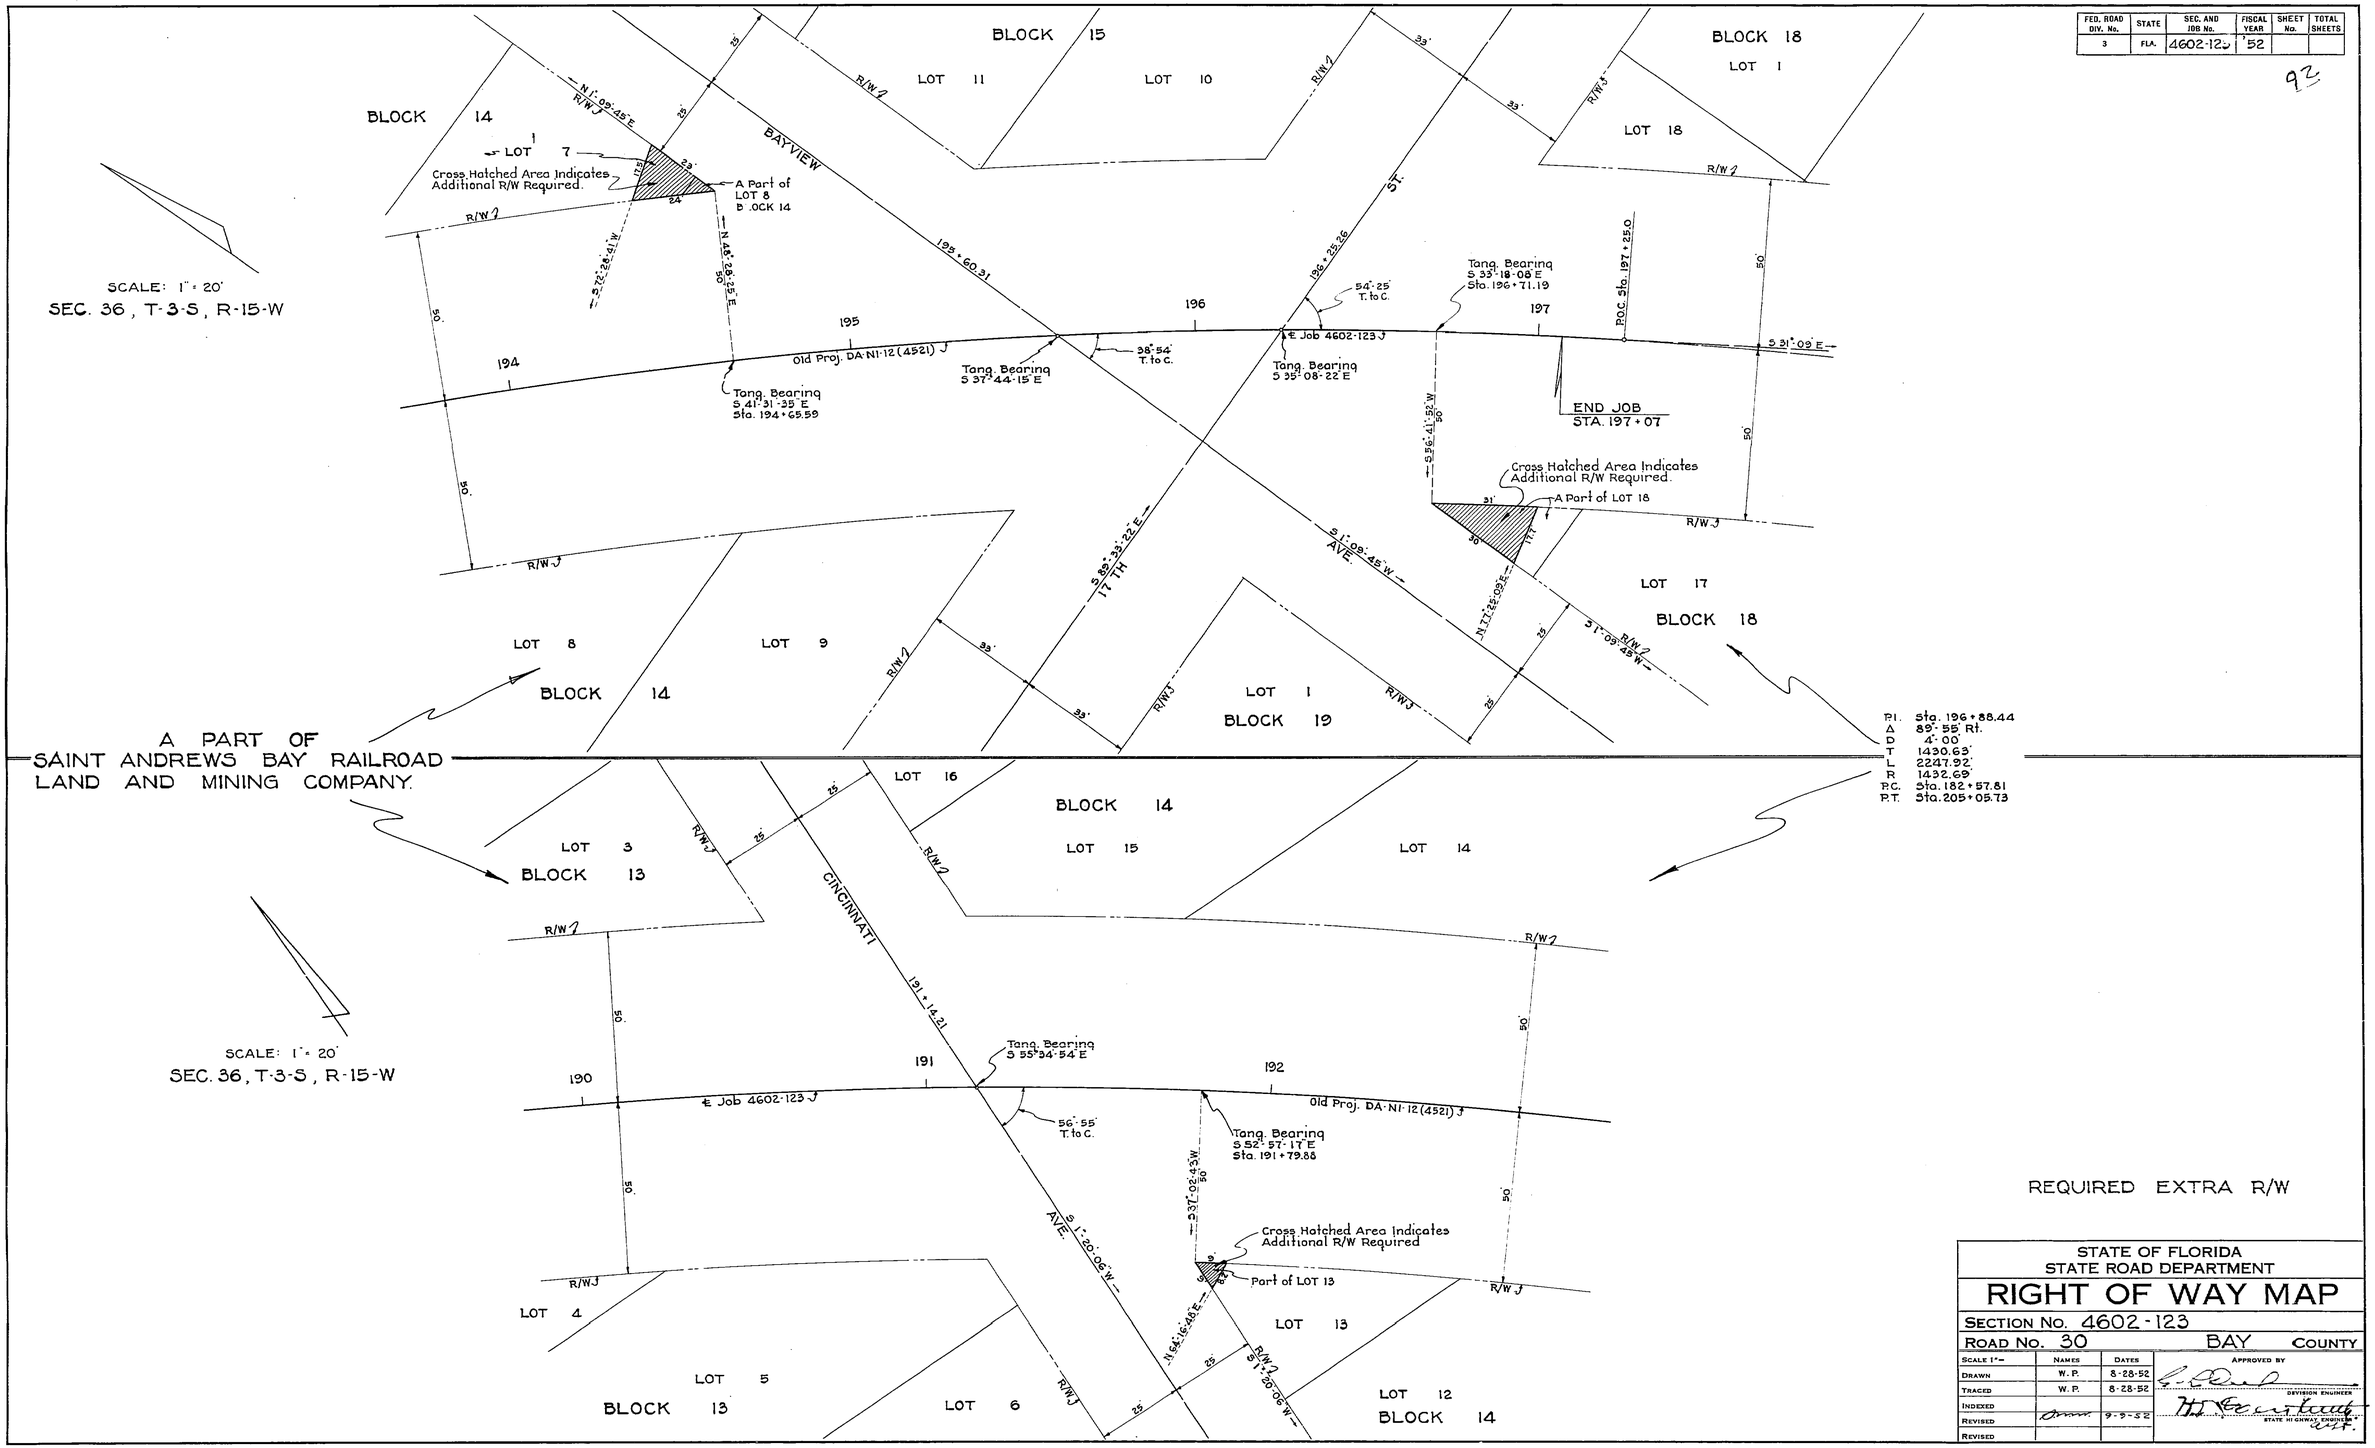

REQUIRED EXTRA R/W

STATE OF FLORIDA
STATE ROAD DEPARTMENT

RIGHT OF WAY MAP

SECTION No. 4602-123

ROAD No. 30 BAY COUNTY

SCALE 1"=	NAMES	DATES	APPROVED BY
DRAWN	W. P.	8-28-52	
TRACED	W. P.	8-28-52	DIVISION ENGINEER
INDEXED			
REVISED		9-9-52	STATE HIGHWAY ENGINEER
REVISED			