FED. ROAD DIST. No.	STATE	FED. AID PROJ. No.	FISCAL YEAR	SHEET NO.	TOTAL SHEETS
8	FLA.	5403	1940	1	1

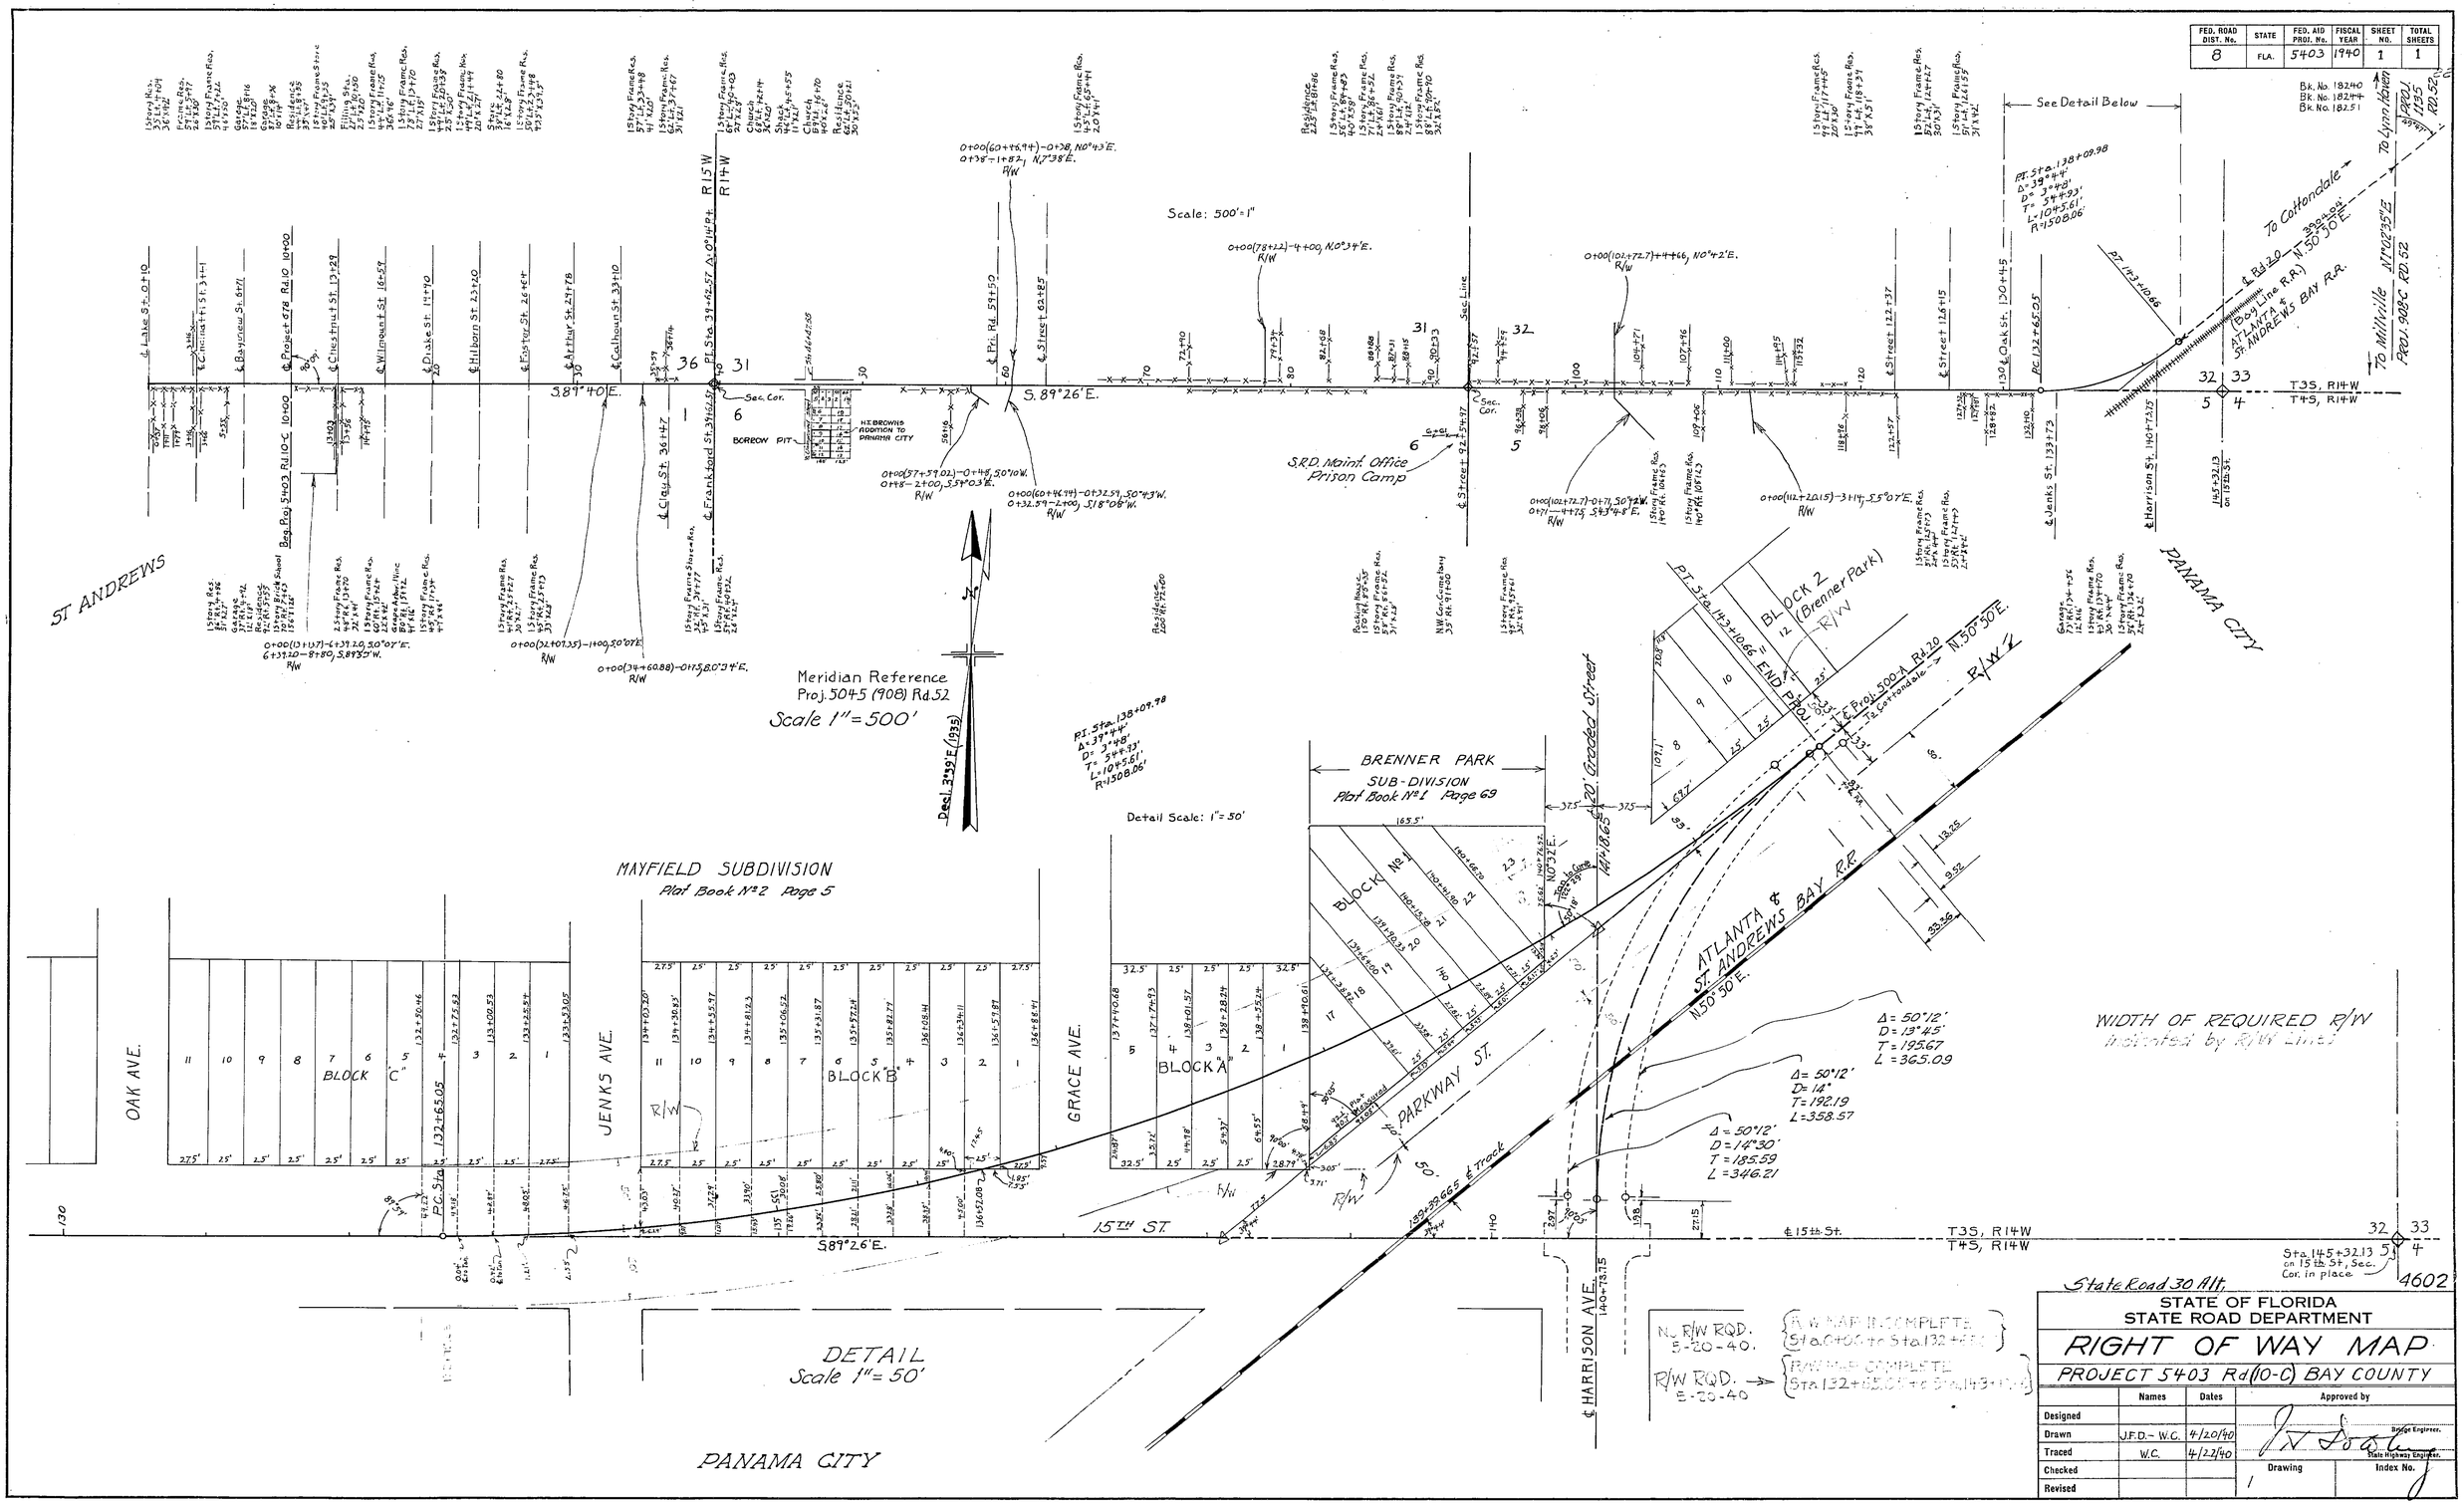

State Road 30 Alt.

4602

STATE OF FLORIDA
STATE ROAD DEPARTMENT

RIGHT OF WAY MAP

PROJECT 5403 Rd (10-C) BAY COUNTY

	Names	Dates	Approved by
Designed			Bridge Engineer.
Drawn	J.F.D.-W.C.	4/20/40	
Traced	W.C.	4/22/40	State Highway Engineer.
Checked			Drawing / Index No.
Revised			