FED. ROAD DIST. No.	STATE	FED. AID PROJ. No.	FISCAL YEAR	SHEET NO.	TOTAL SHEETS
8	FLA.	678-B	1936	1	1

6

TABULATION OF DEEDS IN FILE

SRD NO.	GRANTOR	INSTRUMENT	DATE OF INSTR.	RECORDED BOOK	RECORDED PAGE	CLERKS NO.	REMARKS
1	Shubuta Tie & Timber Co.	Q.C. Deed	4-21-37	69	265	40777	R/W
2	Sudduth Realty Co. Inc.	" "	4-5-37	"	264	40776	"
3	H. J. Gardner & Wife	" "	3-30-37	"	263	40775	"
4	Henry Page & Wife	" "	5-6-37	"	267	40779	"
5	F. S. McMillan & Wife	" "	3-30-37	"	291	40829	"

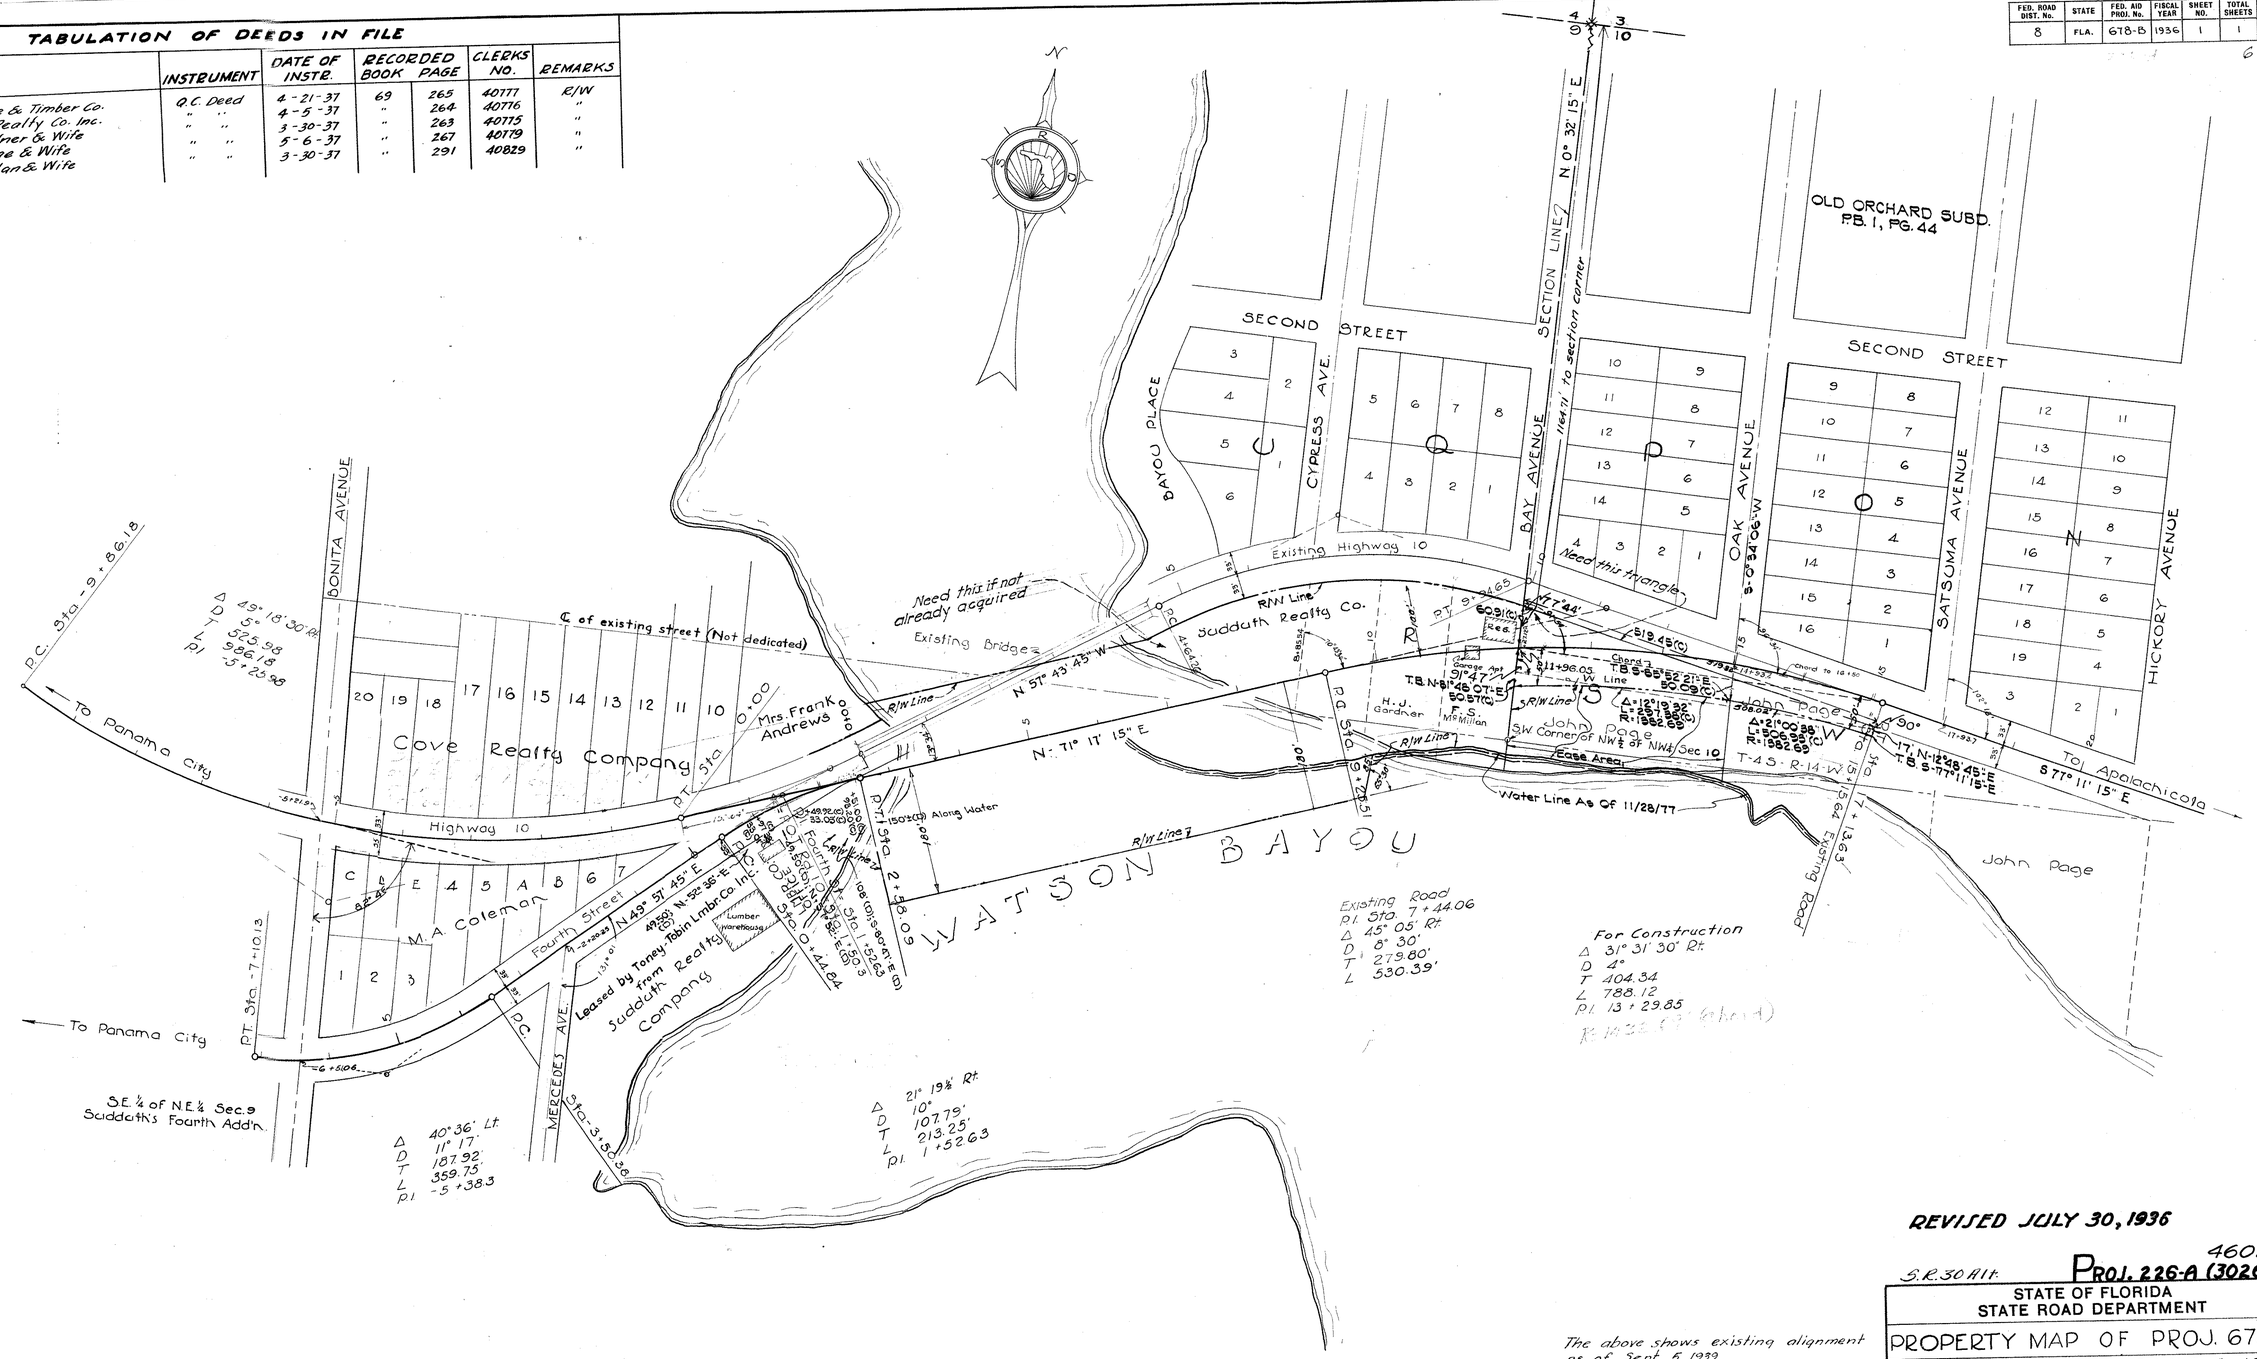

REVISED JULY 30, 1936

S.R. 30 Alt.

4602

PROJ. 226-A (3026)

STATE OF FLORIDA
STATE ROAD DEPARTMENT

PROPERTY MAP OF PROJ. 678-

BAY COUNTY SCALE 1" = 100

	Names	Dates	Approved by
Designed			Bridge Engin
Drawn			State Highway Engin
Traced			
Checked			Drawing / Index No.
Revised	F.A. / I.C.	10-20-77 / 10-14-81	

The above shows existing alignment as of Sept. 5, 1939.

Div. Engr. of R/W

(Project 678B)
PLAN HOLD CORPORATION • IRVINE, CALIFORNIA
RECORDED BY NUMBER 07541