FED. ROAD DIV. No.	STATE	SEC. AND JOB No.	FISCAL YEAR	SHEET No.	TOTAL SHEETS
3	FLA.	4603-201	50	1	1

24

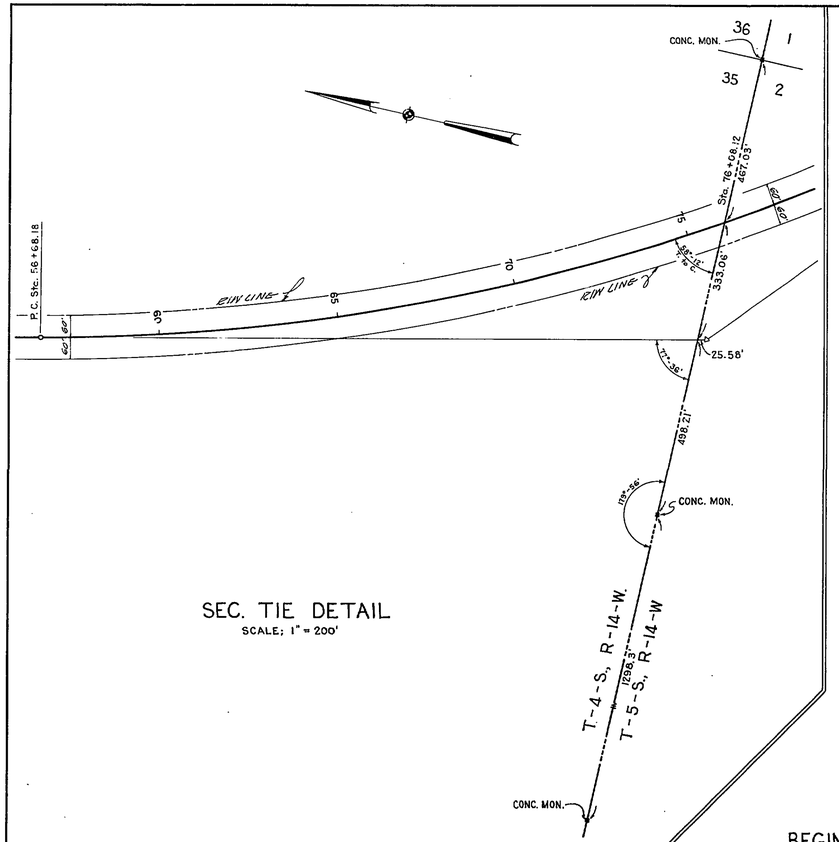

SEC. TIE DETAIL
SCALE; 1" = 200'

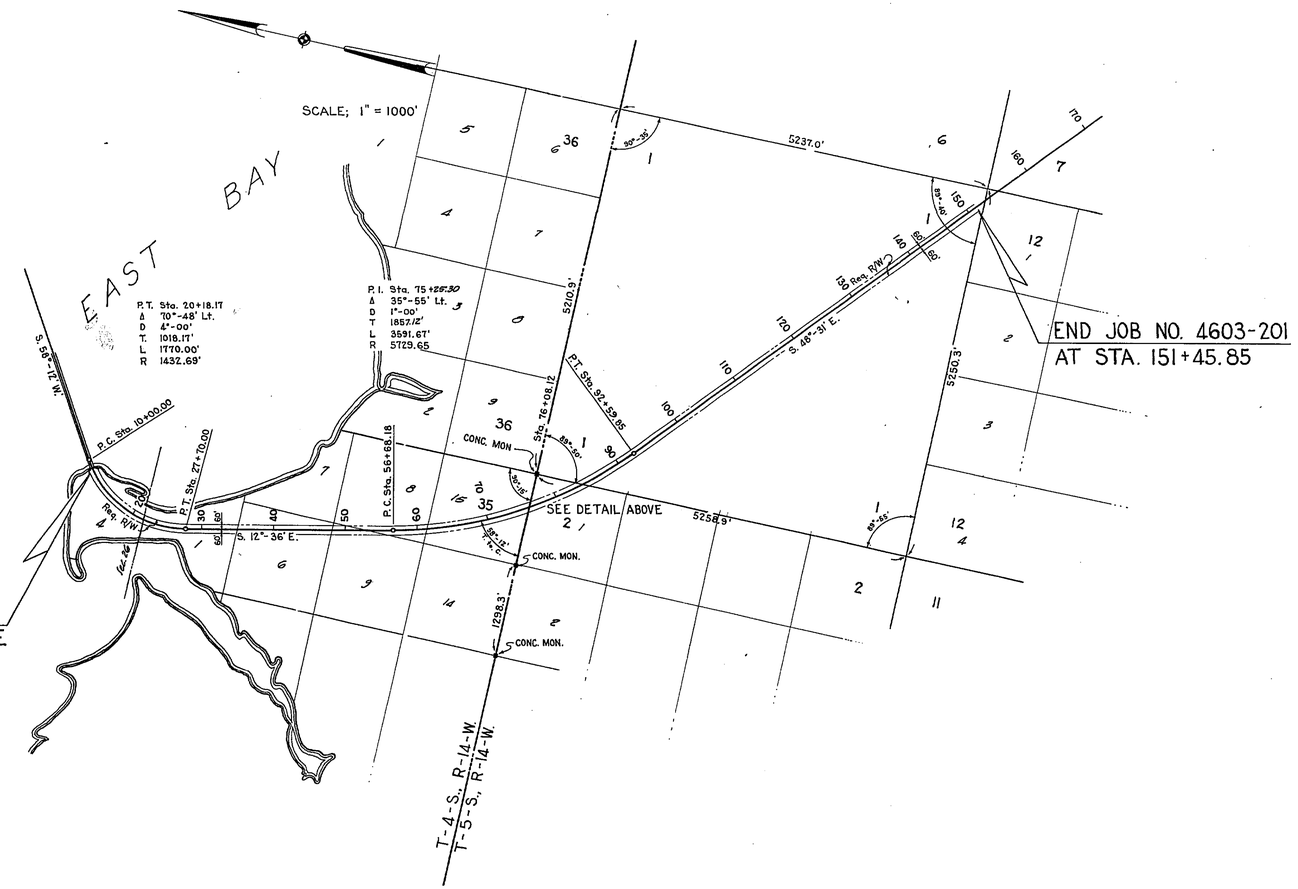

END JOB NO. 4603-201
AT STA. 151+45.85

BEGIN JOB NO. 4603-201
AT STA. 11+34.40
END OF EAST BAY BRIDGE

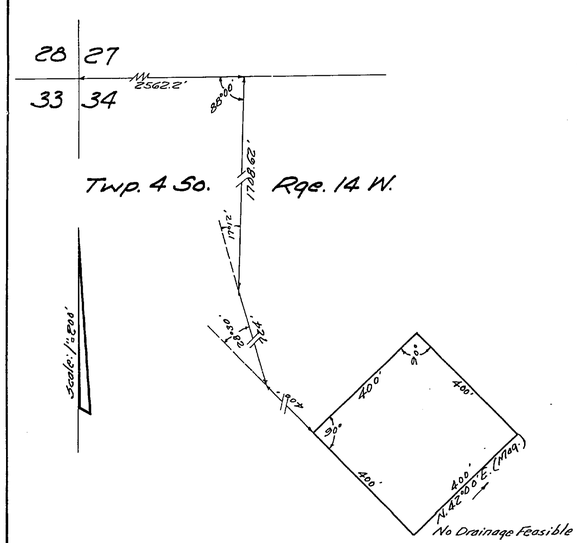

Borrow Pit No 1

TABULATION OF DEEDS IN FILE

STD. NO.	GRANTOR	INSTRUMENT	DATE OF EXEC.	RECORDED BOOK	RECORDED PAGE	CLERKS NO.	REMARKS
1							
2							
3	Dept. of Air Force	Easement	2-1-51				
4	Dept. of Air Force	License	2-27-51				
5							
6							

REQUIRED R/W WIDTHS
60' RT. & LT. FROM BEGINNING TO END OF JOB

STATE OF FLORIDA
STATE ROAD DEPARTMENT

RIGHT OF WAY MAP

SECTION No. 4603-201
ROAD No. 30 BAY COUNTY

SCALE 1"=1000'	NAMES	DATES	APPROVED BY
DRAWN			
TRACED	H. W. T.	7-5-50	DIVISION ENGINEER
INDEXED			
REVISED	F.P.C.	7-21-50	STATE HIGHWAY ENGINEER
REVISED	F.P.C.	7-26-50	
		8-15-50	
		8-18-50	