FED. ROAD DIV. No.	STATE	SEC. AND JOB No.	FISCAL YEAR	SHEET No.	TOTAL SHEETS
3	FLA.	4604-201	'49		

30

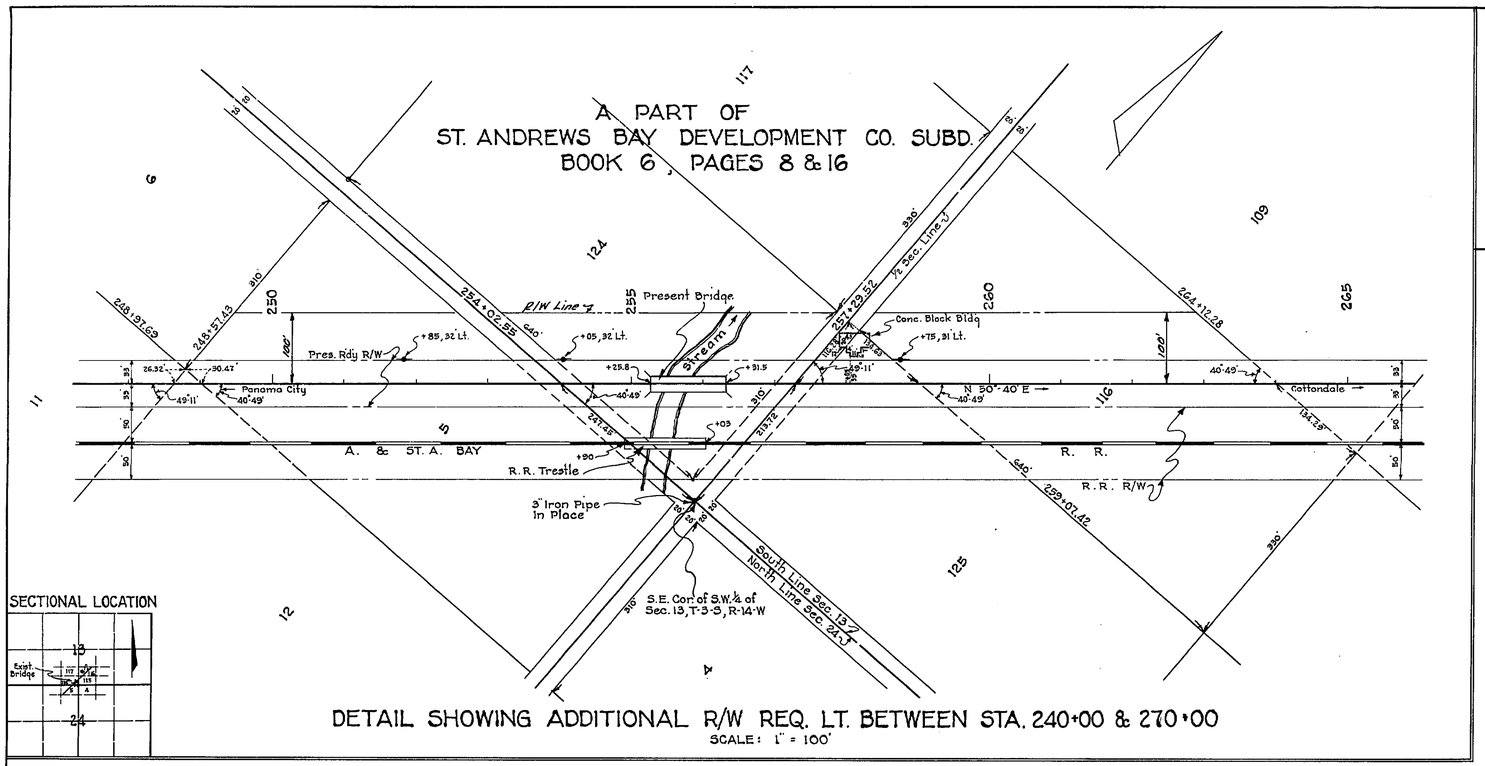

DETAIL SHOWING ADDITIONAL R/W REQ. LT. BETWEEN STA. 240+00 & 270+00
SCALE: 1" = 100'

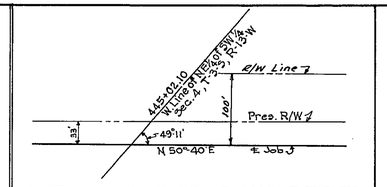

DETAIL SHOWING STA. & ANGLE TIE TO WEST BD'RY OF NE¼ OF SW¼ OF SEC. 4, T-3-S, R-13-W.

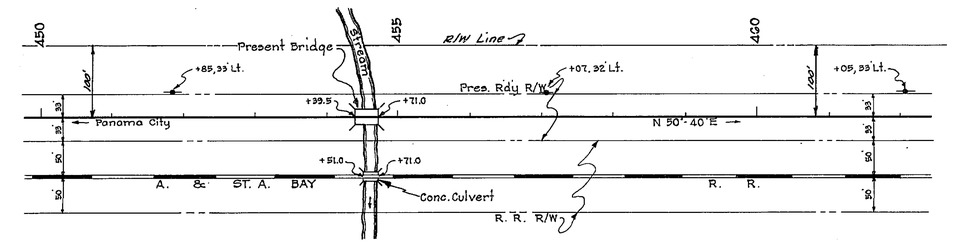

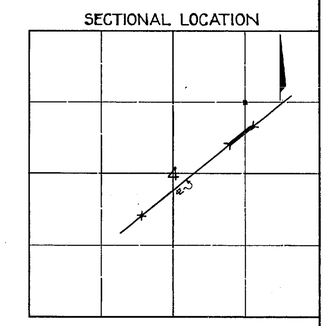

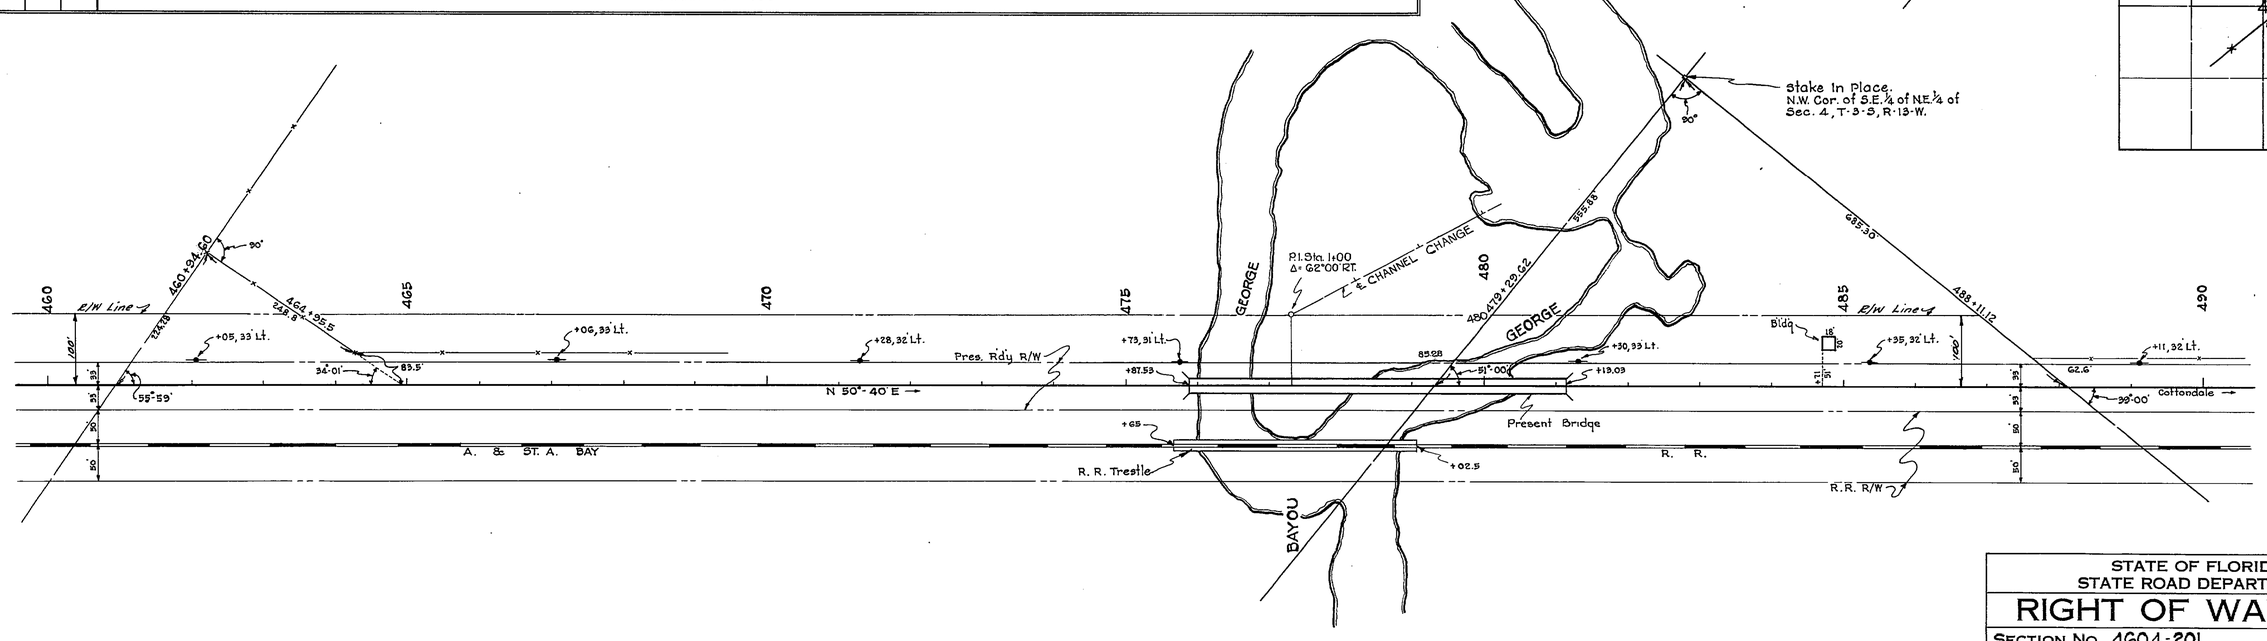

DETAIL SHOWING ADDITIONAL R/W REQ. LT. BETWEEN STA. 445+00 & 490+00
SCALE: 1" = 100'

STATE OF FLORIDA
STATE ROAD DEPARTMENT

RIGHT OF WAY MAP

SECTION No. 4604-201

ROAD No. 75 BAY COUNTY

SCALE 1"=	NAMES	DATES	APPROVED BY
DRAWN	W.P.	8-31-49	
TRACED	W.P.	8-31-49	DIVISION ENGINEER
INDEXED			
REVISED	R.J.H.	10-4-49	STATE HIGHWAY ENGINEER
REVISED			

FED. ROAD DIV. No.	STATE	SEC. AND JOB No.	FISCAL YEAR	SHEET No.	TOTAL SHEETS
3	FLA.	4604-201	'49		

29

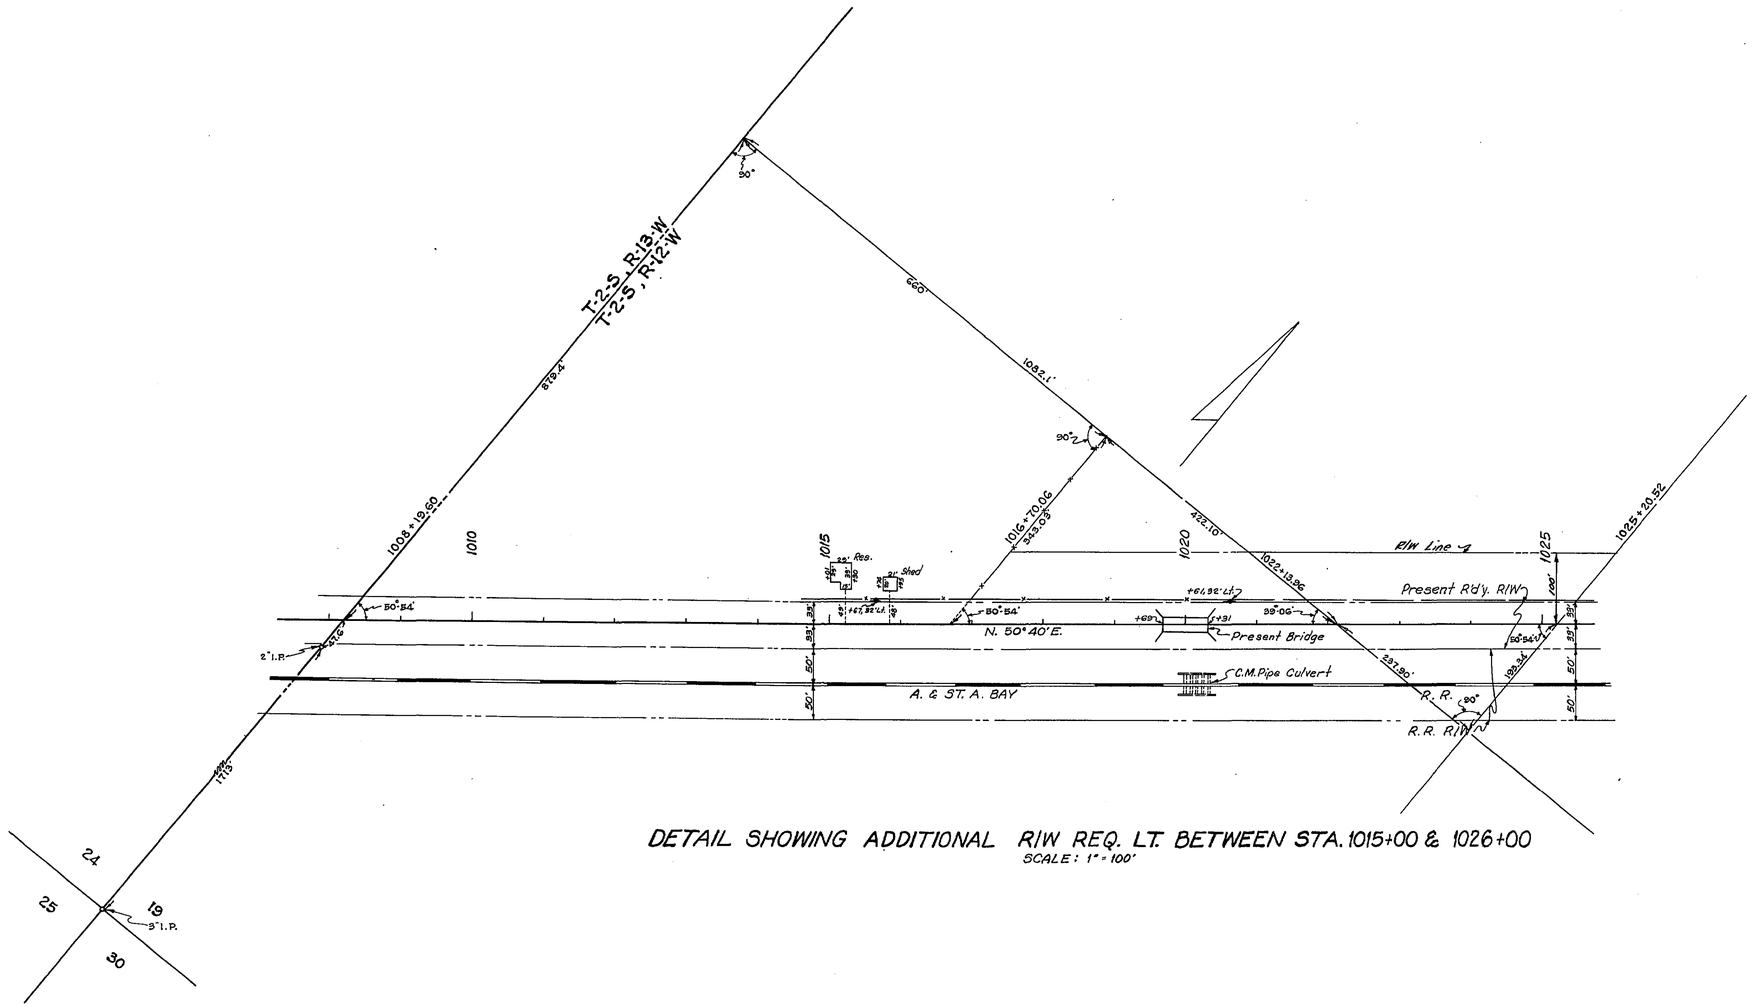

DETAIL SHOWING ADDITIONAL R/W REQ. LT. BETWEEN STA. 1015+00 & 1026+00

SCALE: 1" = 100'

SECTIONAL LOCATION

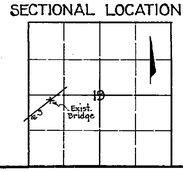

STATE OF FLORIDA
STATE ROAD DEPARTMENT

RIGHT OF WAY MAP

SECTION No. 4604-201

ROAD No. 75 BAY COUNTY

SCALE 1" = 100'	NAMES	DATES	APPROVED BY
DRAWN	J.A.S.	9-10-49	
TRACED	J.A.S.	9-10-49	DIVISION ENGINEER
INDEXED			
REVISED			STATE HIGHWAY ENGINEER
REVISED			