FED. ROAD DIST. No.	STATE	~~FED. AID~~ PROJ. No.	FISCAL YEAR	SHEET NO.	TOTAL SHEETS
8	FLA.	1107	1936	1	1

33

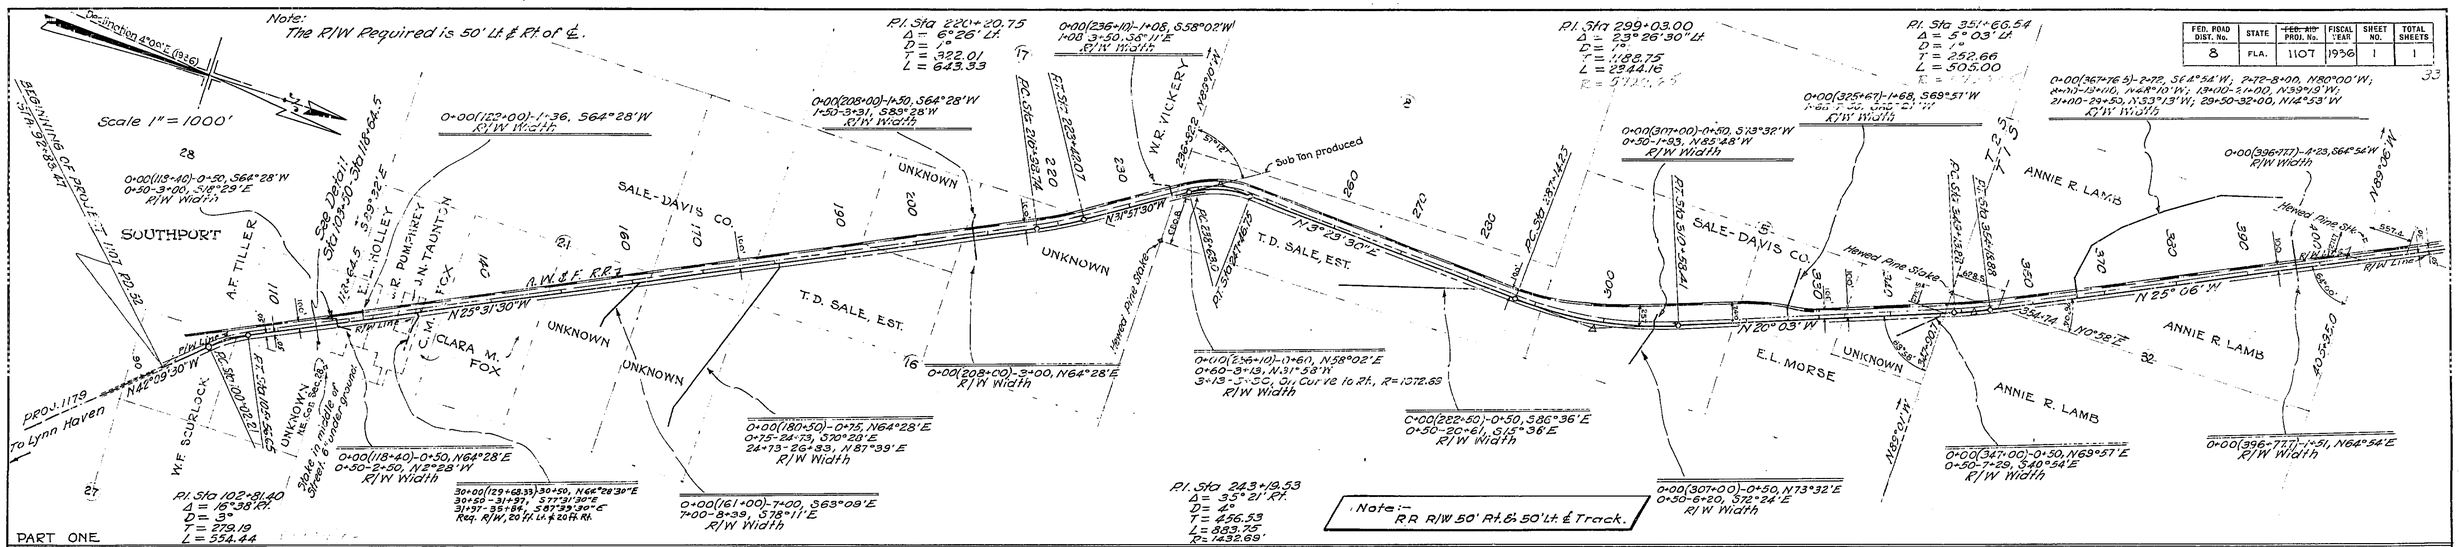

PART TWO

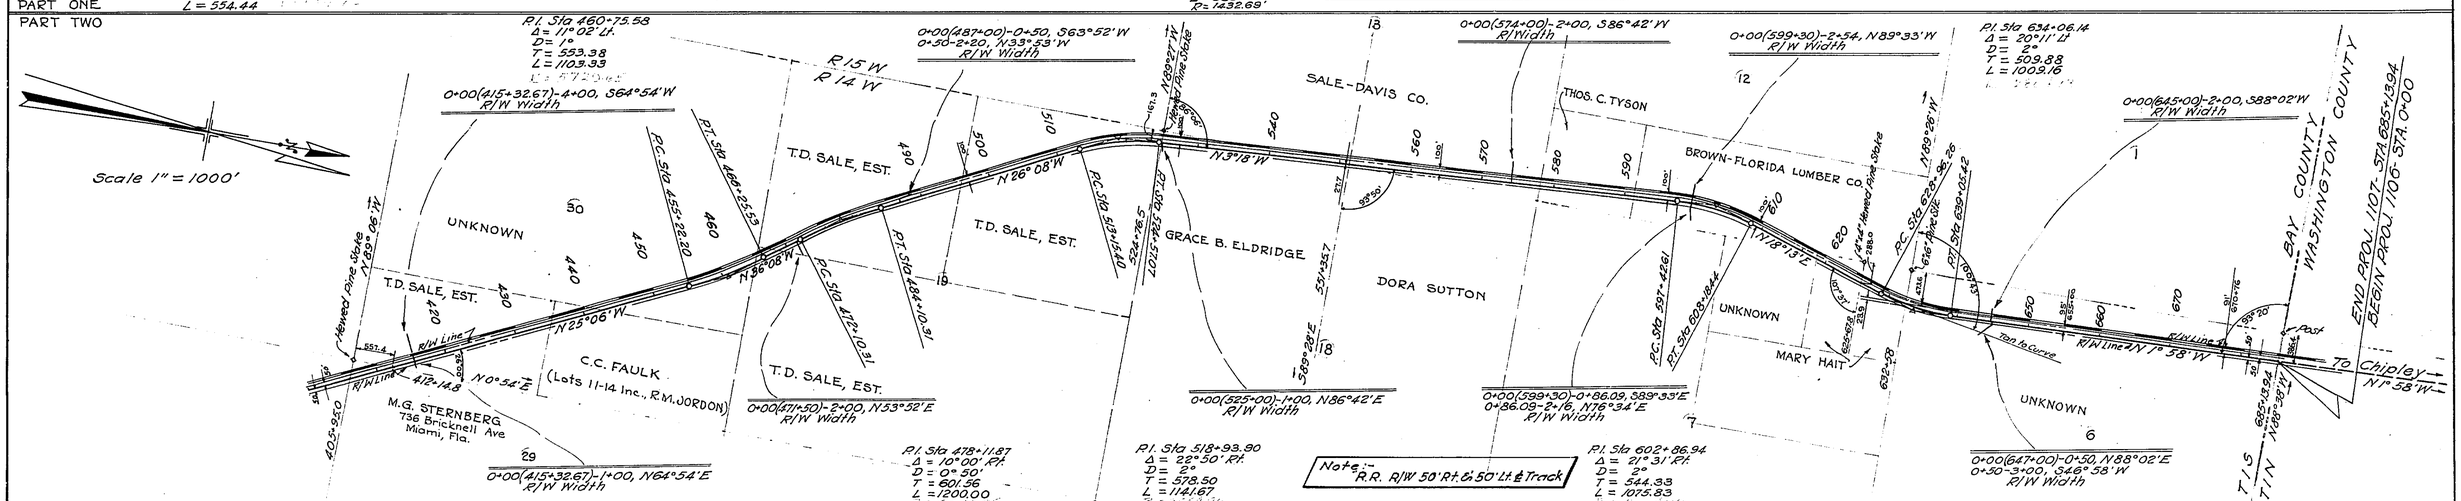

TABULATION OF DEEDS IN FILE

SRD NO.	GRANTOR	INSTRUMENT	DATE OF INSTR.	RECORDED BOOK	RECORDED PAGE	CLERKS NO.	REMARKS
1	T. B. D. Gainer & Wife	W. Deed	12-11-34	62	224	35772	R/W
2	W. R. Vickery et ux	R/W "	2-9-39	72	414	44614	"

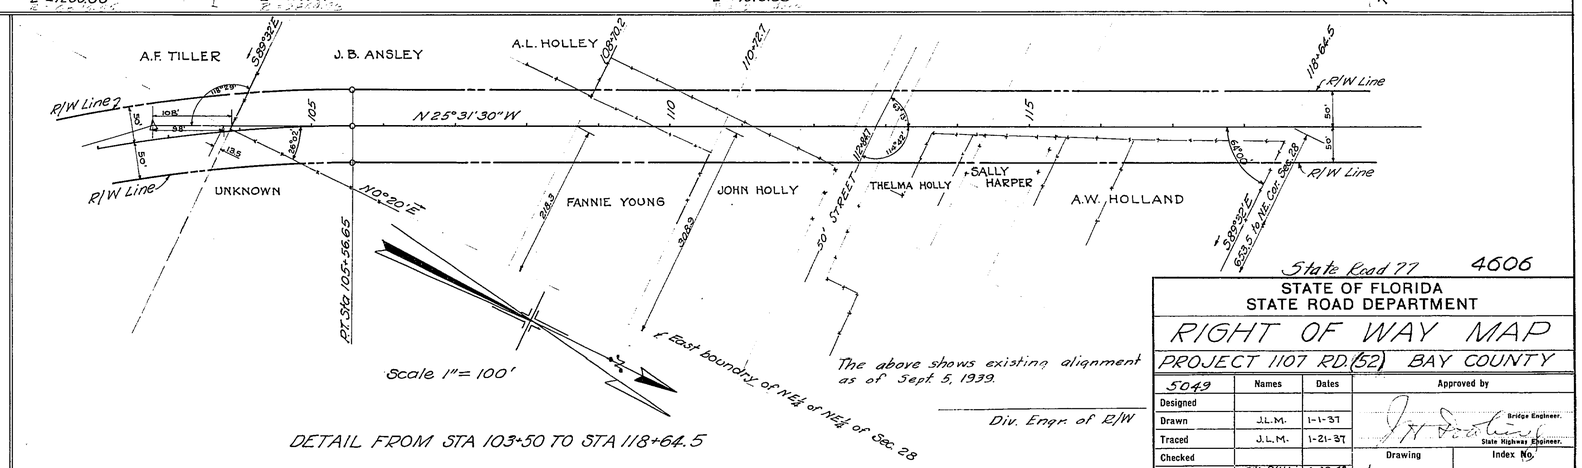

State Road 77 4606

STATE OF FLORIDA
STATE ROAD DEPARTMENT

RIGHT OF WAY MAP

PROJECT 1107 RD. (52) BAY COUNTY

5049	Names	Dates	Approved by
Designed			Bridge Engineer.
Drawn	J.L.M.	1-1-37	
Traced	J.L.M.	1-21-37	State Highway Engineer.
Checked			Drawing / Index No.
Revised	Rt. R/W Line BN	6-29-49 3-31-78	1