FED. ROAD DIV. No.	STATE	PROJECT No.	FISCAL YEAR	SHEET No.
3	FLA.	46060-2504		1

T-3-S, R-14-W
Scale 1" = 400'

BEGIN SURVEY
STA. 20+00.00 =
STA. 59+02.90 (S.R. 75)

10+00 (Sta. 31+70.5) - 10+90.45, S-71°24'42"W
10+90.45 - 11+49.92, S-1°24'42"-W
11+49.92 - 17+10.82, N-88°35'18"-W
17+10.82 - 26+71.13, S-1°24'42"-W
26+71.13 - 27+00.75, S-58°58'22"-W
Req. R/W Width = 50'
EXCEPT From Sta 10+00 to Sta 11+49.92 - See Detail Sheet No 3

PANAMA CITY
CITY LIMITS
Sta 31+09.19
Exist. R/W
Exist. R/W 1
Exist. R/W 2
Exist. R/W 3
To Panama City
To Callaway
Exist. R/W 1 N-1°24'42"E (Grid)
(Sta 31+70.5 (C.S.R. 77) = Sta 10+00.00 (Lat. Ditch)
Gulf Power Company Easement
Sta. 27+29.42
Exist. C.L. R/W
Sta. 27+29.42
Δ 3°17'26" Lt.
L P.I. Sta 77+29.42
Δ 3°17'26" Lt.
N-1°07'16"E
Δ 0°22'36"
Sta. 59+19.
Sta. 121+97.57 (C.S.R. 77) = Exist. R/W
Sta. 30+00.00 (DITCH.
Sta. 137+06
N-1°29'38"E
Gulf Power Company Easement
Exist. R/W

BORROW PIT NO 1-A

30' Co. Rd. - 1
30' Haul Rte.
Note: This Pit Cancels and Supersedes Borrow Pit No 1
St Joe Paper Co. Prop Cor.
St Joe Paper Company Property Corner
ALL Pit Angles 90°
P.I. Sta. 98+9x.79
Δ 0°16'39" Rt.
P.O.B. 30+00 (Sta 121+97.57) = 36+59.31, N. 89°44'05"W
36+59.31 = 38+67.85, N. 1°27'45"E
R/W 40' Rt.
Exist. R/W 1
Gulf Power Company Easement

A PART OF ST. ANDREWS BAY DEVELOPMENT CO'S. SUBDIVISION OF SEC. 28, T-3-S, R-14-W
Five Acre Tracts ±
See Detail Sheets 4, 5, 6, 7, & 8

A PART OF ST. ANDREWS BAY DEVELOPMENT CO'S. SUBDIVISION OF SEC. 21, T-3-S, R-14-W
Five Acre Tracts ±
See Detail Sheets 8, 9, 10, 11, & 12

NOTE:
For Convergence Table
See Sheet 3

Note: ⊙ "R/W" Mrk.---
These symbols denote the location of underground Permanent R/W Markers, (P.R/W.M.). The P.R/W.M. are 5/8" copper coated rods. Above ground reference markers are located within 1' of the P.R/W.M. where possible. The locations of the P.R/W.M. were established by field survey in March, 1974. The original field notes are filed in the District 3 Office, State of Fla. Dept. of Trans., Chipley, Fla. Copies of these notes are filed in the office of R/W Engineering, State of Fla. Dept. of Trans., Tallahassee, Fla.
Filed for record in the Office of the Clerk of the Circuit Court for the County of Bay, State of Florida, in Map Book 2, Page 31-A on the 3rd day of December 1974.

12-12-79 H.F. # 237

STATE OF FLORIDA
STATE ROAD DEPARTMENT

RIGHT OF WAY MAP

STATE ROAD No. 77 BAY COUNTY

REVISION	BY	DATE
Change Sheet No.	J.M.G.	12-19-91
P.R/W.M. Note	M.L.D.	11-20-74
DITCH & Cnty Limits	C.G.L.-M.N.C.	8-28-74
B.P. Ln. +	TOM-M.N.C.	5-11-74
Exist. R/W	J.C.-M.N.C.	11-18-70
Replotted P.I. Sta. 38+	H.B.S.-M.N.C.	4-22-70
	T.C.W.	4-21-70

	BY	DATE
DRAWN	B. H.	1-12-70
TRACED	B. H.	1-12-70
CHECKED		
COMPARED		
INDEXED		

APPROVED BY: DISTRICT ENGINEER — DATE 3-18-70
BROWSER OF RIGHTS OF WAY — DATE 3-18-70

SECTION. 46060-2504 SHEET 1 OF 23

S.R. 77 FROM S.R. 75 NORTH THROUGH LYNN HAVEN TO NORTH OF CEDAR GROVE

FED. ROAD DIV. No.	STATE	PROJECT No.	FISCAL YEAR	SHEET No.
3	FLA.	46060-2504		2

T-3-S R-14-W
SCALE 1"=200

Sta 254+33.86

EQUATION
Sta 2.65+64.58 Bk =
Sta 35+40.65 Ah.

PI Sta 48+70.78
Δ 22°58'30" Lt.
D 3°00'
T 388.13
L 765.83
R 1909.86
PC Sta 44+82.65
PT Sta 52+48.48

N 28°06'14" E

NORTH BAY

END SURVEY
STA. 52+48.48

PLAT ADMENDMENT TO
PLAT NO. 1 OF LYNN HAVEN
PB. 5 P. 10
SEE DETAIL SHEETS 18, 19, 20 & 21

PI Sta 38+93.55
Δ 29°30' Rt.
D 4°00'
T 337.28
L 662.50
R 1432.35
PC Sta 35+56.67
PT Sta 42+19.17

PI Sta 2.01+82.79
Δ 13°25'51" Lt.
D 5°00'
T 134.93'
L 268.61'
R 1145.92'
PC Sta 200+57.86
PT Sta 203+26.47

NE COR OF NW¼ OF NW¼ OF SEC 16 T-3-S R-14-W

ALA AVE

GA AVE

NEW YORK AVE

Req 35' Drain Ease.

Exist R.R. R/W

FLA. AVE.

N 7°35'39" E

90°00'30"

220.04'

S 89°59'30" E

PI Sta 240+16.85
Δ = 0°00'35" Rt.

PLAT NO. 1 OF LYNN HAVEN
PB. 5 P. 9
SEE DETAIL SHEETS 15, 16, 17 & 18

HAVEN

PI Sta 149+20.19
Δ = 0°16'15" Rt.

Sta 150+26.71

A PART OF ST. ANDREWS BAY DEV. CO'S SUBD. OF SEC. 21 T-3-S R-14-W
SEE DETAIL SHEETS 9, 9, 10, 11 & 12.

N 7°42'42" E

89°23'

N 7°23'55" E

SCARLETT ADD. TO LYNN HAVEN
P.B. 1, P. 76
SEE DETAIL SHEETS 12, 13 & 14

PI Sta 197+75.66
Δ 13°19'16" Rt.
D 7°00'
T 95.58
L 190.30
R 818.51'
PC Sta 196+84.08
PT Sta 198+74.38

U.S. A.I.R. FORCE 44.3'
Exist. R.R. R/W
Exist. R.R. R/W

LYNN HAVEN CITY LIMITS
Sta 202+13.96

PLAT OF SOUTHSIDE
P.B. 3, P. 7
SEE DETAIL SHEET 15

Revision	By	Date
Change Sheet No.	J.M.G.	12-19-97
Sh. No. & Angle	QLK-MHC	7-10-72
Drain. Ease.	QLK-MHC	6-7-72
R.R. Name	BH-MHC	7-6-70
Exist R/W	KBS-MHC	4-22-70

STATE OF FLORIDA
DEPARTMENT OF TRANSPORTATION

RIGHT OF WAY MAP

STATE ROAD No. 77 BAY COUNTY

	By	Date
Drawn		
Traced	Q.L.K.	3-6-70
Checked		
Compared		
Indexed		

Approved By — Date
T. Bruce — 3-11-70 — District Engineer
3-18-70 — Administration, R/W Engineering
State Highway Engineer

SECTION 46060-2504 SHEET 2 OF 23

SR. 77 FROM SR. 75 NORTH THROUGH LYNN HAVEN TO NORTH BAY BRIDGE

FED ROAD DIV No	STATE	PROJECT No	FISCAL YEAR	SHEET No
3	FLA	46060-2504		3

BEGIN SURVEY
STA. 20+00.00
STA. 59+02.90 (S.R. 75)

SEC 33,T3S,R-14-W
Scale 1"=50'

PANAMA CITY

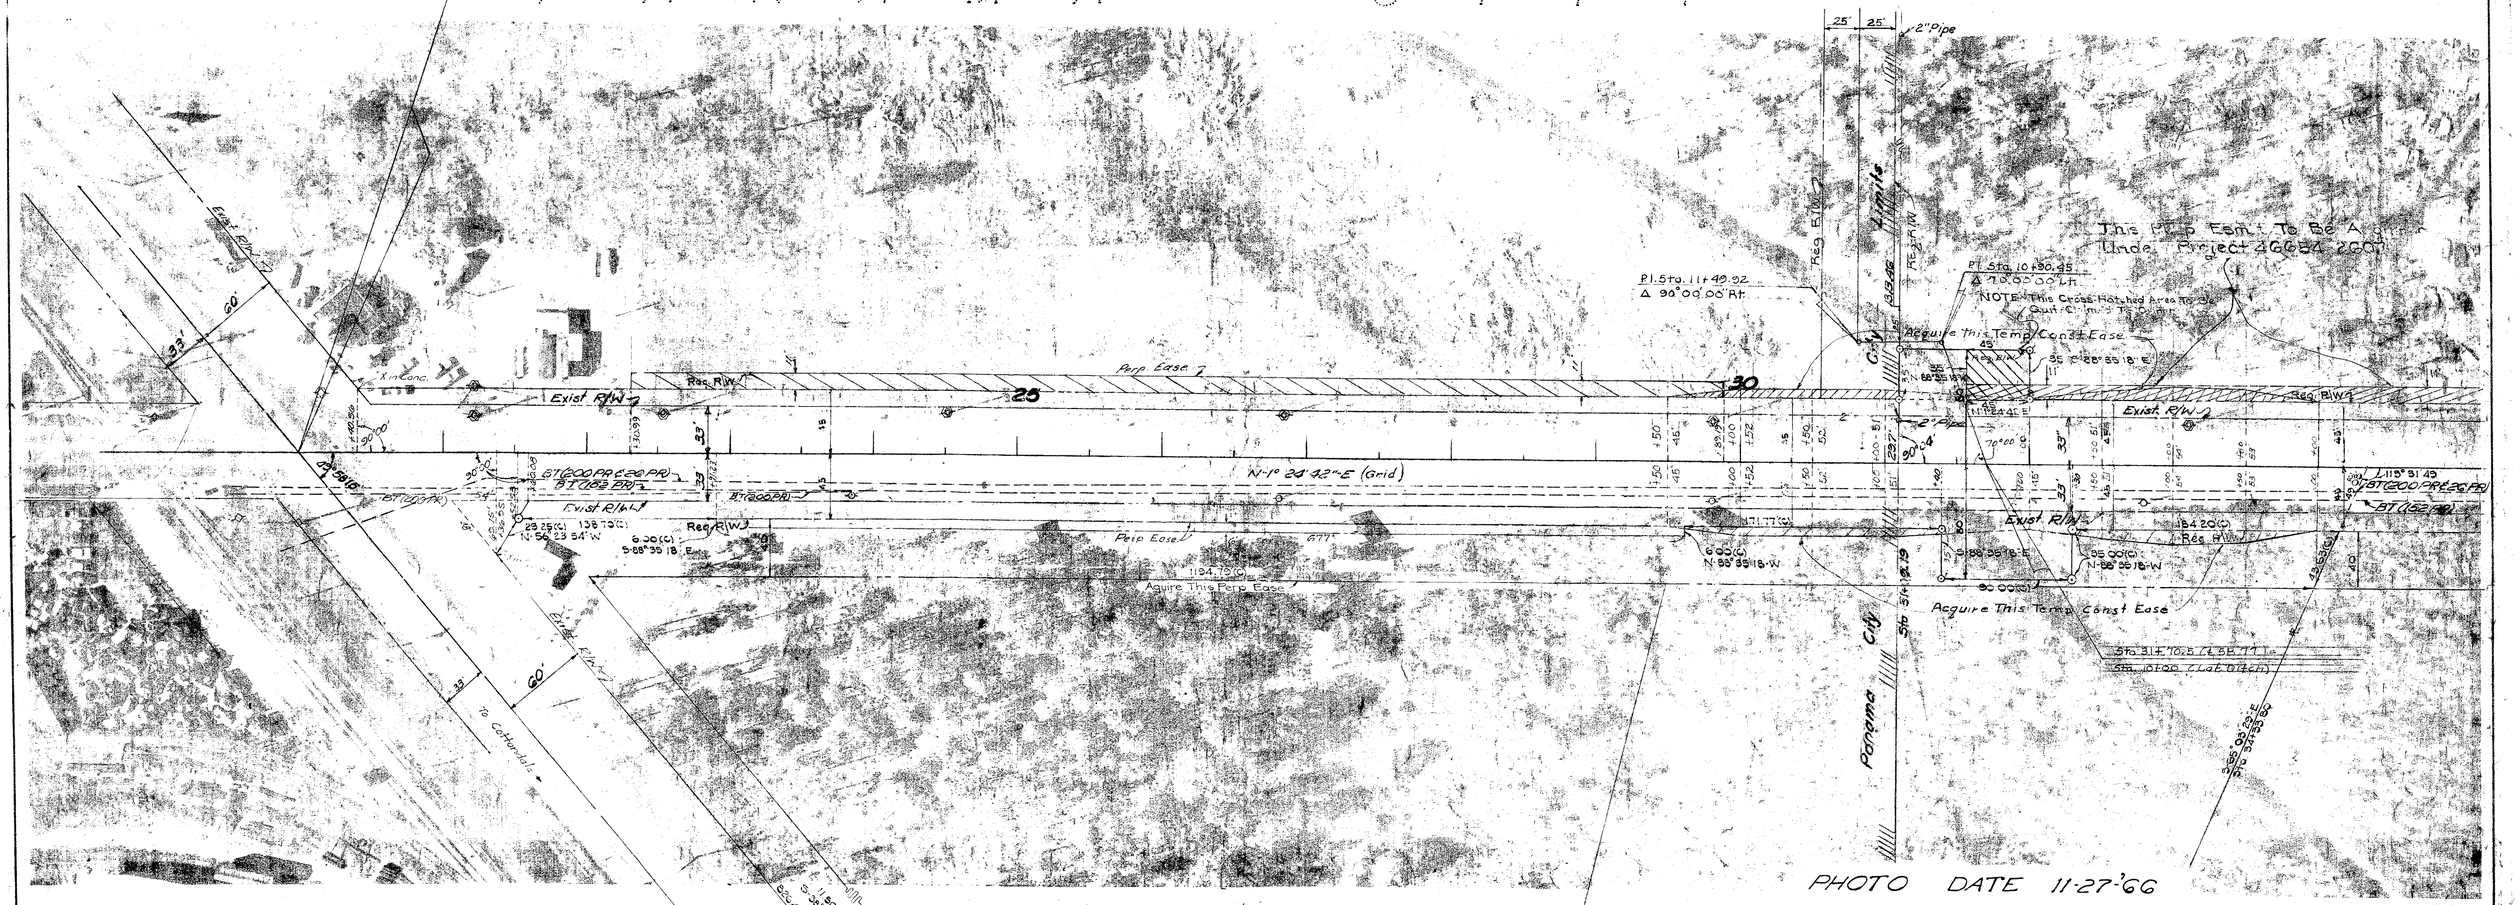
Exist R/W
Req R/W
Perp Ease
Exist R/W
Req R/W
Perp Ease
Exist R/W
Req R/W
Perp Ease

FED. ROAD DIV. No.	STATE	PROJECT No.	FISCAL YEAR	SHEET No.
3	FLA.	46060-2504		4

T-3-S, R-14-W
Scale 1"=50'

32 | 29
33 | 28

This Perp. Esmt. To Be Acquired Under Project 46654-2607

Cross-Hatched Area To Be Quit Claimed To Owner

Acquire This Temp Const Ease

Exist R/W-J

50' 80'

Sec. Line & Street Varies Common

E 23rd STREET-J

S.R. S-390A-J

Reg. R/W-J

Reg. R/W-X

Const R/W-J

Exist R/W-X

BT(200 PR)E PR-J

BT(152 PR)E PR-J

Reg. R/W

Perp Ease

Acquire This Perp Ease

Railroad Iron

Exist R/W-J

See Sheet No. 23 For Detail

N 1° 24' 32" E

N 88° 35' 28" W 534.50

S 88° 35' 18" E

S 88° 59' 39" W

(10) N 88° 59' 39" W

(45)(R)

79.93'(C) M.E.

277.00(C)

R=5729.65'(C)

6.00'(C) S 88° 35' 18" E

312.45(C)

389'

40.00(C) S 88° 35' 18" E

725.74'

3"x3" LWS

STA 44+78.42

STA 45+98.10

STA 44+77.76

STA 44+78.45

STA 43+78.44

STA 43+77.75

BT(200 PR)E PR-J

BT(152 PR)E PR-J

Reg. R/W

Exist R/W-J

Railroad Iron

Dayton Hudson Corp. (309)

125

116

117

124

(part)
(810-1) Sears, Roebuck & Co.

(811-1) Panama City Associates, a Michigan partnership

A PART OF ST. ANDREWS BAY DEVELOPMENT CO'S SUBDIVISION OF SEC. 28, T-3-S, R-14-W
5 Acre Tracts ±

Note: ∪ R/W Mon's — Symbol For Permanent R/W Markers See Sheet No. 11 For Details

STATE OF FLORIDA
STATE ROAD DEPARTMENT

RIGHT OF WAY MAP

STATE ROAD No. 77 BAY COUNTY

	BY	DATE
DRAWN	G.V.	7-1-69
TRACED	B.H.	7-28-69
CHECKED		
COMPARED		
INDEXED		

APPROVED BY: [signature] DISTRICT ENGINEER 5-8-70
CHIEF ENGINEER OR RIGHTS OF WAY

REVISION	BY	DATE
Added R/W Note,* Change Sheet No.	J.M.G.	12-19-91
Perp. Ease	I.G.	4-25-96
Exist R/W-J	B.E. Hall	11-12-83
Exist R/W-X	FH	5-3-76
Perp. Ease	BW JW	8-3-75
R/W Mon's Note	MLC	11-1-72
Const Ease	ICL-MLC	2-2-71

SECTION 46060-2504 SHEET 4 OF 23

FROM SR. 75 (US 231) NORTH THRU

FED ROAD DIV No	STATE	PROJECT No	FISCAL YEAR	SHEET No
3	FLA	46060 2504		5

SEC. 28 T-3-S, R-14-W

Scale - 1" = 50'

Acquire Drainage Easement on Cross Hatched Area

S 53°24'57" E 80.46

S 88°35'18" W 261.11

N 88°35'18" E

Gulf Power

Exist. R/W

Req. R/W

Perp. Esmt.

BT (200 PRL 26 PR)

BT (182 PRL)

N 1°24'42" E

Sta 53+182

Sta 60+77.32

Sta 57+42.95

Sta 49+19.76

Sta 44+85.5

Sta 39+45

Sta 34+10.45

Sta 30+38.78

Sta 25+00

Sta 19+50

Sta 14+00

Sta 8+50

Sta 3+00

Sta 0+00

*See Sheet No. 23 For Detail

E 26th STREET (24TH PLACE)

E 27th STREET

Req. R/W Exist. R/W as Per T.I.I.F.

Easement

Approx. 1" Iron

124 117 108 101 92 85

125 116 109 100 93 94

55 60

30 30 20 20 50 50 50 50

(309) Dayton Hudson Corp.

A PART OF ST. ANDREWS BAY DEVELOPMENT CO'S SUBDIVISION OF SEC. 28, T-3-S, R-14-W

5 Acre Tracts

Plat Book 6 Page 18

Note: ⊙ R/W Mrk. -- Symbol For Permanent R/W Markers See Sheet No 1 For Details

Added R/W Note*	J.M.G.	12-19-91
Change Sheet No.	BAV	1-26-83
Add Esmt.	MLO	11-26-74
Perpet. Esmt. Note	MLO	11-26-74
Tie Property Lines	BH-MMC	9-9-74
Ties for Mon.	BH-MLO	9-6-74
Power Co. R/W	BH-MMC	7-28-72
Rev. D.E.	Hickman	6-20-71
R/W (Dowes Co)	MM-MMC	7-20-70
Recording data	DV-MMC	6-19-70
REVISION	BY	DATE

STATE OF FLORIDA
STATE ROAD DEPARTMENT

RIGHT OF WAY MAP

STATE ROAD No. 77 BAY COUNTY

	BY	DATE	APPROVED BY	DATE
DRAWN	B.V.	7-1-69	T. Brubaker	3-5-70
TRACED	B.H.	7-28-69	DISTRICT ENGINEER	
CHECKED				5-18-70
COMPARED			ENGINEER OF RIGHTS OF WAY	
INDEXED			STATE HIGHWAY ENGINEER	

SECTION 46060 2504 SHEET 5 OF 23

FROM S.R. 75 (U.S. 231) NORTH THRU LYNN

FED. ROAD DIV. No.	STATE	PROJECT No.	FISCAL YEAR	SHEET No.
3	FLA	46060-2504		6

Acquire Drainage Easement on Cross Hatched Area.

SEC. 28, T-3-S; R-14-W
Scale 1" = 80'

S 37°14'57" E
89.64'
S 88°36'18" E
N 28°35'18" W
70'

92 | 85 | 76 | 69 | 60 | 53

Req. R/W
Exist. R/W
80
70
60
75
Req. R/W
Exist. R/W
33'
33'
110.45
180.45
+00

BT(200 PR & 26 PR)
BT(182 PR)
Exist. R/W
N 1°24'42" E
S.S. P.C. Mon.
50'
50'
Wood Post
Exist. R/W
BT(200 PR & 26 PR)
BT(182 PR)
Req. R/W

93 | 84 | 77 | 68 | 61 | 52

N 31st STREET
Sta. 70+66.50

Note: ⊙ R/W Mrk.--
Symbol For Permanent R/W Markers
See Sheet No. 1 For Details

A PART OF ST. ANDREWS BAY DEVELOPMENT CO'S.
SUBDIVISION OF SEC. 28, T-3-S, R-14-W
5 Acre Tracts
Plat Book G Page 18

Change Sheet No.	J.M.G.	12-19-91
R/W M.& Note	MLO	11-20-86
Ties For Mon.	DFE-MLO	3-2-72
Rev. D.E.	HG-MHG	6-22-71
Lot Lines	KBS-MHG	7-9-70
Recording Data	DV-MHG	5-14-70
REVISION	BY	DATE

STATE OF FLORIDA
STATE ROAD DEPARTMENT

RIGHT OF WAY MAP

STATE ROAD No. 77 — 34' — COUNTY

	BY	DATE
DRAWN	D.V.	7-1-69
TRACED	B.H.	7-28-69
CHECKED		
COMPARED		
INDEXED		

APPROVED BY
DISTRICT ENGINEER — DATE 3-5-70
ENGINEER OF RIGHTS OF WAY — DATE 5-8-70
STATE HIGHWAY ENGINEER

SECTION 46060-2504 SHEET 6 OF 23

FROM S.R. 75 (U.S. 231) NORTH THRU LYNN HAVEN TO NORTH BAY BRIDGE

FED ROAD DIV No.	STATE	PROJECT No	FISCAL YEAR	SHEET No.
3	FLA	46060-2504		7

SEC. 28, T-3-S, R-14-W

Scale 1"=50'

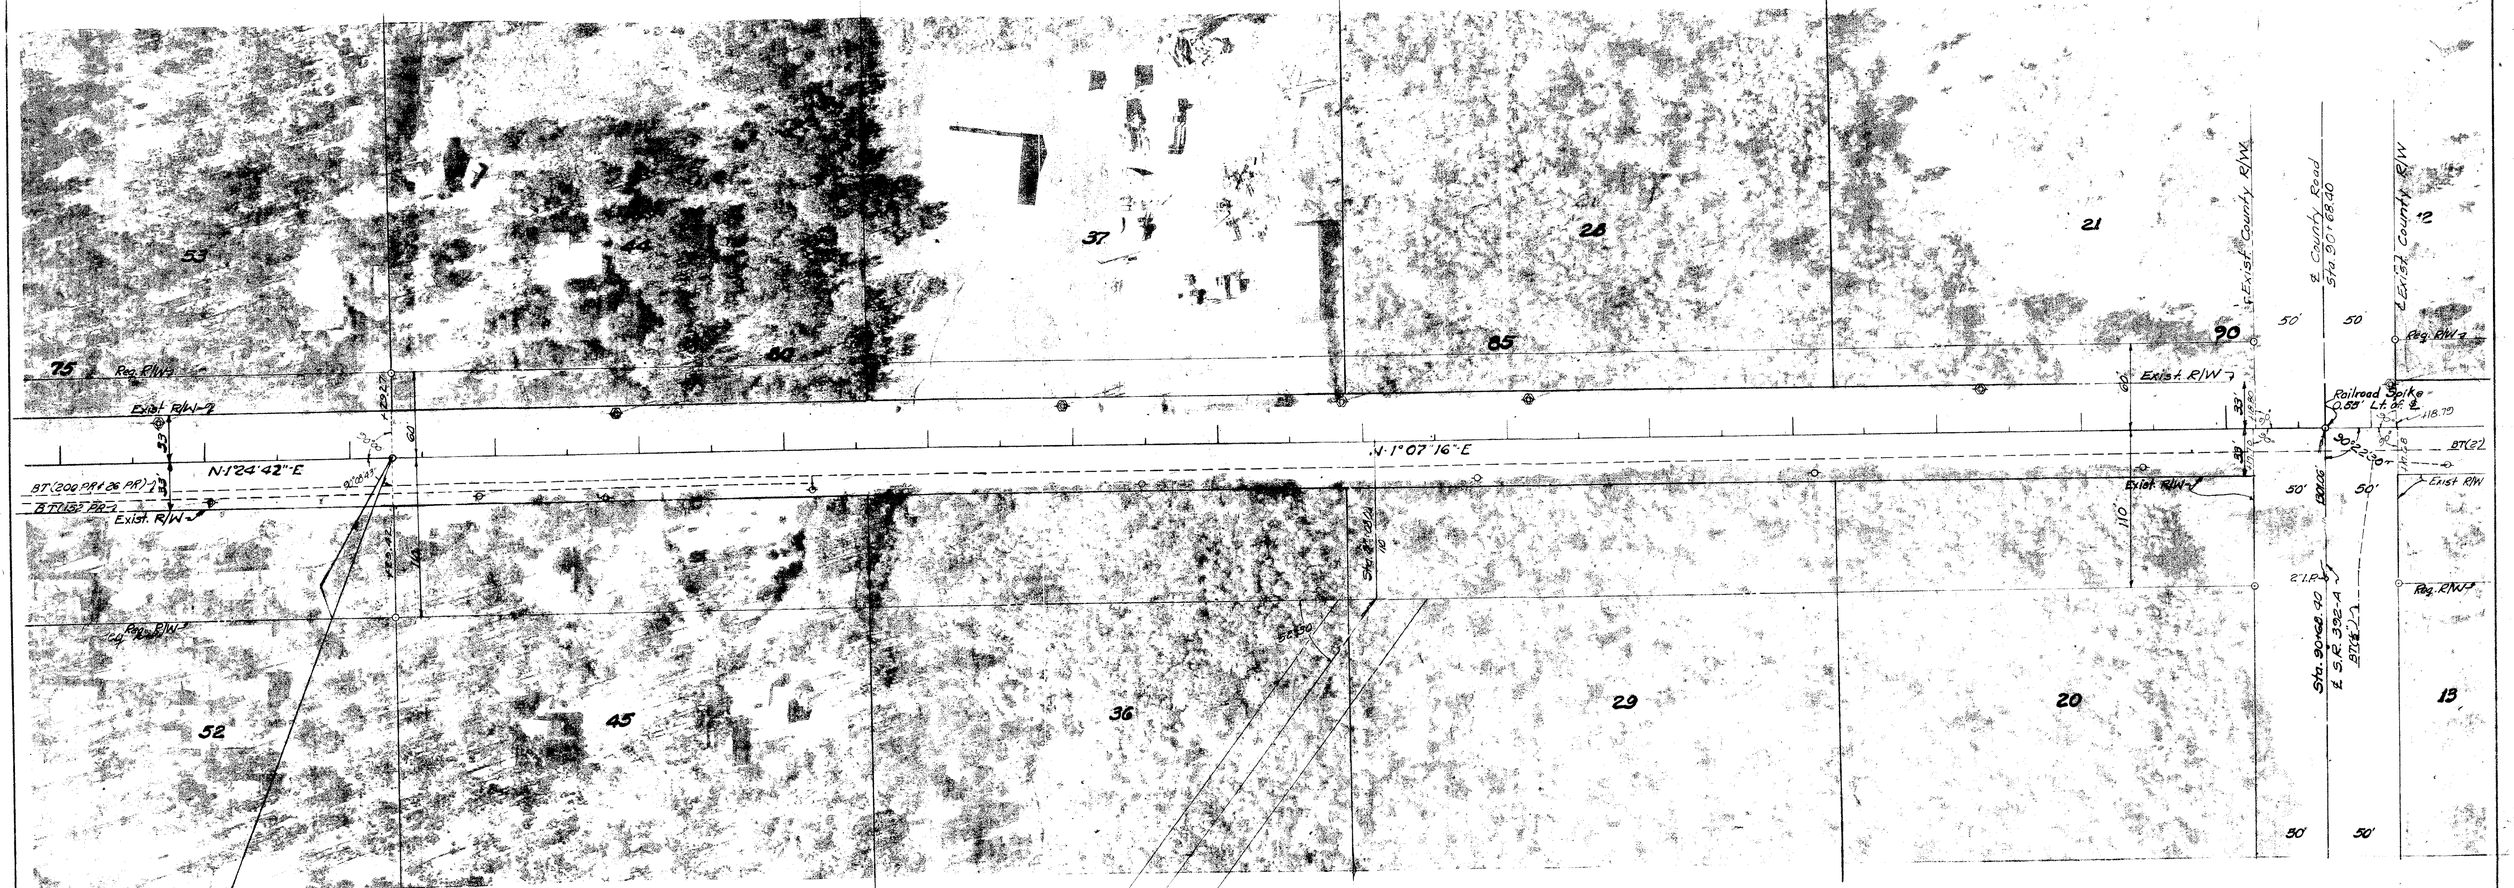

A PART OF ST. ANDREWS BAY DEVELOPMENT CO'S SUBDIVISION OF SEC. 28, T-3-S, R-14-W

5 Acre Tract's ±

Plat Book 6 Page 18

Acquire This Drainage Easement

Note: ⊙ R/W Mrk.--
Symbol for Permanent R/W Markers
See Sheet No 1 For Details

STATE OF FLORIDA
STATE ROAD DEPARTMENT

RIGHT OF WAY MAP

STATE ROAD No. 77 BAY COUNTY

	BY	DATE	APPROVED BY	DATE
DRAWN	D.V.	7-1-69		
TRACED	BH	7-28-69		3-5-70 DISTRICT ENGINEER
CHECKED				
COMPARED				5-8-70 ENGINEER OF RIGHTS OF WAY
INDEXED				

STATE HIGHWAY ENGINEER

Revision	By	Date
Change Sheet No.	J.M.G.	12-19-91
R/W Mrk. Mrk'd		11-20-75
Ties For Monuments		8-2-74
Recording Data	DV-MHC	5-14-70

SECTION 46060-2504 SHEET 7 OF 23

FROM S.R. 75 (U.S. 231) NORTH THRU LYNN HAVEN TO NORTH BAY BRIDGE

FED. ROAD DIV. No.	STATE	PROJECT No.	FISCAL YEAR	SHEET No.
3	FLA.	46060-2504		8

T-3-S, R-14-W
Scale - 1"-50

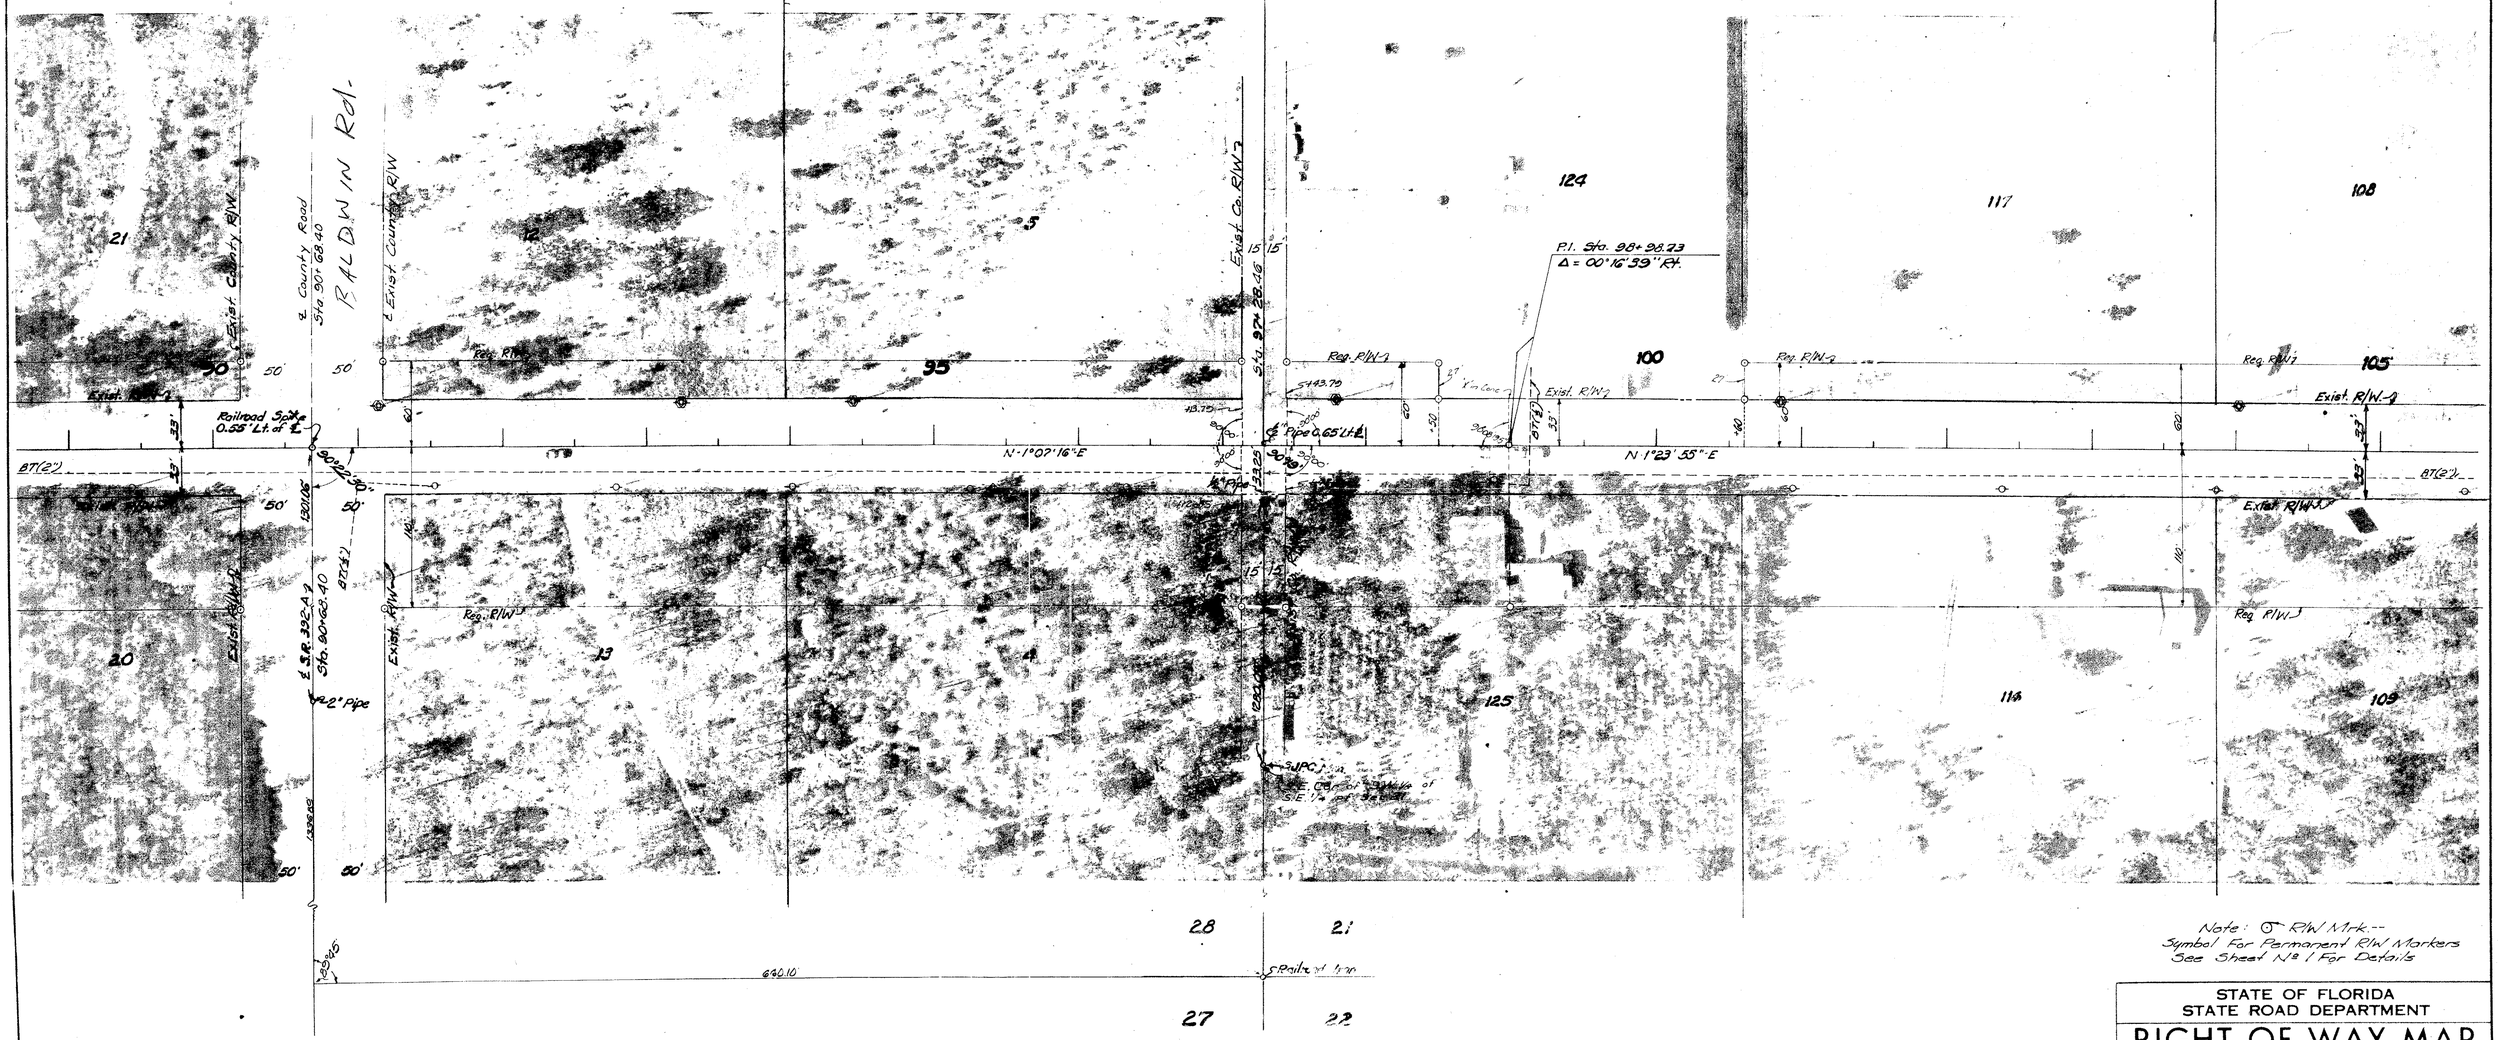

Note: ⊙ R/W Mrk.--
Symbol For Permanent R/W Markers
See Sheet No 1 For Details

A PART OF ST. ANDREWS BAY DEVELOPMENT CO'S. SUBDIVISION OF SEC. 21 & 28, T-3-S, R-14-W
1 Acre Tracts
Plat Book 6 Pages 13 & 18

STATE OF FLORIDA
STATE ROAD DEPARTMENT

RIGHT OF WAY MAP

STATE ROAD No. 7 & BAY COUNTY

	BY	DATE	APPROVED BY	DATE
DRAWN	D.V.	7-1-69		
TRACED	L.H.	7-28-69		
CHECKED				3-5-70 DISTRICT ENGINEER
COMPARED				5-8-70 ENGINEER OF RIGHTS OF WAY
INDEXED				STATE HIGHWAY ENGINEER

SECTION 46060-2504 SHEET 8 OF 23

REVISION	BY	DATE
Change Sheet No.	J.M.G.	12-19-91
R/W Mk. & Mnts.	K.L.C.	11-20-74
Ties For Mon.	BH-M.L.C.	3-5-74
Recording Data	DV-MWC	5-14-70

FROM S.R. 75 (U.S. 231) NORTH THRU LYNN HAVEN TO NORTH BAY BRIDGE

FED. ROAD DIV. No.	STATE	PROJECT No.	FISCAL YEAR	SHEET No.
3	FLA	460602504		9

SEC. 21, T-3-S, R-14-W
Scale 1" = 80'

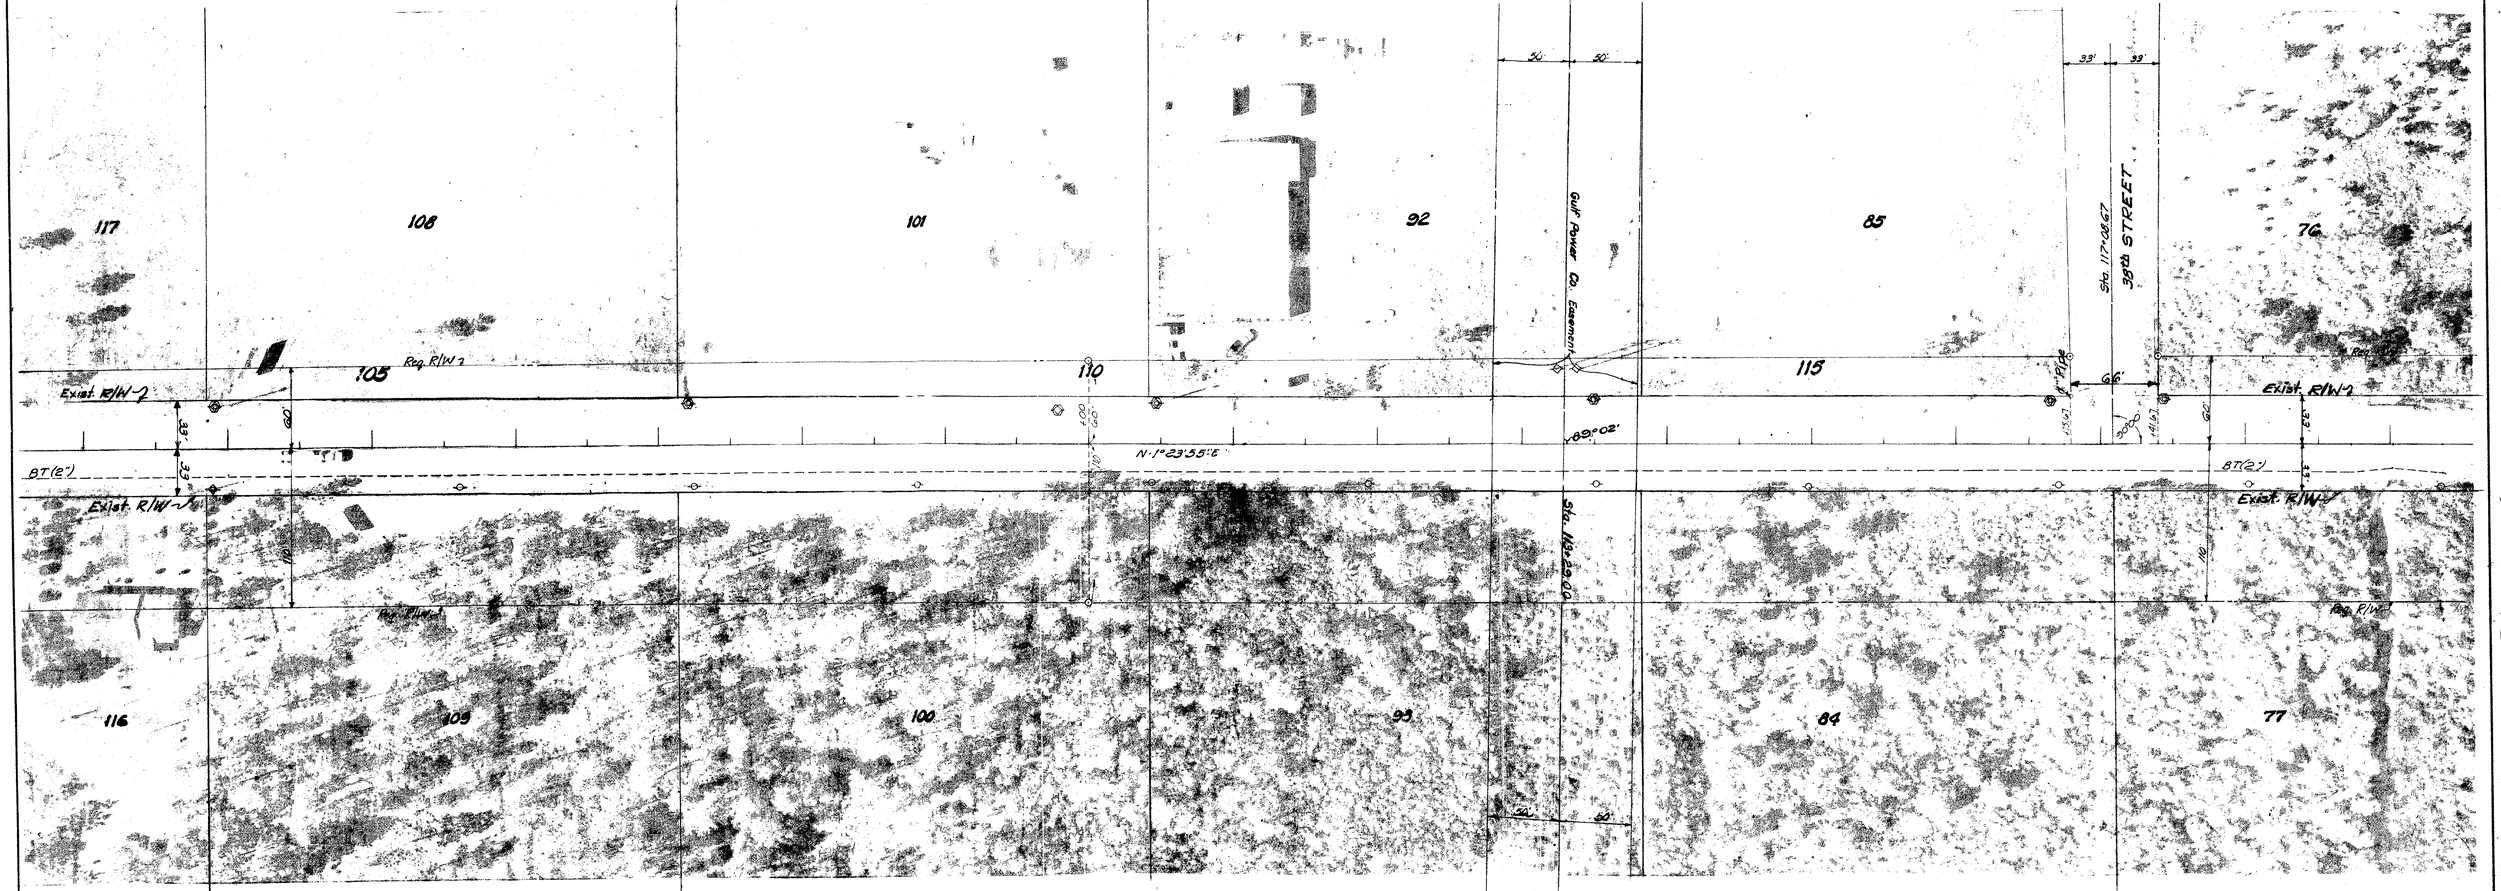

Note: ⊙ R/W Mrk.--
Symbol For Permanent R/W Markers
See Sheet No 1 For Details

A PART OF ST. ANDREWS BAY DEVELOPMENT CO'S.
SUBDIVISION OF SEC. 21, T-3-S, R-14-W
5 Acre Tracts ±
Plat Book 6 Page 13

Change Sheet No.	J.M.G.	12-19-91
R/W M.P. Note	M.L.D.	11-20-74
Street Name	B.H.-M.L.B.	4-5-76
Lot Lines	M.B.S.-D.M.C.	7-14-70
Recording Data	D.N.-D.M.C.	5-18-70
REVISION	BY	DATE

STATE OF FLORIDA
STATE ROAD DEPARTMENT

RIGHT OF WAY MAP

STATE ROAD No. 77 BAY COUNTY

	BY	DATE
DRAWN	D.V.	7-1-69
TRACED	B.H.	7-28-69
CHECKED		
COMPARED		
INDEXED		

APPROVED BY _____ DATE 3-5-70
DISTRICT ENGINEER

_____ DATE 5-8-70
ENGINEER OF RIGHTS OF WAY

STATE HIGHWAY ENGINEER

SECTION 46060-2504 SHEET 9 OF 23

FROM S.R. 75 (U.S. 231) NORTH THRU
LYNN HAVEN TO NORTH BAY BRIDGE

HIG ROAD DIV. No.	STATE	PROJECT No.	FISCAL YEAR	SHEET No.
3	FLA	46060-2504		10

NOTE For Detail of Ditch See Sheet No 7

SEC. 21, T3-S, R-14-W
Scale 1"=50'

Sta 117+08.67

Exist R/W

Req R/W

Exist R/W

Remove Drainage Ease. & Relocate Area.

Sta 121+97.57

89°08'00"

N 1°23'55" E

BT(22)

Exist R/W

Req. R/W

19th STREET

Sta 123+63.60

Exist R/W

Req. R/W

Exist R/W

Req. R/W

Exist R/W

BT(22)

Exist. R/W

Req. R/W

Note : ⊙ R/W Mrk. --
Symbol For Permanent R/W Mrk
See Sheet No 1 For Details

A PART OF ST. ANDREWS BAY DEVELOPMENT CO'S.
SUBDIVISION 1 OF SEC. 21, T-3-S, R-14-W
5 Acre Tracts
Plat Book G Page 13

Revision	By	Date
Change Sheet No.	J.M.G.	12-19-91
R/W & P Note	M.L.D	11-20-72
Tie For Mon.	D.E.-M.L.D	5-4-72
Ditch	F.B.-M.L.G.	8-8-72
Drainage Ease.	C.R.-M.L.G.	3-16-70
R/W & Lot Line	K.B.S.-M.L.G.	7-9-70
Recording Data	D.V.-M.L.G.	5-18-70

STATE OF FLORIDA
STATE ROAD DEPARTMENT

RIGHT OF WAY MAP

STATE ROAD No. 77 — BAY COUNTY

	By	Date
Drawn	D.V.	7-1-69
Traced	B.H.	7-28-69
Checked		
Compared		
Indexed		

Approved By: [signature] DISTRICT ENGINEER — Date 7-2-70
Approved By: [signature] ENGINEER OF RIGHTS OF WAY — Date 5-8-70
STATE HIGHWAY ENGINEER

SECTION 46060-2504 SHEET 10 OF 23

FROM S.R. 75 (U.S. 231) NORTH THRU LYNN HAVEN TO NOR'TH BAY BRIDGE

HIG ROAD DIV. No.	STATE	PROJECT No.	FISCAL YEAR	SHEET No.
3	FLA.	46060-2504		11

SEC. 21, T-3-S, R-14-W
Scale 1"=30'

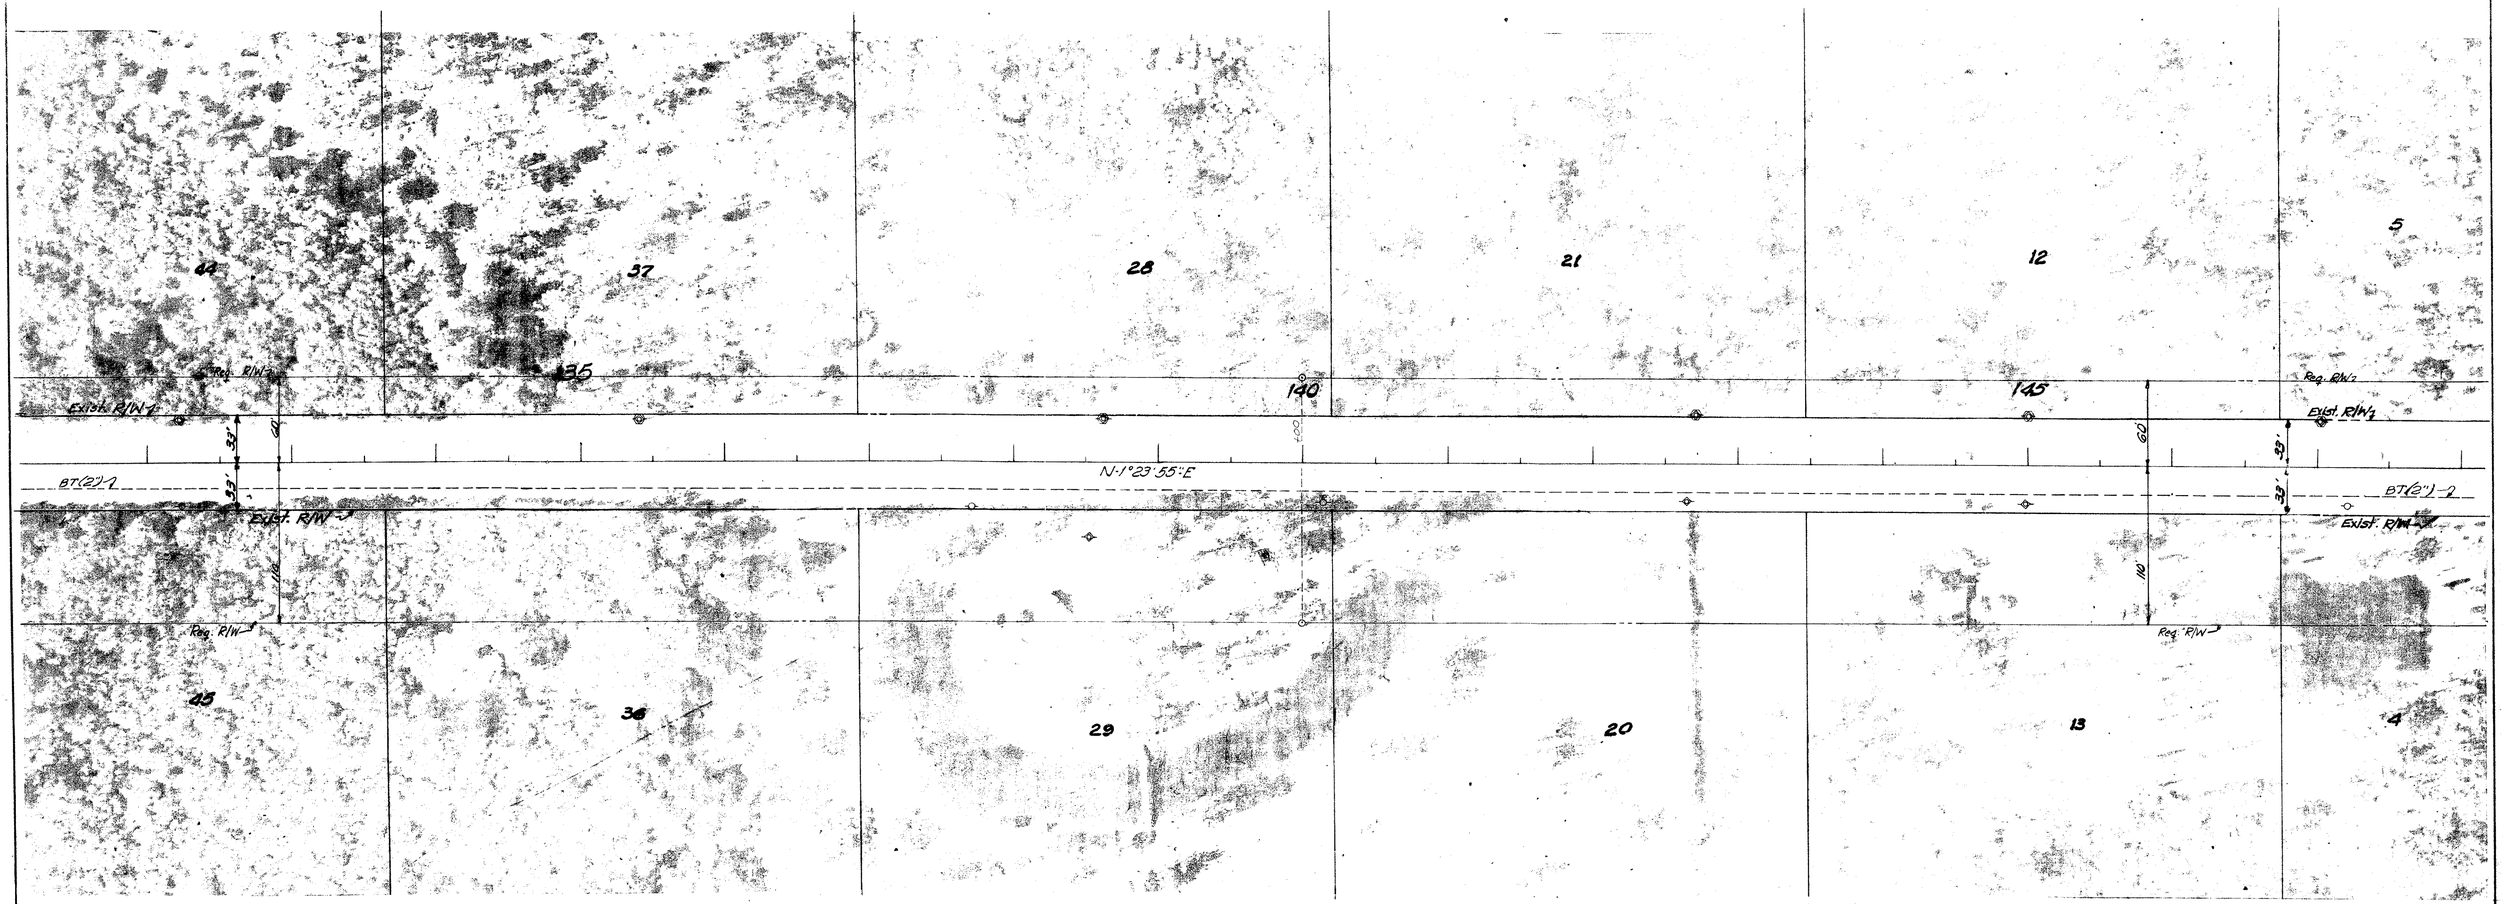

A PART OF THE ST. ANDREWS BAY DEVELOPMENT CO'S. SUBDIVISION OF SEC. 21, T-3-S, R-14-W
5 Acre Tracts ±

Plat Book 6 Page 13

Note: ⊙ R/W Mrk. -- Symbol For Permanent R/W Markers See Sheet No. 1 For Details

STATE OF FLORIDA
STATE ROAD DEPARTMENT

RIGHT OF WAY MAP

STATE ROAD No. 77 BAY COUNTY

	BY	DATE	APPROVED BY	DATE
DRAWN	D.V.	7-1-69		3-5-70 DISTRICT ENGINEER
TRACED	BH	7-28-69		
CHECKED				5-8-70 ENGINEER OF RIGHTS OF WAY
COMPARED				
INDEXED				STATE HIGHWAY ENGINEER

REVISION	BY	DATE
Change Sheet No.	J.M.G.	12-19-91
R/W M. & Note	M.L.D.	11-20-70
Recording Data	DV-MHC	5-18-70

SECTION 46060-2504 SHEET 11 OF 23

FROM S.R. 75 (U.S. 231) NORTH THRU LYNN HAVEN TO NORTH BAY BRIDGE

FED. ROAD DIV. No.	STATE	PROJECT No.	FISCAL YEAR	SHEET No.
3	FLA	46060-2504		12

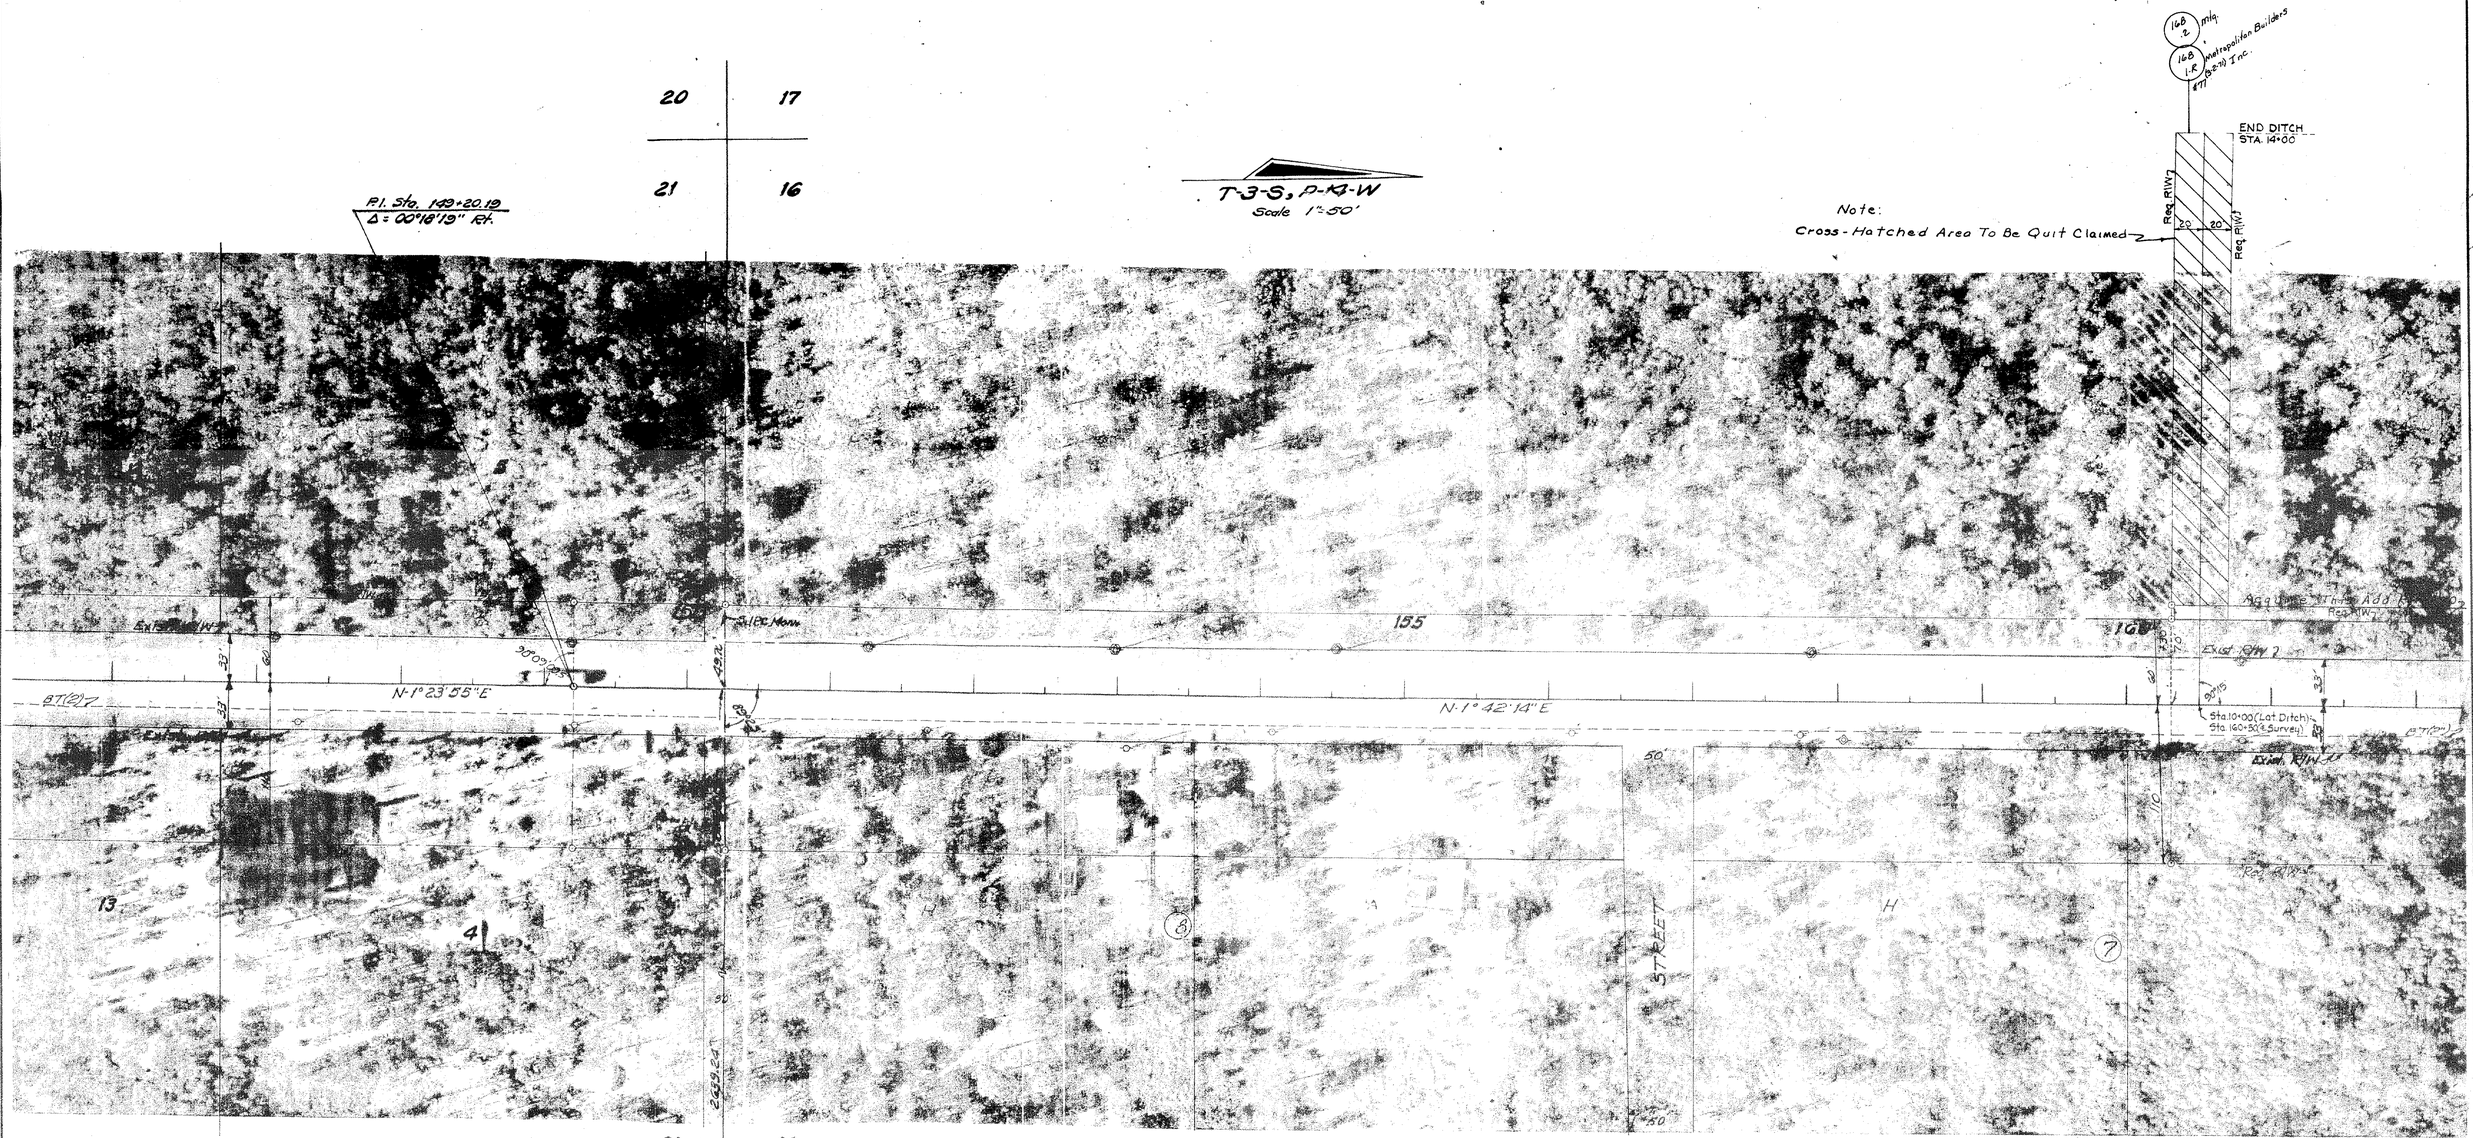

A PART OF ST. ANDREWS BAY DEVELOPMENT CO'S. SUBDIVISION OF SEC. 21, T-3-S, R-14-W
5 Acre Tracts ±

21 | 16
S.I.P.C. Mon. 20.4 | Stake 32.10 | Conc. Mon.
22 | 15

SCARLETT ADDITION TO LYNN HAVEN
PLAT BOOK 1, PAGE 76

Note: ⊙ R/W Mrk.--
Symbol For Permanent R/W Markers
See Sheet No 1 For Details

Change Sheet No.	J.M.G.	12-10-73
R/W M & Note	M.L.D.	11-20-73
Add R/W & Quit Claim	R.G.M.-L.W.	1-22-74
Ditch	G.L.K.	4-29-71
Drainage Easts	C.E.M.-M.L.S.	5-16-70
Lot Lines	H.D.S.-M.L.S.	7-14-70
REVISION	BY	DATE

STATE OF FLORIDA
STATE ROAD DEPARTMENT

RIGHT OF WAY MAP

STATE ROAD No. 77 BAY COUNTY

	BY	DATE
DRAWN	D.V.	7-1-69
TRACED	S.H.	7-28-69
CHECKED		
COMPARED		
INDEXED		

APPROVED BY — DATE
T. Brevard 3-5-70
DISTRICT ENGINEER
5-8-70
ENGINEER OF RIGHTS OF WAY
STATE HIGHWAY ENGINEER

SECTION 46060-2504 SHEET 12 OF 23

FROM S.R. 75 (U.S. 231) NORTH THRU LYNN HAVEN TO NORTH BAY BRIDGE

FED. ROAD DIV. No.	STATE	PROJECT No.	FISCAL YEAR	SHEET No.
3	FLA.	460602504		13

SEC. 16, T-3-S, R-14-W
Scale 1"=50'

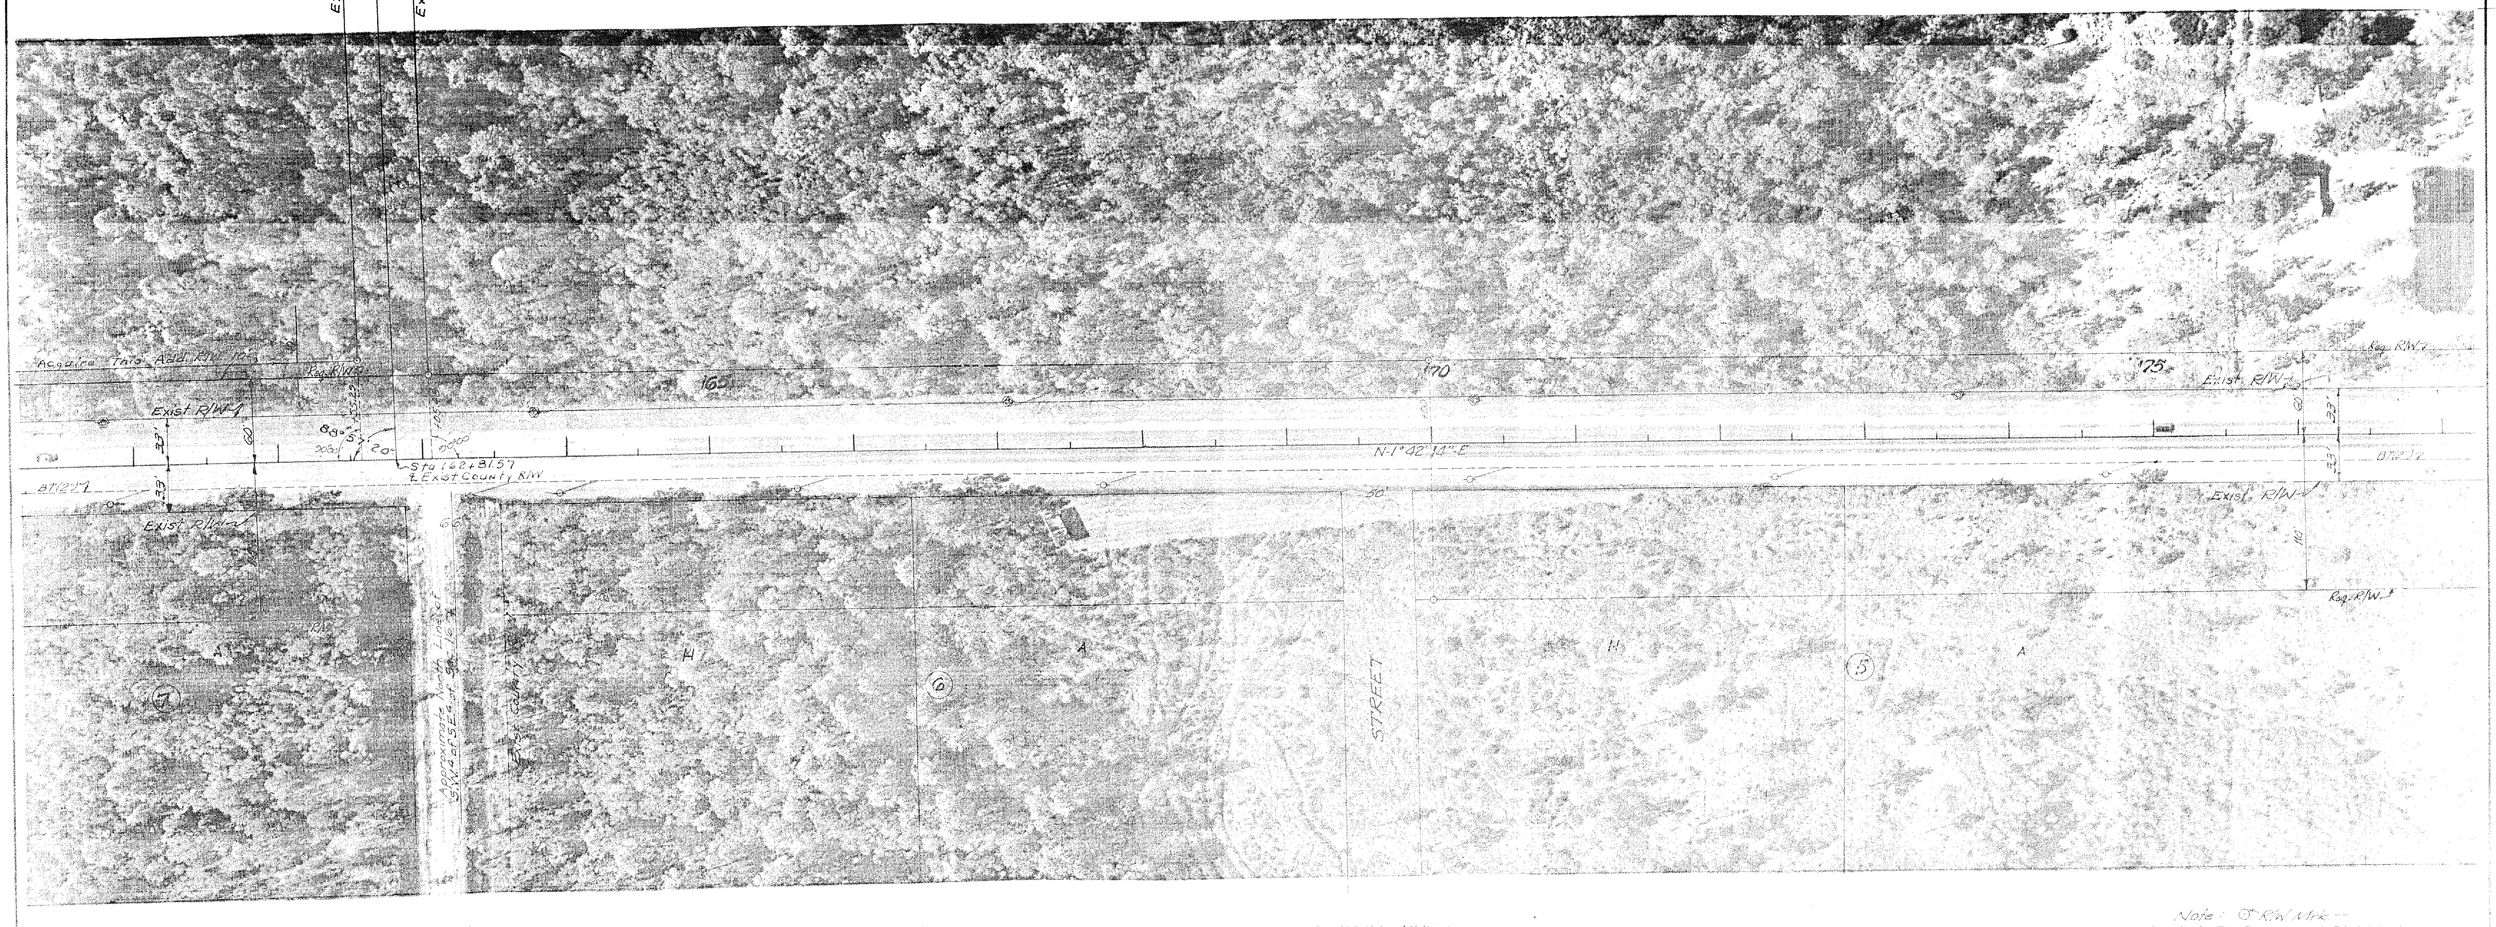

Note: ⊙ R/W Mrk. — Symbol For Permanent R/W Markers. See Sheet No. 1 For Details

STATE OF FLORIDA
STATE ROAD DEPARTMENT

RIGHT OF WAY MAP

STATE ROAD No. 77 BAY COUNTY

	BY	DATE
DRAWN	D.V.	7-1-69
TRACED	B.F.	7-30-69
CHECKED		
COMPARED		
INDEXED		

APPROVED BY _____ DATE _____
DISTRICT ENGINEER
ENGINEER OF RIGHTS OF WAY
STATE HIGHWAY ENGINEER

REVISION	BY	DATE
R/W Mrk & Note	M.L.C.	11-20-70
Proj. R/W Mrk.	D.F.H.	4-22-71
Add. R/W & County Ln.	E.J.M.-L.W.	7-22-71

SECTION 46060-2504 SHEET 13 OF 21

FROM S.R. 75 (US 231) NORTH THRU LYNN HAVEN TO NORTH BAY BRIDGE

FED ROAD DIV No	STATE	PROJECT No	FISCAL YEAR	SHEET No
3	FLA	46060250		14

SEC. 16, T.3S, R.14W
Scale 1"=30'

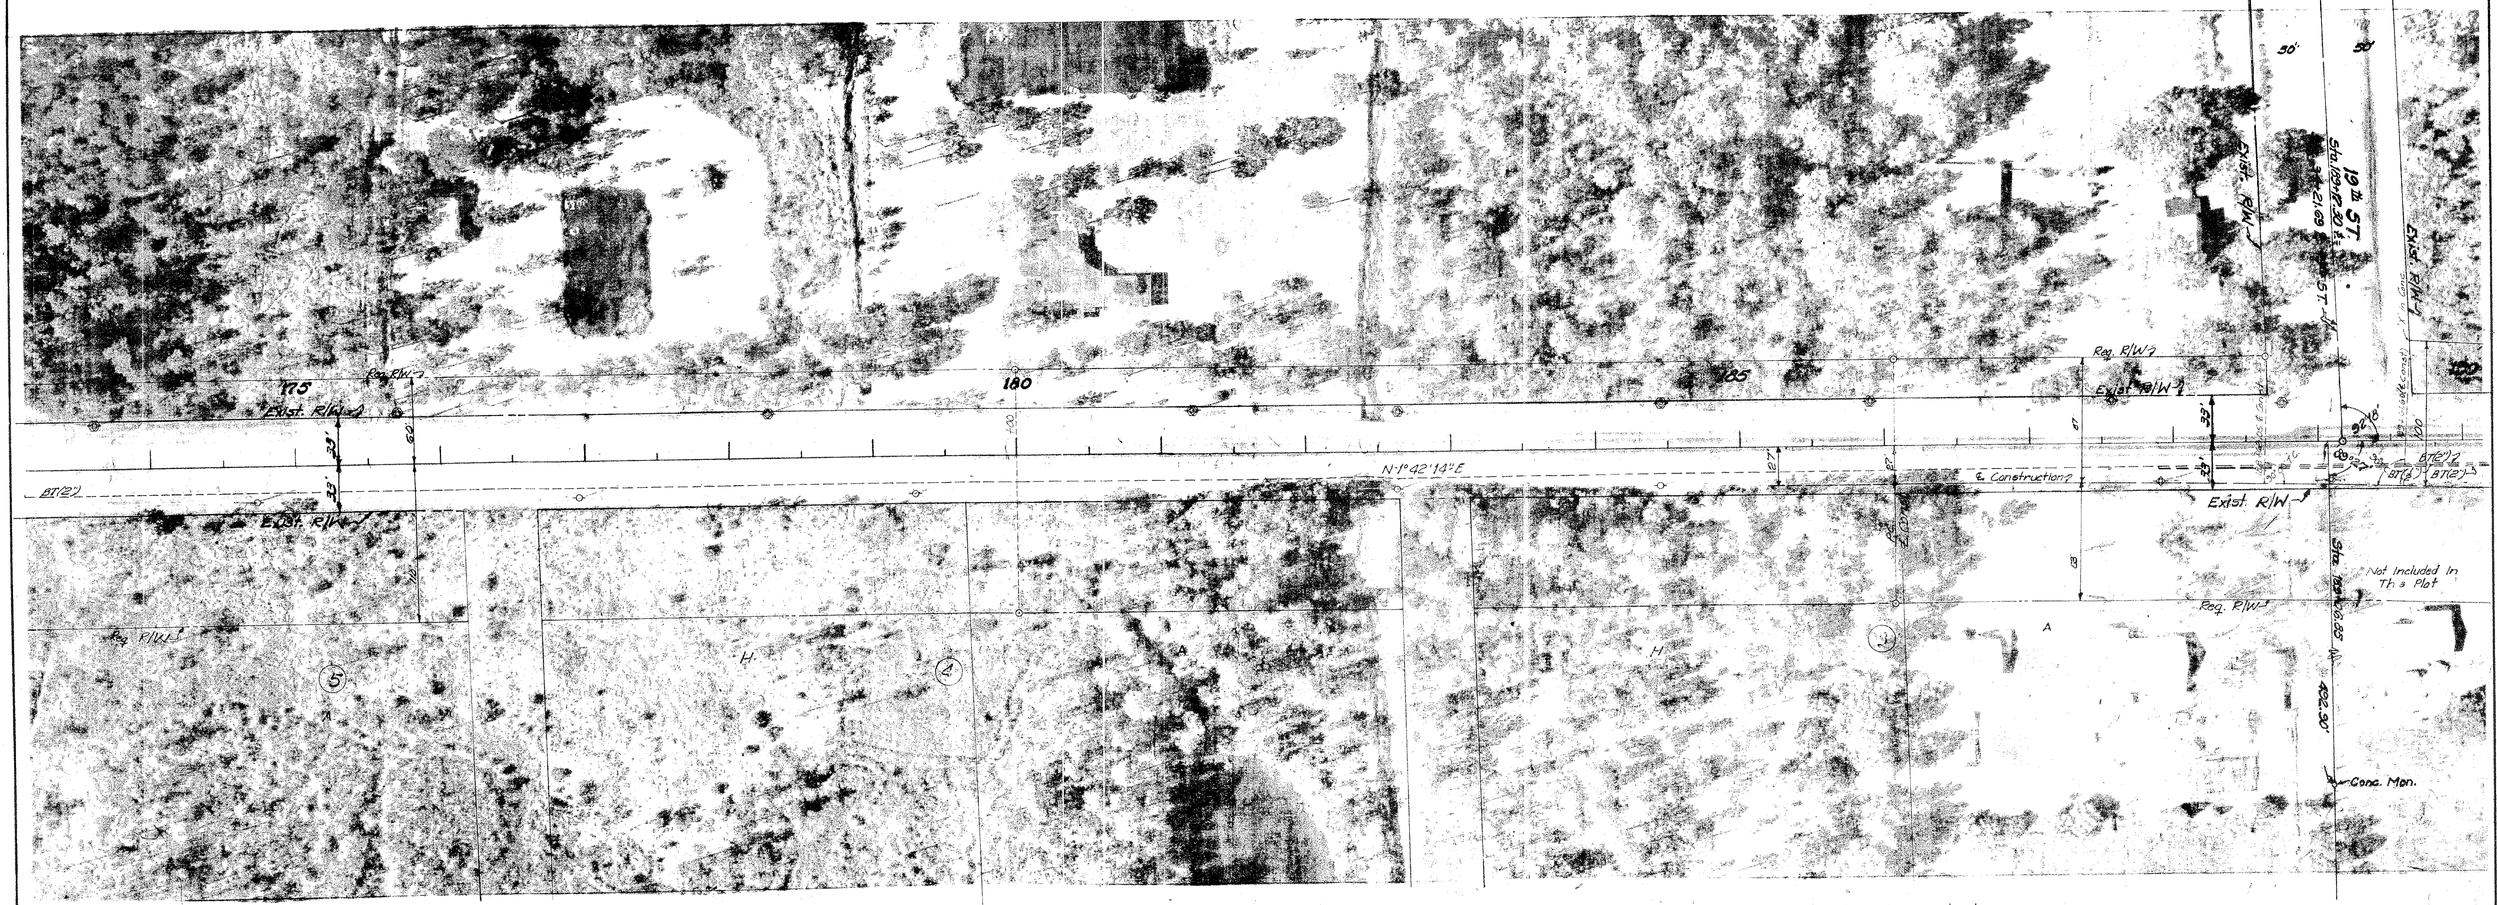

SCARLETT ADDITION TO LYNN HAVEN
PLAT BOOK 1, PAGE 76

Curve On & Construction
PI Sta. 189+17.30
Δ 3°25'33" Rt.
D 0°30'
T 303.46
L 618.78
R 11459.16
PC Sta. 186+07.84
PT Sta. 192+26.62

Note: ⊙ R/W Mark --
Symbol For Permanent R/W Markers
See Sheet N°1 for Details

STATE OF FLORIDA
STATE ROAD DEPARTMENT

RIGHT OF WAY MAP

STATE ROAD No. 77 - BAY COUNTY

	BY	DATE	APPROVED BY	DATE
DRAWN	D.V.	7-1-69		
TRACED	BH	7-28-69		
CHECKED			DISTRICT ENGINEER	3-5-70
COMPARED			ENGINEER OF RIGHTS OF WAY	5-8-70
INDEXED			STATE HIGHWAY ENGINEER	

REVISION	BY	DATE
Change Sheet No.	J.M.G.	12-19-91
R/W M. & Note	M.L.D.	11-20-74
Ties For R/W Mon.	BH-M.L.D.	4-5-74

SECTION 46060-2504 SHEET 14 OF 23

FROM S.R. 75 (U.S. 231) NORTH THRU LYNN HAVEN TO NORTH BAY BRIDGE

FED ROAD DIV No.	
3	FLA

NOTE:
For D.E. See Sheet No 2

T-3-S, R-14-W
Scale 1"=50'

P.I. Sta. 201+92.79
Δ 19°23'21" Lt.
D 5°00'
T 194.33'
L 388.62'
R 1145.92'
P.C. Sta. 200+57.86
P.T. Sta. 203+26.48

Curve On ℄ Construction
P.I. Sta. 201+84.22
Δ 2°12'13" Lt.
D 0°30'
T 320.47'
L 640.72'
R 11459.16'
P.C. Sta. 198+63.75
P.T. Sta. 205+04.47

LYNN HAVEN

PLAT No 1 OF LYNN HAVEN
Plat Book 5, Page 10

17 8
16 9

50' 50' 19th ST. Sta. 199+17.30 ℄ 19th ST. Sta. 204+21.48 ℄ 19th ST.
Exist. R/W
Exist. R/W
Exist. Coast R.R. R/W
Exist. R.R. R/W
RAILROAD
125
Prop. R/W
Prop. R/W
100
N-1°42'14"E
Δ 42°38'
Sta. 199+66.03 P.T. ℄ Coast
℄ Construction
Exist. R/W
Sta. 199+32.30 P.I. ℄ Coast
Not Included In This Plat
Not Included In This Plat
Coast Line
Exist. R.R. R/W
Exist. R.R. R/W
U.S. AIR FORCE
Sta. 199+01.16
18th ST.
WESTSIDE
AVENUE
CITY LIMITS
17th ST.
Not Included In This Plat
Req. R/W
Req. R/W
Sta. 203+45.45
Sta. 203+78.78
Sta. 204+33.78
Sta. 204+66.45
Sta. 205+00.45
Sta. 205+33.78
Sta. 205+67.78
Sta. 206+00.78
Sta. 206+33.78
Sta. 206+67.78
Sta. 207+00.78
Sta.

PLAN HOLD CORPORATION • IRVINE, CALIFORNIA
REORDER BY NUMBER 1073

FED ROAD DIV No	STATE	PROJECT No	FISCAL YEAR	SHEET No
3	FLA	46060 2504		16

LYNN HAVEN

Curve On ℄ Construction
P.I. Sta. 201+84.22
Δ 3°12'13" Lt
D 0°30'
T 320.47'
L 640.07'
R 11459.16'
P.C. Sta. 195+63.75
P.T. Sta. 202+03.47

SEC 9, T-3-S, R-14-W
Scale 1"=50'

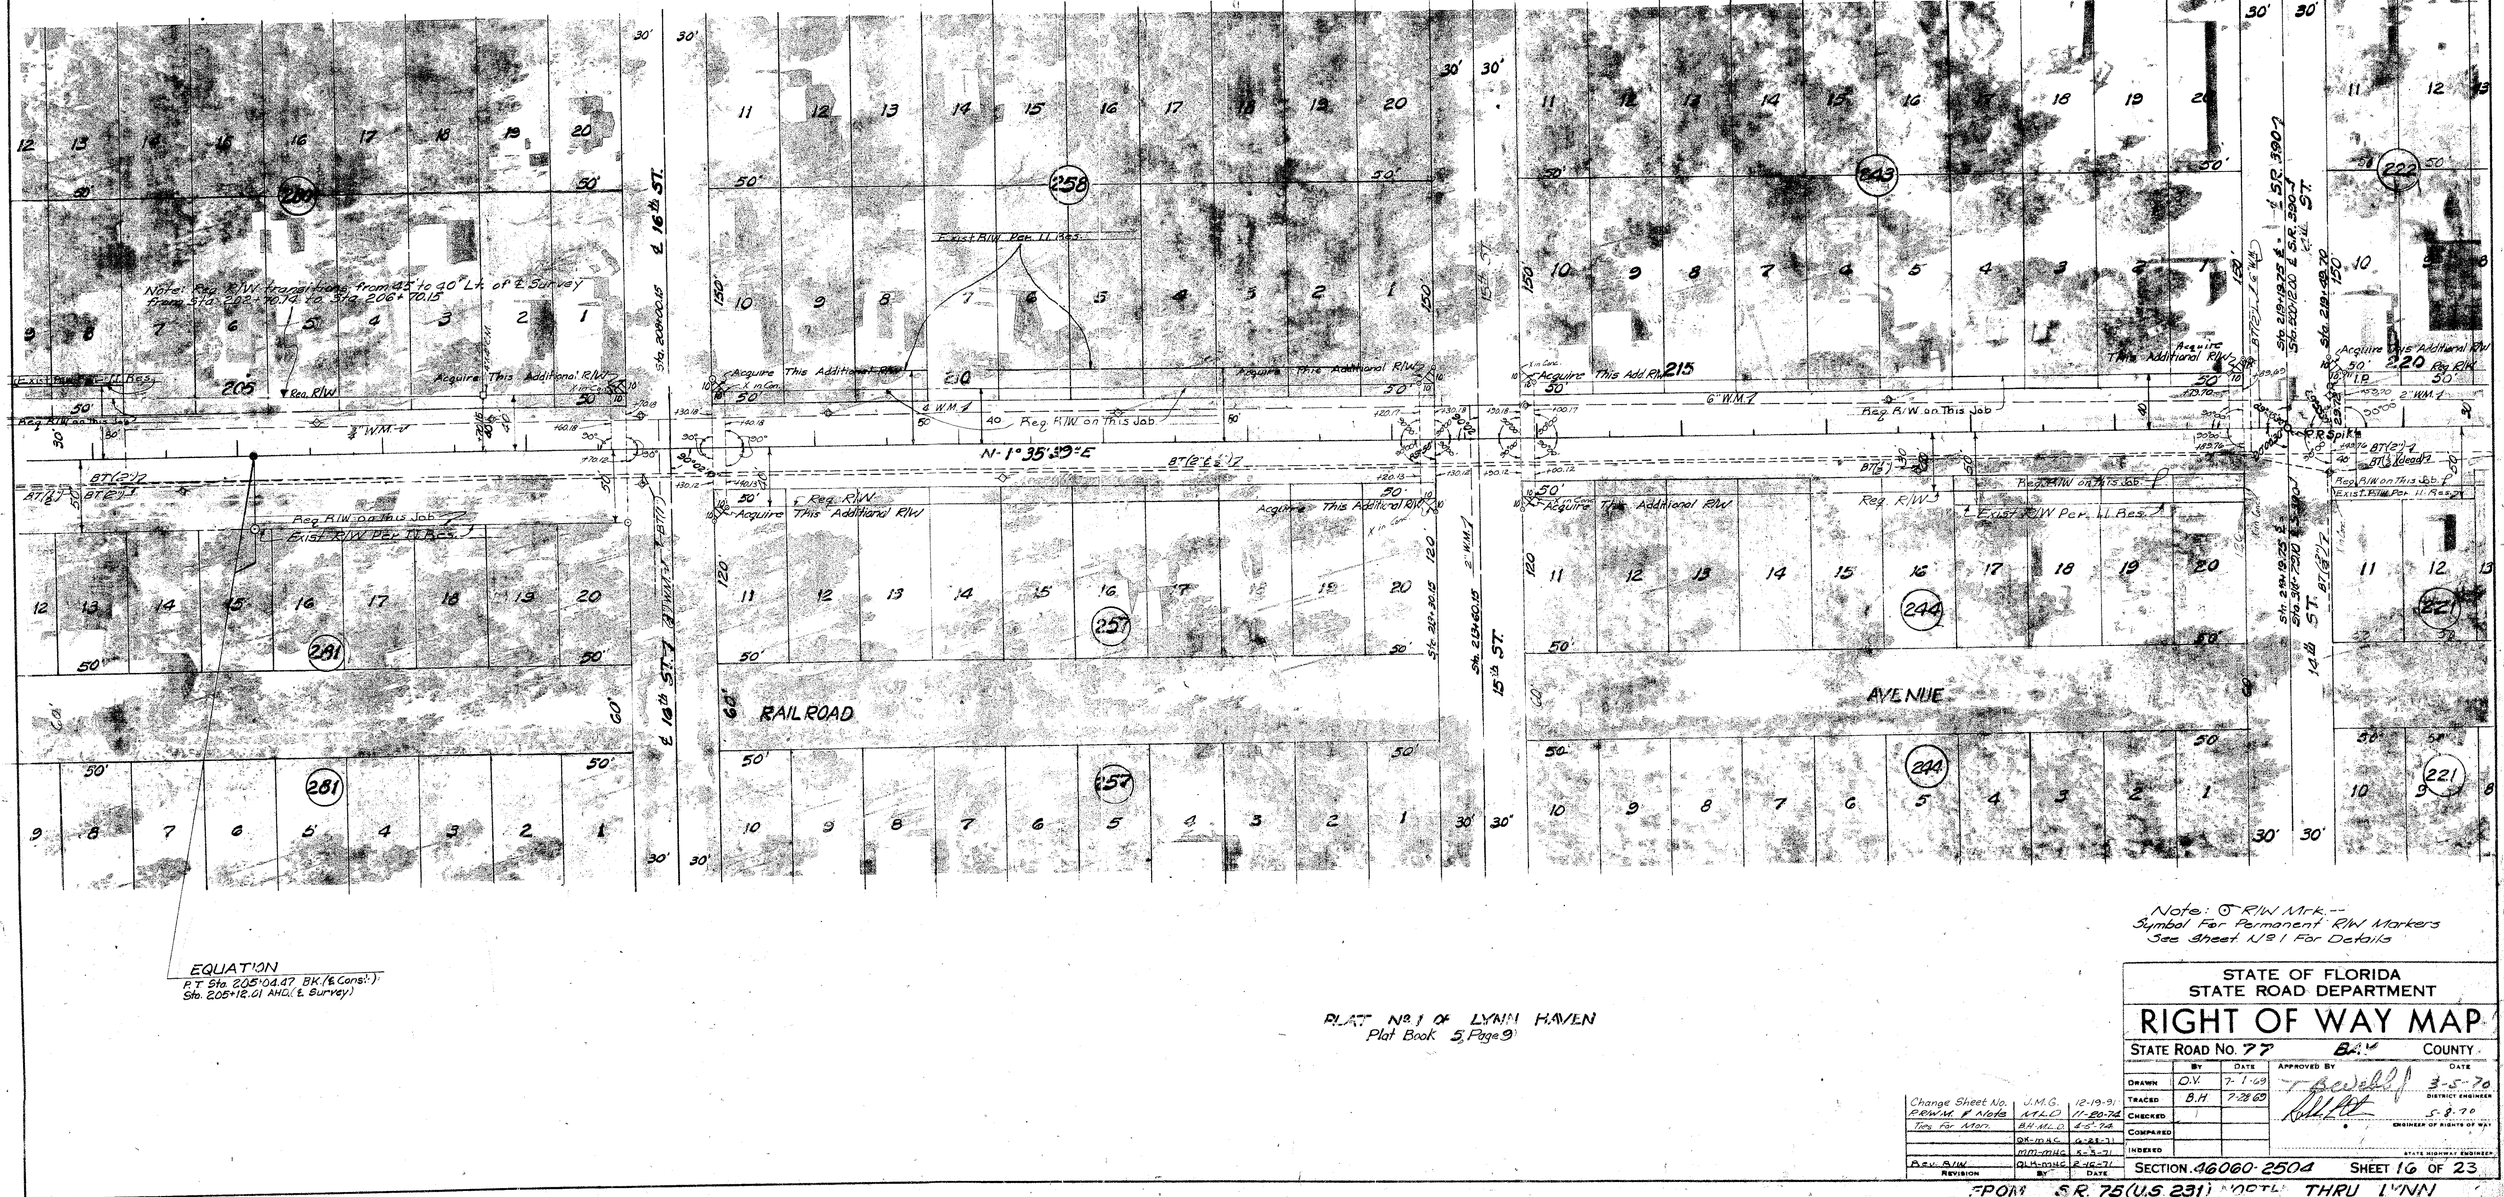

PLAT No. 1 OF LYNN HAVEN
Plat Book 5, Page 9

Change Sheet No.	J.M.G.	12-19-73
R.R.W.M. & Notes	M.L.D.	11-20-74
Ties For Mon.	B.H. M.L.D.	4-5-74
	QK-DMG	6-28-71
	MM-MHG	5-3-71
Rev. R/W Revision	QM-MHG	2-16-71
	BY	DATE

STATE OF FLORIDA
STATE ROAD DEPARTMENT

RIGHT OF WAY MAP

STATE ROAD No. 77 BAY COUNTY

	BY	DATE	APPROVED BY	DATE
DRAWN	D.V.	7-1-69		3-5-76
TRACED	B.H.	7-28-69		DISTRICT ENGINEER
CHECKED				5-3-76
COMPARED				ENGINEER OF RIGHTS OF WAY
INDEXED				STATE HIGHWAY ENGINEER

SECTION 46060-2504 SHEET 16 OF 23

FROM S.R. 75 (U.S. 231) NORTH THRU LYNN HAVEN TO NORTH BAY BRIDGE

FED ROAD DIV No.	STATE	
3	FLA	46060-2504

SEC. 9, T-3-S, R-14-W
Scale 1"=50'

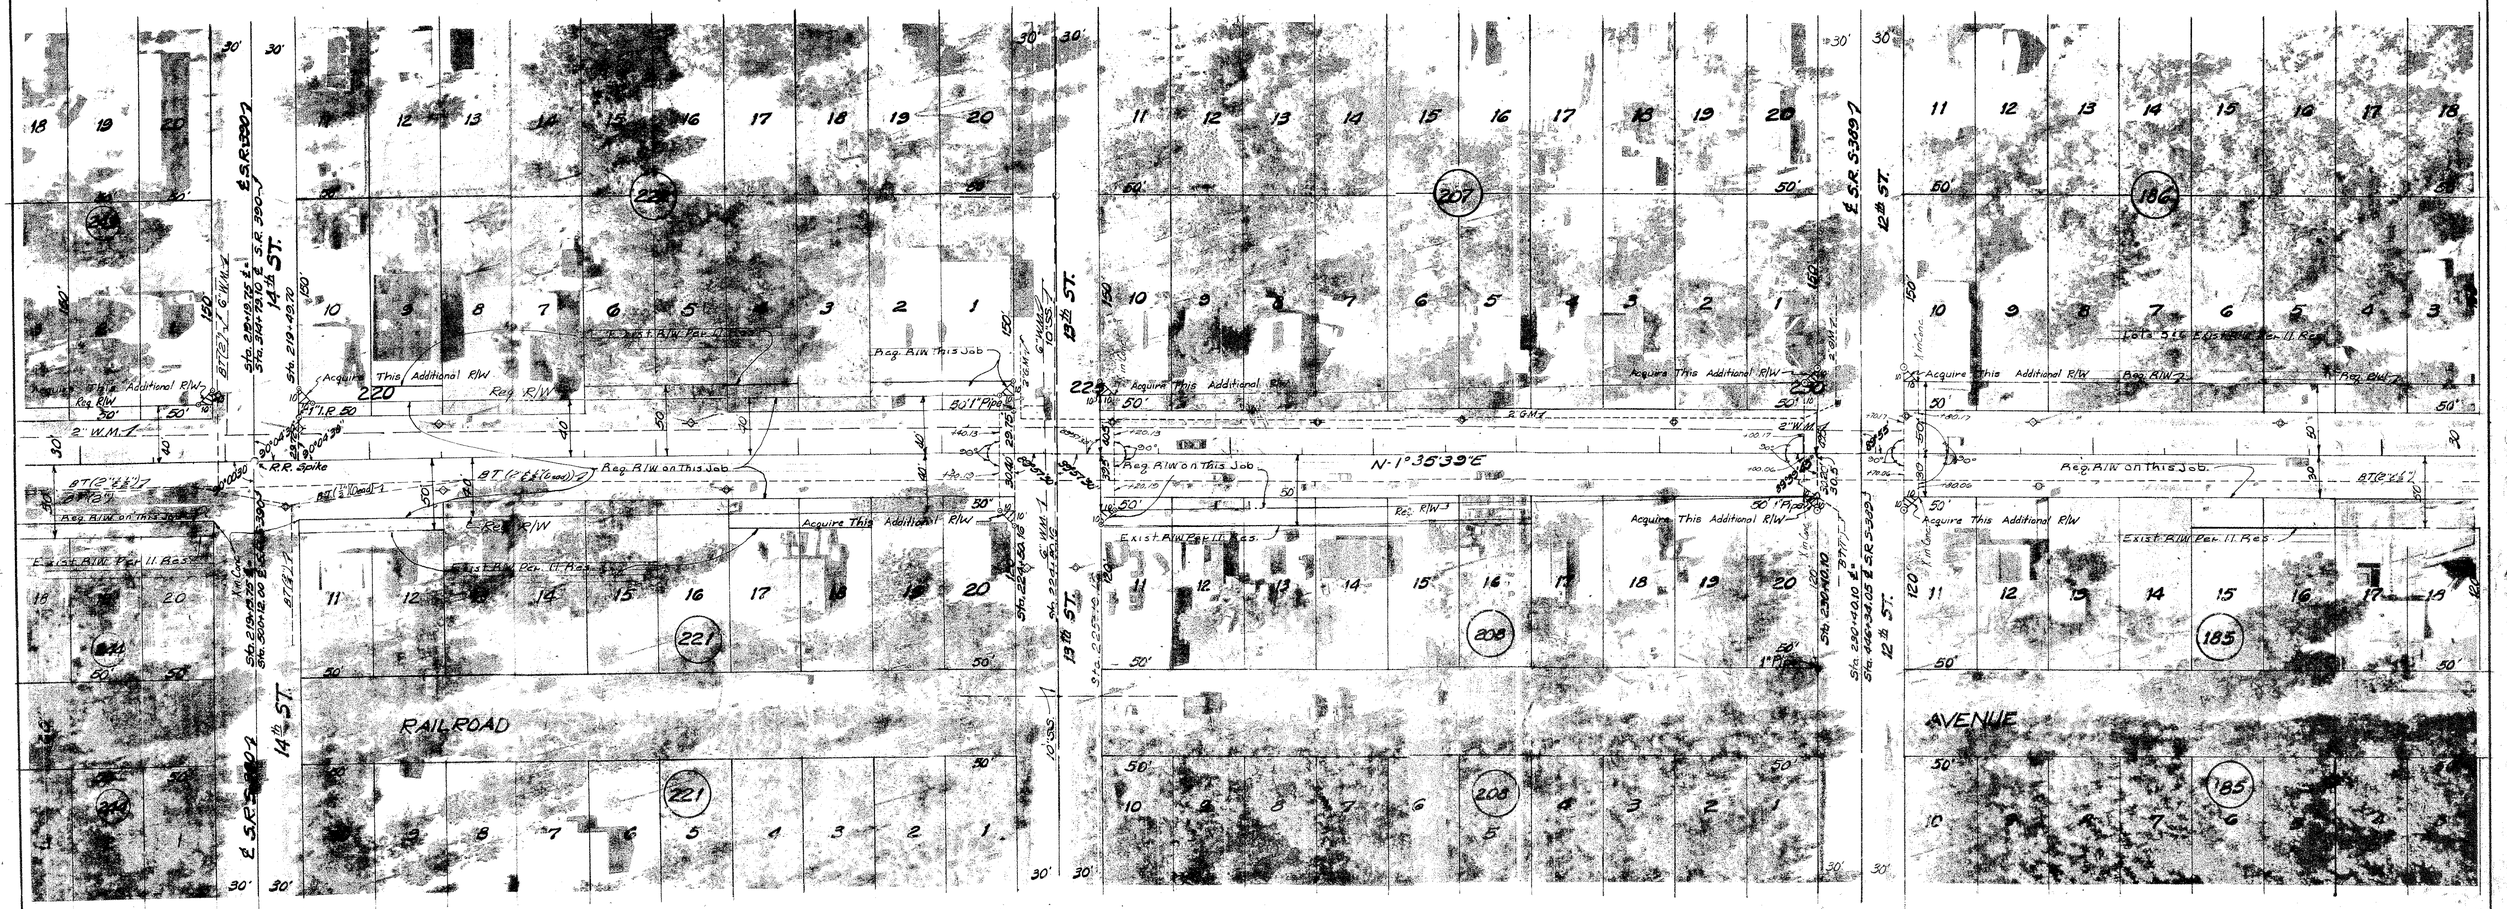

PLAT No. 1 OF LYNN HAVEN
Plat Book B, Page 9

Note: ⊙ R/W Mrk --
Symbol For Permanent R/W Markers
See Sheet No. 1 For Details

STATE OF FLORIDA
STATE ROAD DEPARTMENT

RIGHT OF WAY MAP

STATE ROAD No. 77 BAY County

	BY	DATE	APPROVED BY	DATE
DRAWN	D.V.	7-1-69		
TRACED	B.H.	7-23-69		8-5-70 DISTRICT ENGINEER
CHECKED				5-8-70 ENGINEER OF RIGHTS OF WAY
COMPARED				
INDEXED				STATE HIGHWAY ENGINEER

Revision	By	Date
Change Sheet No.	J.M.G.	12-19-9
R/W at & Note	M.L.D.	11-20-72
Ties For Mon.	B.H. M.L.D.	9-6-72
Acq. R/W	D.L. & OTHERS	2-16-71

SECTION 46060-2504 SHEET 17 OF 23

FROM SR 75 (U.S. 231) NORTH THRU LYNN HAVEN TO NORTH BAY BRIDGE

FED. ROAD DIV. No.	STATE	PROJECT No.	FISCAL YEAR	SHEET No.
3	FLA.	46060-2504		18

LYNN HAVEN

SEC 9, T-3-S, R-14W
Scale 1"=50'

PLAT No. 1 OF LYNN HAVEN
PLAT BOOK 5, PAGE 9

Acquire This Additional R/W

Exist R/W Per I.L.E.

Acquire This Additional R/W (8 STRIP)

RAILROAD

Pl. Sta. 240+16.85
Δ = 00°00'25"RT

PLAT No. 1 OF LYNN HAVEN
Plat Book 5, Page 9

AMENDMENT TO
PLAT No. 1 OF LYNN HAVEN
Plat BOOK 5, PAGE 10

Note: ⊙ R/W Marker
Symbol For Permanent R/W Marker
See Sheet No. 1 For Details

STATE OF FLORIDA
STATE ROAD DEPARTMENT

RIGHT OF WAY MAP

STATE ROAD No. 75 BAY COUNTY

	BY	DATE	APPROVED BY	DATE
DRAWN	D.V.	7-1-69		
TRACED	B.H.	7-28-69		DISTRICT ENGINEER
CHECKED				
COMPARED				ENGINEER OF RIGHTS OF WAY
INDEXED				STATE HIGHWAY ENGINEER

Change Sheet No.	J.M.S.	12-19-91
R.R.W. & F. Note	M.L.D.	11-30-76
Key for Mon.	DEPT. M.L.D.	9-4-74
R/W R/W	PARTIAL	8-17-72
R.R.S.L. Elim.	PARTIAL	6-23-71
Exist. R/W	PARTIAL	1-8-71
Ref. Distance	R.R.S.L.	7-3-70
Trig. Cents.	PARTIAL	6-4-70
REVISION	BY	DATE

SECTION 46060-2504 SHEET 18 OF 23

FROM S.R. 75 (U.S. 231) NORTH THRU

FED. ROAD DIV. No.	STATE	PROJECT No.	FISCAL YEAR	SHEET No.
3	FLA.	46060-2504		19

LYNN HAVEN

8 5

9 4

T-3-S, R-14-W
Scale 1"=50'

PLAT NO.1 OF LYNN HAVEN
PLAT BOOK 5, PAGE 9

8th ST.

7th ST.

6th ST.

RAILROAD (Closed)

AVENUE (Closed)

Req. R/W on This Job

Acquire This Additional R/W

Exist. R/W Per U.S. Rec.

Exist. R/W Per Il. Rec.

Exist. R/W Per Il. Rec.

Exist. R/W Per Il. Rec.

Sta. 8+04.65 Sta. 8+04.65

Sta. 8+23.65

Sta. 8+36.76

Sta. 8+36.76

Sta. 8+61.74

Sta. 8+61.74

Sta. 8+91.55

N-1°36'34"E

89°57'10"

89°53'10"

89°53'10"

2 WM 1

9 Illinois Avenue Survey
2052.50

730.53

Stake 26.0' Stake

Note: ⊙ R/W Mrk —
Symbol for Permanent R/W Markers
(See Sheet NO.1 For Detail)

Change Sheet No.	J.M.G.	12-18-71
R/W at P/Vote	M.L.D.	11-20-74
Tie for Mon.	B.H. M.L.D.	4-9-75
Exist. R/W	F.H.S. M.L.D.	6-8-71
Tele. Cable	C.E.H. M.L.D.	6-8-70
REVISION	BY	DATE

STATE OF FLORIDA
STATE ROAD DEPARTMENT

RIGHT OF WAY MAP

STATE ROAD No. 77 BAY COUNTY

	BY	DATE
DRAWN	D.V.	7-1-69
TRACED	B.H.	7-28-69
CHECKED		
COMPARED		
INDEXED		

APPROVED BY — DATE
T. Brackett 3-5-70
DISTRICT ENGINEER
5-8-70
ENGINEER OF RIGHTS OF WAY
STATE HIGHWAY ENGINEER

SECTION 46060-2504 SHEET 19 OF 23

FROM S.R.75 (U.S.231) NORTH THRU LYNN HAVEN TO NORTH BAY BRIDGE

FED. ROAD DIV. No.	STATE	PROJECT No.	FISCAL YEAR	SHEET No.
3	FLA.	46060-2504		20

LYNN HAVEN

PLAT NO. 1 OF LYNN HAVEN
PLAT BOOK 5, PAGE 9

T-3-S, R-14-W
SEC. 4
Scale 1"=50'

5th ST.

4th ST.

AVE.

OHIO

AVENUE (Closed)

PENNSYLVANIA AVENUE

RAILROAD (Closed)

N-1°36'14"E

Acquire This Additional R/W

Existing R/W

Closed Street

Wayside Park

S. Illinois Ave. Survey
2052.50'

N.L.G. Included in Plat

Note: ⊙ Fla. Mon. Symbol for Permanent Ref. Marker
See Sheet No. 21 for Details

EQUATION
Sta. 263+64.58 Back (℄ 5th St.)
Sta. 35+40.65 Ahead (℄ 5th St.)

P.I. Sta. 38+93.55
Δ 26°30' Rt.
D 4°00'
T 337.28'
L 662.50'
R 1432.39'
P.C. Sta. 35+56.67
P.T. Sta. 42+19.17

P.I. Sta. 48+20.78
Δ 22°58'30" Lt.
D 3°00'
T 388.13'
L 760.83'
R 1909.86'
P.C. Sta. 44+92.65
P.T. Sta. 52+48.48

Change Sheet No.	J.M.S.	12-8-72
P.R.M.'s & Note	M.L.D.	11-27-72
Ties for Mon.	B.H.H.D.	9-6-72
Added Ditch	P.R.M. H.D.	9-5-72
Closed Street	S.H.H.D.	9-5-72
Rev. R/W	C.H.H.D.	R.H.A. 7-9-72
Lot No.	J.M.S.	H.D. 7-9-72
REVISION	BY	DATE

STATE OF FLORIDA
STATE ROAD DEPARTMENT

RIGHT OF WAY MAP

STATE ROAD No. 77 BAY COUNTY

	BY	DATE
DRAWN	O.Y.	7-1-69
TRACED	B.H.	7-25-69
CHECKED		
COMPARED		
INDEXED		

APPROVED BY
DISTRICT ENGINEER — DATE 3-5-70
DIVISION OF RIGHTS OF WAY — DATE 5-8-70
STATE HIGHWAY ENGINEER

SECTION 46060-2504 SHEET 20 OF 23

FROM S.R. 75 (U.S. 231) NORTH THRU LYNN HAVEN

FED. ROAD DIST. NO.	STATE	PROJECT No.	FISCAL YEAR	SHEET No.
3	FLA.	46060-2504		21

P.I. Sta. 48+70.78
Δ 22°58'30" Lt.
D 3°00'
T 388.13'
L 765.83'
R 1909.86'
P.C. Sta. 44+82.65
P.T. Sta. 52+48.48

SEC. 4, T-3-S, R-14-W
Scale 1"=50'

END SURVEY
P.T. STA. 52+48.48

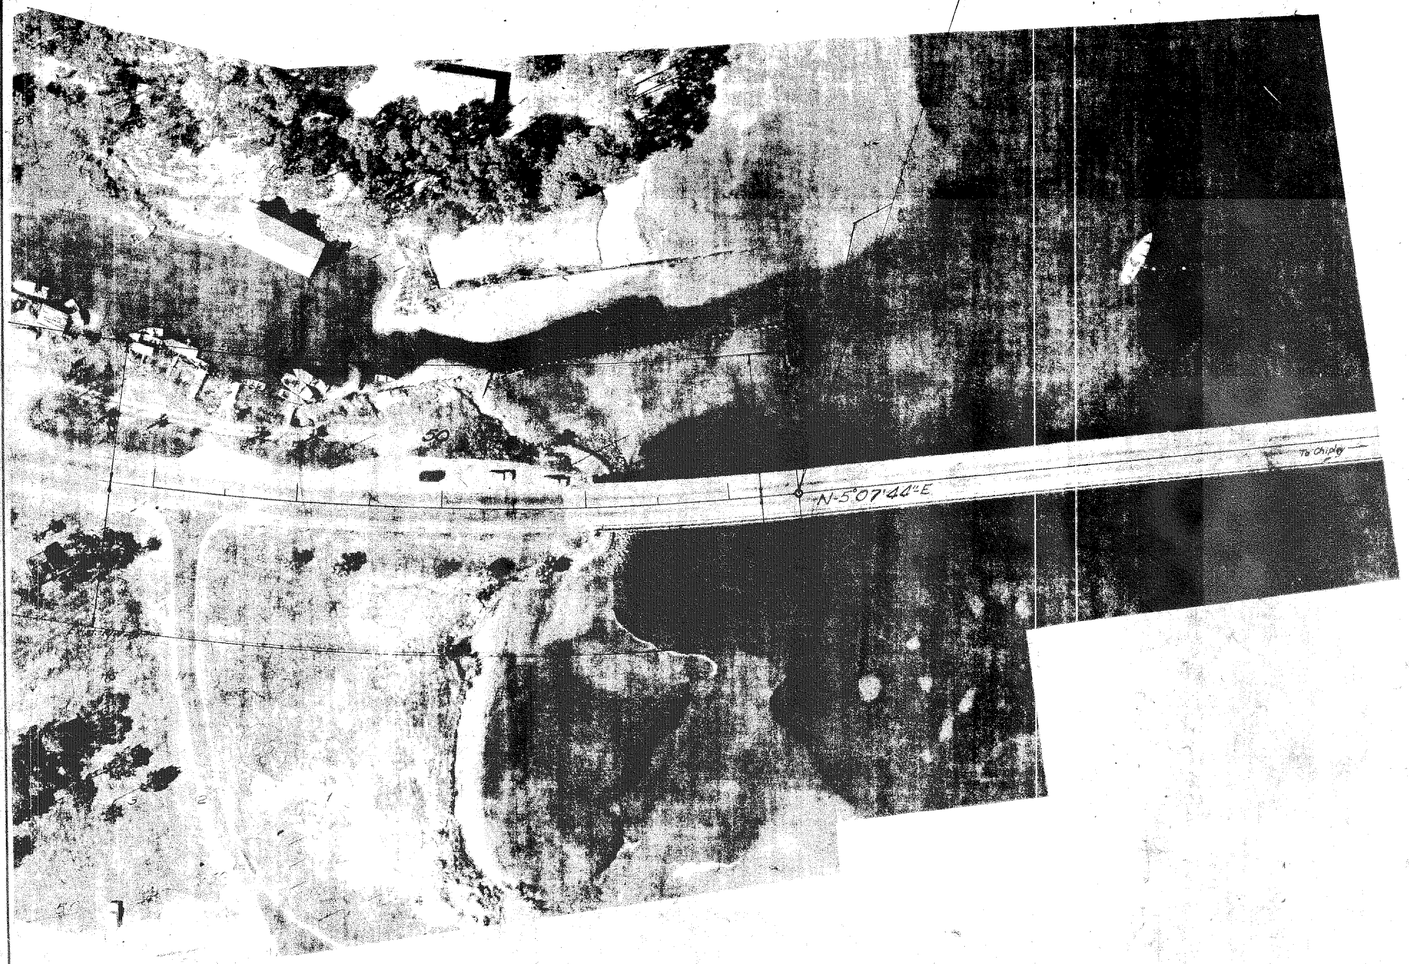

AMMENDMENT TO
PLAT No. 1 OF LYNN HAVEN
Plat Book 5, Page 10

STATE OF FLORIDA
STATE ROAD DEPARTMENT

RIGHT OF WAY MAP

STATE ROAD No. 77 BAY COUNTY

	BY	DATE	APPROVED BY	DATE
DRAWN	D.V.	7-1-69	T. B. Webb Jr.	3-5-70
TRACED	B.H.	72569		DISTRICT ENGINEER
CHECKED				5-8-70
COMPARED				DATE
INDEXED				ENGINEER OF RIGHTS OF WAY

REVISIONS	BY	DATE
Change Plat No.	J.M.C.	12-9-70

SECTION 46060-2504 SHEET 21 OF 23

SR 77 S.R. 75 (U.S. 231) NORTH THRU LYNN HAVEN
NORTH BAY BRIDGE

F.A. PROJECT NO.	SHEET NO.
N/A	

SEC. 9, T-3-S, R-14-W

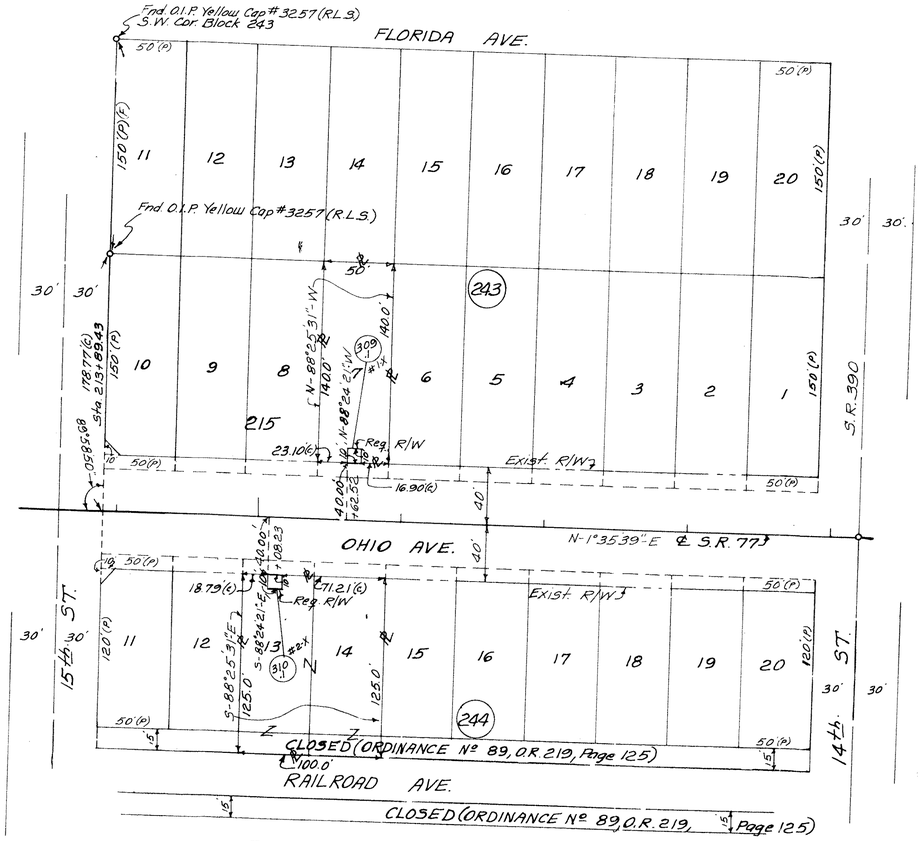

PLAT NO. 1 of LYNN HAVEN
P.B. 5, P. 9

NOTE:
Block Tie Computed From Survey Performed By Frank G. Glenn, Fla. R.L.S. No. 597
Date: May 27, 1987

FLORIDA DEPARTMENT OF TRANSPORTATION
RIGHT OF WAY ENGINEERING SECTION

RIGHT OF WAY MAP

STATE ROAD NO. 77 BAY COUNTY

	BY	DATE	APPROVED BY	DATE
DRAWN	Everett	9-9-87	[signature] DISTRICT SURVEYOR R/W	11-1-91
TRACED	Everett	9-10-87		
CHECKED	Myers	9-11-87		

MAPS PREPARED BY Dist. III
FIELD BOOK NO'S. T-1012
W.P.I. NO. N/A
SCALE: 1" = 50'
SECTION 46060-2504
SHEET 22 OF 23

REVISION	BY	DATE
Change Sheet No.	J.M.G.	12-19-91

FROM S.R. 75 (U.S. 231) NORTH THRU LYNN HAVEN TO NORTH BAY BRIDGE

F.A. PROJECT NO.	SHEET NO.
N/A	

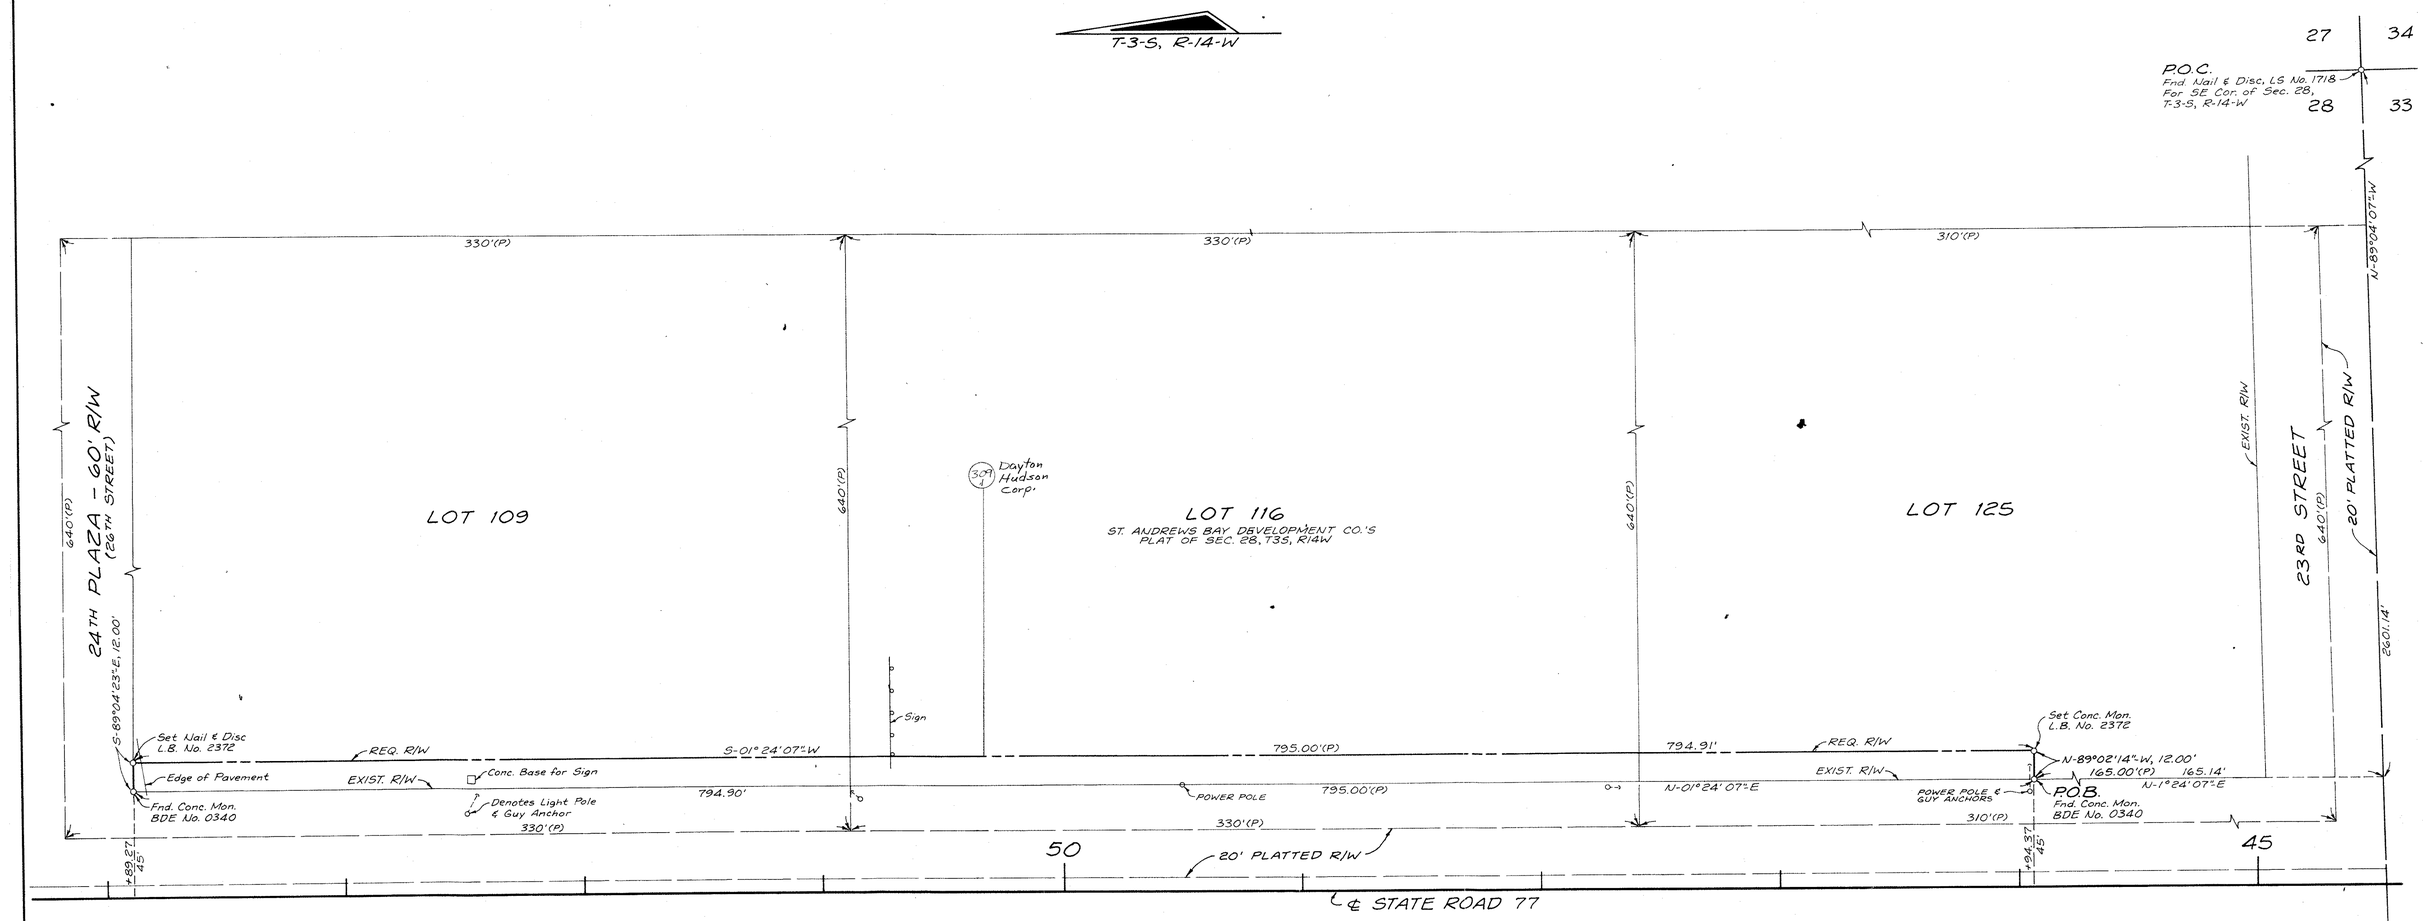

NOTE:
ALL INFORMATION ON THIS SHEET WAS DERIVED FROM A FIELD SURVEY DATED 6-27-91 BY BUELL H. HARPER, JR. ELS NO. 1718 OF BUCHANAN & HARPER, INC., PANAMA CITY, FLORIDA

LEGEND

P.O.C.	POINT OF COMMENCEMENT
P.O.B.	POINT OF BEGINNING
SEC.	SECTION
T-3-S	TOWNSHIP 3 SOUTH
R-14-W	RANGE 14 WEST
Fnd.	FOUND
Conc.	CONCRETE
Mon.	MONUMENT
Cor.	CORNER
R/W	RIGHT OF WAY
(P)	PLAT
N/A	NOT APPLICABLE
3RD	THIRD
T	TOWNSHIP
R	RANGE
&	AND
REQ.	REQUIRED
ST.	SAINT
CO.	COMPANY

FLORIDA DEPARTMENT OF TRANSPORTATION
RIGHT OF WAY SURVEYING AND MAPPING

RIGHT OF WAY MAP

STATE ROAD NO. 77 — BAY COUNTY

	BY	DATE	APPROVED BY	DATE
DRAWN	J.M.G.	9-16-91	R. L. Hood	11-04-91
TRACED	N/A	N/A	DISTRICT SURVEYOR ADMINISTRATOR	
CHECKED	R.N.	11-1-91		

MAPS PREPARED BY: 3RD DISTRICT — FIELD BOOK NO'S.: N/A
W.P.I. NO. N/A — SCALE 1" = 30'
SECTION 46060-2504 — SHEET 23 OF 23

REVISION	BY	DATE

FROM S.R. 75 (U.S. 231) NORTH THRU LYNN HAVEN TO NORTH BAY BRIDGE

PLAN HOLD CORPORATION • IRVINE, CALIFORNIA
RECORDED BY PLUMBER 0173
REVISION LOG OF PRINT ON THIS LINE
REVISION LOG OF PRINT ON THIS LINE
REVISION LOG OF PRINT ON THIS LINE
IRVINE, CALIFORNIA
USA