FED. ROAD DIV. No.	STATE	SECTION JOB No.	FISCAL YEAR	SHEET No.	TOTAL SHEETS
3	FLA.	4607-101	48	1	1

37

BEGIN JOB NO. 4607-101
STATION 10+00.22 =
STA. 42+67.77, ROAD NO. 79

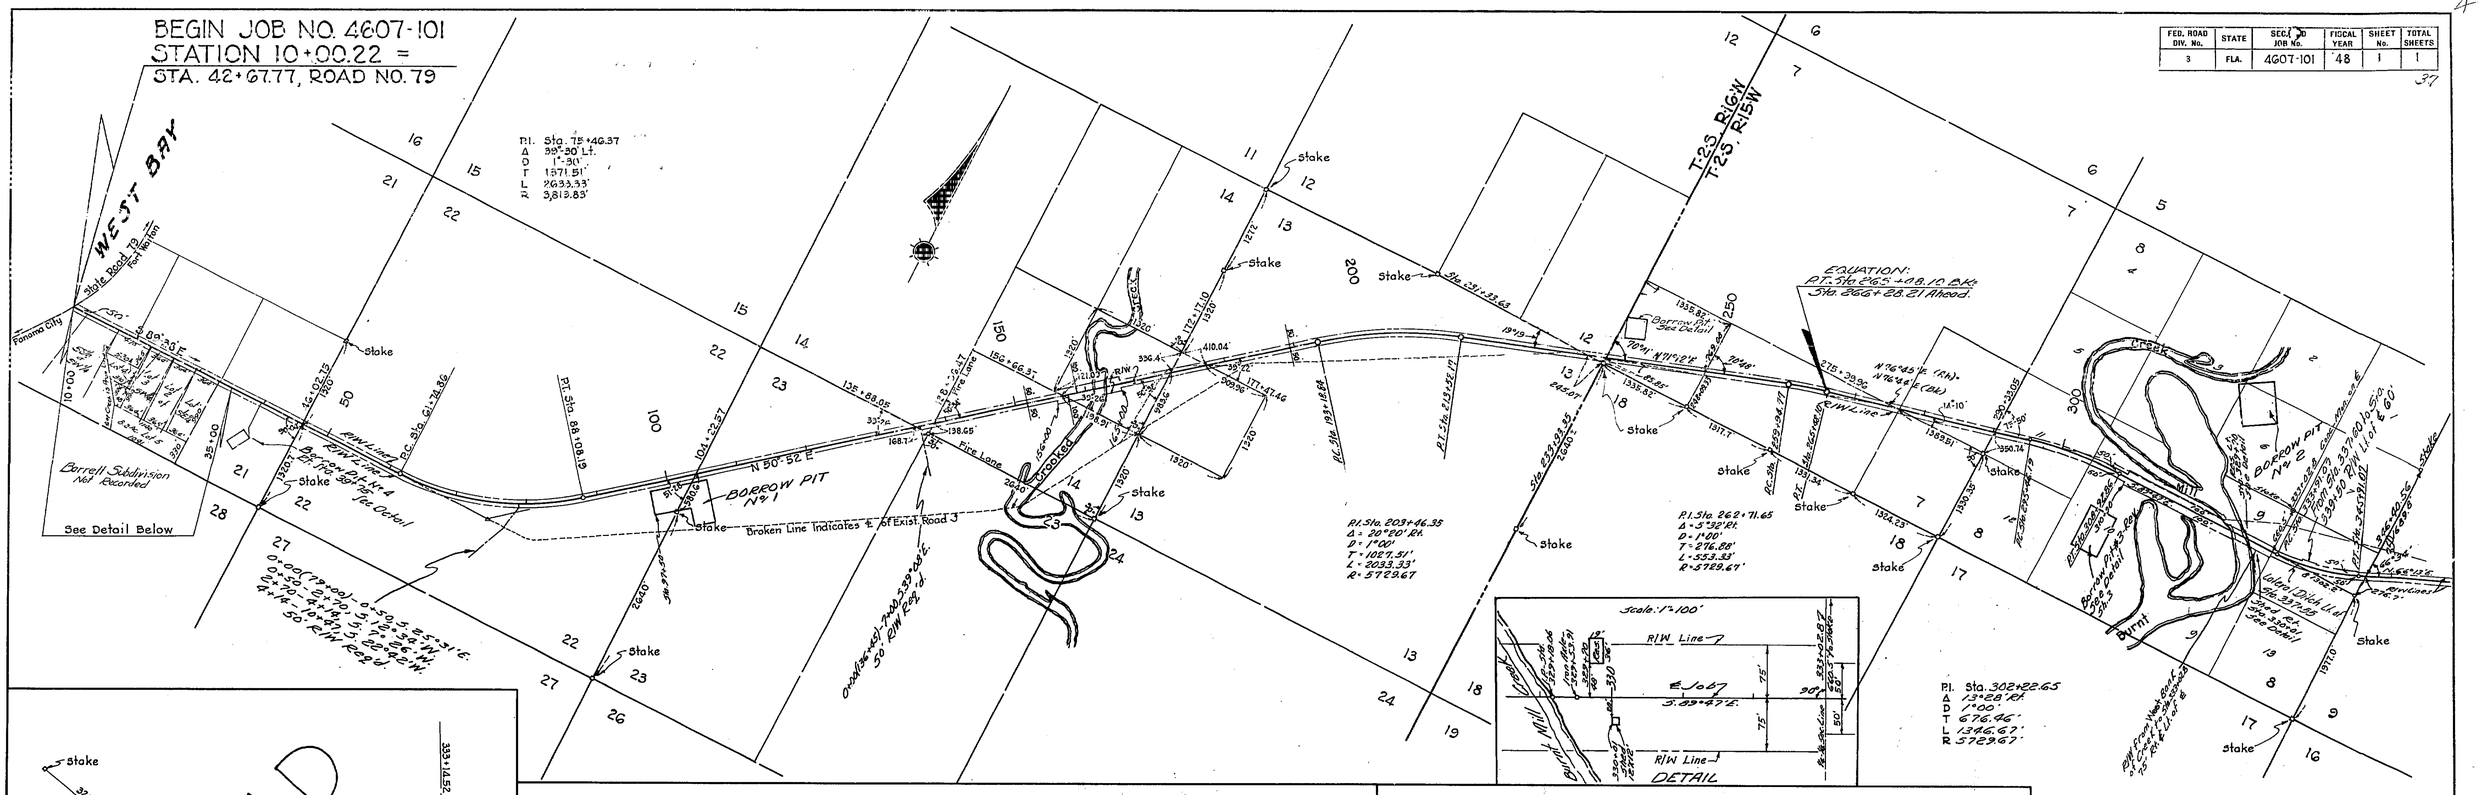

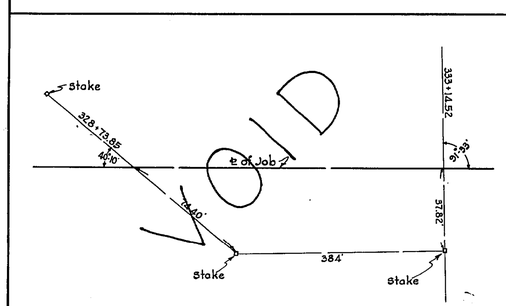

DETAIL OF TIES AT STA'S 328+73.85 & 333+14.52
NO SCALE

TABULATION OF POWER AND TELEPHONE POLES

STATION	POWER POLES RT.	POWER POLES LT.	TEL. POLES RT.	TEL. POLES LT.
10 + 22	21'			
10 + 69				58'
11 + 55	27'			
12 + 05	22'			
18 + 10	25'			
20 + 95	23'			
21 + 29	29'			
22 + 45	29'			
28 + 25	21'			
30 + 98				23'
31 + 04	20'			
32 + 68				22'
33 + 50				24'
36 + 10				20'
37 + 78				25'
38 + 28				24'
41 + 16				26'
42 + 81				25'
44 + 57				25'
46 + 26				25'
47 + 95				26'
49 + 65				26'
51 + 35				26'
53 + 05				26'
54 + 74				26'
56 + 45				25'
58 + 15				25'
59 + 85				24'
61 + 91				24'
63 + 25				23'
64 + 95				22'
66 + 62			12'	
68 + 35			33'	
69 + 32			26'	
230 + 7			32'	
233 + 43			22'	
235 + 14			18'	
236 + 63			14'	
238 + 34			8'	
240 + 14			4'	
241 + 94			1'	
248 + 69				6'
265 + 37				12'
266 + 38				6'
268 + 69				20'
250 + 37				23'
252 + 06				29'
253 + 71				23'
255 + 46				18'
257 + 20				31'
259 + 87				
264 + 00				en ℄
265 + 66				20'
266 + 30				13'
268 + 12				20'
269 + 95				20'
272 + 39				19'
273 + 78				18'
275 + 00				20'
276 + 69				20'
278 + 38				20'
279 + 07				20'
280 + 77				20'
281 + 46				19'
283 + 11				19'
284 + 81				19'
286 + 50				19'
288 + 14				19'
289 + 86				19'
291 + 54				19'
293 + 24				19'
294 + 84				19'
296 + 55				19'
298 + 25				19'
299 + 96				19'
301 + 66				19'
303 + 32				19'
304 + 97				19'
306 + 63				19'
308 + 29				19'
309 + 94				19'
311 + 60				19'
313 + 25				19'
314 + 91				19'
316 + 57				19'
318 + 22				19'
319 + 88				19'
321 + 53				19'
323 + 19				19'
324 + 84				19'
326 + 50				19'
328 + 15				19'
329 + 81				19'
331 + 46				19'
333 + 12				19'
334 + 77				19'
336 + 43				19'
338 + 08				19'
339 + 74				19'
341 + 39				19'
343 + 05				19'
344 + 70				19'
346 + 36				19'
348 + 01				19'
349 + 67				19'
351 + 32				19'
352 + 98				19'
354 + 63				19'
356 + 29				19'
357 + 94				19'
359 + 60				19'
361 + 25				19'
362 + 91				19'
364 + 04				19'

TABULATION OF JOB ℄ RT. & LT. OF EXISTING ROAD ℄

STATION	RT.	LT.	℄ ON ℄	JOB ℄ CROSSES EXIST. ROAD ℄ TO RT.	JOB ℄ CROSSES EXIST. ROAD ℄ TO LT.
10+00 to 61+62			✓		
62 + 00		2'			
63 + 00		7'			
64 + 00	13'				
65 + 00	21'				
66 + 00	36'				
67 + 00	49'				
68 + 00	65'				
69 + 00					
70 + 00					
71 + 15			✓		✓
72 + 00	22'				
73 + 00	43'				
74 + 00	19'				
75 + 00	2'				
76 + 00					
77 + 00	13'				
78 + 00	37'				
79 + 00	49'				
80 + 00	48'				
81 + 00	40'				
82 + 00	11'				
83 + 00					
84 + 00	4'				
85 + 00	1'				
271+20 to 294+00			✓		
295 + 00	8'				
296 + 00	4'				
297 + 00	10'				
298 + 00	16'				
299 + 00	24'				
300 + 00	34'				
301 + 00	41'				
302 + 00	49'				
303 + 00	56'				
304 + 00	63'				
305 + 00	69'				
306 + 00	72'				
307 + 00	75'				
308 + 00	76'				
309 + 00	75'				
310 + 00	73'				
311 + 00	70'				
312 + 00	67'				
313 + 00	64'				
314 + 00	61'				
315 + 00	58'				
316 + 00	55'				
317 + 00	52'				
318 + 00	49'				
319 + 00	46'				
320 + 00	43'				
321 + 00	40'				
322 + 00	37'				
323 + 00	34'				
324 + 00	31'				
325 + 00	28'				
326 + 00	25'				
327 + 00	22'				
328 + 00	19'				
329 + 00	16'				
330 + 00	13'				
331 + 00	10'				
332 + 00	7'				
333 + 00	4'				
334 + 00	1'				
335 + 00					
336 + 00					
TIE TO TRIANGULATION STATION "BURNT"
NO SCALE

P.I. Sta. 45+86.88
Δ 18°-40' Lt.
D 1°-56'
T 487.11'
L 965.52'
R 2963.72'

BEGIN JOB NO. 4607-101
STATION 10+00.22 =
STA. 42+67.77, ROAD NO. 79

A Part Of
Barrett Subdivision
See Above Lt. For Lot Dimensions
Not Recorded

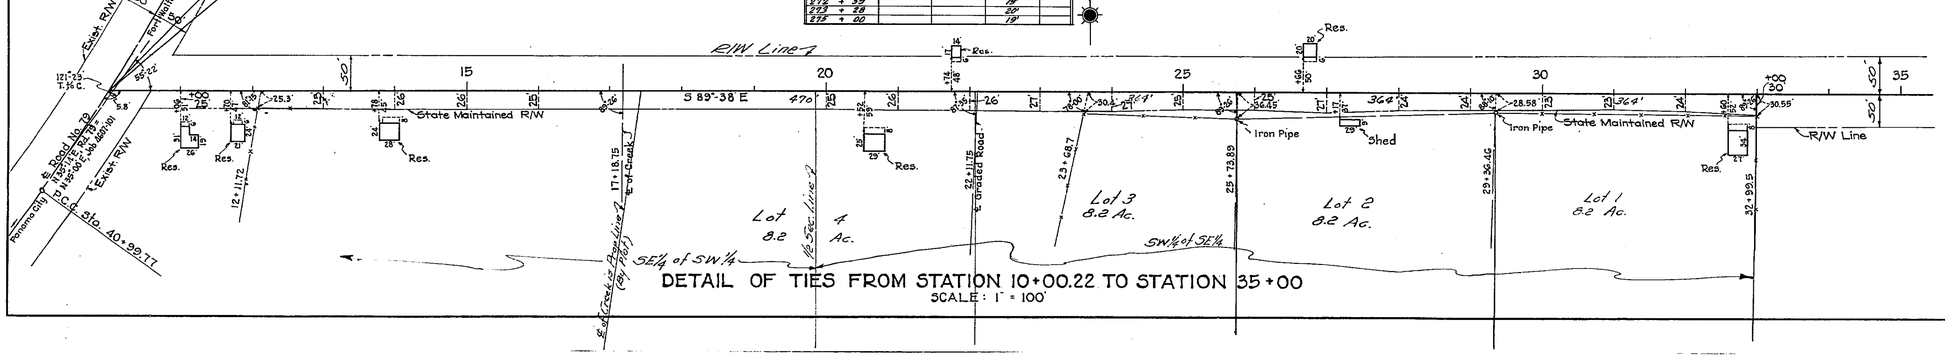

DETAIL OF TIES FROM STATION 10+00.22 TO STATION 35+00
SCALE: 1" = 100'

REQUIRED R/W WIDTH'S

50' RT. & 50' LT. OF ℄ FROM BEG. OF JOB TO STA. 156+00
100' RT. & 100' LT. OF ℄ FROM STA. 156+00 TO STA. 165+00
50' RT. & 50' LT. OF ℄ FROM STA. 165+00 TO STA. 310+00
100' RT. & 100' LT. OF ℄ FROM STA. 310+00 TO WEST CRK. BANK
75' RT. & 75' LT. OF ℄ FROM West Crk. Bank TO STA. 333+02.8
50' RT. & 50' LT. OF ℄ FROM STA. 333+02.8 TO STA. 346+40.56

STATE OF FLORIDA
STATE ROAD DEPARTMENT

RIGHT OF WAY MAP

SECTION No. 4607-101
ROAD No. 388 BAY COUNTY

SCALE 1" = 1000'	NAMES	DATES	APPROVED BY
DRAWN	D. L. T.	4-3-48	
TRACED	W. P.	4-3-48	DIVISION ENGINEER
INDEXED			
REVISED		6-21-49	
REVISED		2-10-49	STATE HIGHWAY ENGINEER
REVISED		3-30-49	
REVISED		3-12-48	

Revised: 2-Part - 5-3-49 Dig 9-17-48 C.L.P. 4-1-76
F.C.L. - 7-25-50 Dmart - 10-15-48
Cwfs. - 11-15-50 Dmart - 12-1-48
Cwfs. - 11-20-50 Dmart - 2-8-49

FED. ROAD DIV. No.	STATE	SEC. AND JOB No.	FISCAL YEAR	SHEET No.	TOTAL SHEETS
3	FLA.	4607-101	48	2	

36

BEGIN REVISION JOB 4607-101
STATION 295+46.19

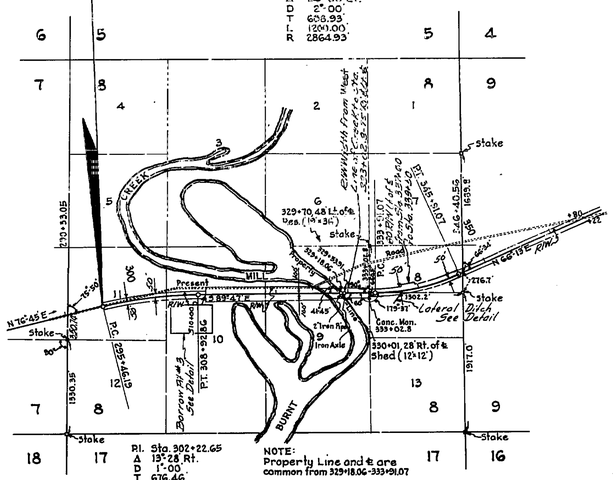

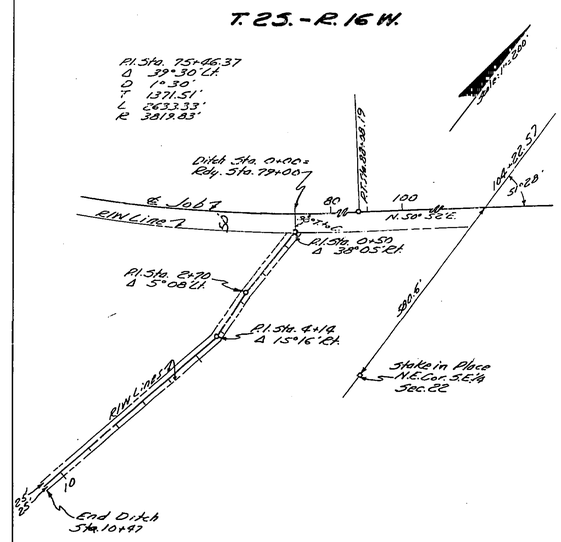

LATERAL DITCH RT. STA. 79+00

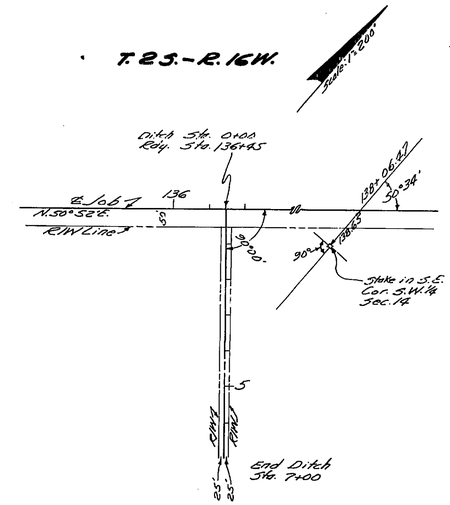

LATERAL DITCH RT. STA. 136+45

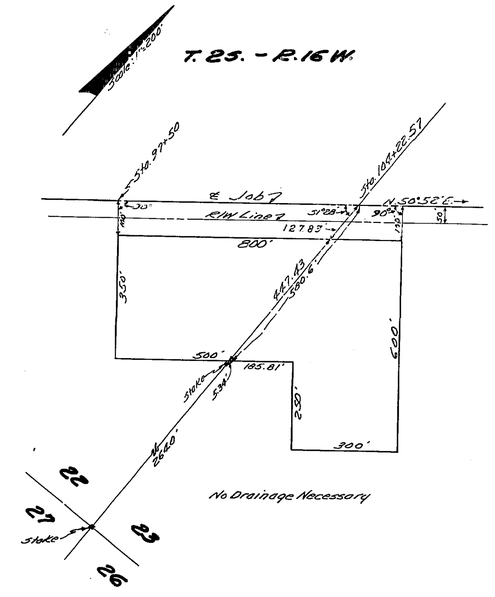

BORROW PIT NO. 1

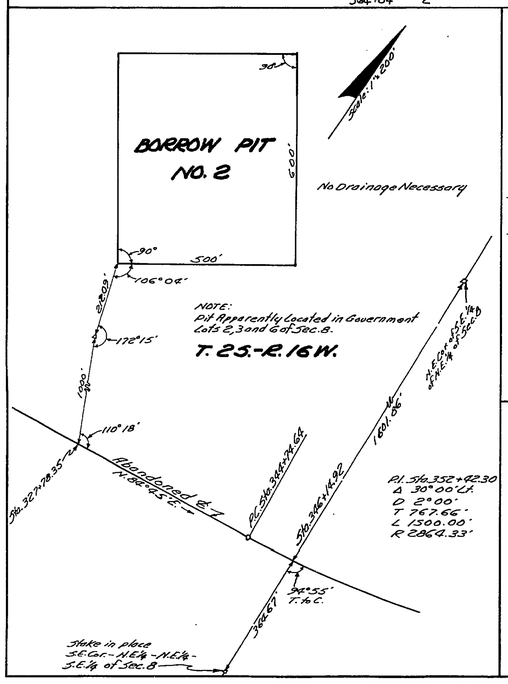

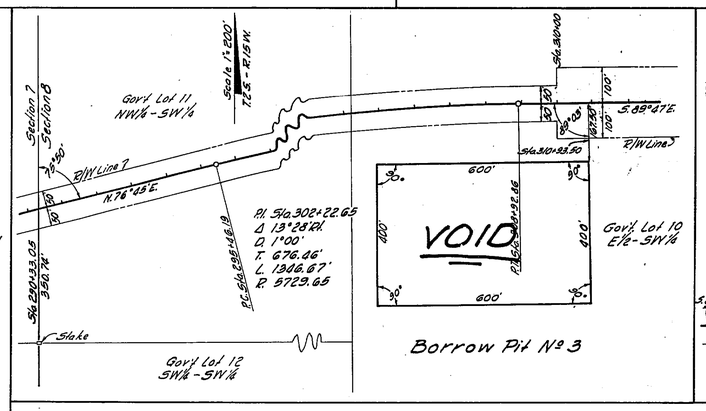

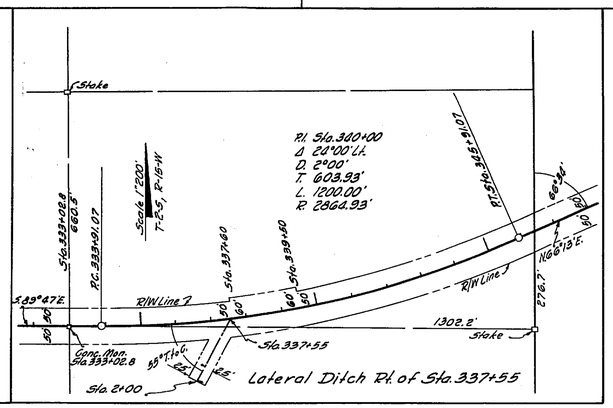

REQUIRED R/W WIDTHS

50' RT. & LT. OF CENTER LINE FROM 295+46.19 TO 310+00
100' " " " " " " 310+00 TO WEST CRK. BANK
75' RT. & 75' LT. OF ℄ FROM WEST CRK. BANK TO STA 333+02.8
50' RT. & 50' LT. OF ℄ FROM STA. 333+02.8 TO STA. 360+51.0

STATE OF FLORIDA
STATE ROAD DEPARTMENT

RIGHT OF WAY MAP

SECTION No. 4607-101
ROAD No. 388 BAY COUNTY

SCALE 1" = 1000'	NAMES	DATES	APPROVED BY
DRAWN	W.P.	9-7-48	
TRACED	W.P.	9-7-48	
INDEXED			DIVISION ENGINEER
REVISED		9-23-48	
REVISED		10-20-48	STATE HIGHWAY ENGINEER

C.L.P. 4-1-76

FED. ROAD DIV. No.	STATE	SEC. AND JOB No.	FISCAL YEAR	SHEET No.	TOTAL SHEETS
3	FLA.			3	

TABULATION OF DEEDS IN FILE

SKD NO	GRANTOR	INSTRUMENT	DATE OF EXEC.	RECORDED BOOK	RECORDED PAGE	CLERKS NO.	REMARKS
1	St. Joe Paper Co.	Q.C. Deed	7-15-48	127	531	87129	R/W
2	Lawson Y. Bedgood etux	Q.C. Deed	6-8-48	125	491	86608	R/W
3 R	VOID - see S.K.D. 17R.						
4 R	VOID - see Canceled - Changed	Alignment					
5	Chandler M. Smith etux	Q.C. Deed	6-8-48	125	461	86062	R/W
6	J. W. Williams etux	Q.C. Deed	6-18-48	125	501	86614	R/W
7	Joe W. Williams etux	Q.C. Deed	6-8-48	125	503	86615	R/W
8							
9	Bay Co. Bou. of Co. Comm.	R/W Contract	5-28-48				
10 R	Dupont (St. Joe) Paper Co.	Easement	12-7-48	132	213	89656	Borrow Pit
11							
12	Bay County -vs- Hunt oil Co.	Order of Taking	7-9-48				
13	Bay Co. -vs- Hunt Oil Co.	Certi. of Clerk	7-21-48				
14	R.C. Thomas etux	Q.C. Deed	6-8-48	128	35	87158	R/W
15							
16							
17 R	St. Joe Paper Co.	Q.C. Deed	11-15-48	131	463	89356	R/W
18 R	Lawson Y. Bedgood etux	Q.C. Deed	11-1-48	131	109	89008	R/W
19 R	J. J. Jones etux	Q.C. Deed	10-23-48	130	401	88756	R/W
20	J. J. Jones etux	Easement	10-23-48	130	409	88755	Ditch
21	VOID - see 10 R. 10-19-48						
22	Du pont - St. Joe Paper Co.	Q.C. Deed	5-12-49	136	297	91987	R/W
23	Florida Forestry & Parks	Letter of Permit	10-30-48				
24	St. Joe Paper Co.	Letter of Permit	12-2-48				
25	St. Joe Paper Co.	Q.C. Deed	10-10-49	140	35	94270	B. Pit R/W
26							
27							
28	St. Joe Paper Co.	B.P. Easement	9-13-50	149	305	735	R/W

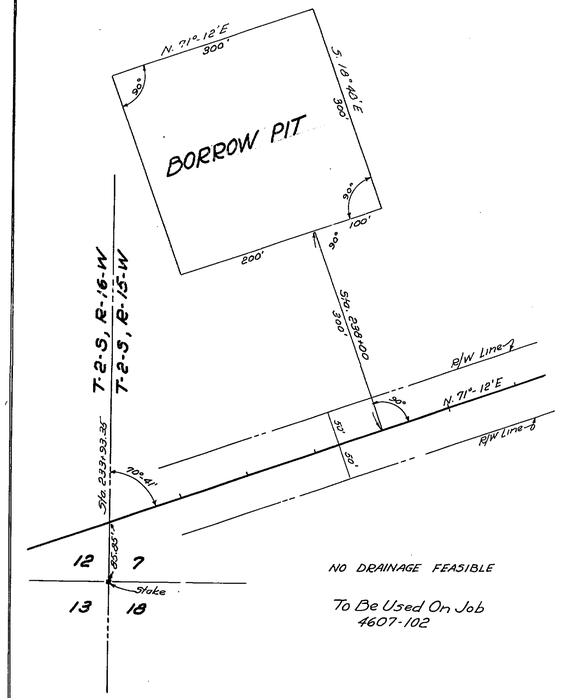

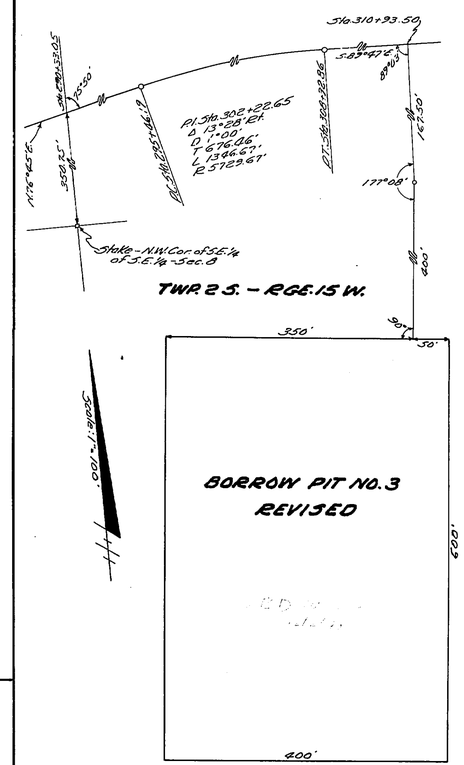

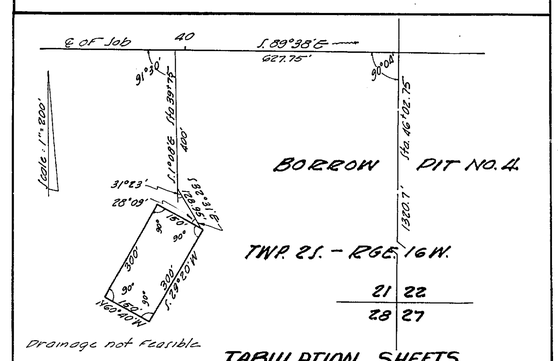

TABULATION SHEETS

STATE OF FLORIDA
STATE ROAD DEPARTMENT

RIGHT OF WAY MAP

SECTION No. 4607

ROAD No. 388 BAY COUNTY

	NAMES	DATES	APPROVED BY
SCALE 1" =			
DRAWN			
TRACED	Brown	12-2-49	DIVISION ENGINEER
INDEXED			
REVISED	RDG. CLS.	7-22-50 8-16-50	STATE HIGHWAY ENGINEER
REVISED			