FED. ROAD DIV. No.	STATE	SEC. AND JOB No.	FISCAL YEAR	SHEET No.	TOTAL SHEETS
3	FLA.	4607-102	50	1	1

39

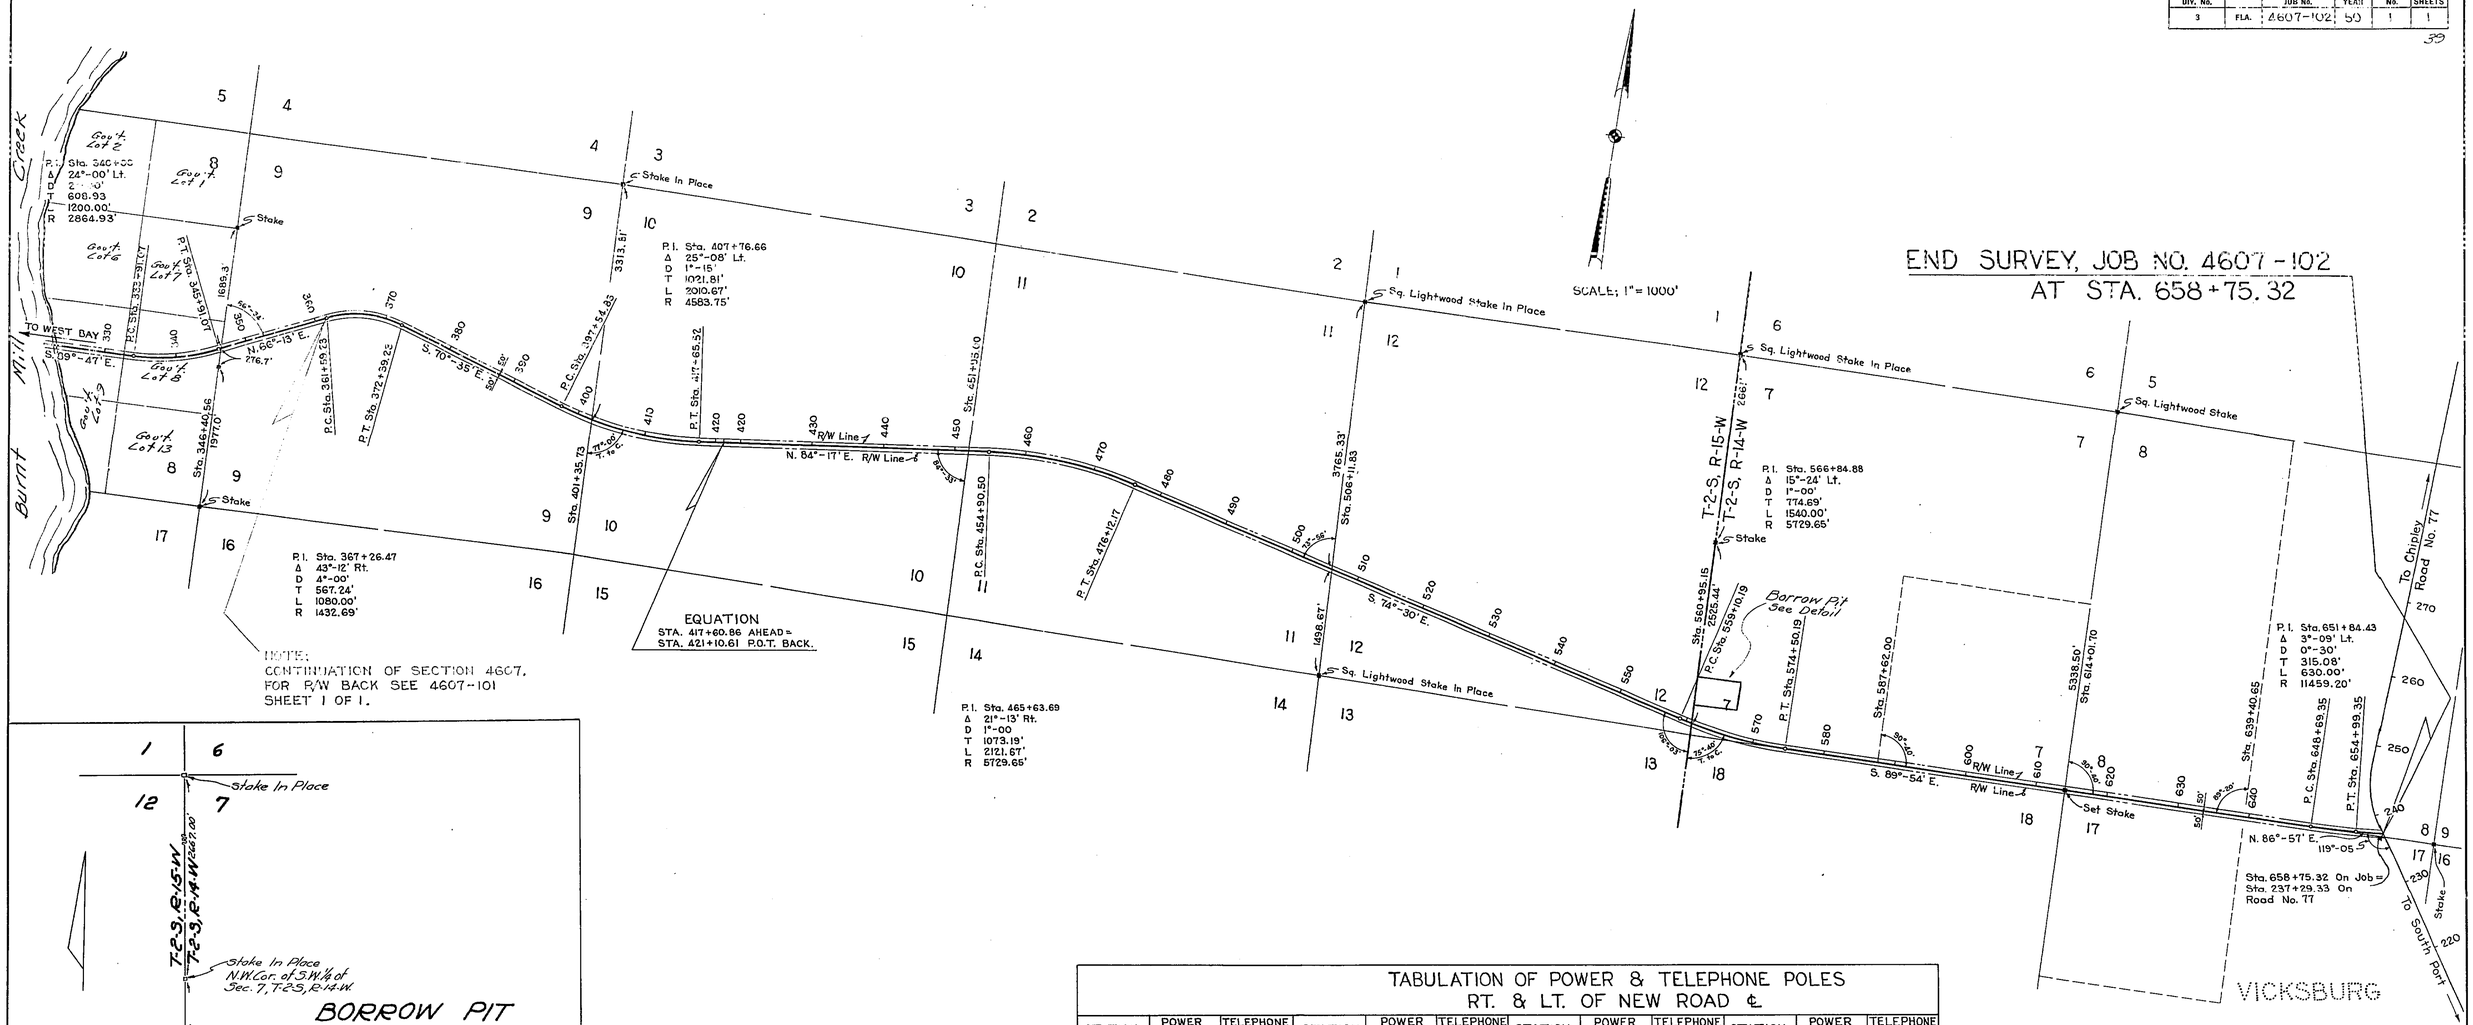

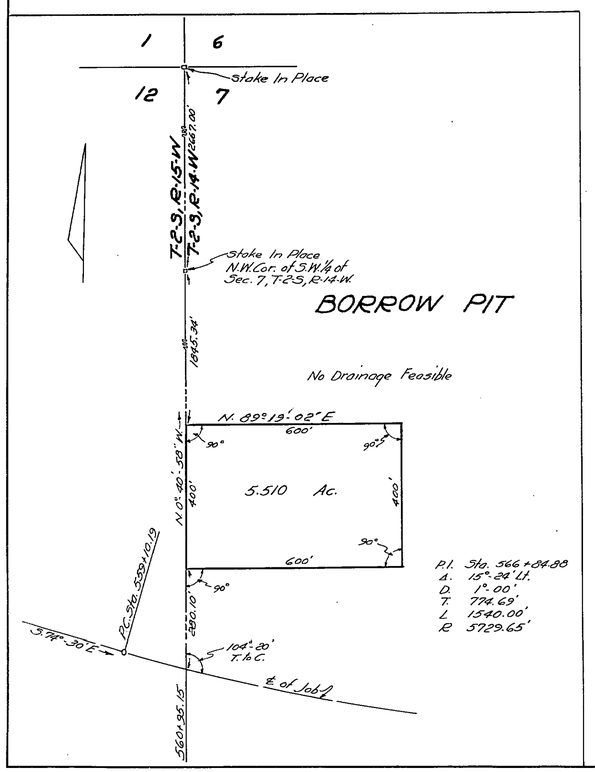

TABULATION OF POWER & TELEPHONE POLES RT. & LT. OF NEW ROAD ℄

STATION	POWER RT.	POWER LT.	TELEPHONE RT.	TELEPHONE LT.	STATION	POWER RT.	POWER LT.	TELEPHONE RT.	TELEPHONE LT.	STATION	POWER RT.	POWER LT.	TELEPHONE RT.	TELEPHONE LT.	STATION	POWER RT.	POWER LT.	TELEPHONE RT.	TELEPHONE LT.
365+72			5		441+73				35	541+37			20		607+25			22	
367+40			19		461+57				46	543+06			22		608+94			22	
369+14			18		463+25				12	544+76			23		610+64			22	
370+84			20		464+93			18		546+46			25		612+32			22	
372+59			25		466+64			44		548+14			26		613+00			22	
376+96			24		490+48			45		549+78			28		615+70			22	
377+66			23		492+18			41		551+53			29		617+40			22	
379+31			23		493+86			37		553+33			23		619+10			22	
381+04			21		495+58			29		554+96			33		620+79			22	
382+74			18		497+27			25		556+60			34		622+49			22	
384+45			16		498+97			17		558+31			34		624+17			22	
386+16			13		500+65			13		560+00			38		625+87			22	
387+87			13		502+35			8		561+71			48		627+57			22	
389+54			13		504+04			2		570+00			40		629+07			22	
391+24			11		505+72				2	571+70			30		631+21			22	
392+94			10		507+44				7	573+42			26		632+88			22	
394+63			8		509+14				11	575+10			21		634+59			22	
396+31			5		510+18				8	576+76			22		636+36			22	
398+02			4		512+52				8	578+47			22		637+99			22	
399+72			9		514+12				7	580+15			22		639+69			22	
401+40			18		515+89				5	581+85			21		641+38			22	
403+10			35		517+70				4	583+53			22		643+08			21	
404+74			44		519+31				2	585+24			22		644+94			21	
406+43			18		521+00			0.5		586+92			22		646+60			21	
408+09				4	522+70			2		588+62			22		648+28			20	
409+80				17	524+41			4		590+31			22		649+96			25±	
411+53				22	526+08			6		592+02			22		653+35			23±	
413+21				25	527+80			7		593+66			22		657+14		23±		
414+90				20	529+51			9		595+38			22						
416+60				10	531+23			10		597+10			22						
418+31			5		532+89			12		598+77			22						
420+00			24		534+58			13		600+49			22						
436+00			44		536+28			15		602+16			22						
438+35			17		538+04			16		603+85			22						
440+01				11	539+68			18		605+56			22						

REQUIRED R/W WIDTH
50' RT. & LT. OF ℄ FROM BEGINNING TO END OF SURVEY

STATE OF FLORIDA
STATE ROAD DEPARTMENT

RIGHT OF WAY MAP

SECTION No. 4607-102

ROAD No. 388 BAY COUNTY

SCALE 1" = 1000'	NAMES	DATES	APPROVED BY
DRAWN			DIVISION ENGINEER
TRACED	H. W. T.	8-15-50	
INDEXED			STATE HIGHWAY ENGINEER
REVISED		9-1-50	
REVISED		11-7-50	