FED. ROAD DIST. No.	STATE	FED. AID PROJ. No.	FISCAL YEAR	SHEET NO.	TOTAL SHEETS
8	FLA.	5649	1939	1	1

Book Nº 9710 43

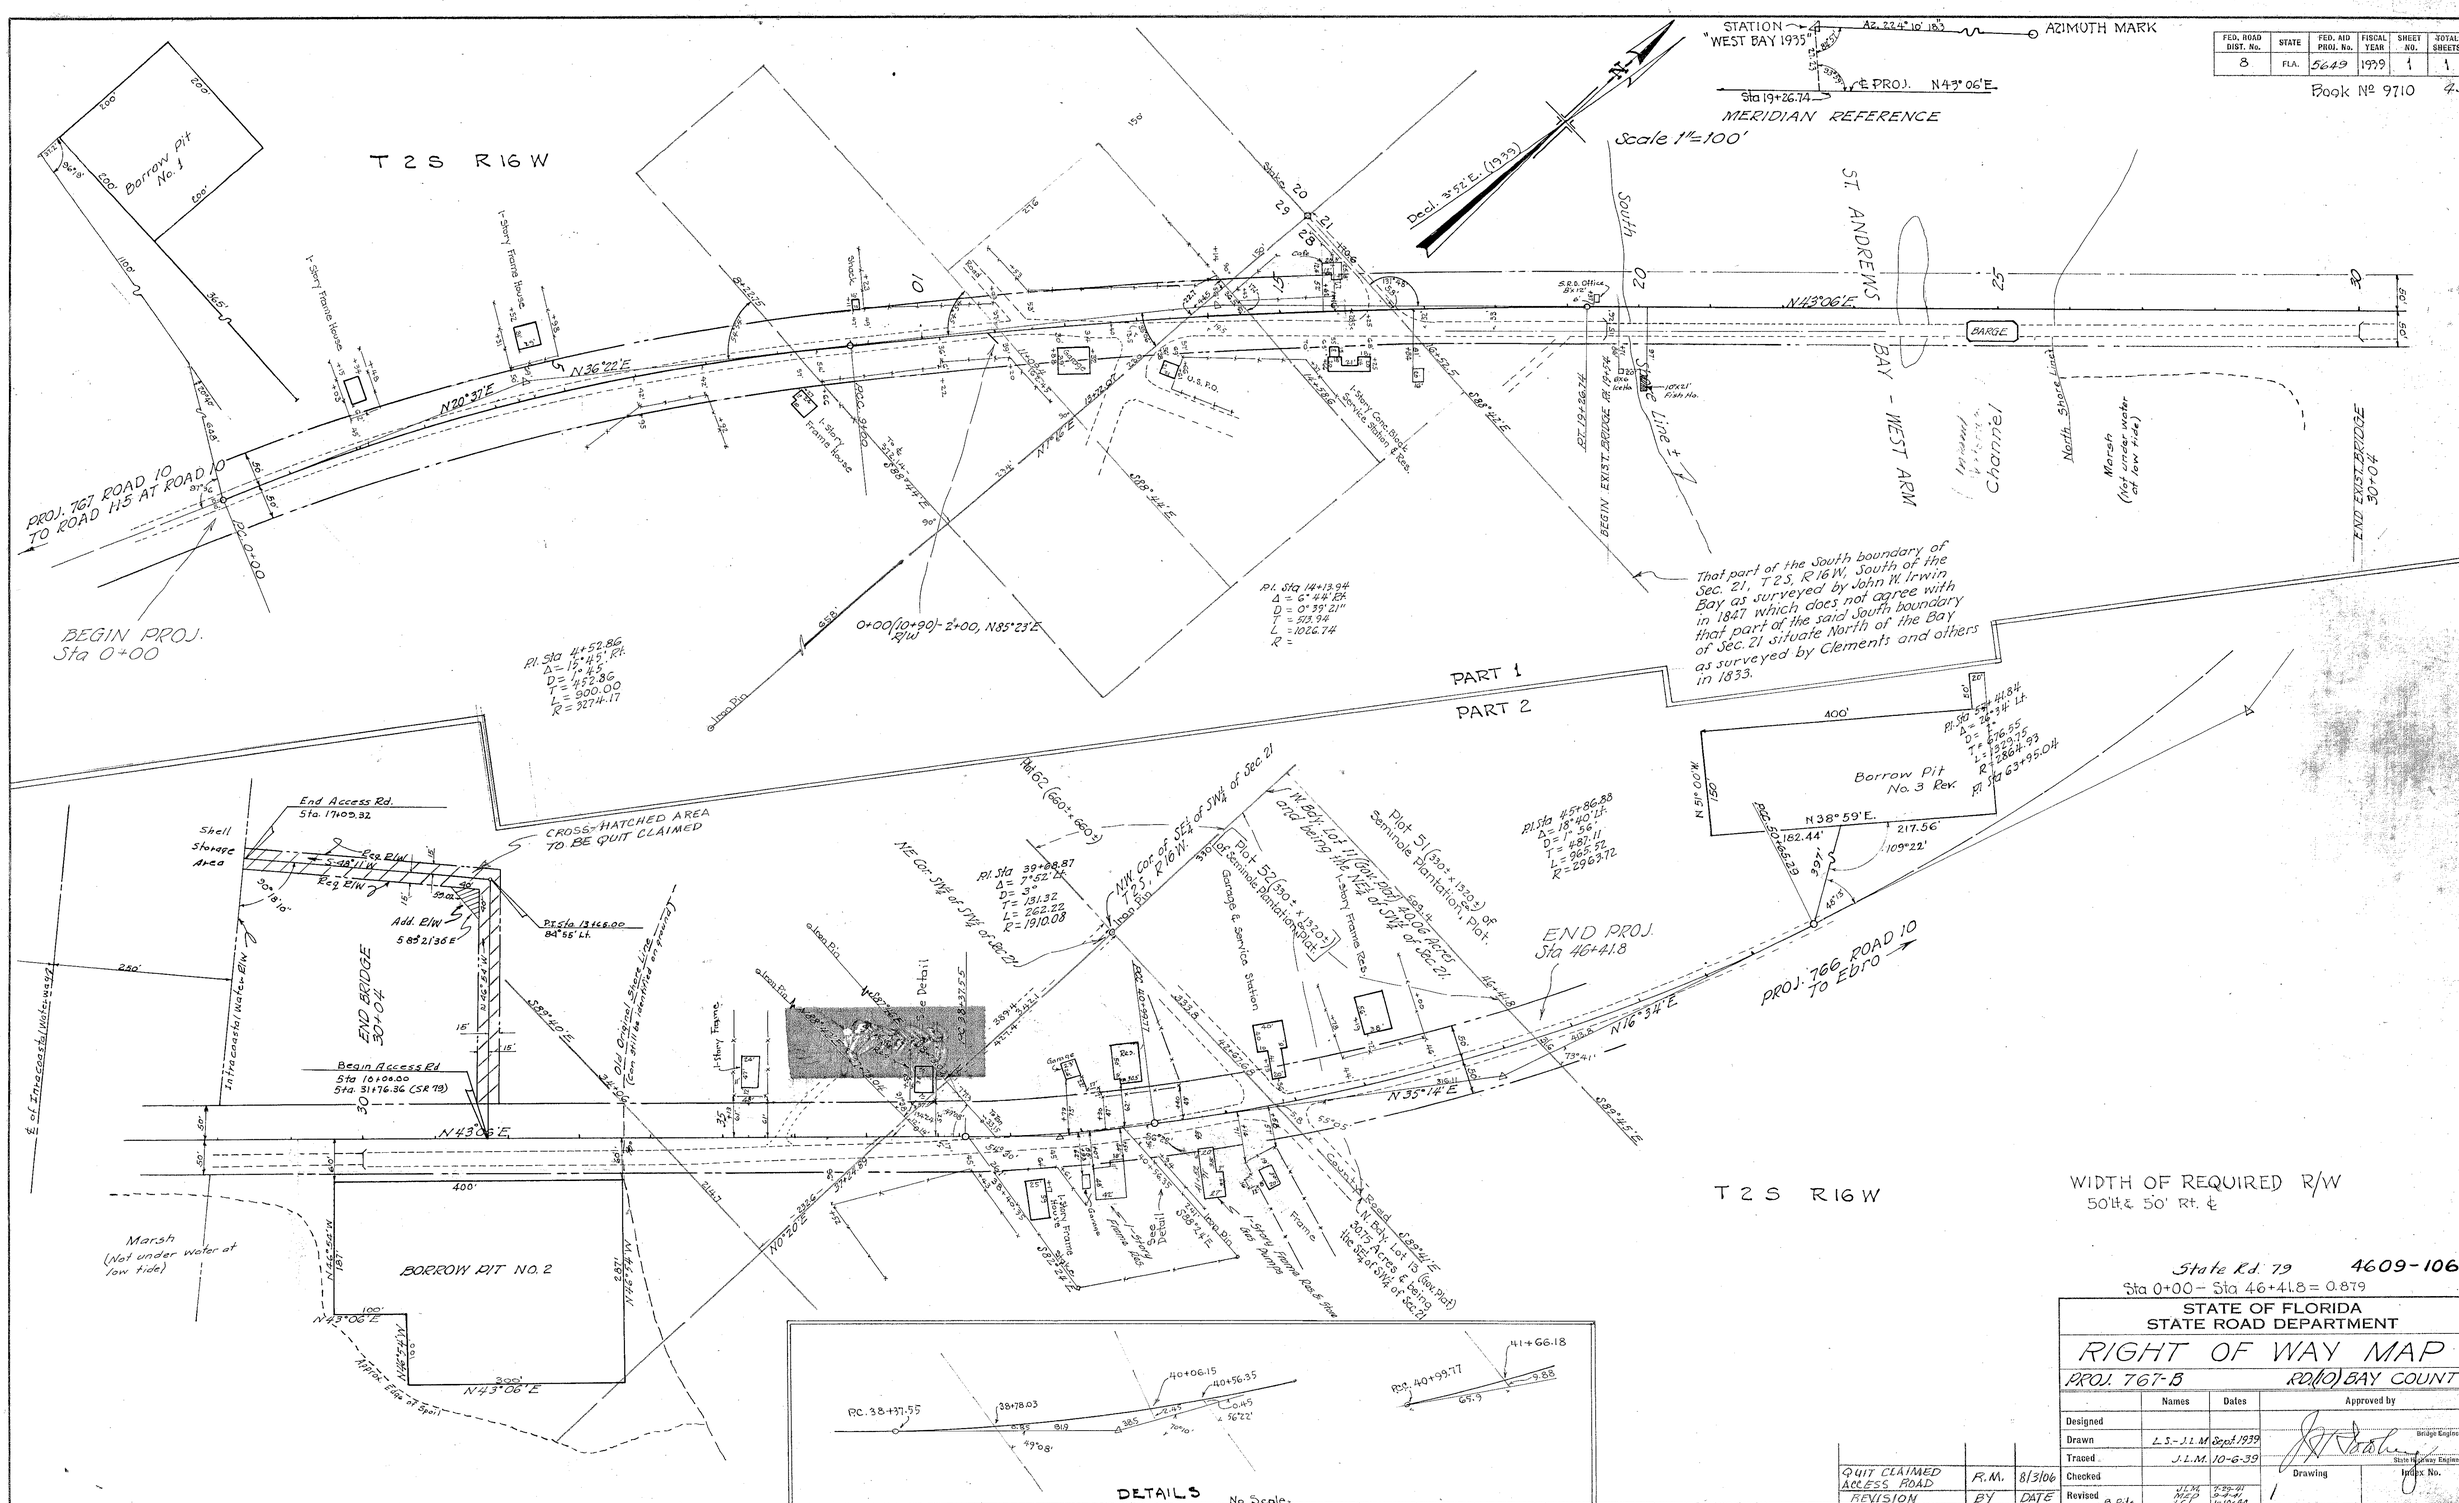

State Rd. 79 4609-106

Sta 0+00 - Sta 46+41.8 = 0.879

STATE OF FLORIDA
STATE ROAD DEPARTMENT

RIGHT OF WAY MAP

PROJ. 767-B RD.(10) BAY COUNTY

	Names	Dates	Approved by
Designed			
Drawn	L.S.-J.L.M.	Sept. 1939	Bridge Engineer.
Traced	J.L.M.	10-6-39	State Highway Engineer.
Checked			Drawing / Index No.
Revised	B. Pils / Topo	J.L.M. 7-29-41 / MED 9-4-41 / LCL 1-10-44 / L 1-17-42	1

QUIT CLAIMED ACCESS ROAD	R.M.	8/3/06
REVISION	BY	DATE