| FED. ROAD DIV. No. | STATE | PROJECT No. | FISCAL YEAR | SHEET No. |
|---|---|---|---|---|
| 3 | FLA. | 46030-2502<br>61030-2503 | | 1 |

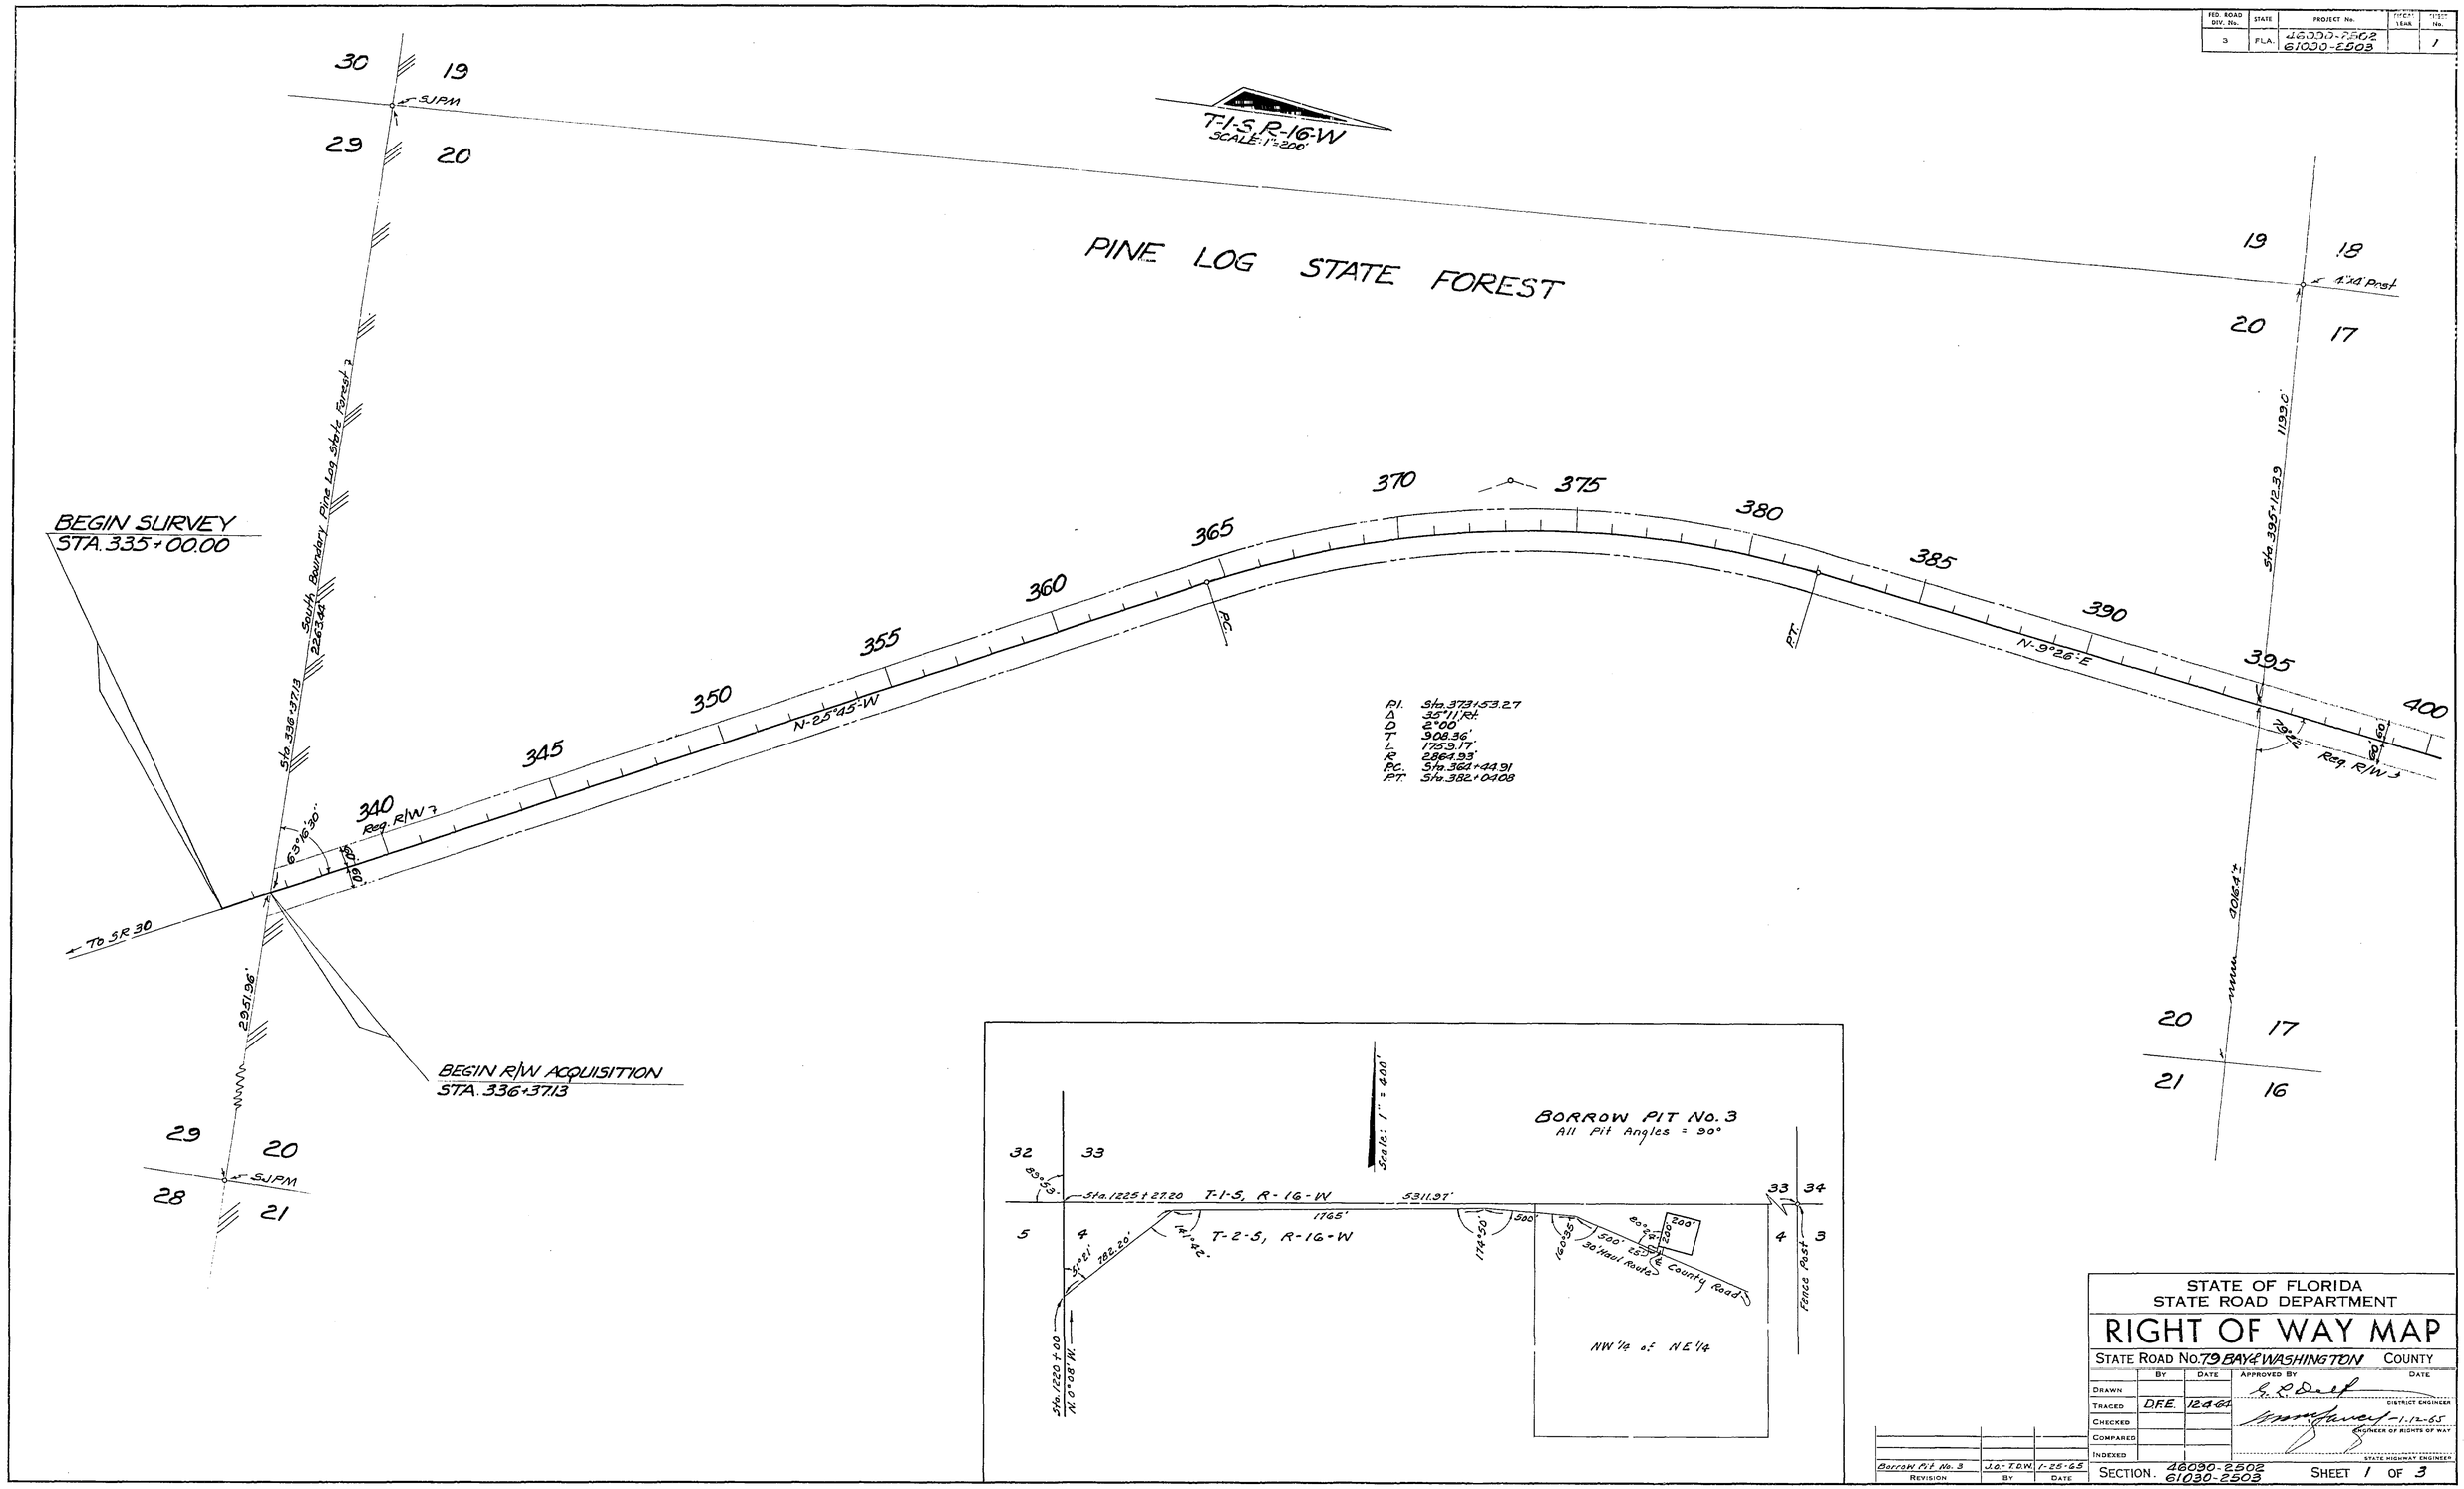


STATE OF FLORIDA
STATE ROAD DEPARTMENT

# RIGHT OF WAY MAP

STATE ROAD No. 79 BAY & WASHINGTON COUNTY

| | BY | DATE | APPROVED BY | DATE |
|---|---|---|---|---|
| DRAWN | | | | |
| TRACED | D.F.E. | 12-4-64 | DISTRICT ENGINEER | |
| CHECKED | | | | |
| COMPARED | | | ENGINEER OF RIGHTS OF WAY | 1-12-65 |
| INDEXED | | | STATE HIGHWAY ENGINEER | |

| REVISION | BY | DATE |
|---|---|---|
| Borrow Pit No. 3 | J.O.-T.D.W. | 1-25-65 |

SECTION. 46030-2502 61030-2503 SHEET 1 OF 3

PINE LOG CREEK BRIDGE

| FED. ROAD DIV. No. | STATE | PROJECT No. | FISCAL YEAR | SHEET No. |
|---|---|---|---|---|
| 3 | FLA. | 46090-2502<br>61030-2503 | | 2 |

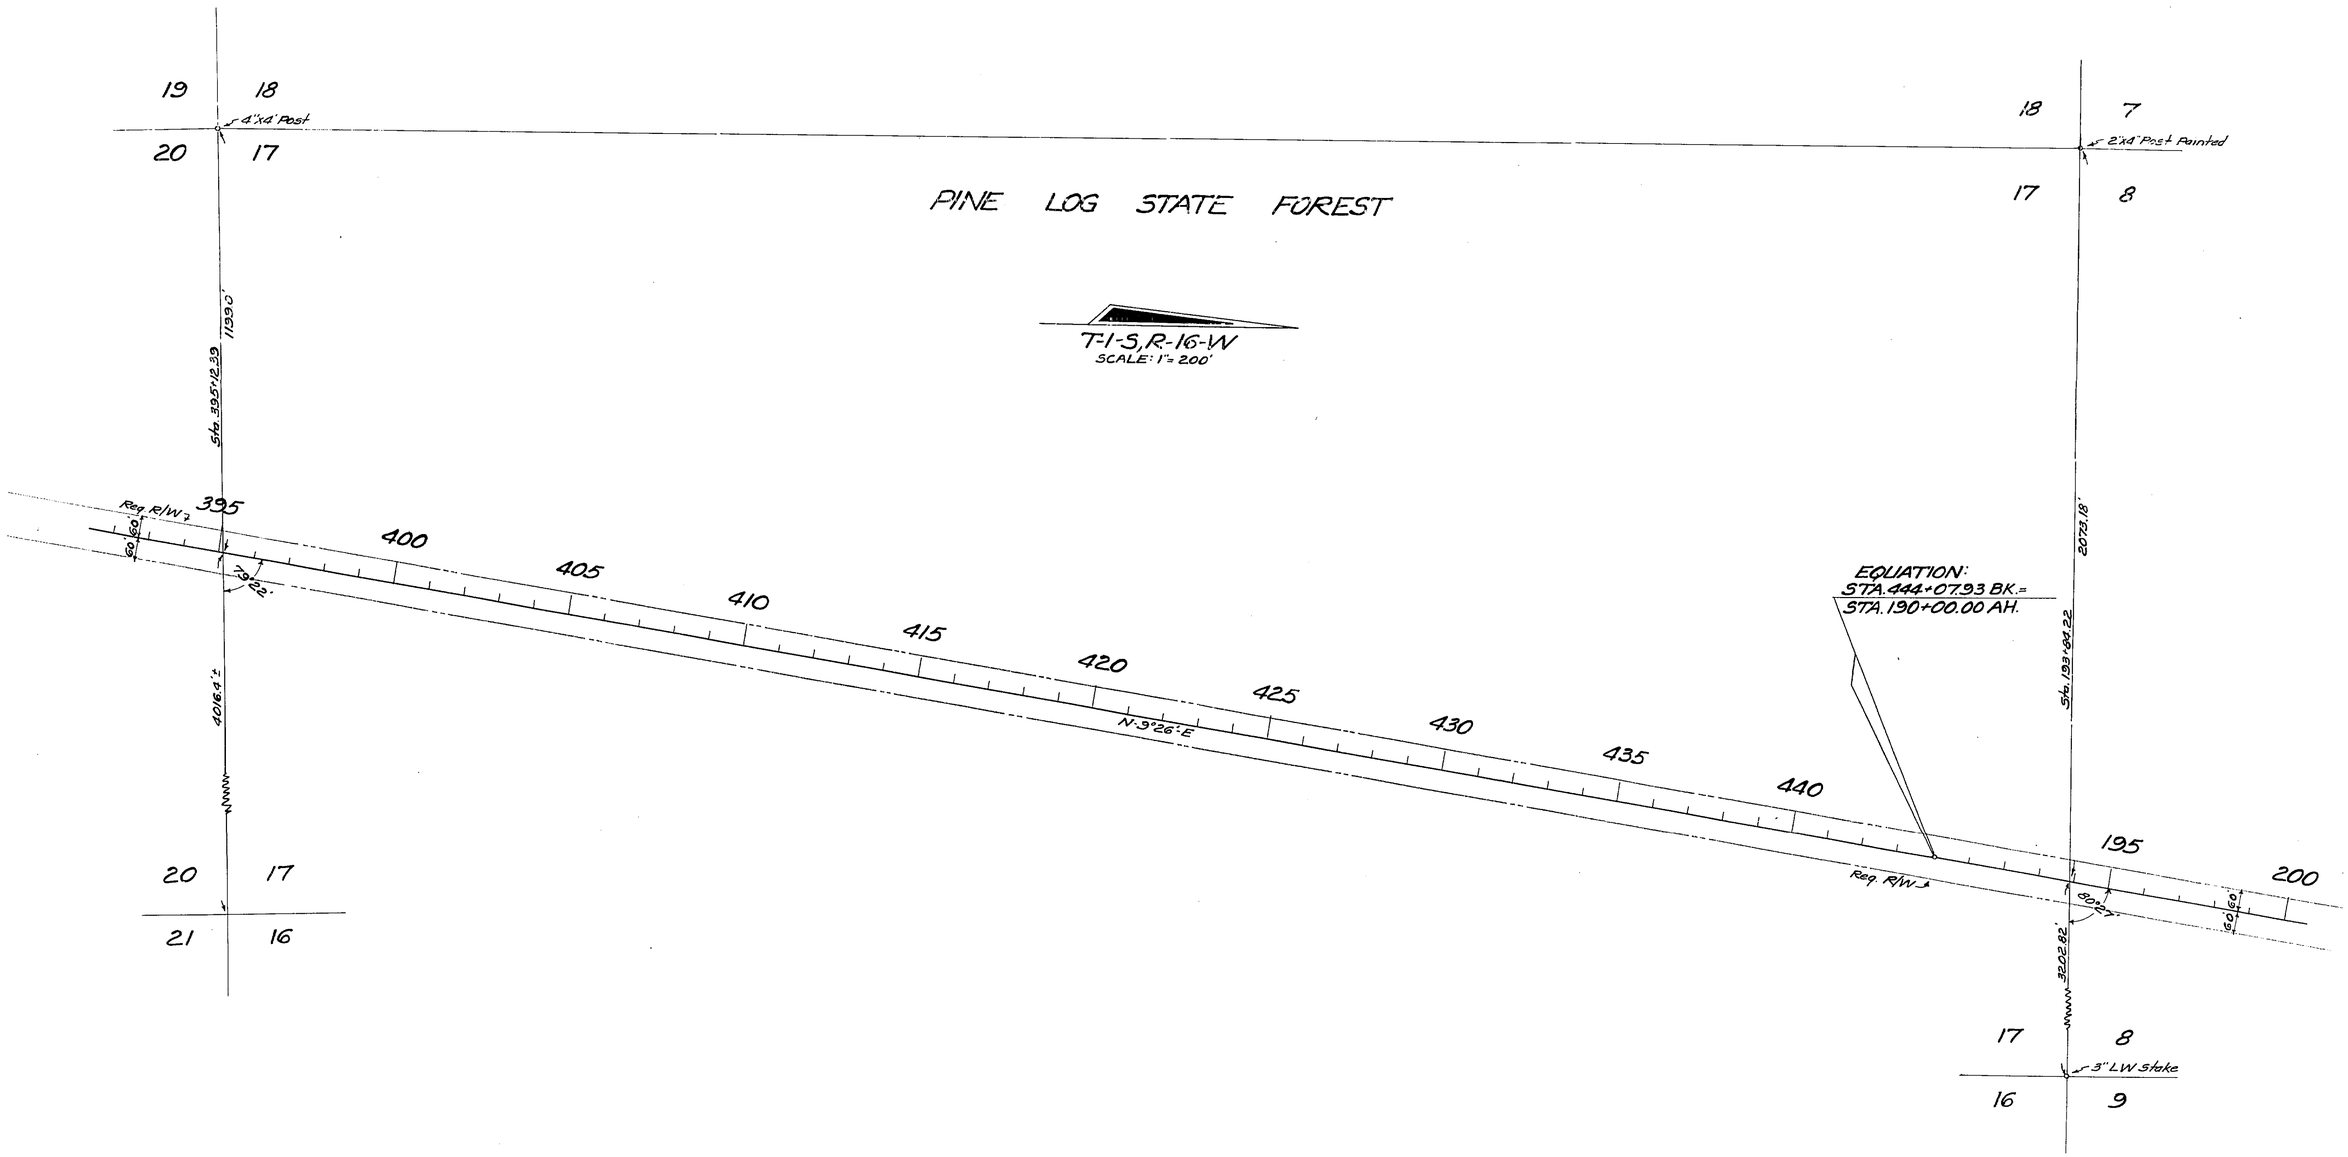


STATE OF FLORIDA
STATE ROAD DEPARTMENT

# RIGHT OF WAY MAP

STATE ROAD No. 79 BAY & WASHINGTON COUNTY

| | BY | DATE | APPROVED BY | DATE |
|---|---|---|---|---|
| DRAWN | | | [signature] | |
| TRACED | DFE | 12-4-64 | DISTRICT ENGINEER | |
| CHECKED | | | [signature] | 1-12-65 |
| COMPARED | | | ENGINEER OF RIGHTS OF WAY | |
| INDEXED | | | STATE HIGHWAY ENGINEER | |

| REVISION | BY | DATE |
|---|---|---|
| | | |

SECTION 46090-2502 61030-2503 SHEET 2 OF 3

PINE LOG CREEK BRIDGE

| FED. ROAD DIV. No. | STATE | PROJECT No. | FISCAL YEAR | SHEET No. |
|---|---|---|---|---|
| 3 | FLA. | 46090-2502<br>61030-2503 | | 3 |

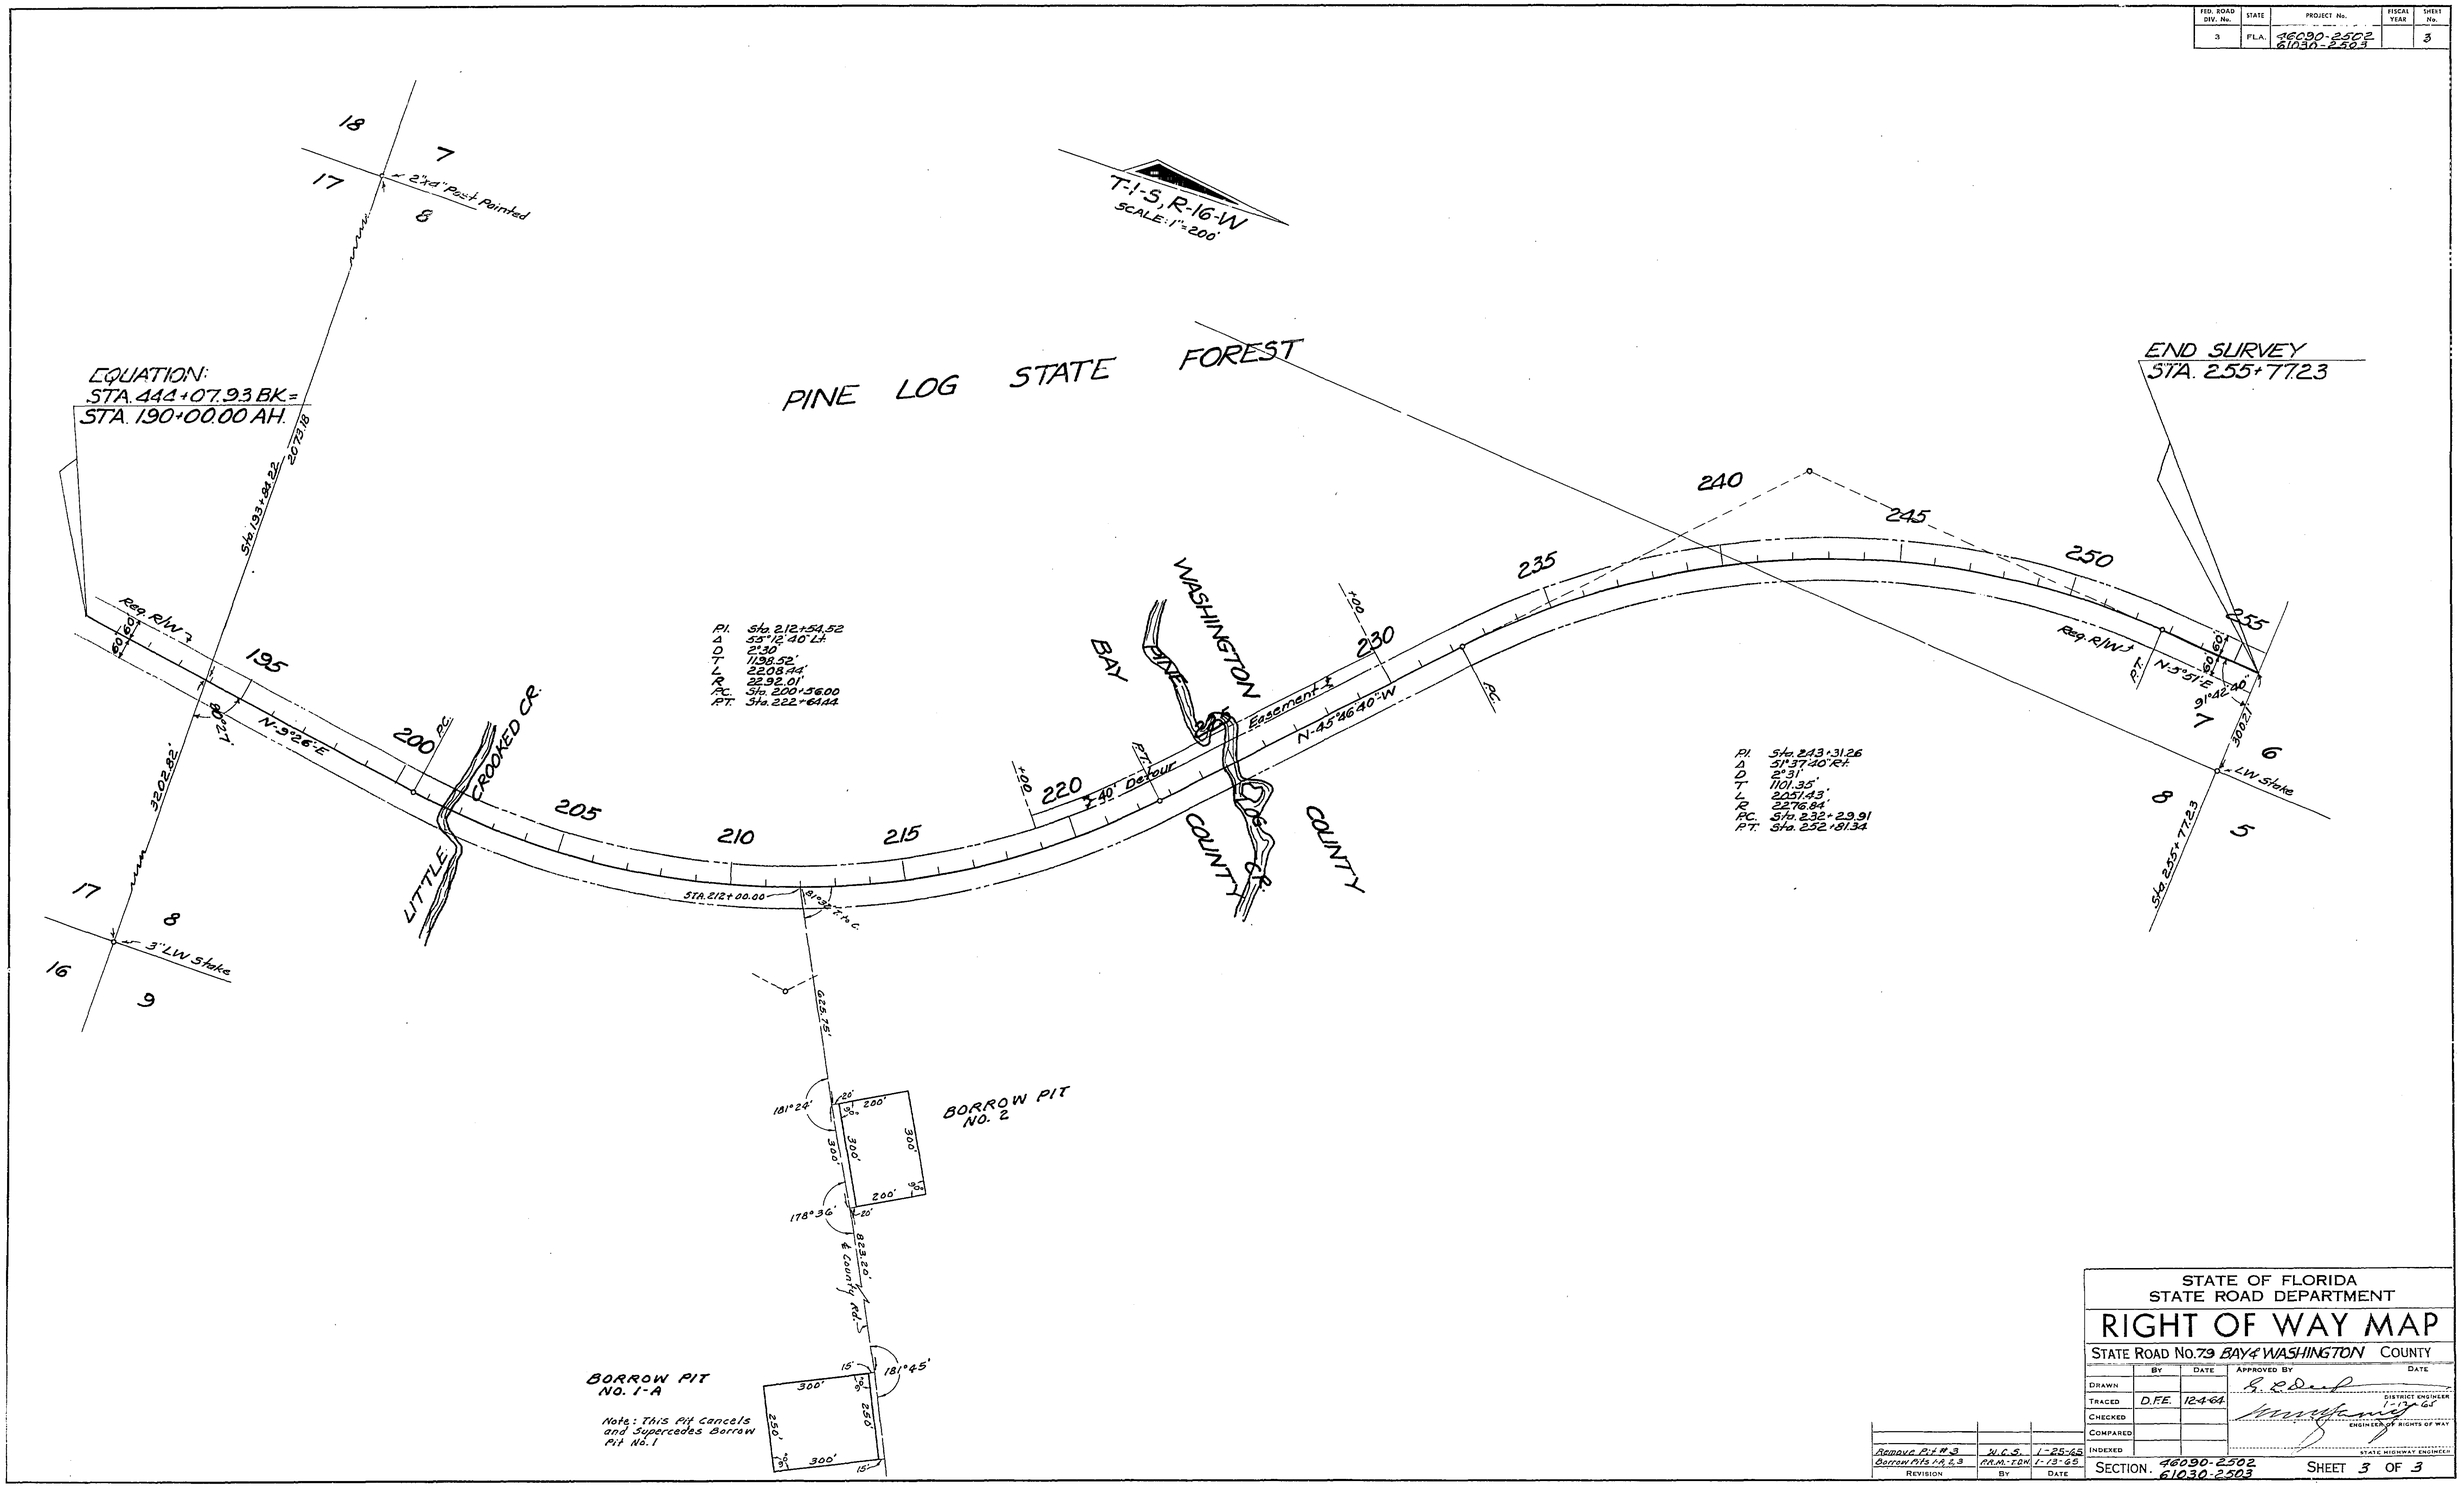


| REVISION | BY | DATE |
|---|---|---|
| Remove Pit # 3 | W.C.S. | 1-25-65 |
| Borrow Pits 1-A, 2, 3 | P.R.M.-T.D.W. | 1-13-65 |

STATE OF FLORIDA
STATE ROAD DEPARTMENT

# RIGHT OF WAY MAP

STATE ROAD No. 79 BAY & WASHINGTON COUNTY

| | BY | DATE | APPROVED BY | DATE |
|---|---|---|---|---|
| DRAWN | | | | DISTRICT ENGINEER |
| TRACED | D.F.E. | 12-4-64 | | ENGINEER OF RIGHTS OF WAY |
| CHECKED | | | | |
| COMPARED | | | | STATE HIGHWAY ENGINEER |
| INDEXED | | | | |

SECTION. 46090-2502
61030-2503

SHEET 3 OF 3

PINE LOG CREEK BRIDGE