FED. ROAD DIV. No.	STATE	SEC. AND JOB No.	FISCAL YEAR	SHEET No.	TOTAL SHEETS
3	FLA.	46501-2601		1	3

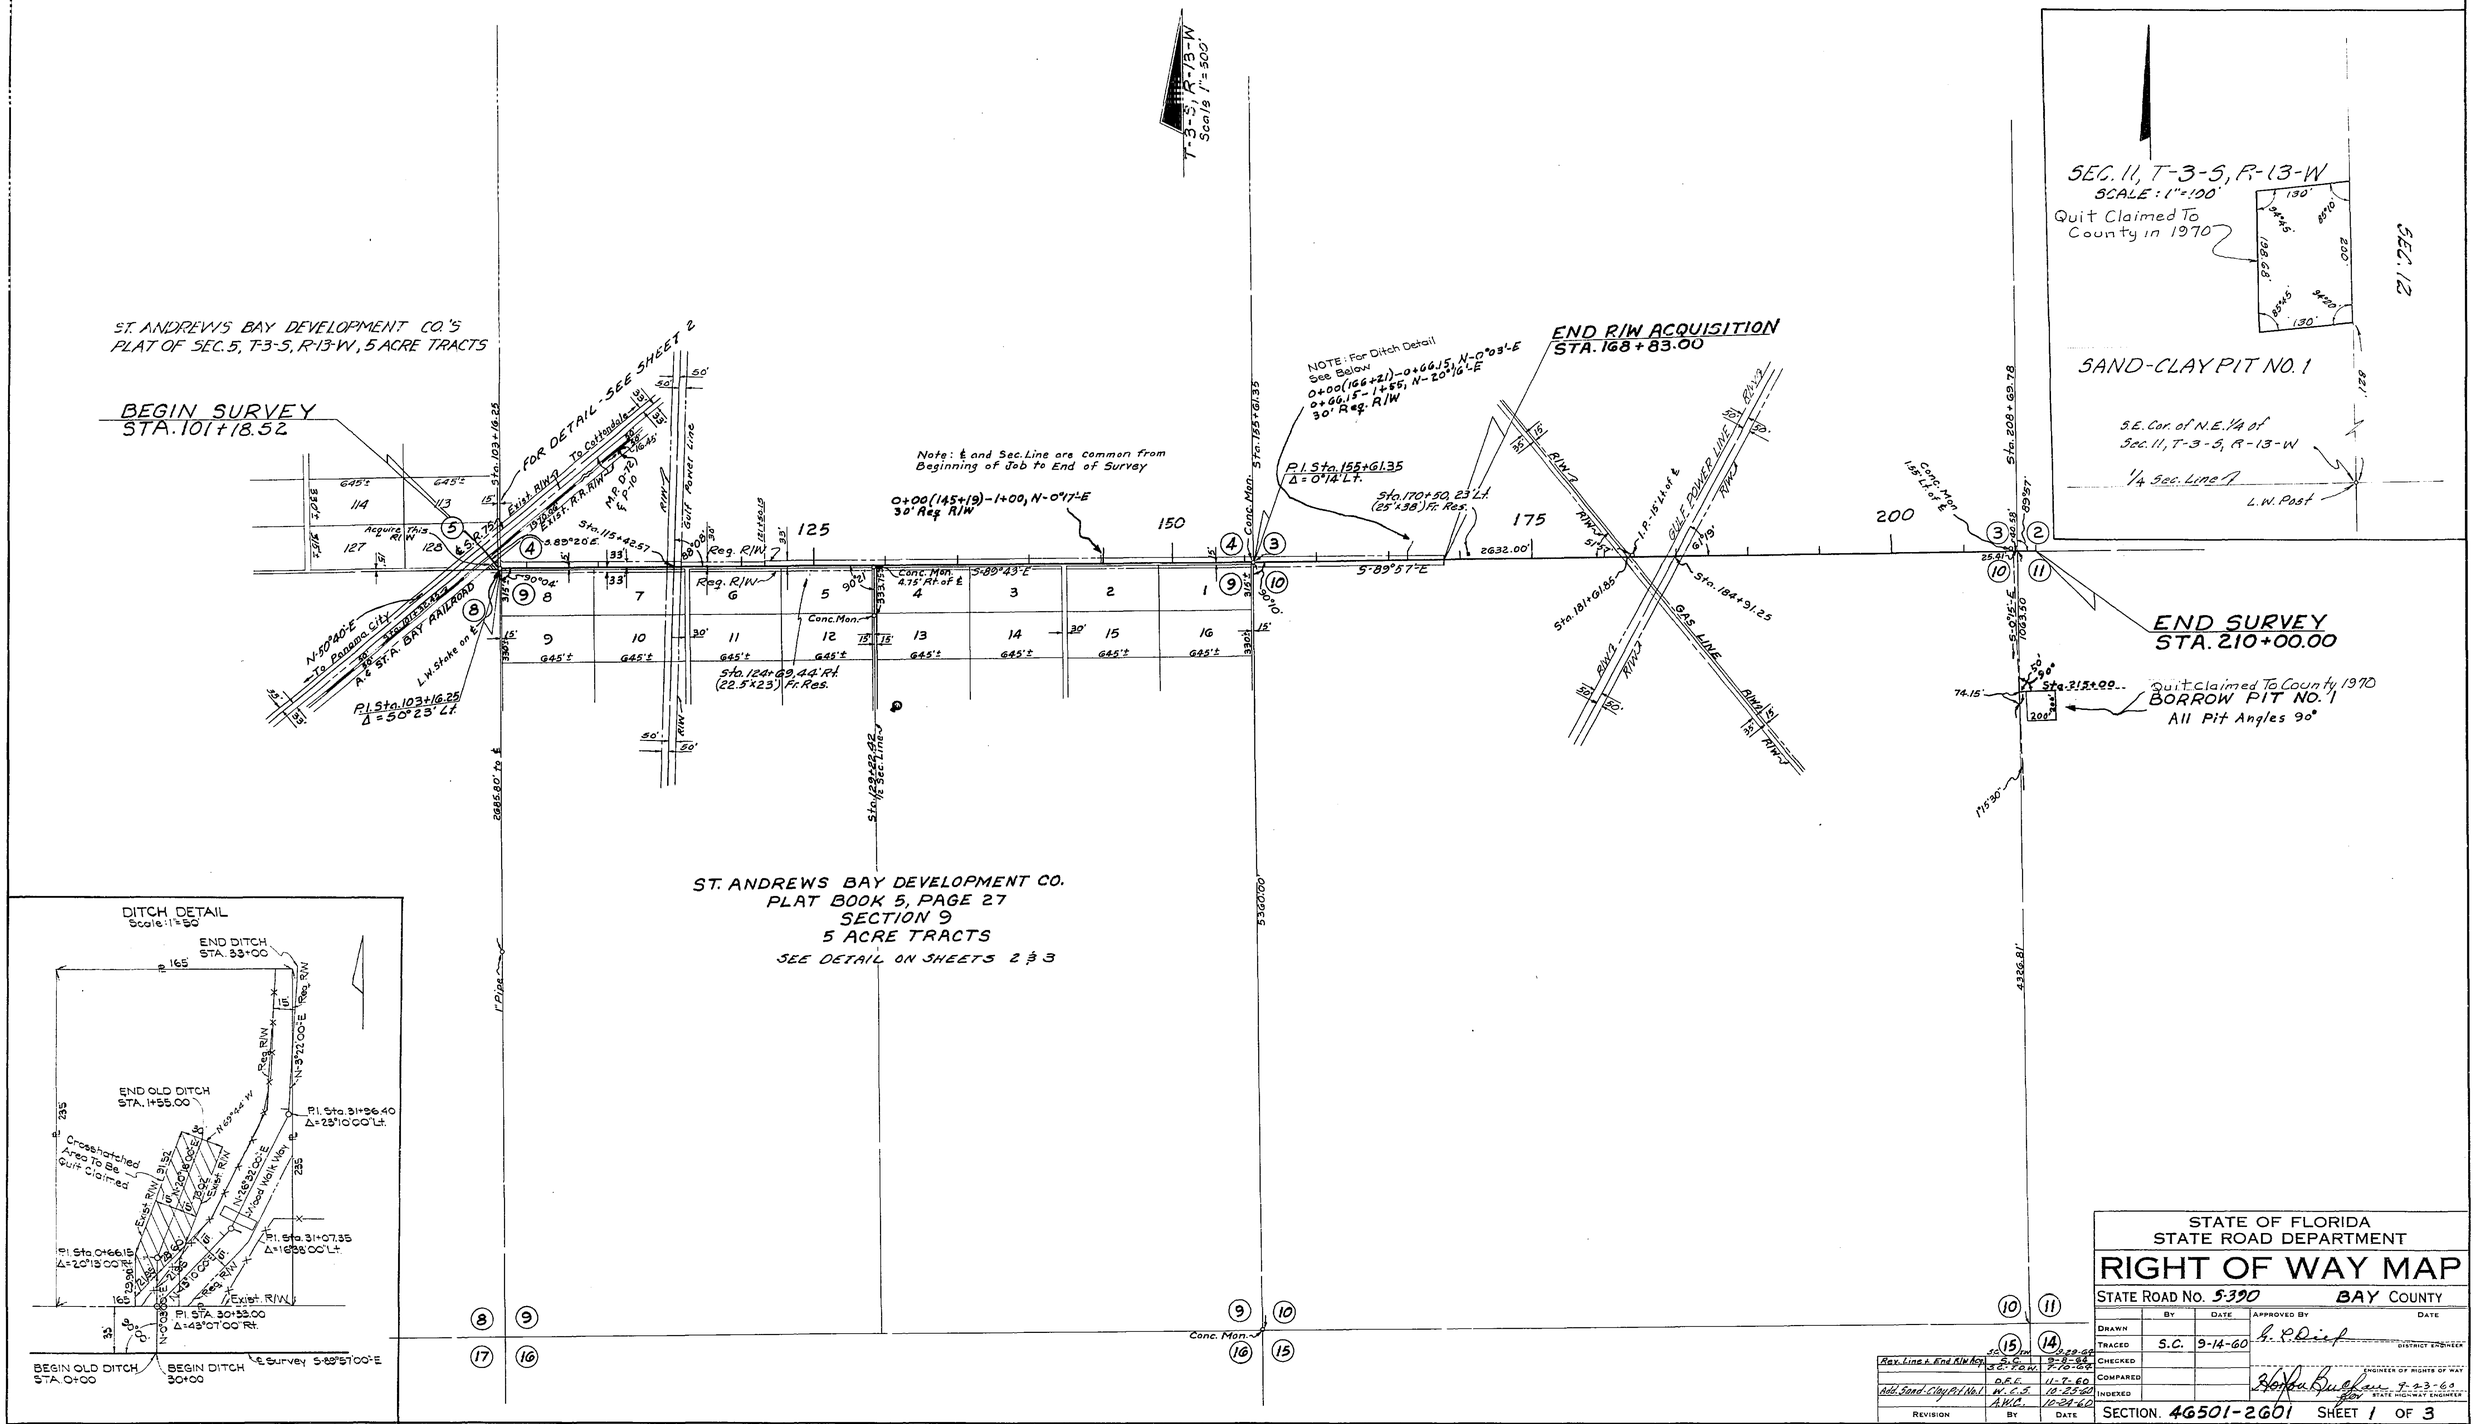

Rev. Line & End R/W Acq.	S.C.	9-8-64
	S.C. T.O.W.	7-10-64
Add. Sand-Clay Pit No. 1	D.F.E.	11-7-60
	W.C.S.	10-25-60
	A.W.C.	10-24-60
REVISION	BY	DATE
	J.H.P.	11-1-60
Pits	B.W.-M.H.C.	10-28-70
DITCH	I.L.C.	4-22-77

STATE OF FLORIDA
STATE ROAD DEPARTMENT

RIGHT OF WAY MAP

STATE ROAD No. 5-390 BAY COUNTY

	BY	DATE	APPROVED BY	DATE
DRAWN			G. P. Dief	DISTRICT ENGINEER
TRACED	S.C.	9-14-60		
CHECKED				ENGINEER OF RIGHTS OF WAY
COMPARED			Horton Buchan for	9-23-60 STATE HIGHWAY ENGINEER
INDEXED				

SECTION. 46501-2601 SHEET 1 OF 3

MAJETTE TOWER ROAD

FED. ROAD DIV. No.	STATE	PROJECT No.	FISCAL YEAR	SHEET No.
3	FLA.	46501-2601		2

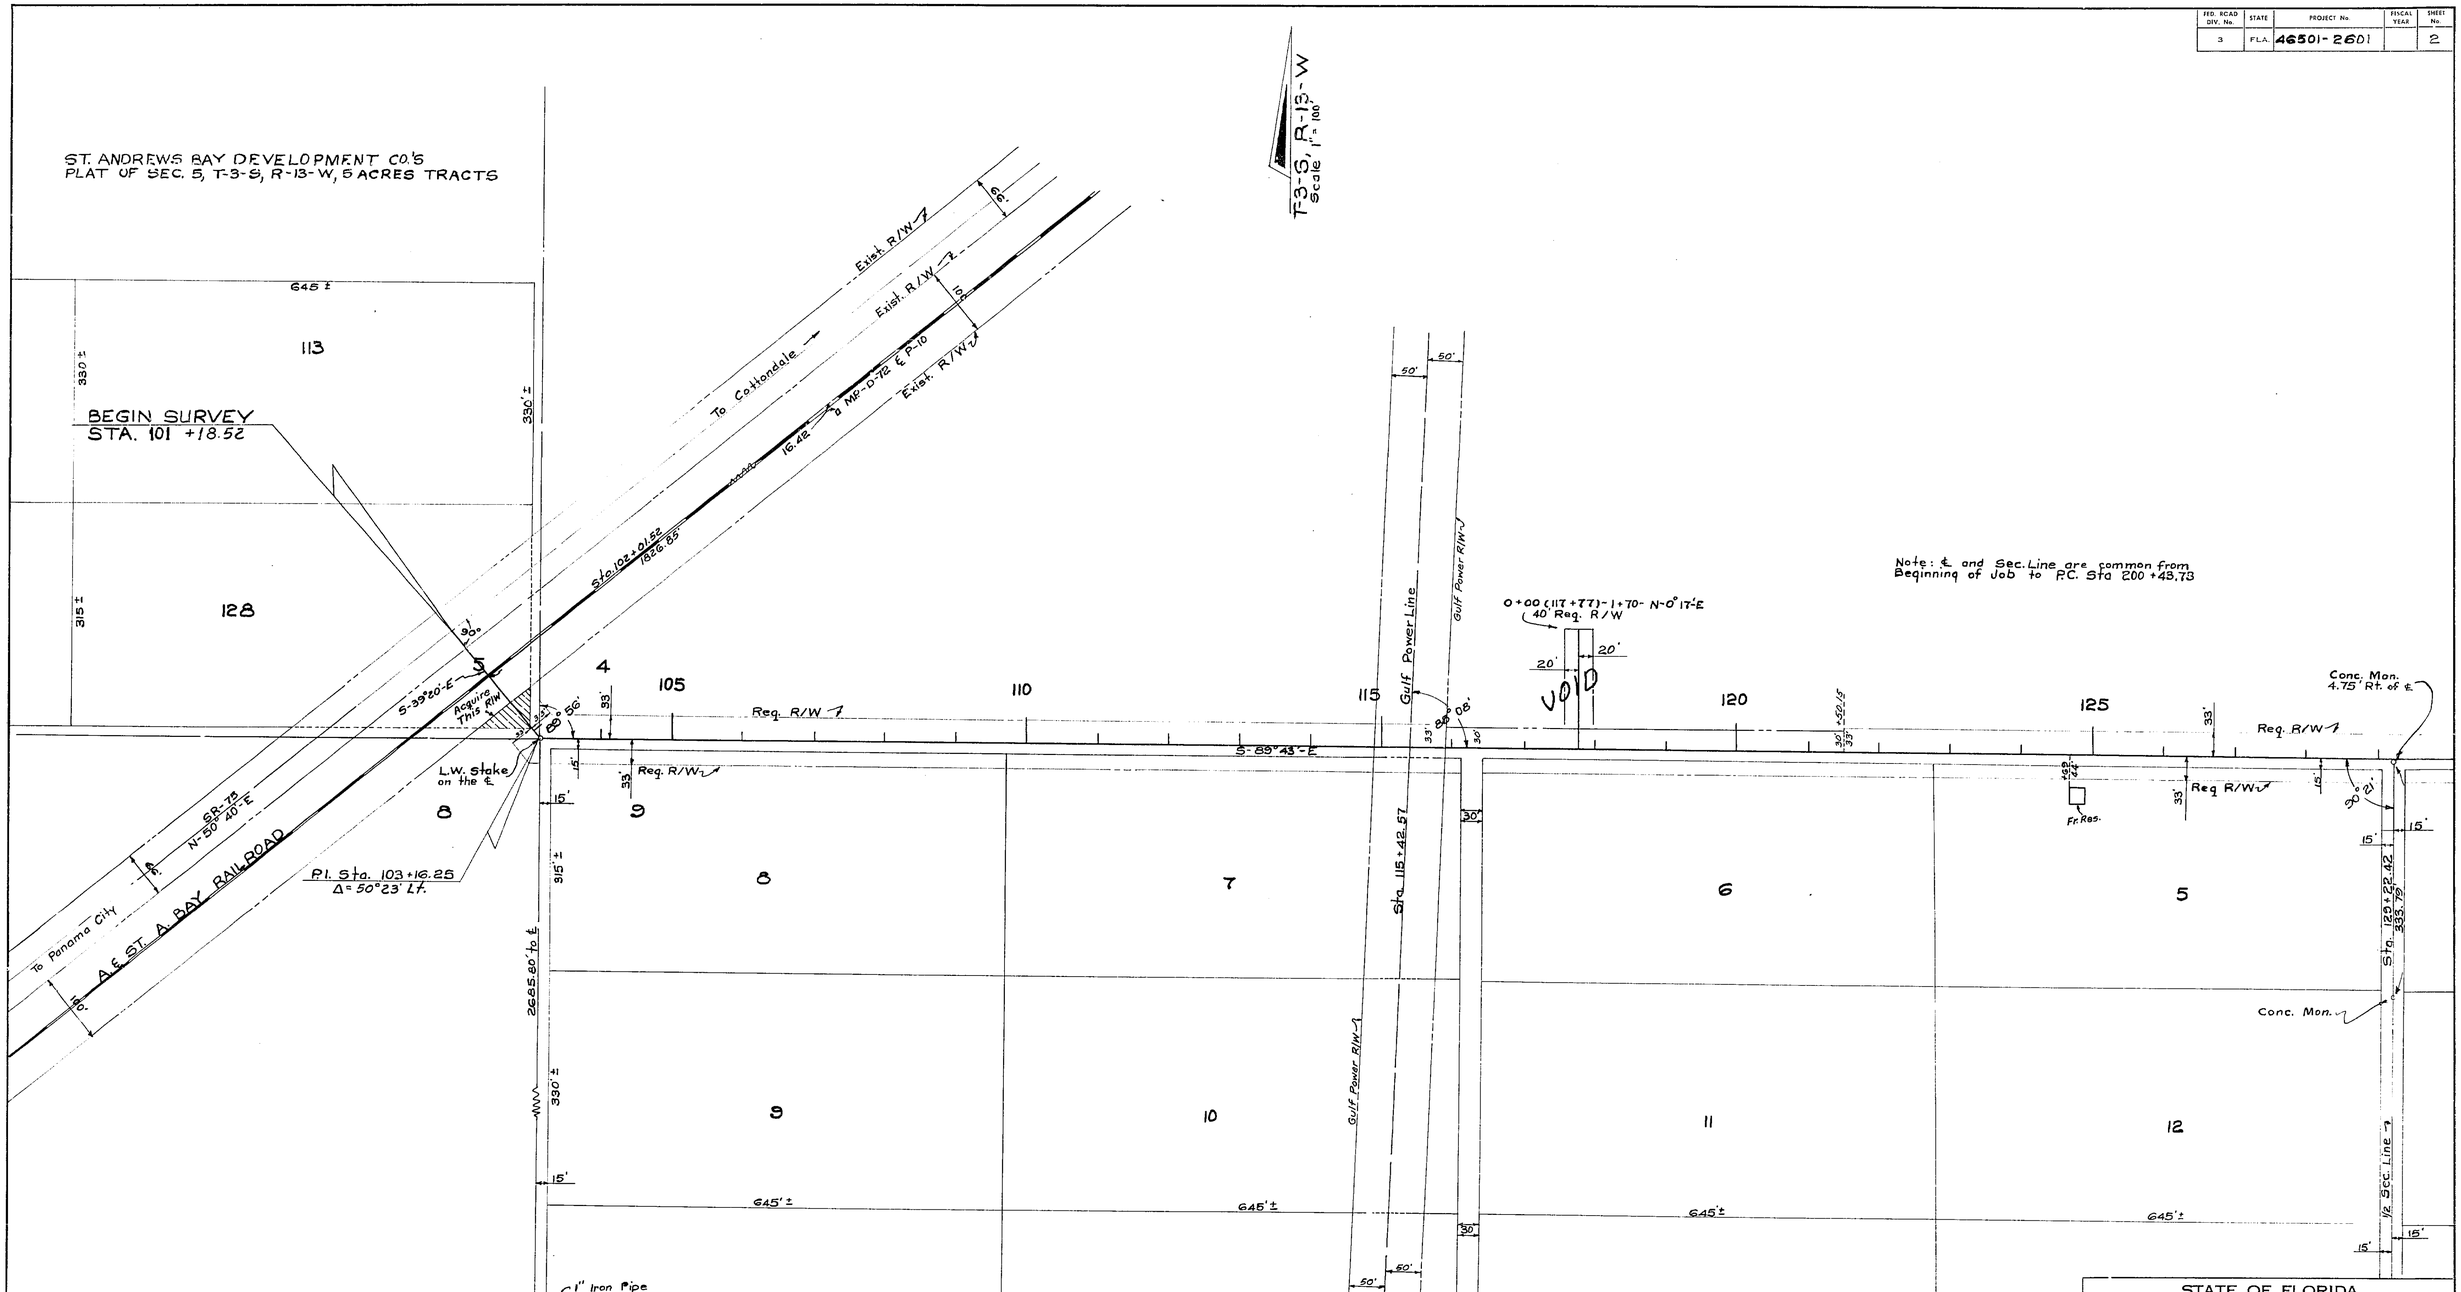

REVISION	BY	DATE
R/W	J.H.P.	9-29-64

STATE OF FLORIDA
STATE ROAD DEPARTMENT

RIGHT OF WAY MAP

STATE ROAD No. S-390 BAY COUNTY

	BY	DATE	APPROVED BY	DATE
DRAWN	JO	6-25-64		DISTRICT ENGINEER
TRACED	JO	6-26-64		
CHECKED				ENGINEER OF RIGHTS OF WAY
COMPARED				
INDEXED			7-13-64	STATE HIGHWAY ENGINEER

SECTION 46501-2601 SHEET 2 OF 3

MAJETTE TOWER ROAD

FED. ROAD DIV. No.	STATE	PROJECT No.	FISCAL YEAR	SHEET No.
3	FLA.	46501-2601		3

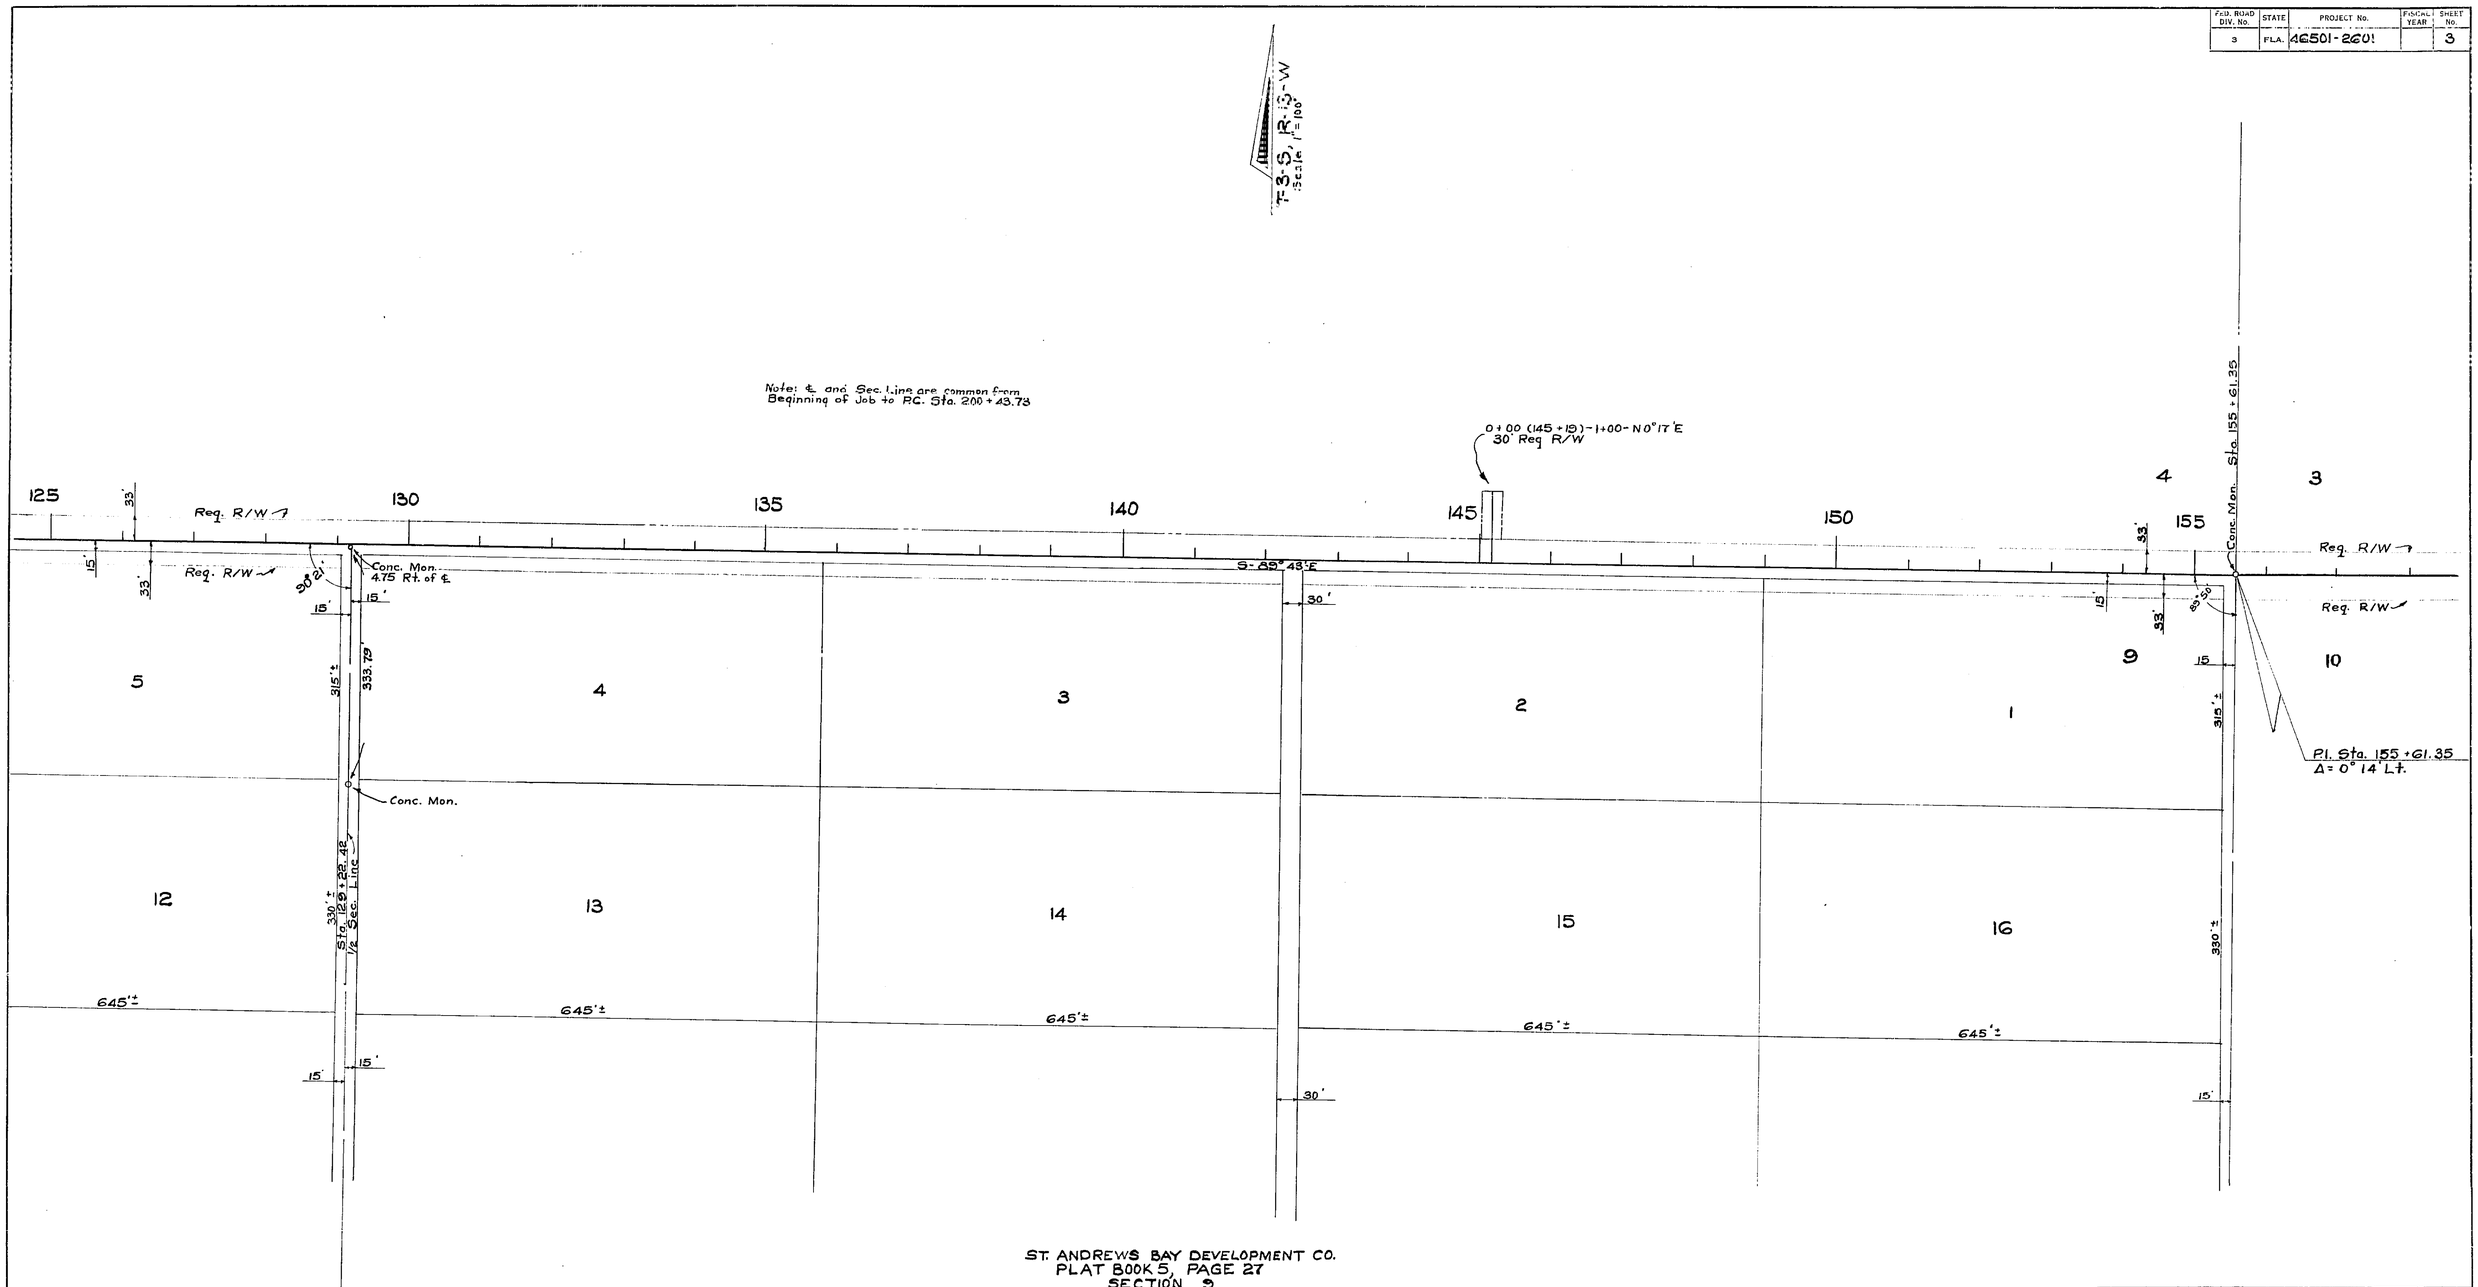

ST. ANDREWS BAY DEVELOPMENT CO.
PLAT BOOK 5, PAGE 27
SECTION 9
5 ACRE TRACTS

STATE OF FLORIDA
STATE ROAD DEPARTMENT

RIGHT OF WAY MAP

STATE ROAD No. S-390 BAY COUNTY

	By	Date	Approved By	Date
Drawn	JD	6-25-64		
Traced	J.D.	6-29-64	District Engineer	
Checked				
Compared			Engineer of Rights of Way	
Indexed			State Highway Engineer	7-13-64

Revision	By	Date

SECTION. 46501-2601 SHEET 3 OF 3

MAJETTE TOWER ROAD